


MICHAEL OAKES ARCHITECTS LTD.


Michael Oakes (Director) B.A. Hons Arch, Dipl. Arch, Registered Architect
Liam Whitfield B.A. Hons Arch, M.A. Arch, PgDip, Registered Architect

REGISTERED ARCHITECTS, DESIGNERS + ILLUSTRATORS
Telephone: 01895 235089 - E-mail: michaeloakesarchitect@googlemail.com

new volumes =

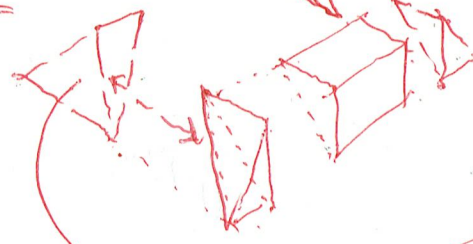

extra volumes.. loft rear dormer

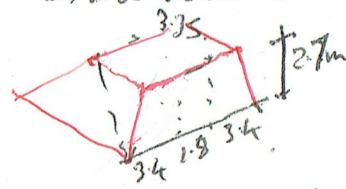



$$= \frac{1}{2} \times 2.7 \times 3.35 \times 5.3 = 23.96 \text{ m}^3$$

$$= \frac{1}{6} \times 3.35 \times 3 \times 2.7 = 4.52 \text{ m}^3$$

$$= \frac{1}{6} \times 3.2 \times 1.8 \times 7 = 6.72 + 6.72 \text{ (2 sides)}$$

$$41.92 \text{ m}^3 =$$

permitted development

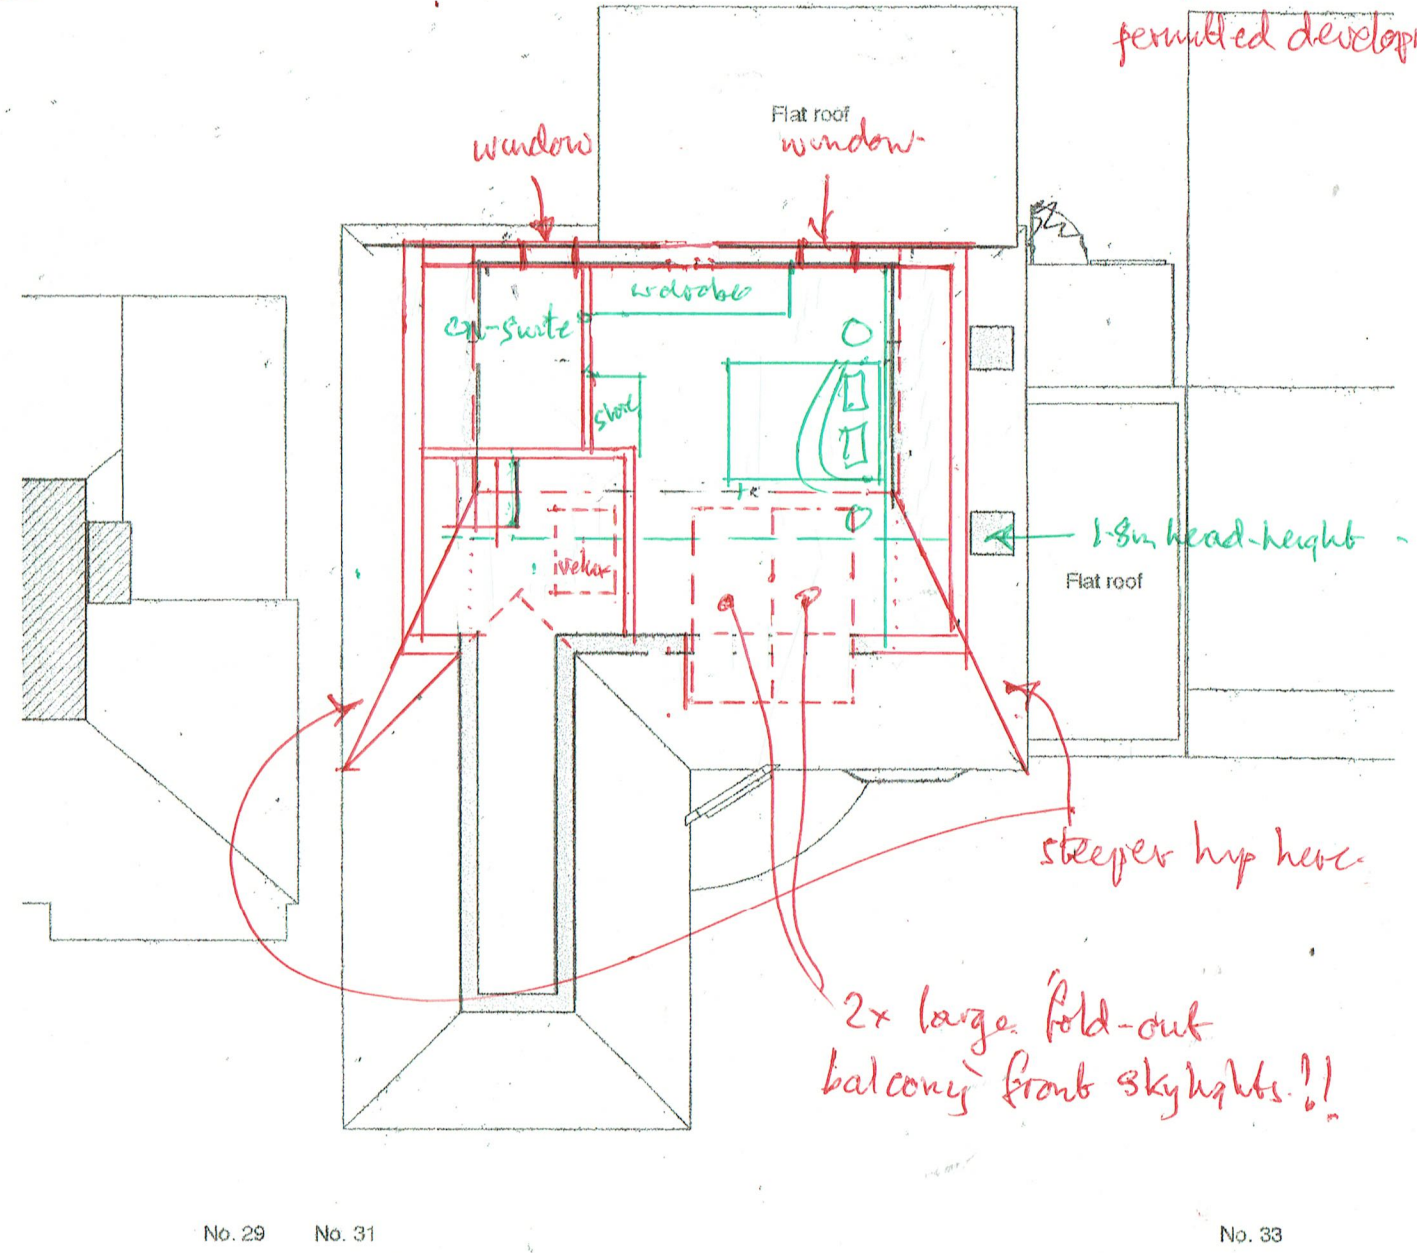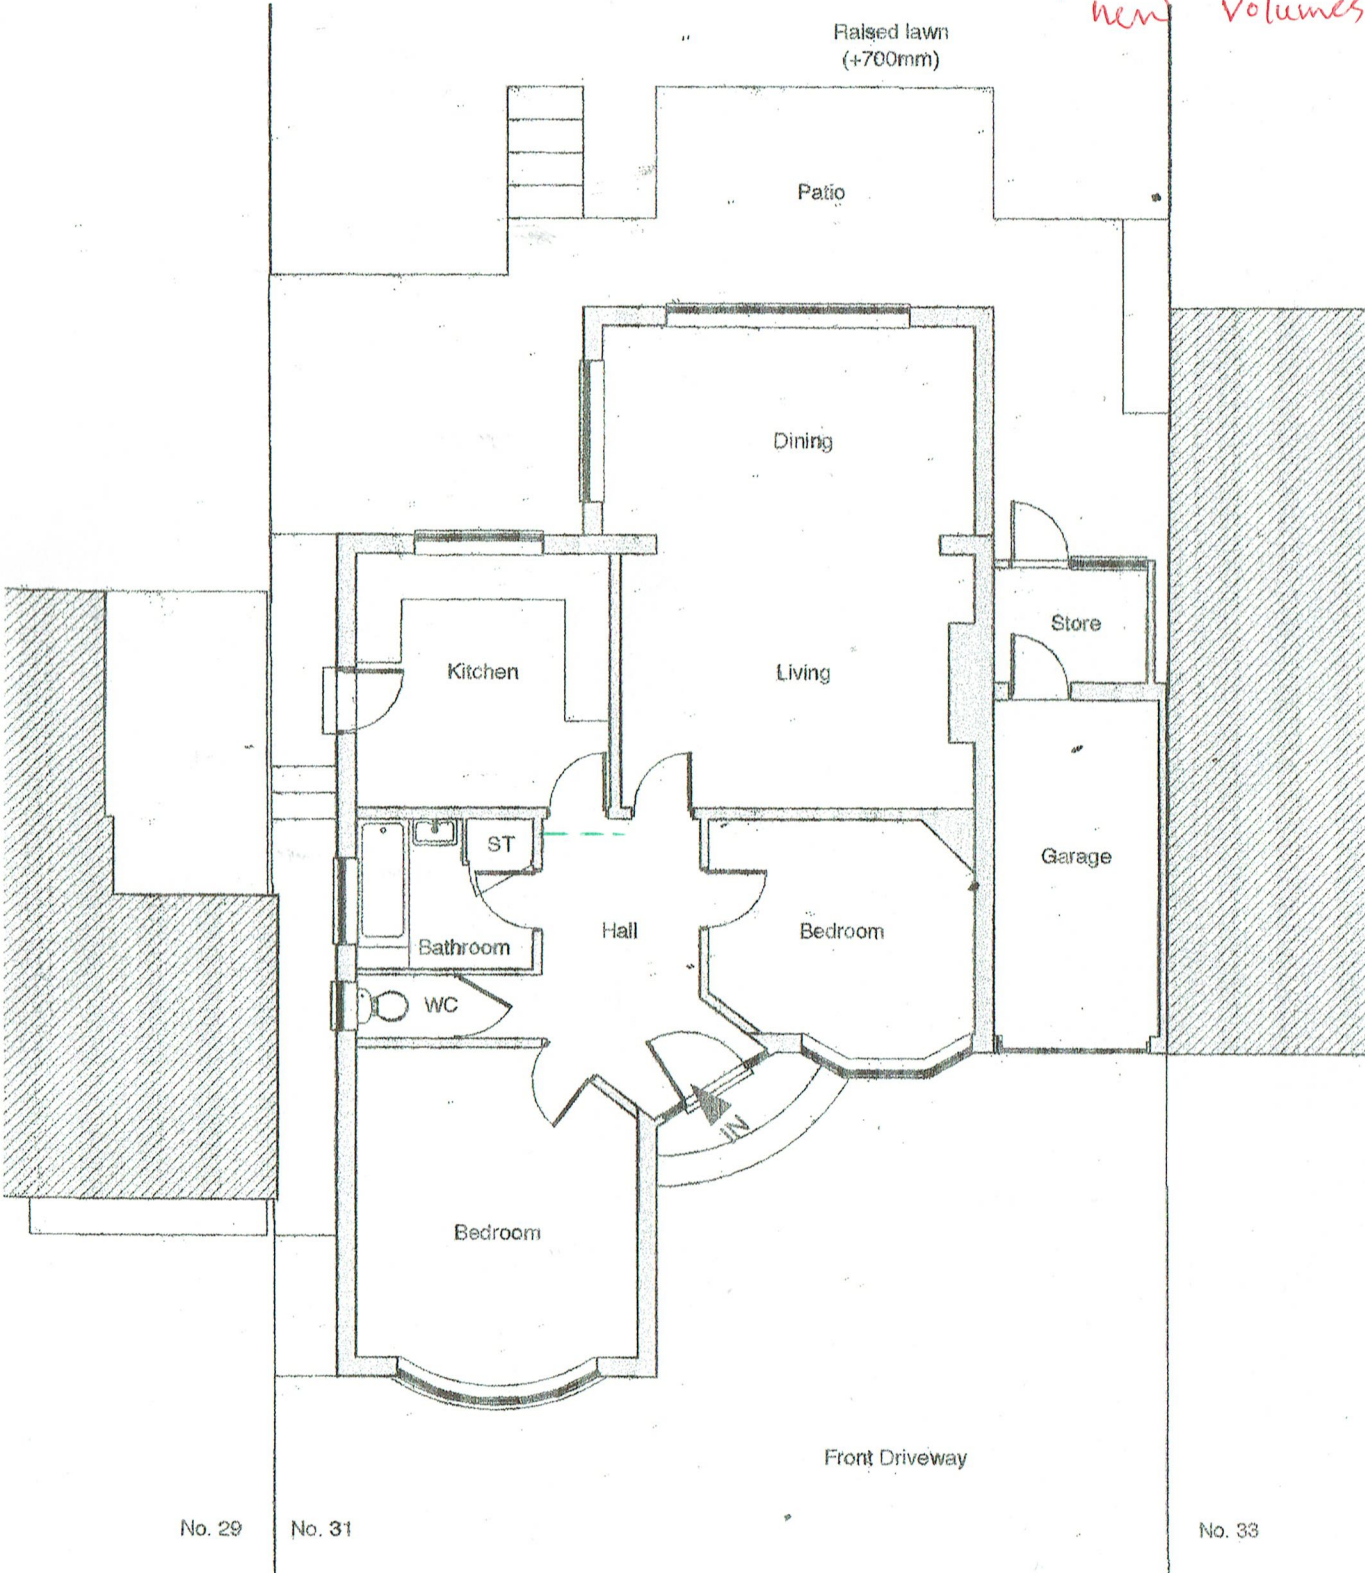

Ground Floor Plan

Loft Plan

Address: 31 Stanley Road, Northwood, HA6 1RG
Client: Mr Gaurav Sharma
Date: August 2019



Drawing Title: As Existing Floor Plans
Project no. / Stage / Drawing no. / Revision: 0264- PLA- 04_A
Revision notes: A - First Issue
Drawn by: [signature]