



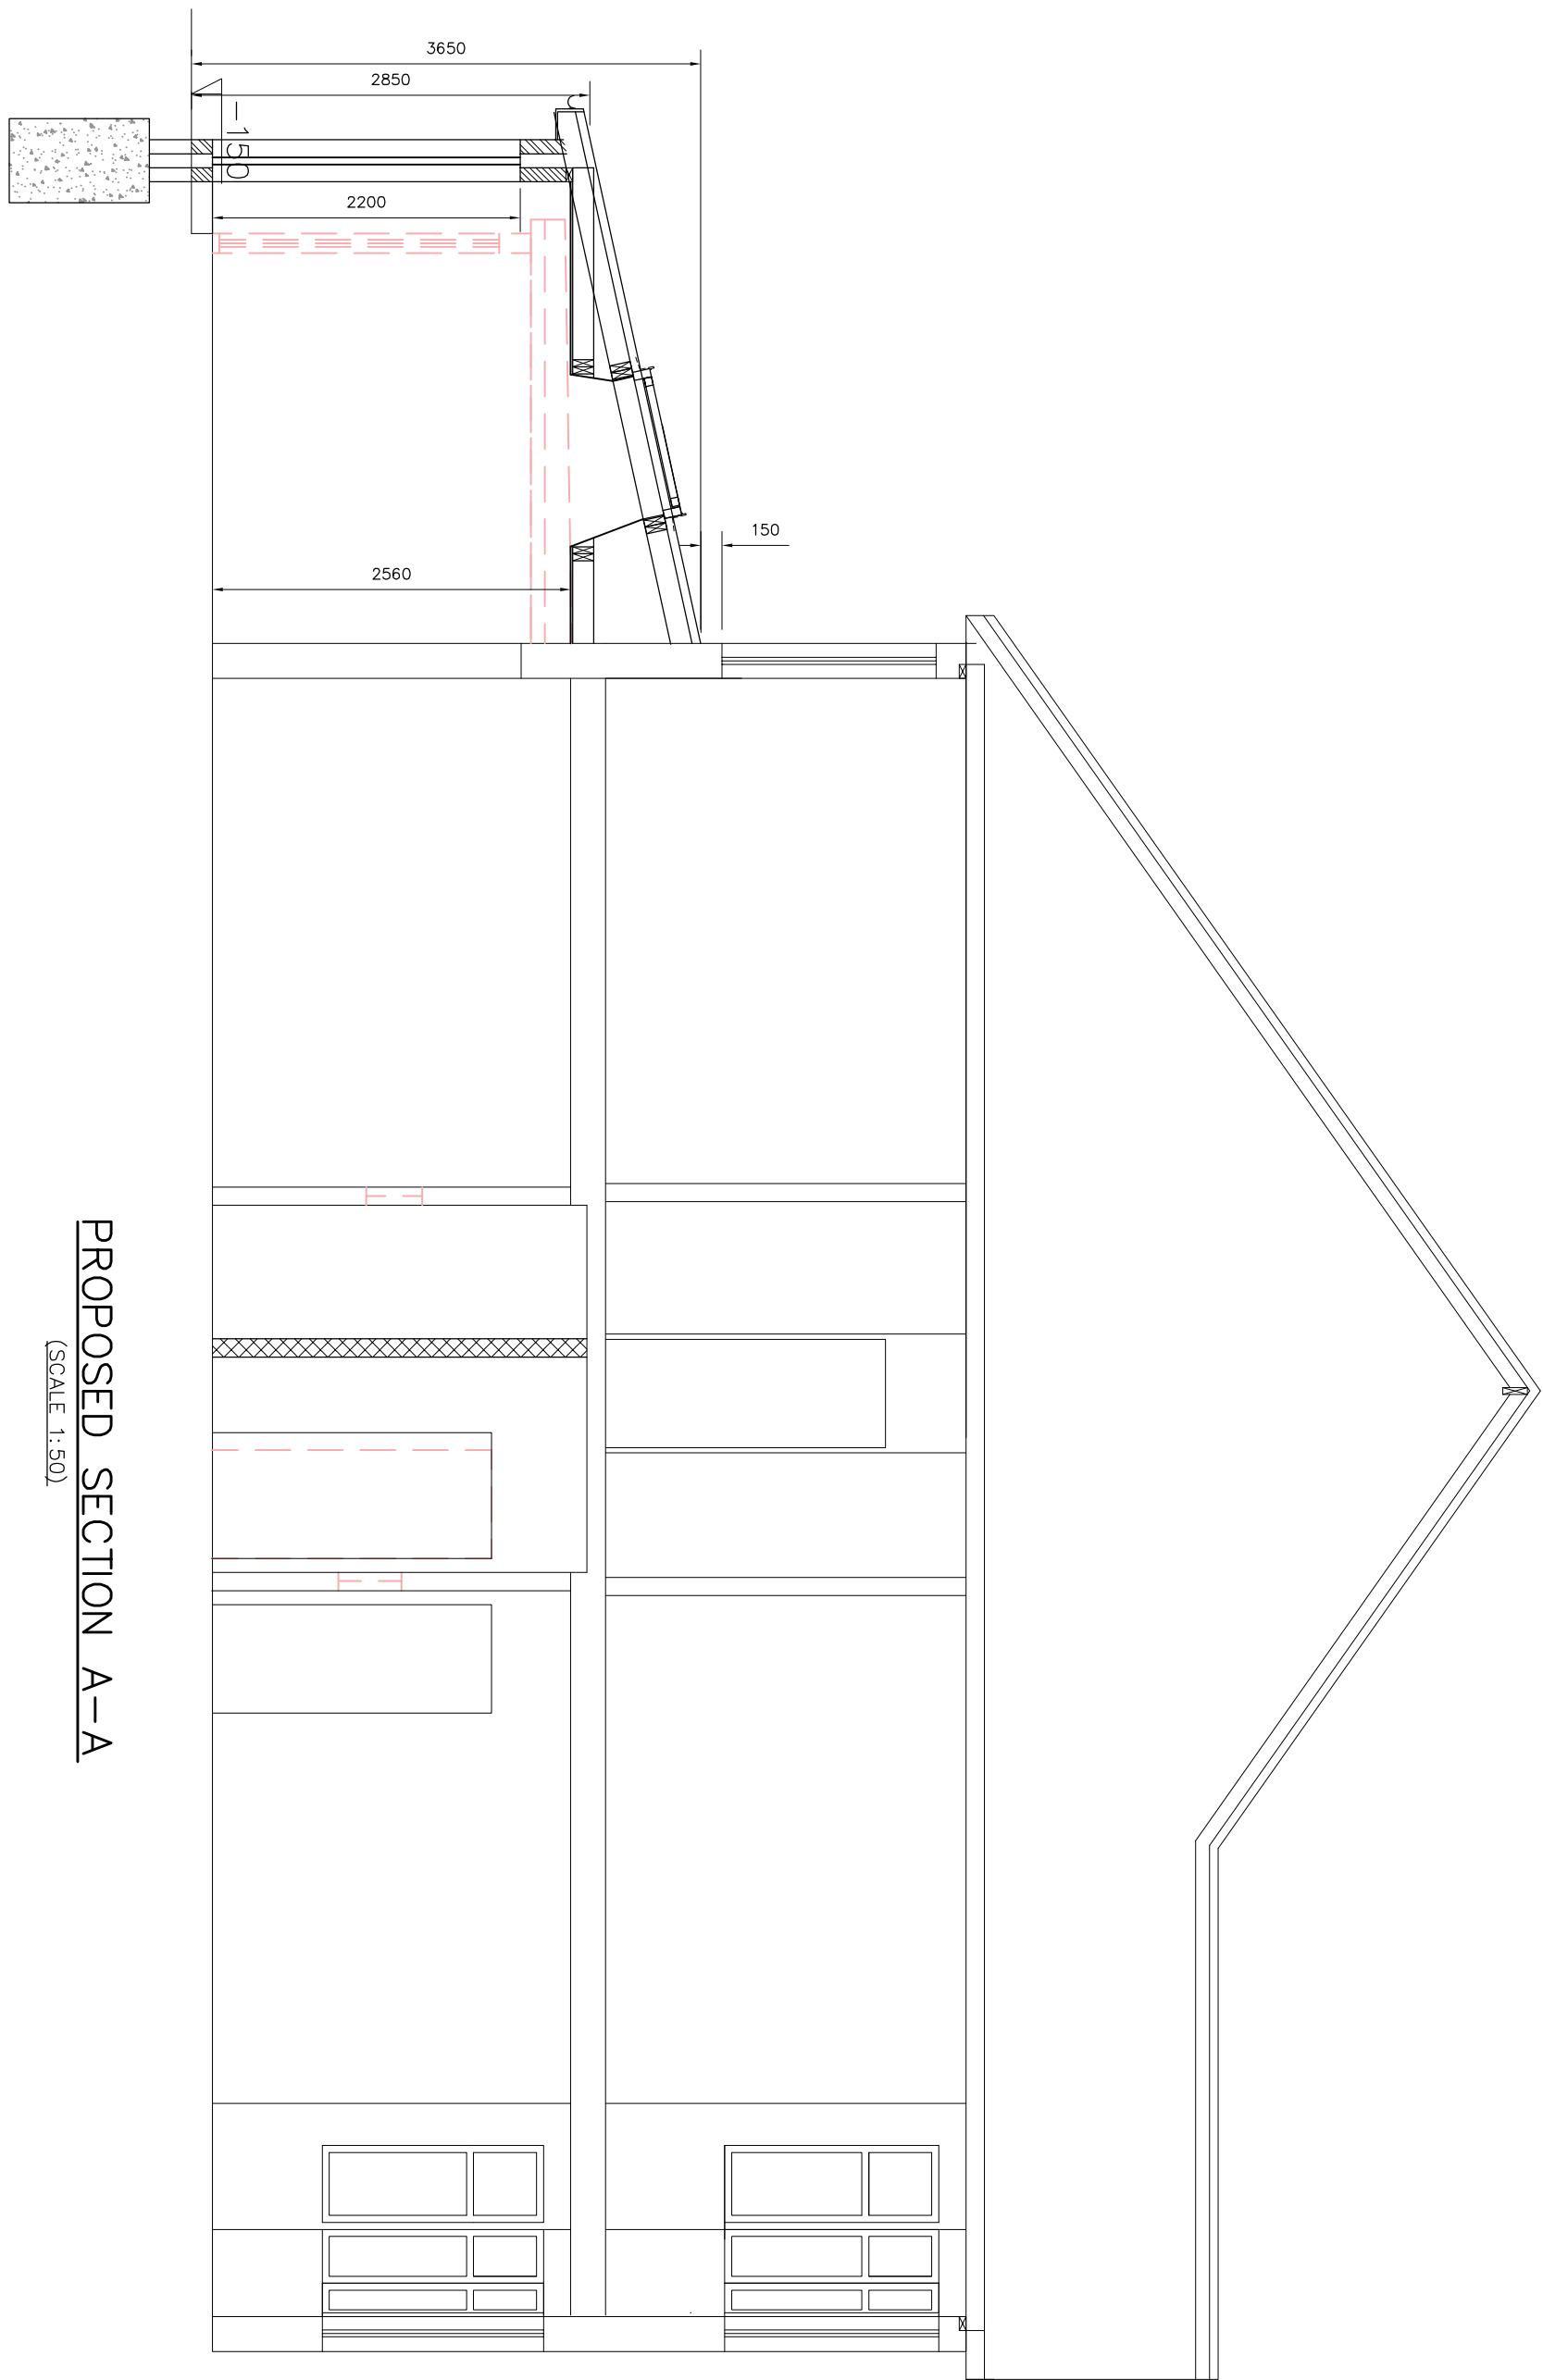

PROPOSED SECTION A-A

SCALE 1:50

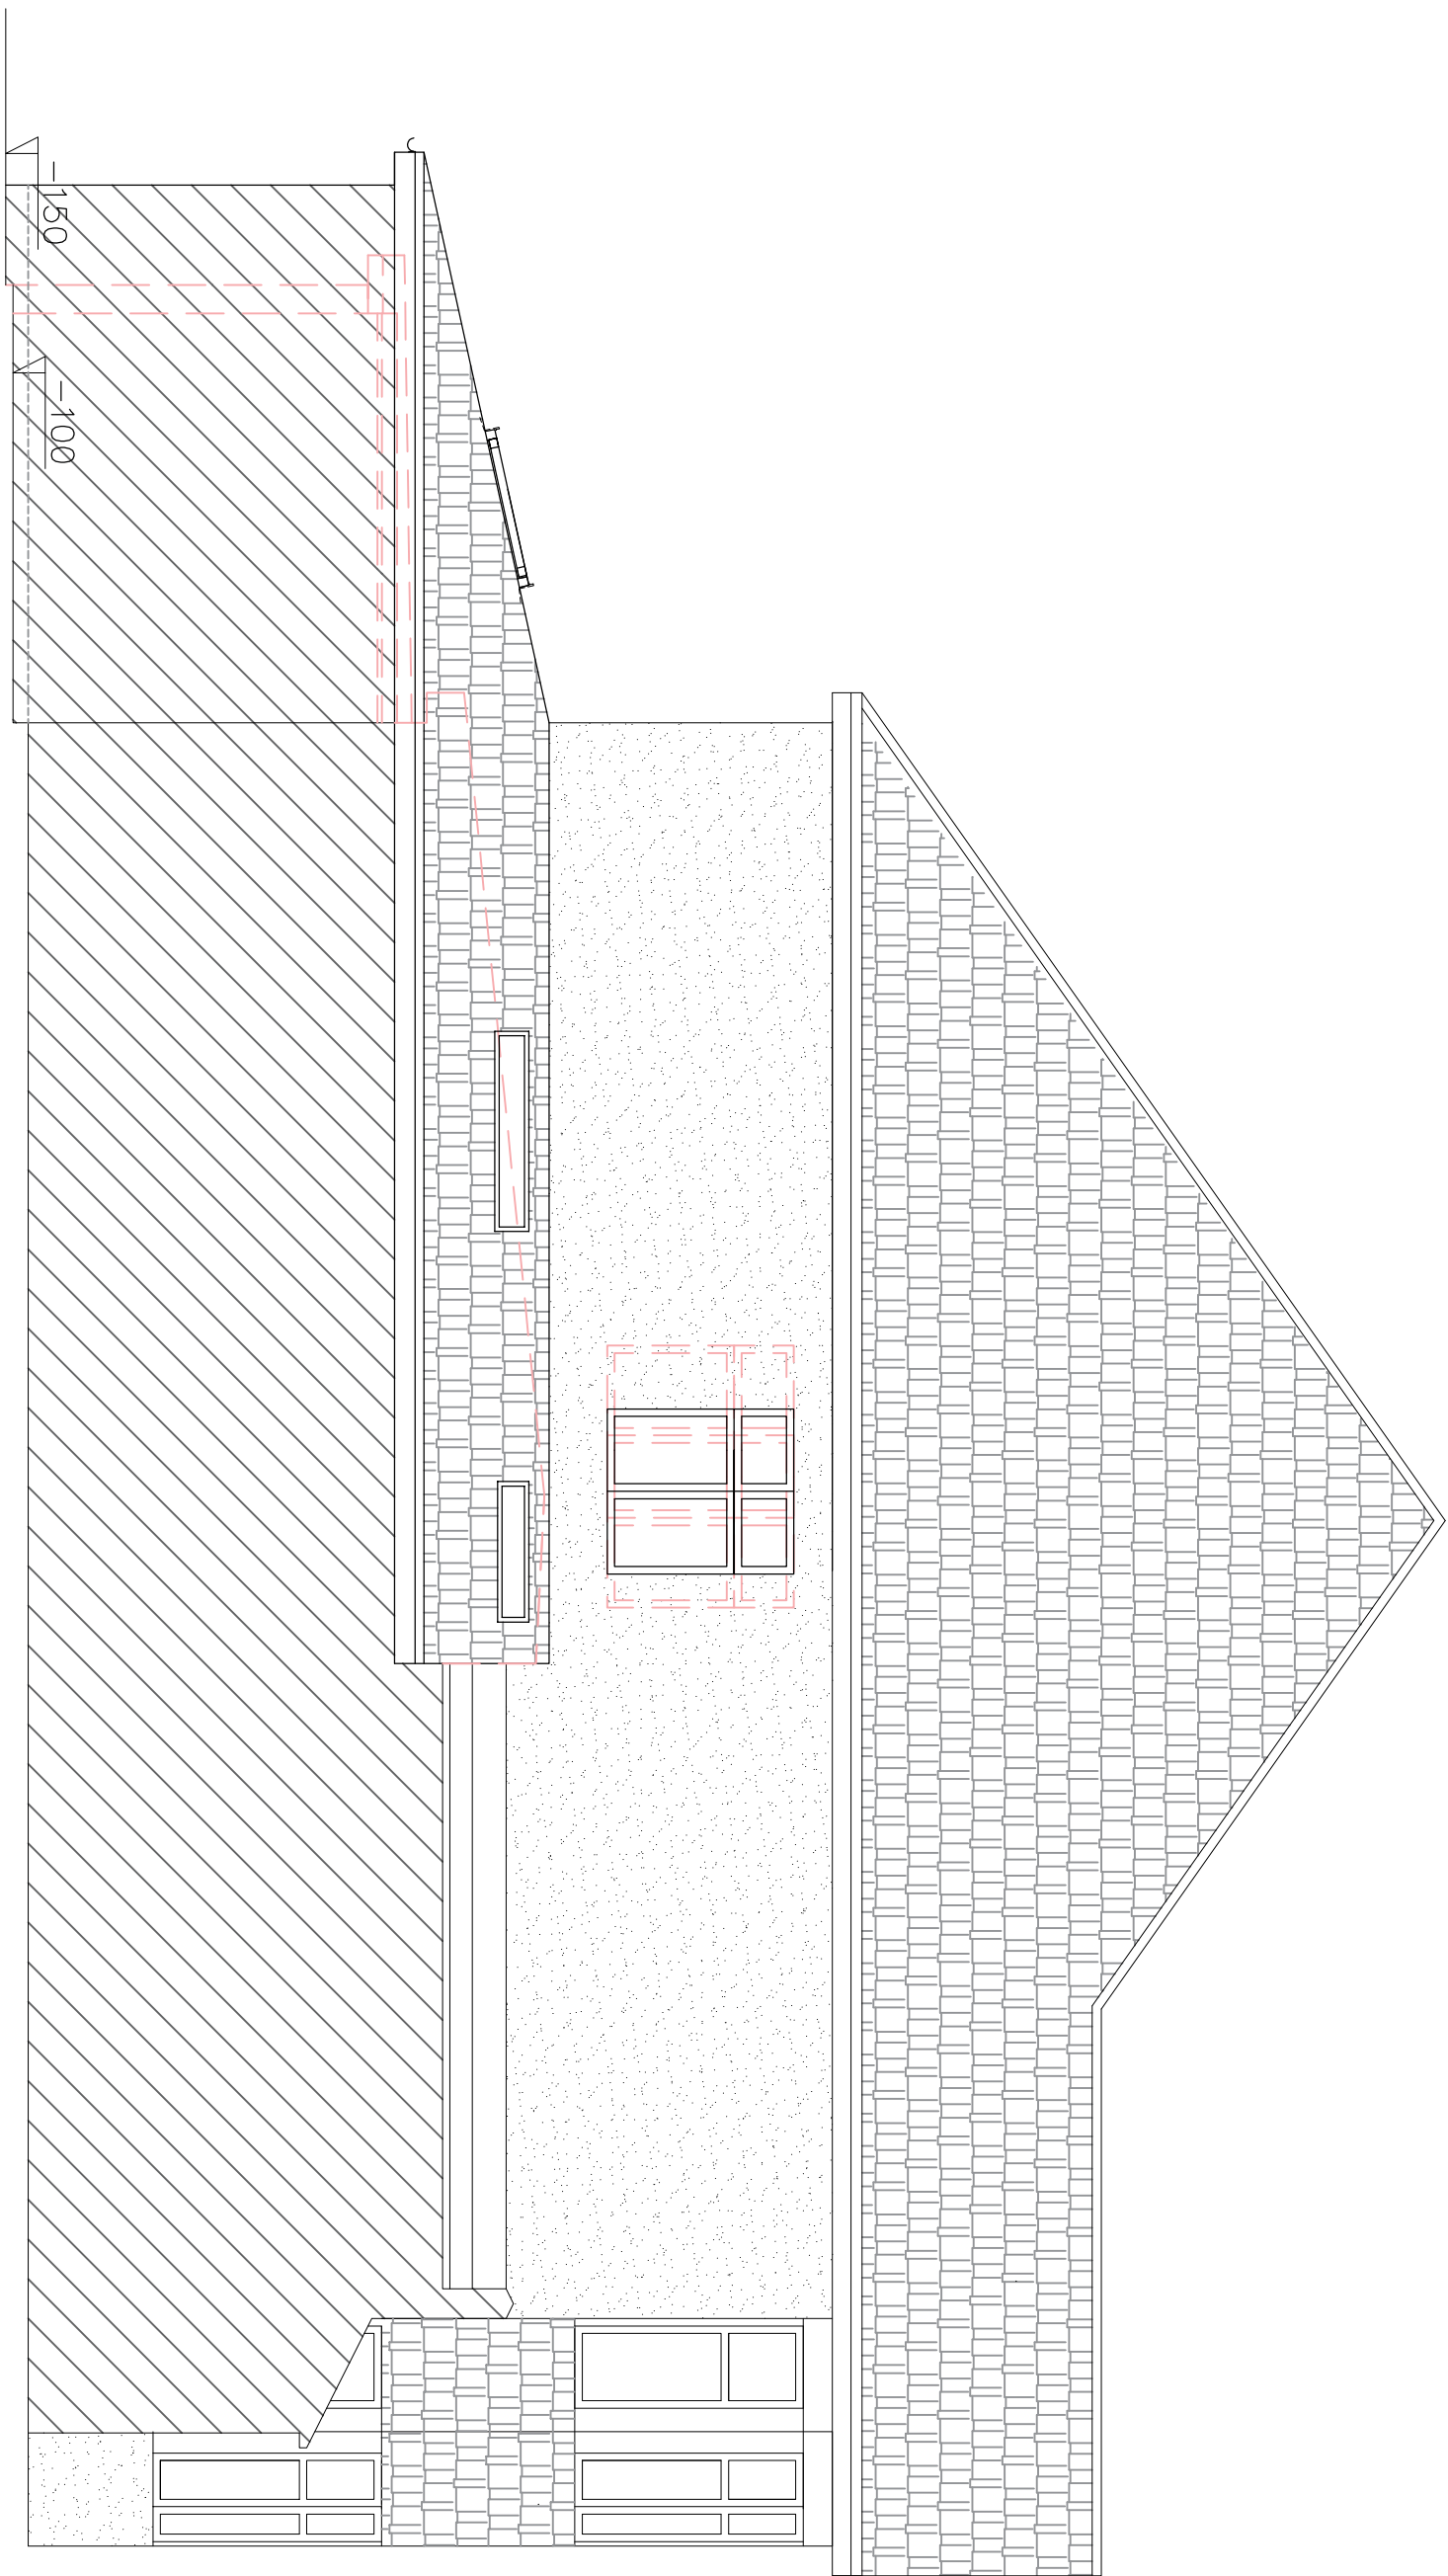


PROPOSED SIDE A ELEVATION

SCALE 1:50



PROPOSED REAR ELEVATION

SCALE 1:50

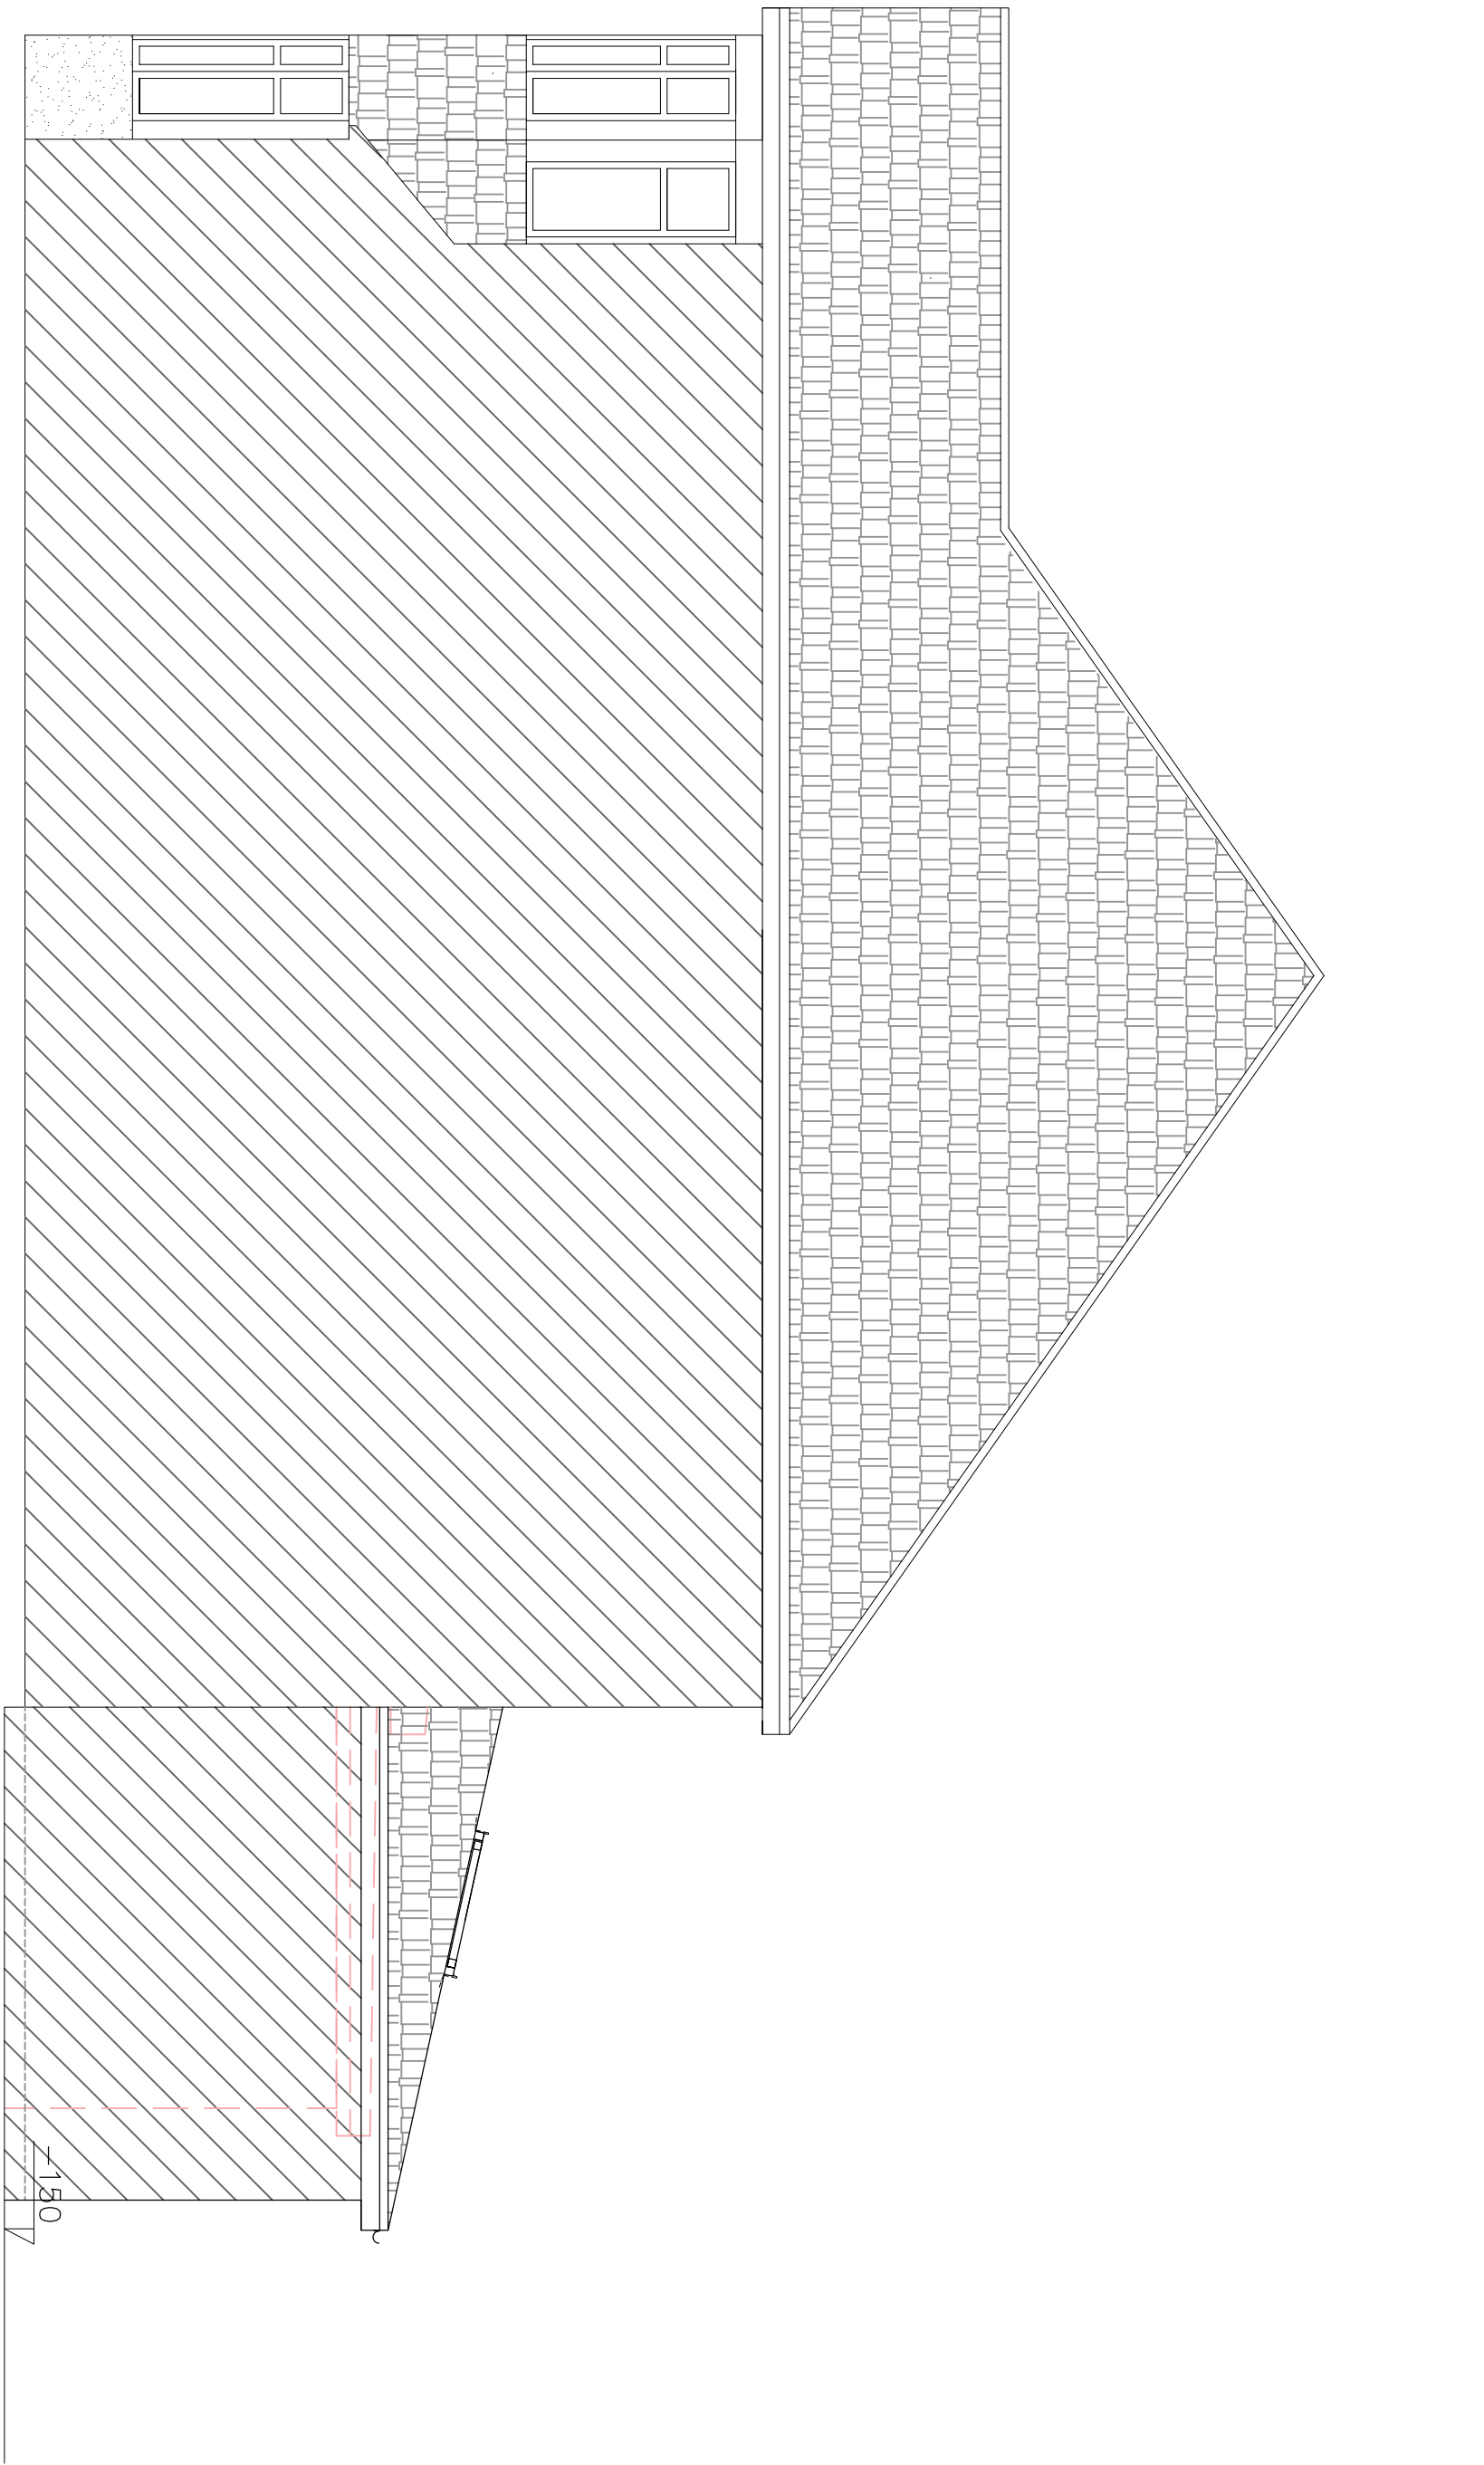

PROPOSED SIDE B ELEVATION

SCALE 1:50

GENERAL NOTES

1. Dimensions should not be scaled from the drawings where accuracy is essential.
2. Details dimensions and levels to be checked on site by builder prior to construction.
3. Structural details are subject to exposure of existing construction and verification by local authority surveyor and any necessary revised details are to be agreed with the local authority surveyor prior to carrying out the work.
4. All materials are to be used in accordance with the manufacturers' guidelines and all relevant British Standards Codes of Practice & relevant Building Regulations documents.
5. All works are to be carried out in accordance with Local Authority guidelines.
6. The intended works fall within the Party Wall Act 1996 and any adjoining owners affected must be notified prior to commencement of any works.
7. Thames Water Authority permission to be obtained if building over or through a sewer.
8. No part of the extension or foundation works to project into adjoining boundary line (unless agreed otherwise).
9. Any discrepancies between drawings of different scales, and between drawings and specification where appropriate to be notified to Engineer for decision.

1:50
0 1 2 3 4cm
0 1000 2000 3000 4000mm



KRS Planning & Design Ltd 488 Church Lane, Kingsbury Middx, London, UK Tel: 020 8200 2380 Email: info@krs.co.uk Web: www.krs.co.uk	
Project Title	22 MIDCROFT, RUISLP, HA4 BES
Client:	PROPOSED SECTION & ELEVATIONS
Drawn	SS
Checked	
Scale	1:50
Project No.	KKR-1426
Drawing No.	P-03
Size	A1
Rev	
FEB 2022	

This drawing is the copyright of KRS Planning & Design Ltd and may not be amended, copied or reproduced without written permission. No liability will be accepted for amendments made by other persons.

Do not scale off the drawings (scale only for planning purposes).

0 100mm WHEN PLOTTED TO SCALE