



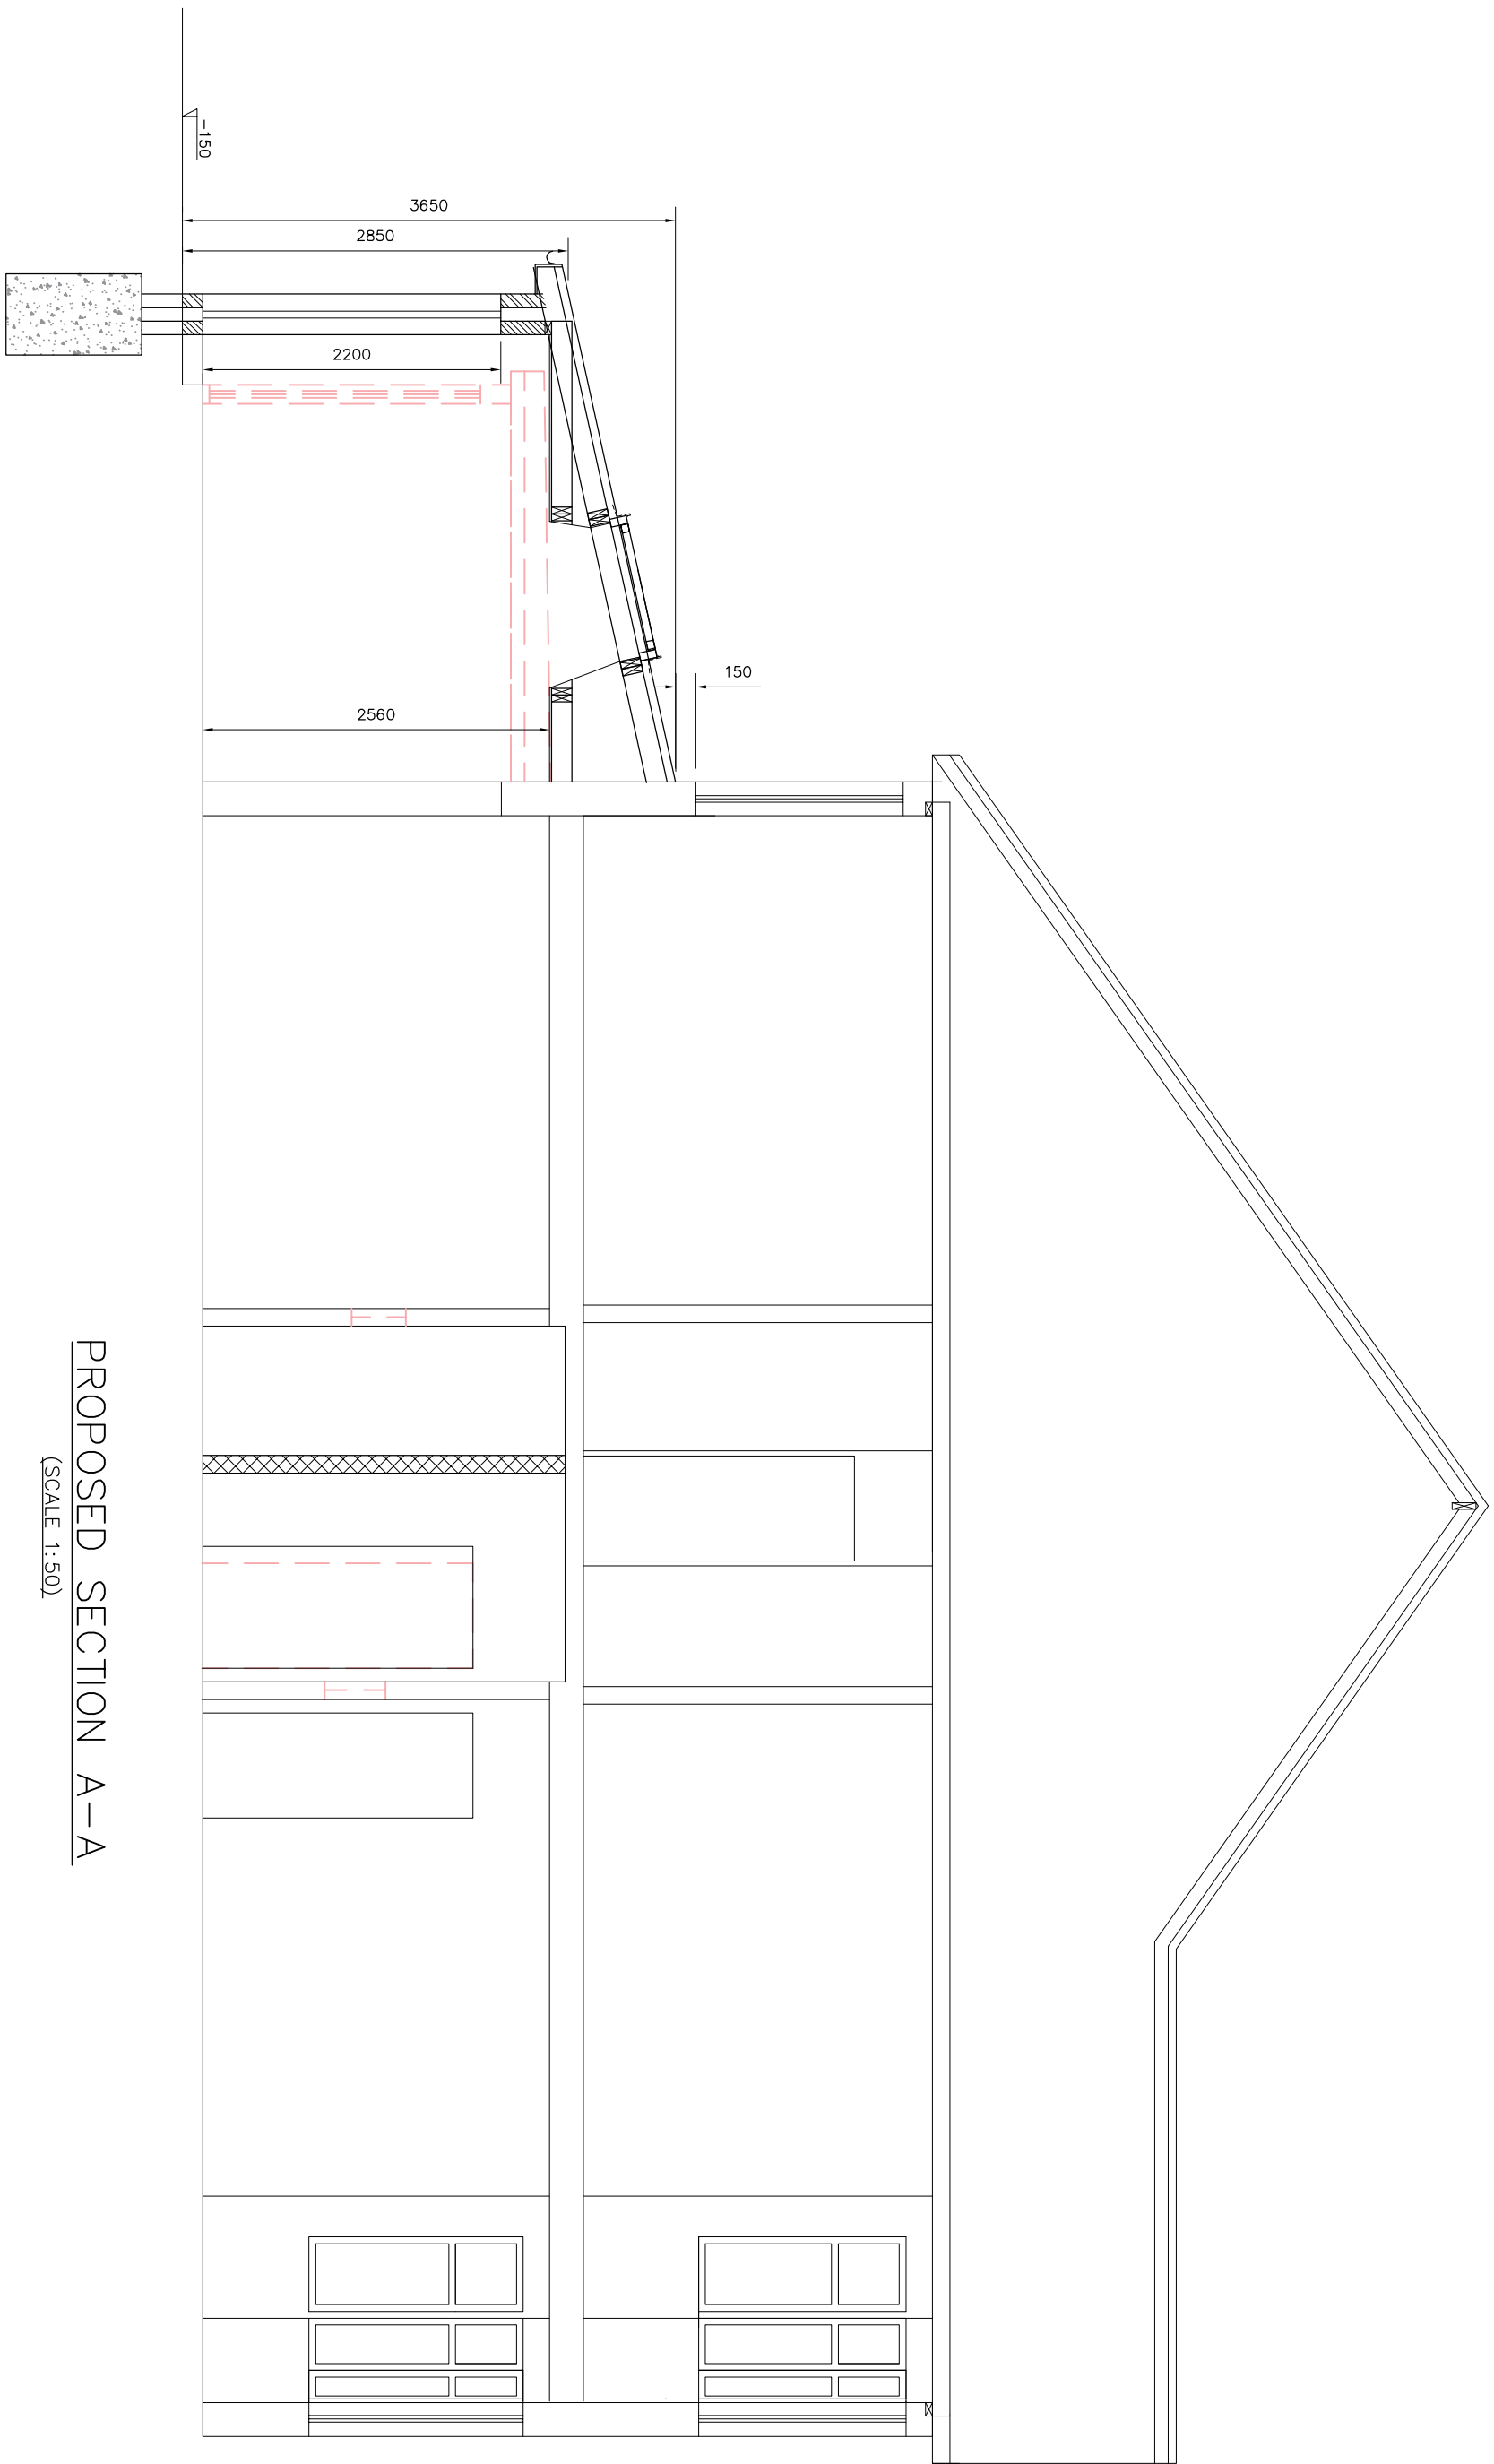


PROPOSED SECTION A-A

(SCALE 1:50)

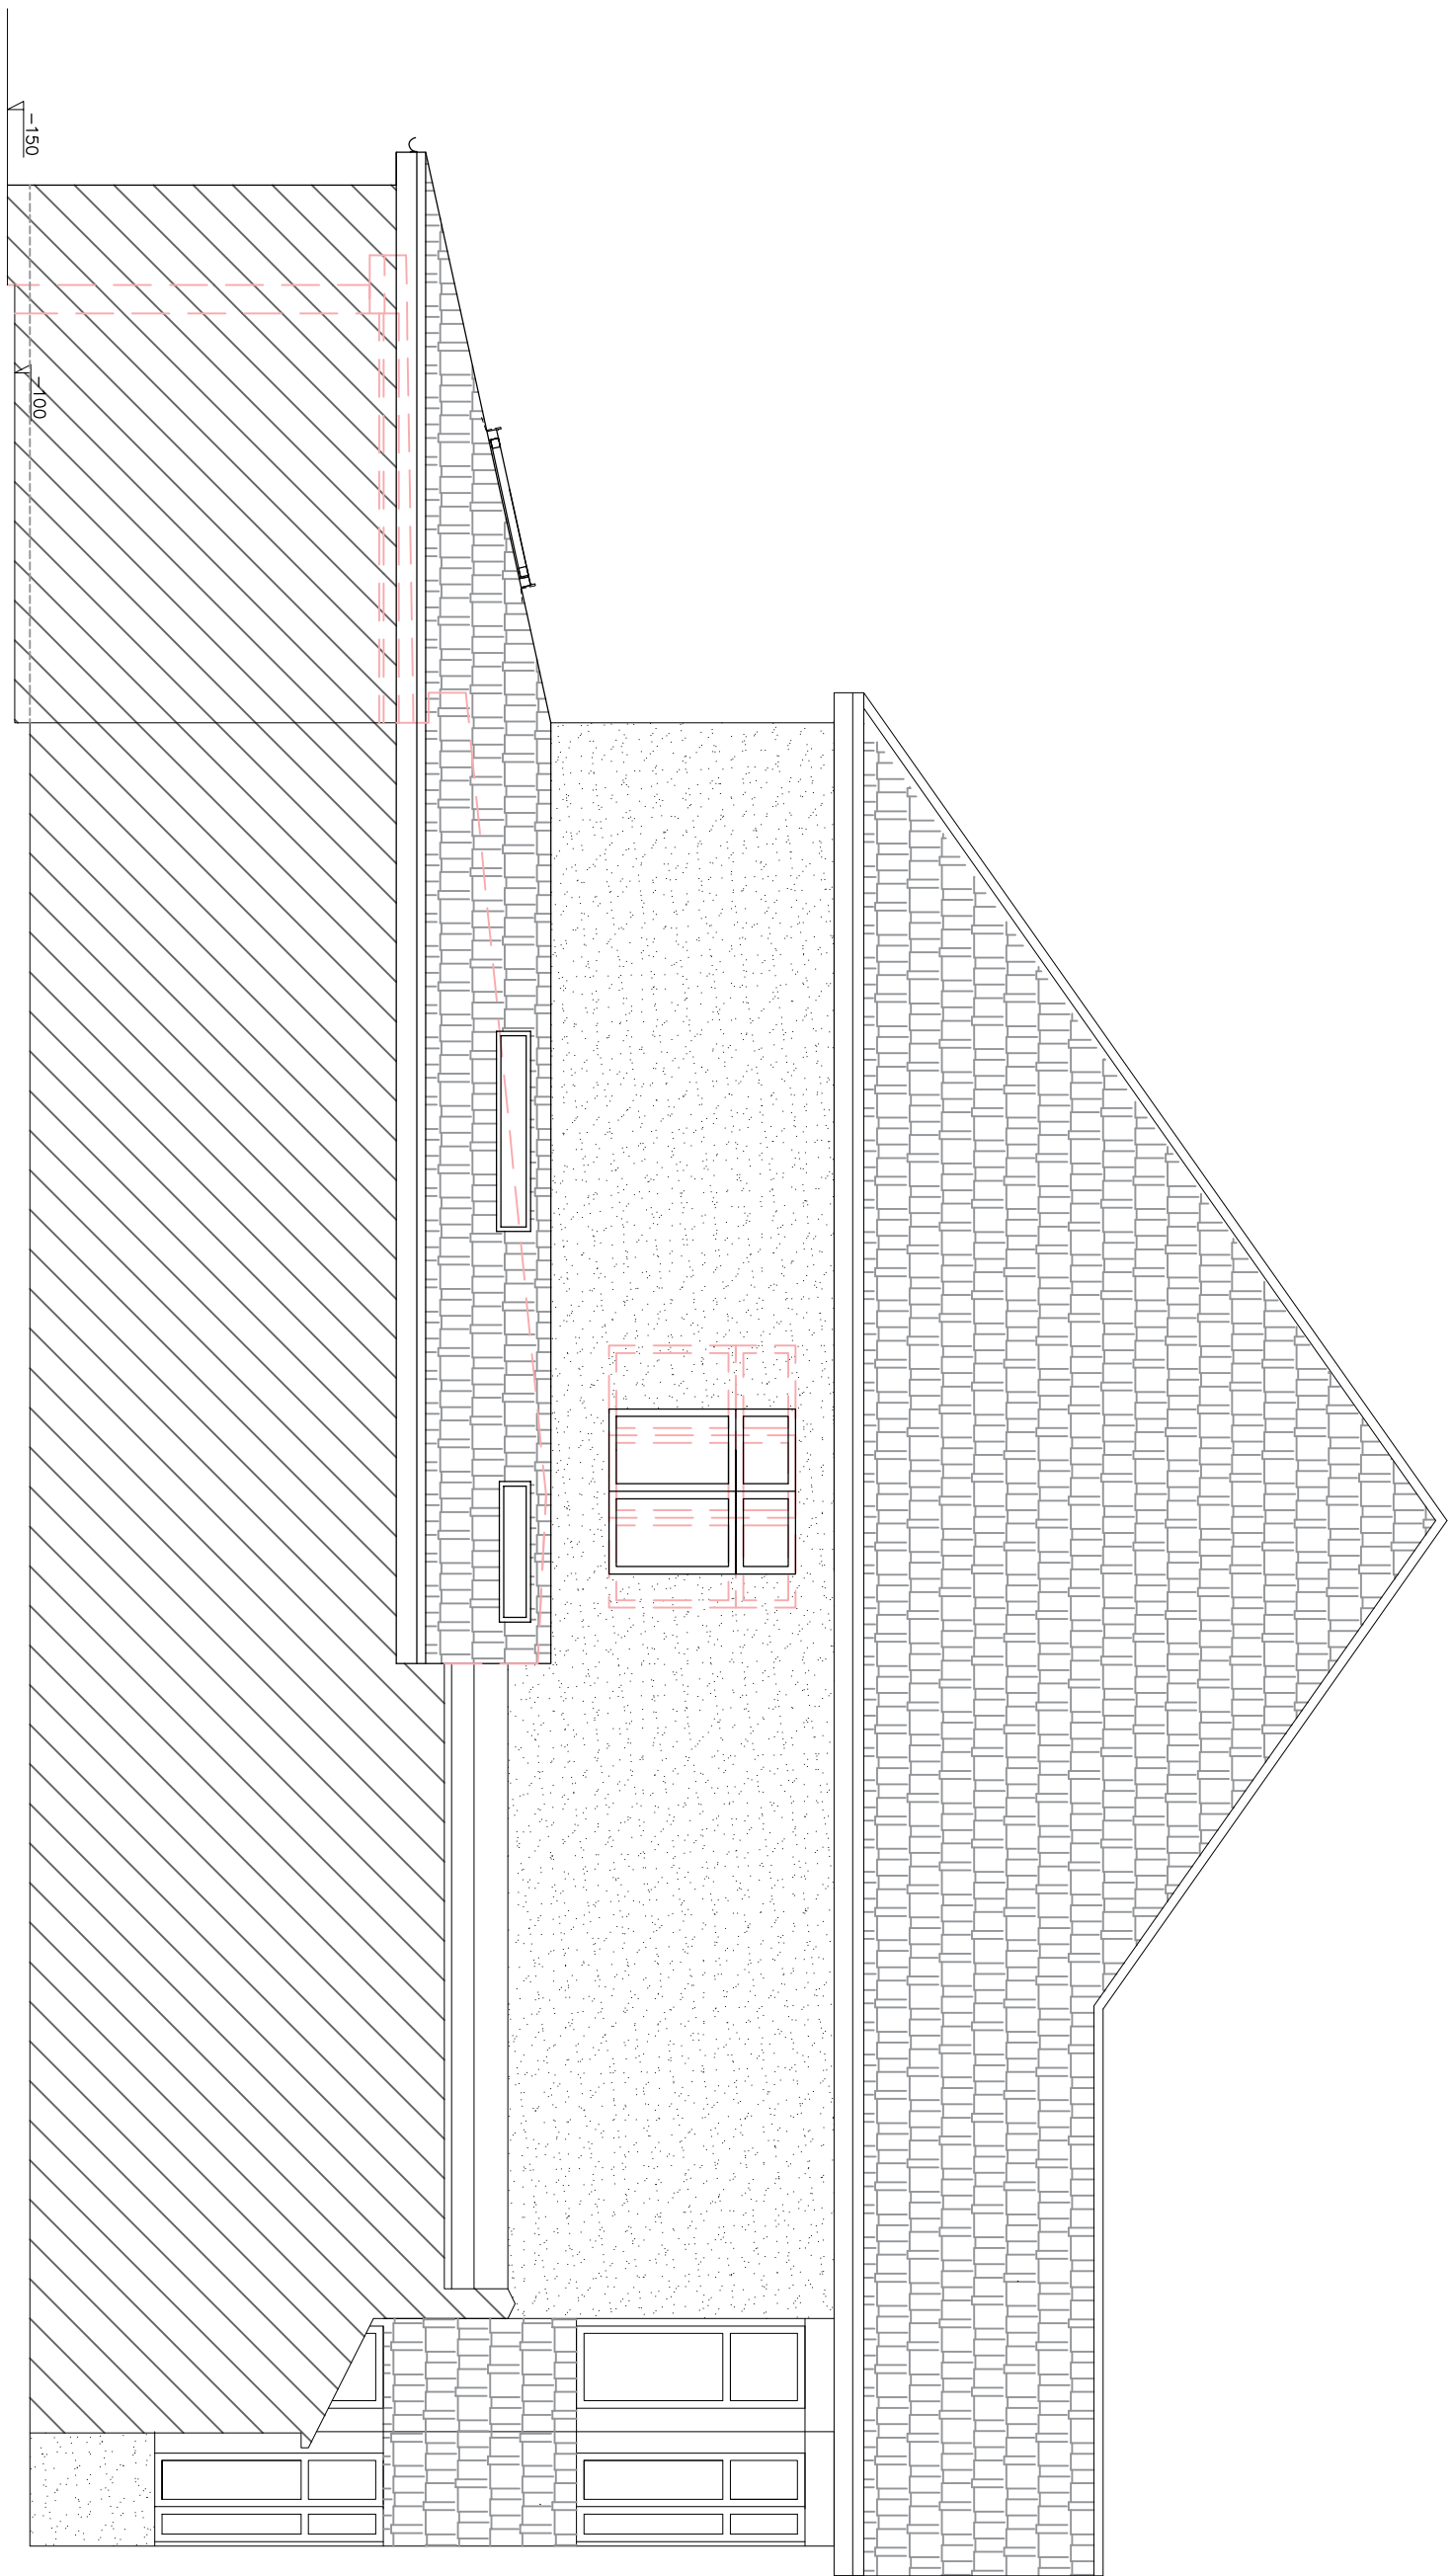


PROPOSED SIDE A ELEVATION

(SCALE 1:50)

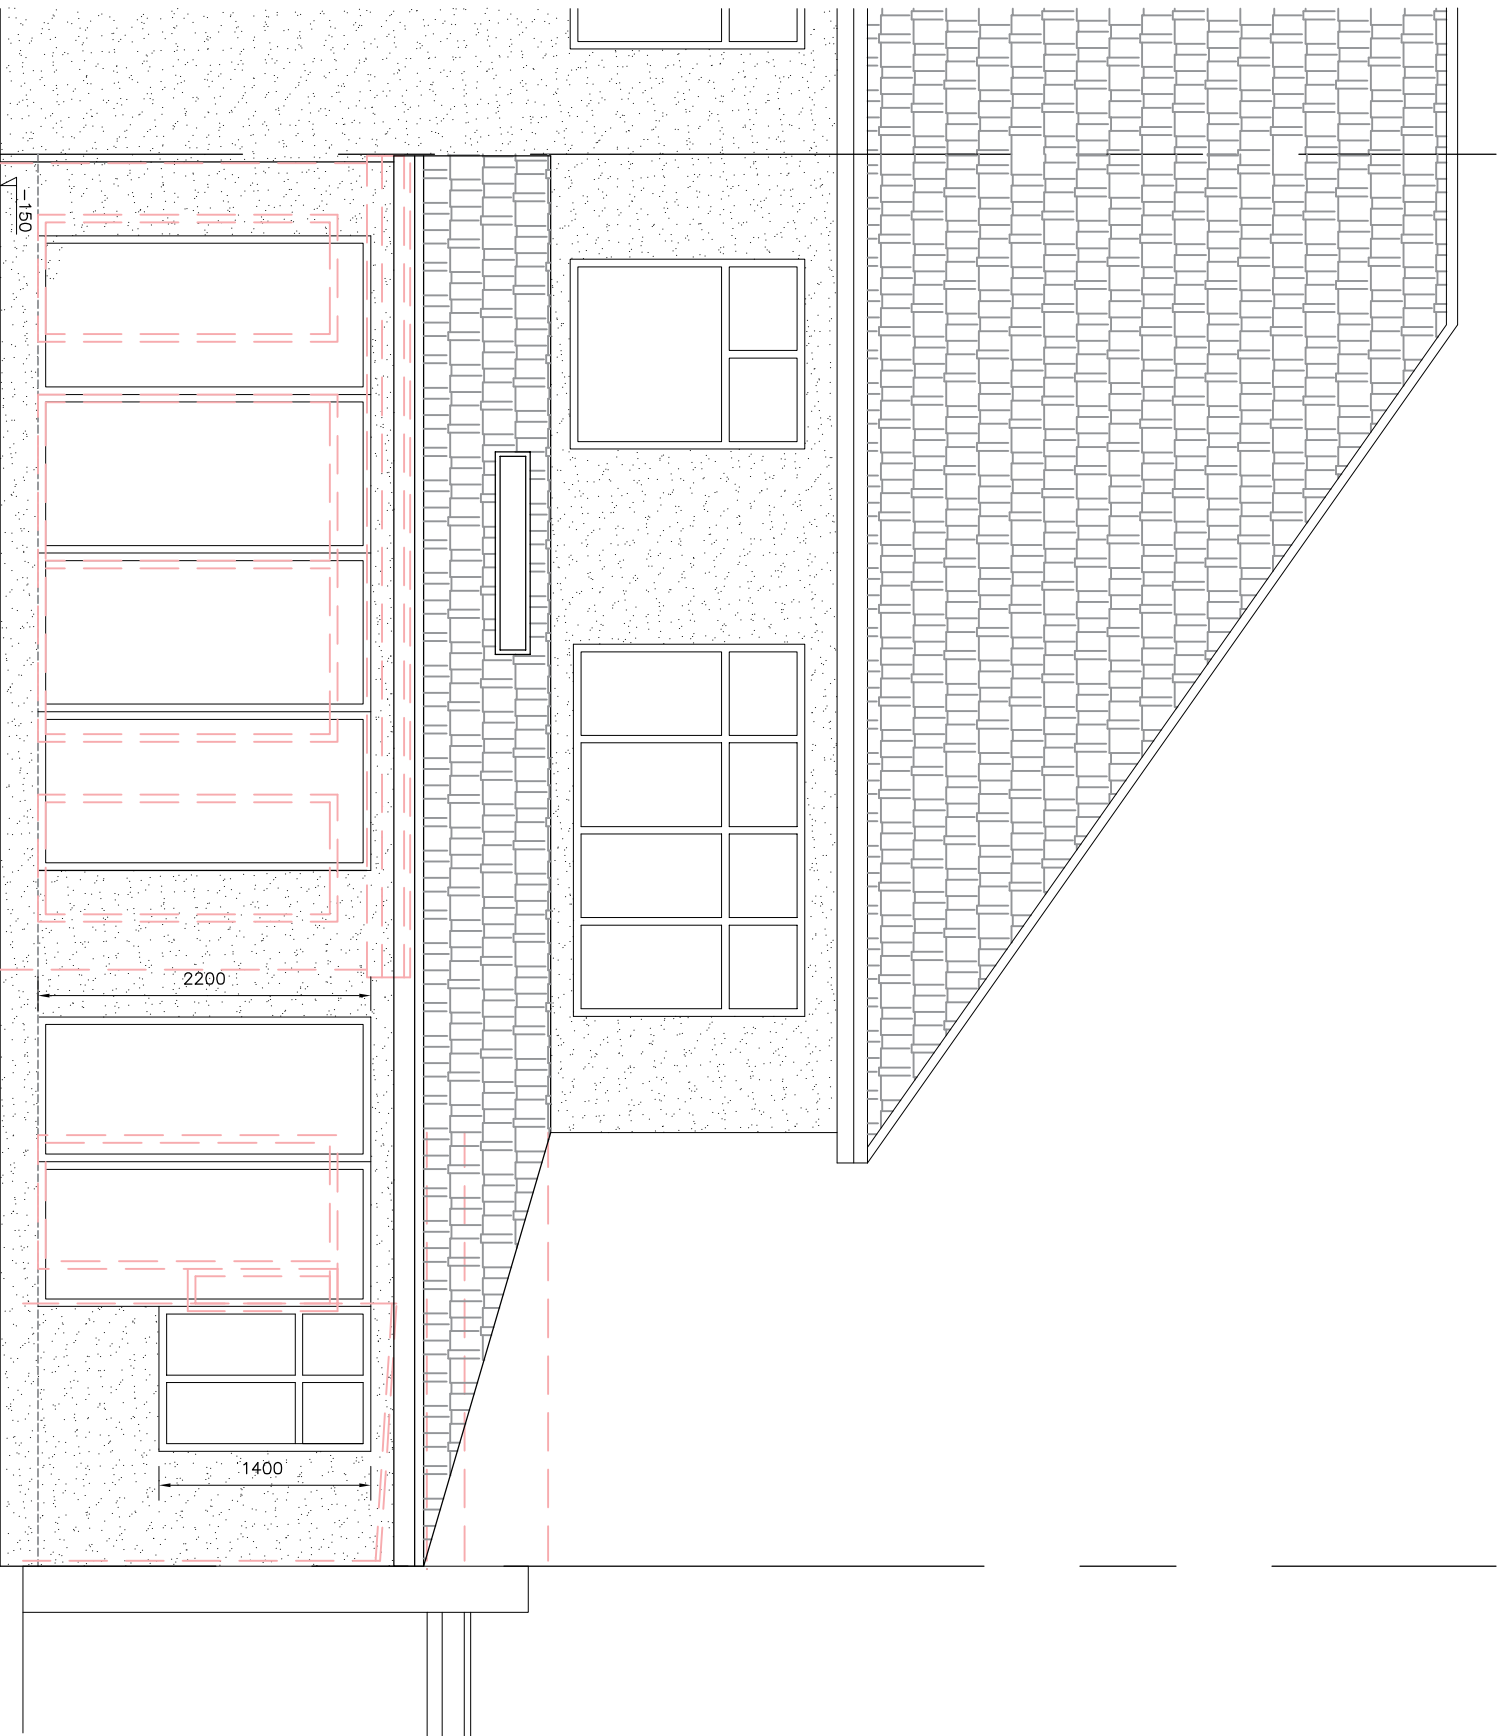


PROPOSED REAR ELEVATION

(SCALE 1:50)

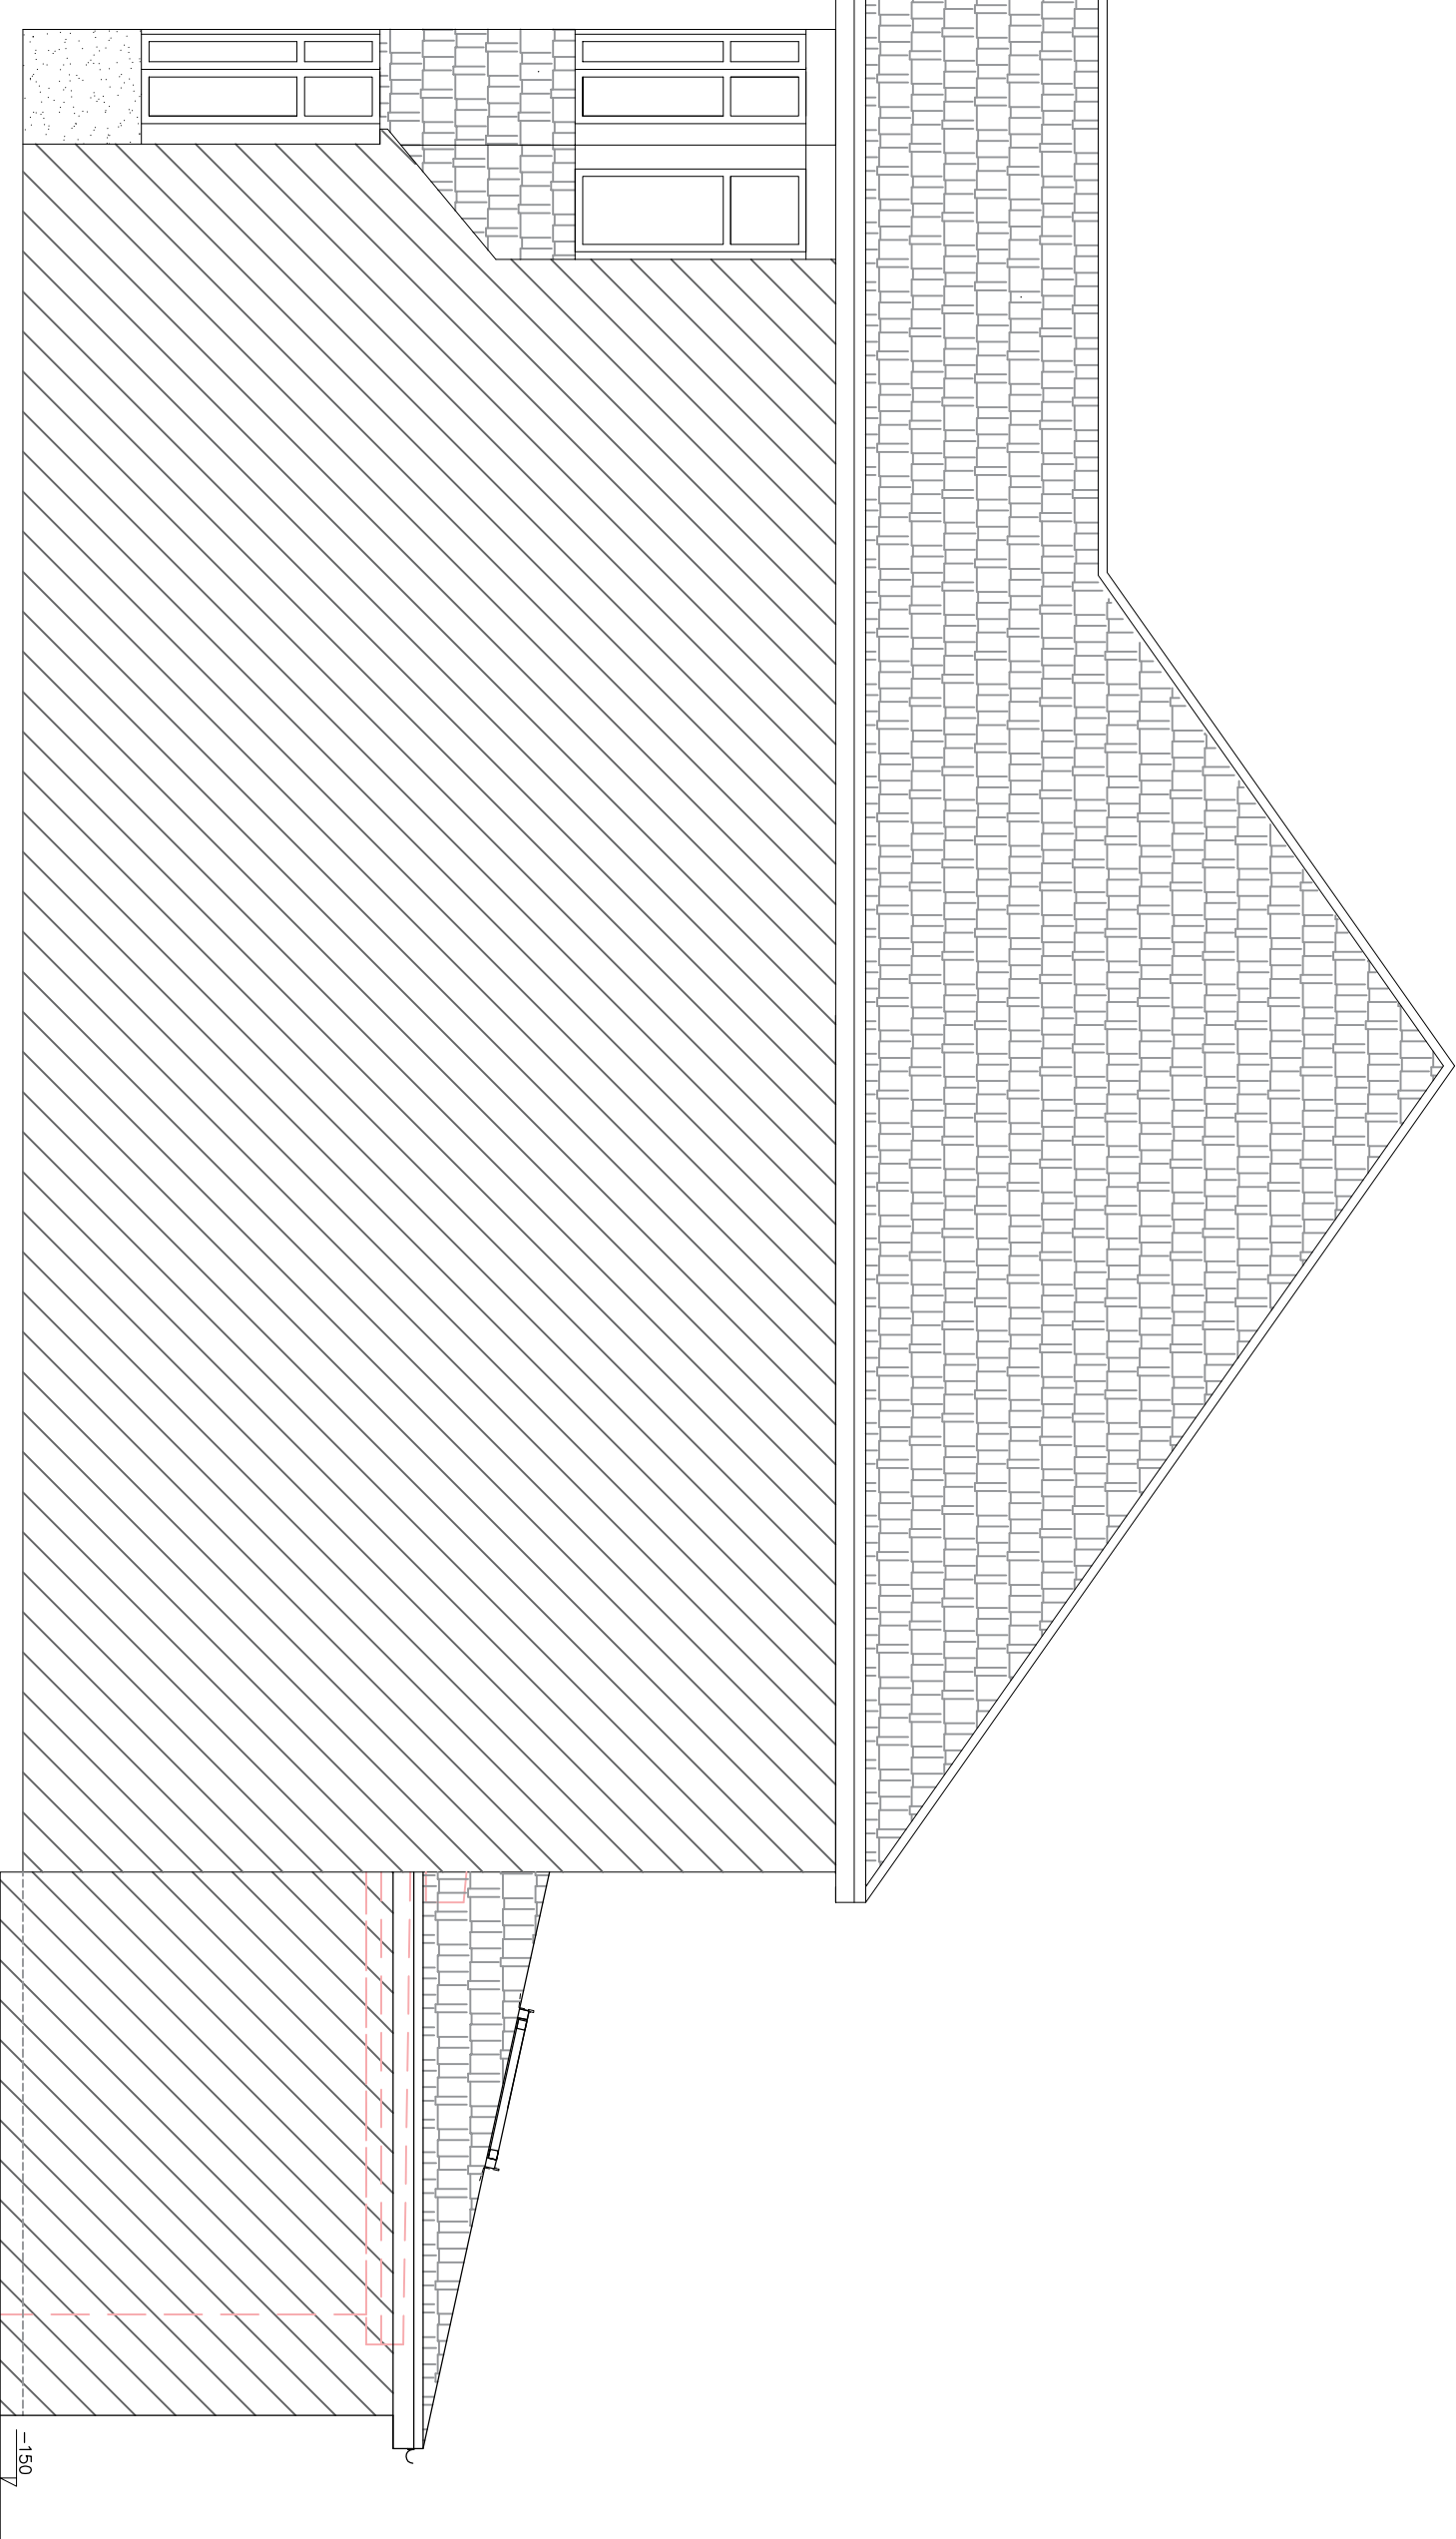

PROPOSED SIDE B ELEVATION

(SCALE 1:50)

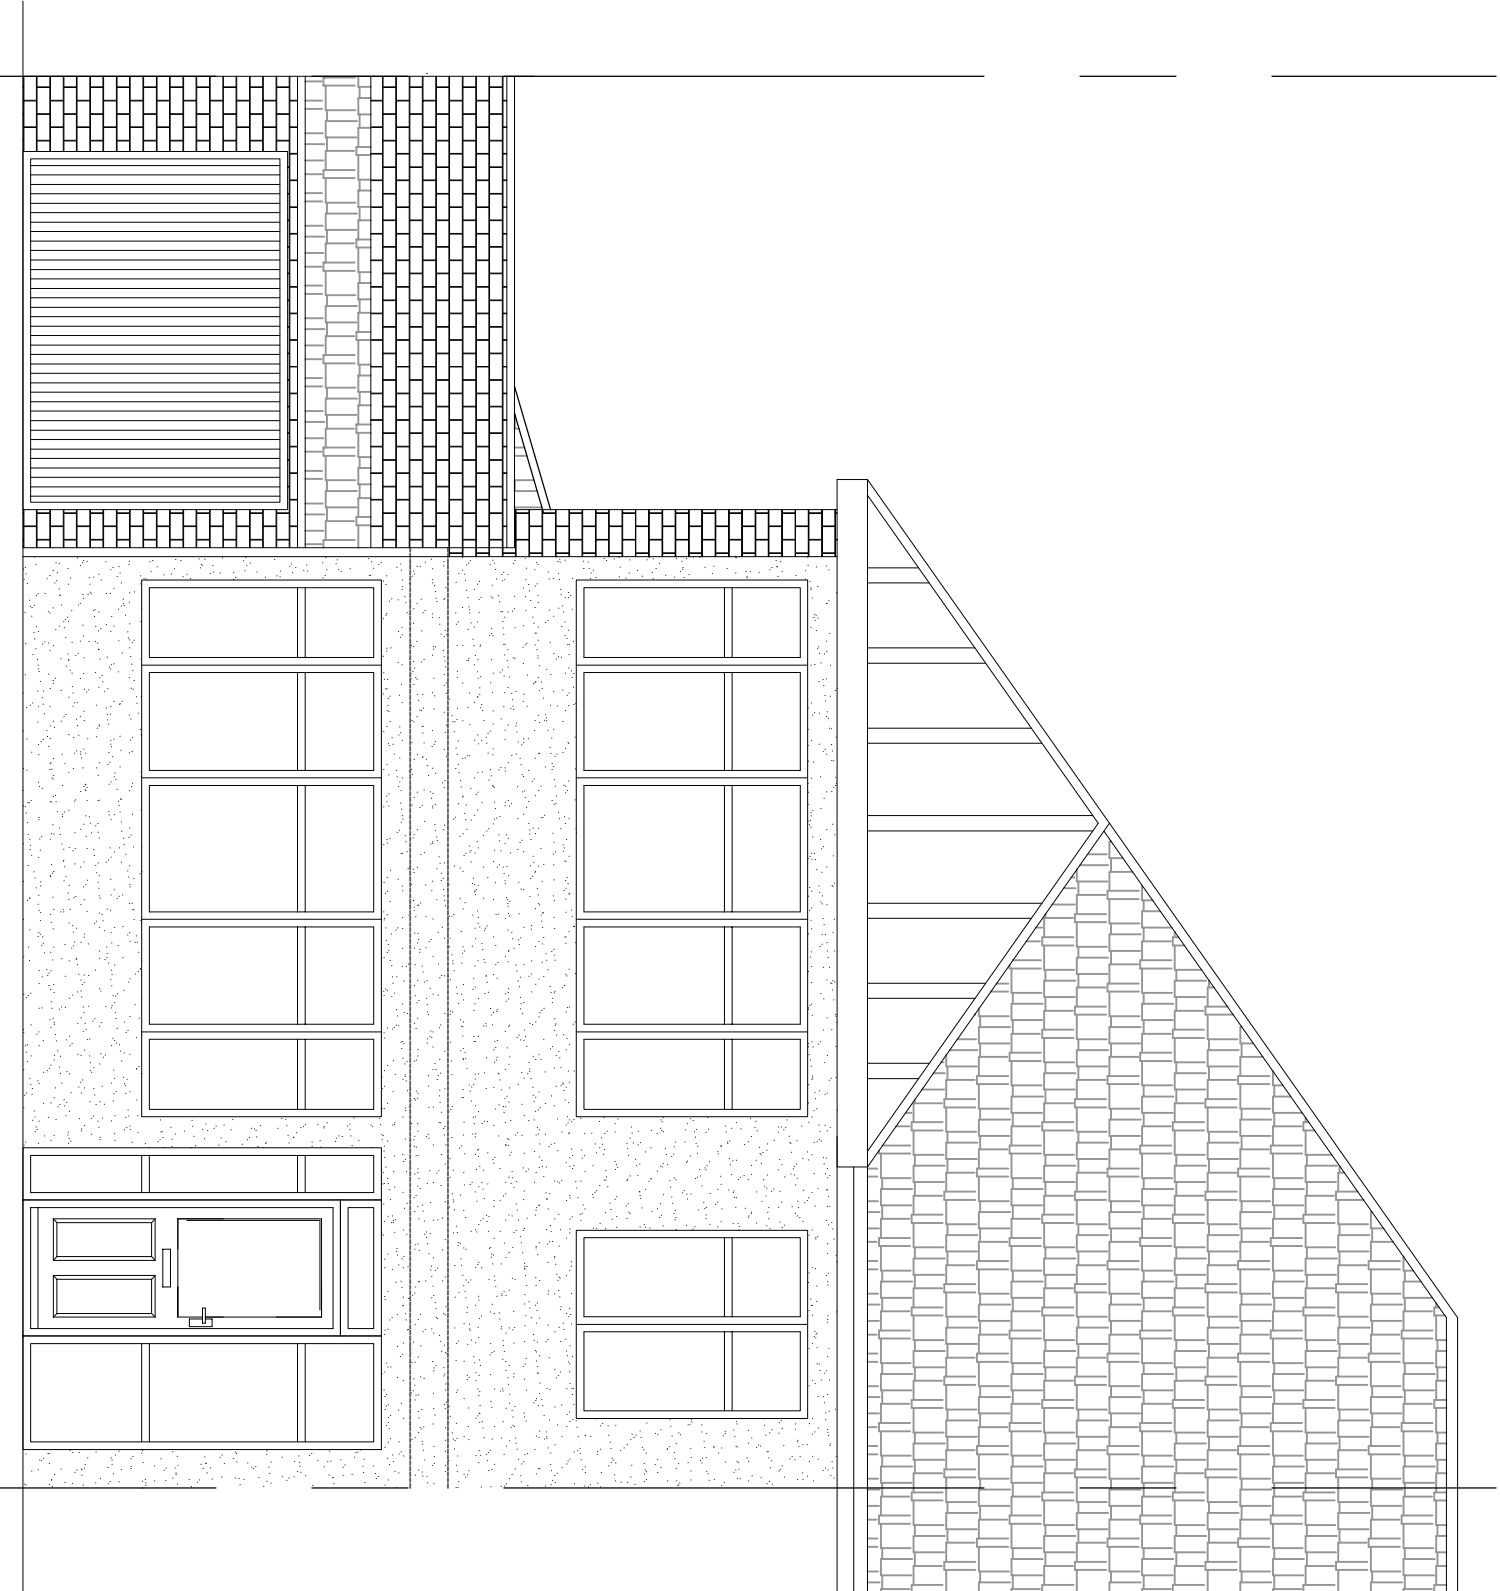

PROPOSED FRONT ELEVATION

(SCALE 1:50)

REV "A" - Proposed Front elevation added and proposed rear elevation omitted 26/04/2022

CIVIL & STRUCTURAL ENGINEERS

This drawing is the copy right of KRS Planning & Design Ltd and may not be amended, copied or reproduce without written permission.
No liability will be accepted for amendments made by other persons.
Do not scale off the drawings (scale only for planning purposes).

 KRS Planning & Design Ltd 488 Church Lane, Kingsbury Tel: 020 8500 2360 Email: info@krs.co.uk Web: www.krs.co.uk		Project Title 22 MIDCROFT, RUISLIP, HA4 8ES		Drawn SS		FEB 2022	
Project Title 22 MIDCROFT, RUISLIP, HA4 8ES		Checked		Scale 1:50		Size A1	
PROPOSED SECTION & ELEVATIONS		Project No. KKR-1426		Drawing No. P-03		Rev. A	