




Existing Elevations

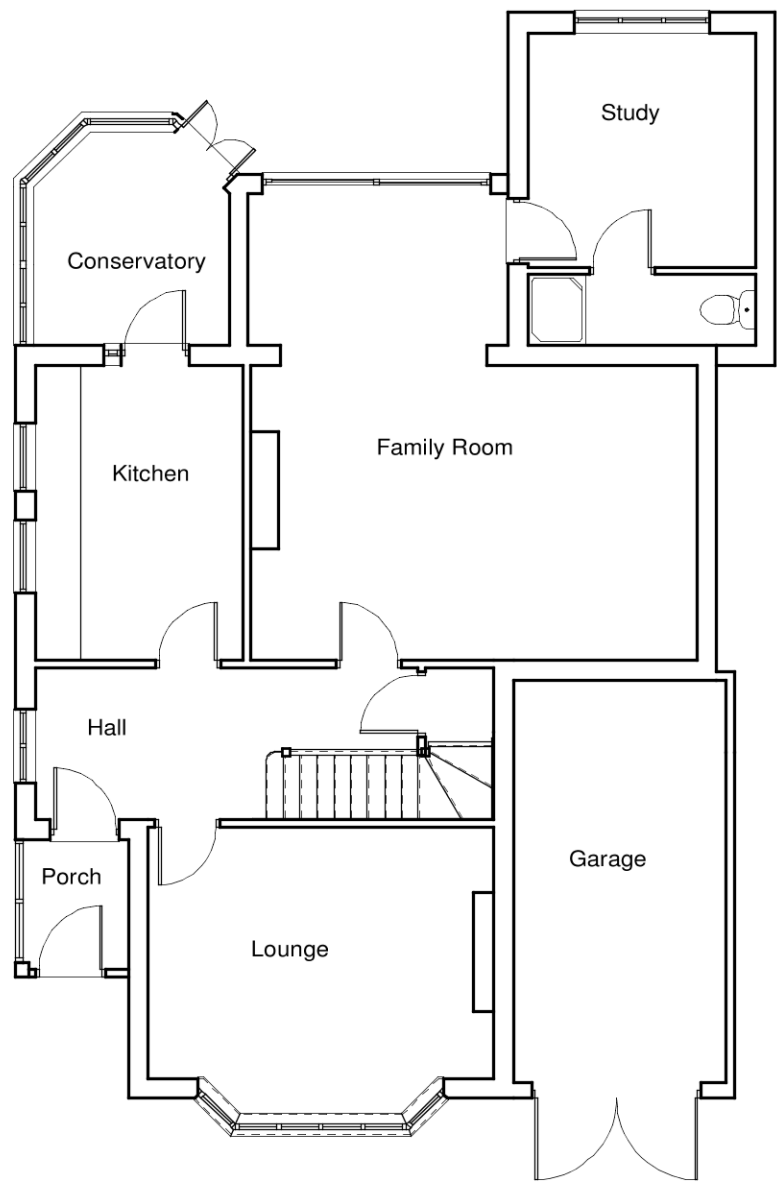


Proposed Elevations

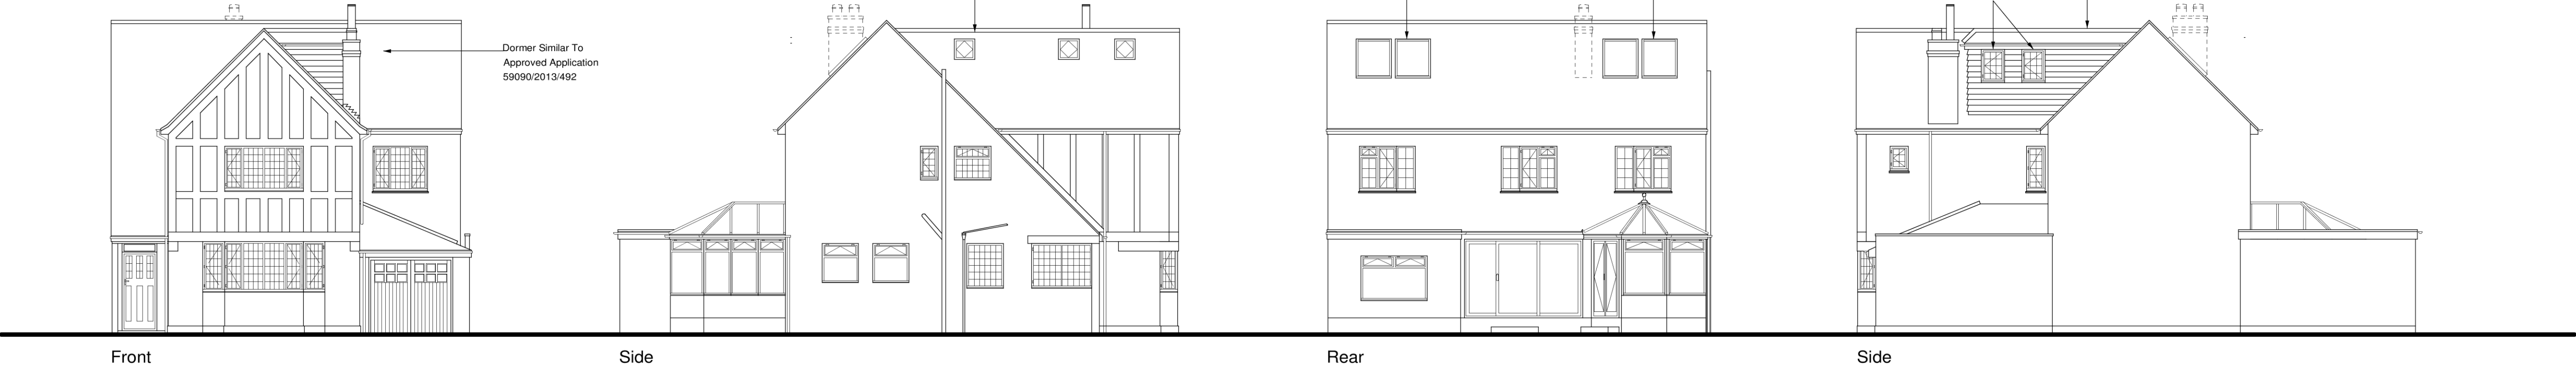


Existing Ground Floor Plan

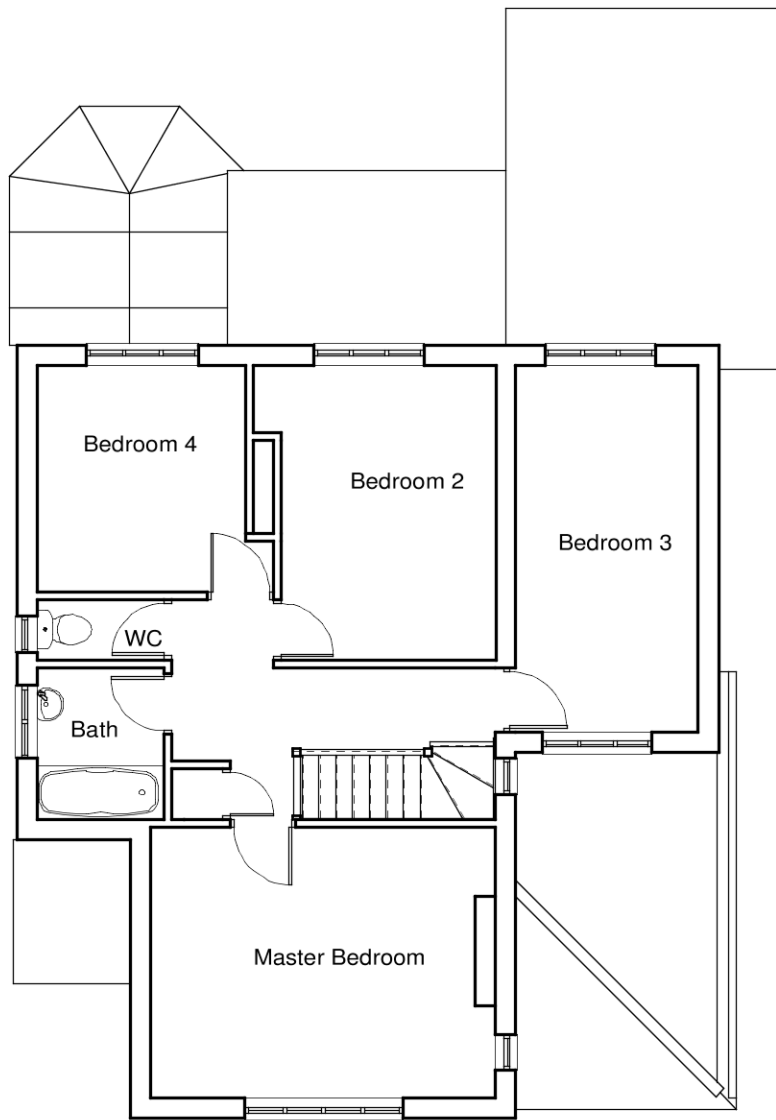

Existing First Floor Plan

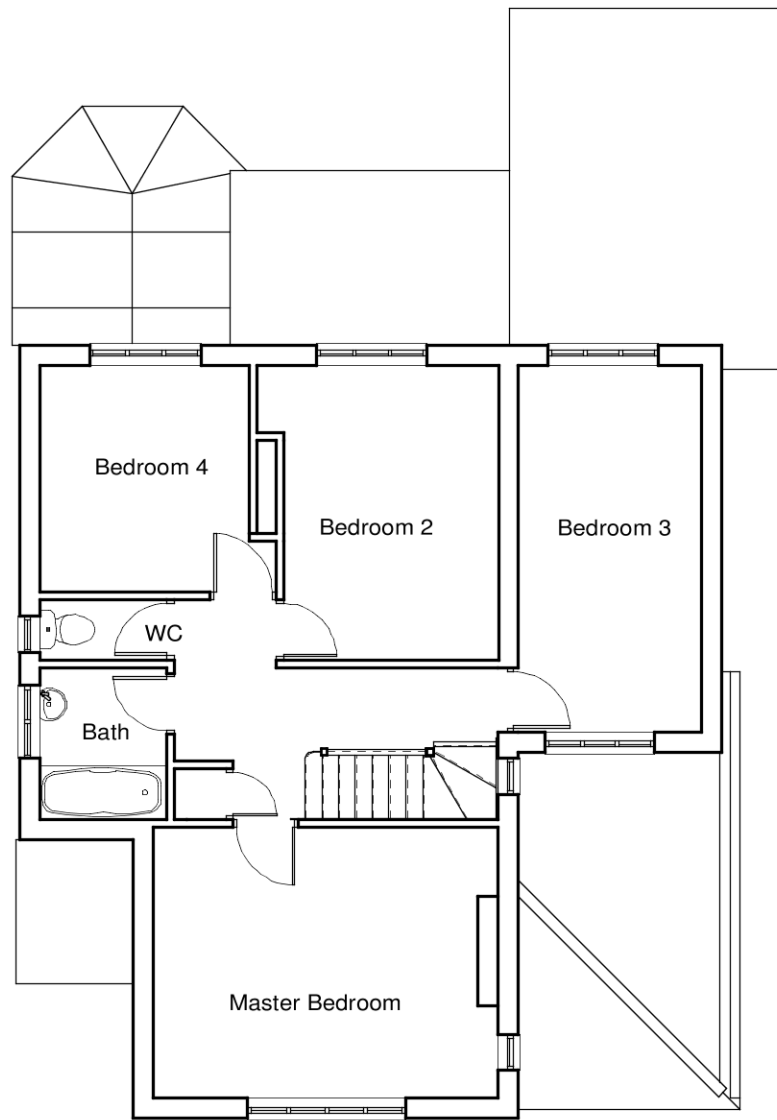


Proposed First Floor Plan

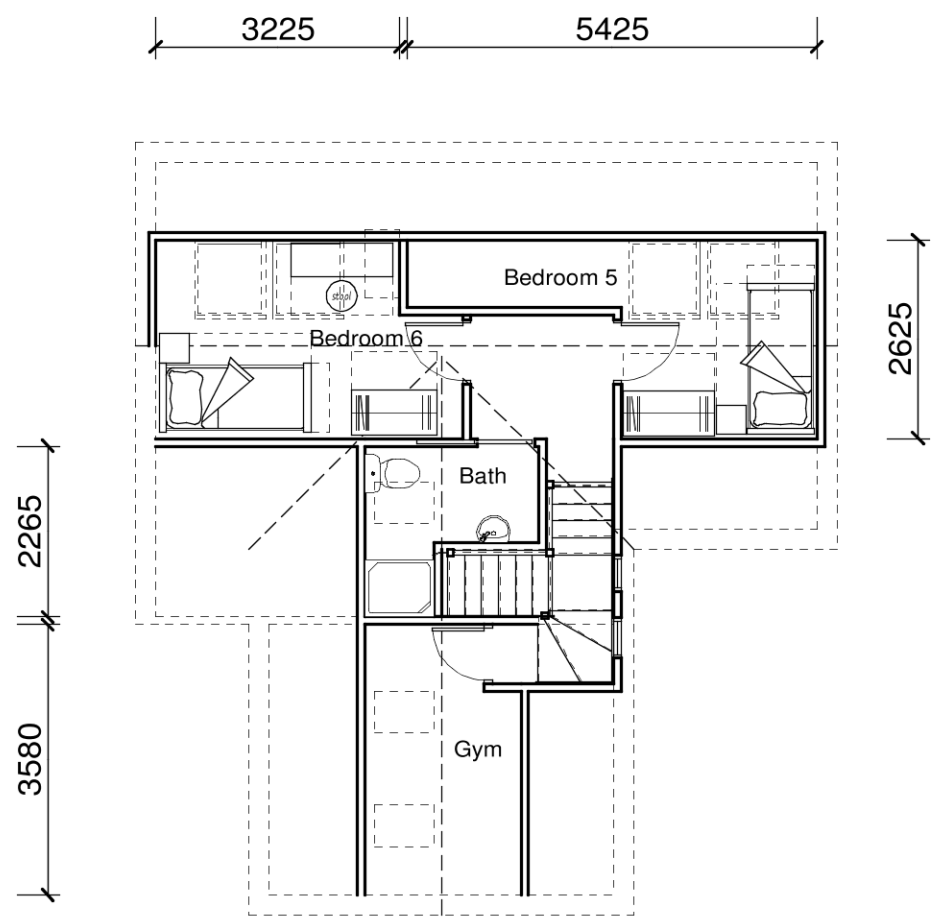

Proposed Second Floor Plan



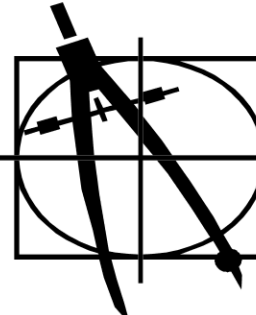

AVANTI DESIGN
(BUCKS LTD.)
PO BOX 1266
BEACONSFIELD
BUCKS HP9 1US

Client	
Mr. & Mrs W. James	
Location	
50 St Martins Approach	
Project	
Proposed Loft Conversion	
Drawing Title	
Existing & Proposed Elevations & Floor Plans	
Scale	Date
1:100	December 2019
Dwg. No.	Rev.
WJ/01/19	A