


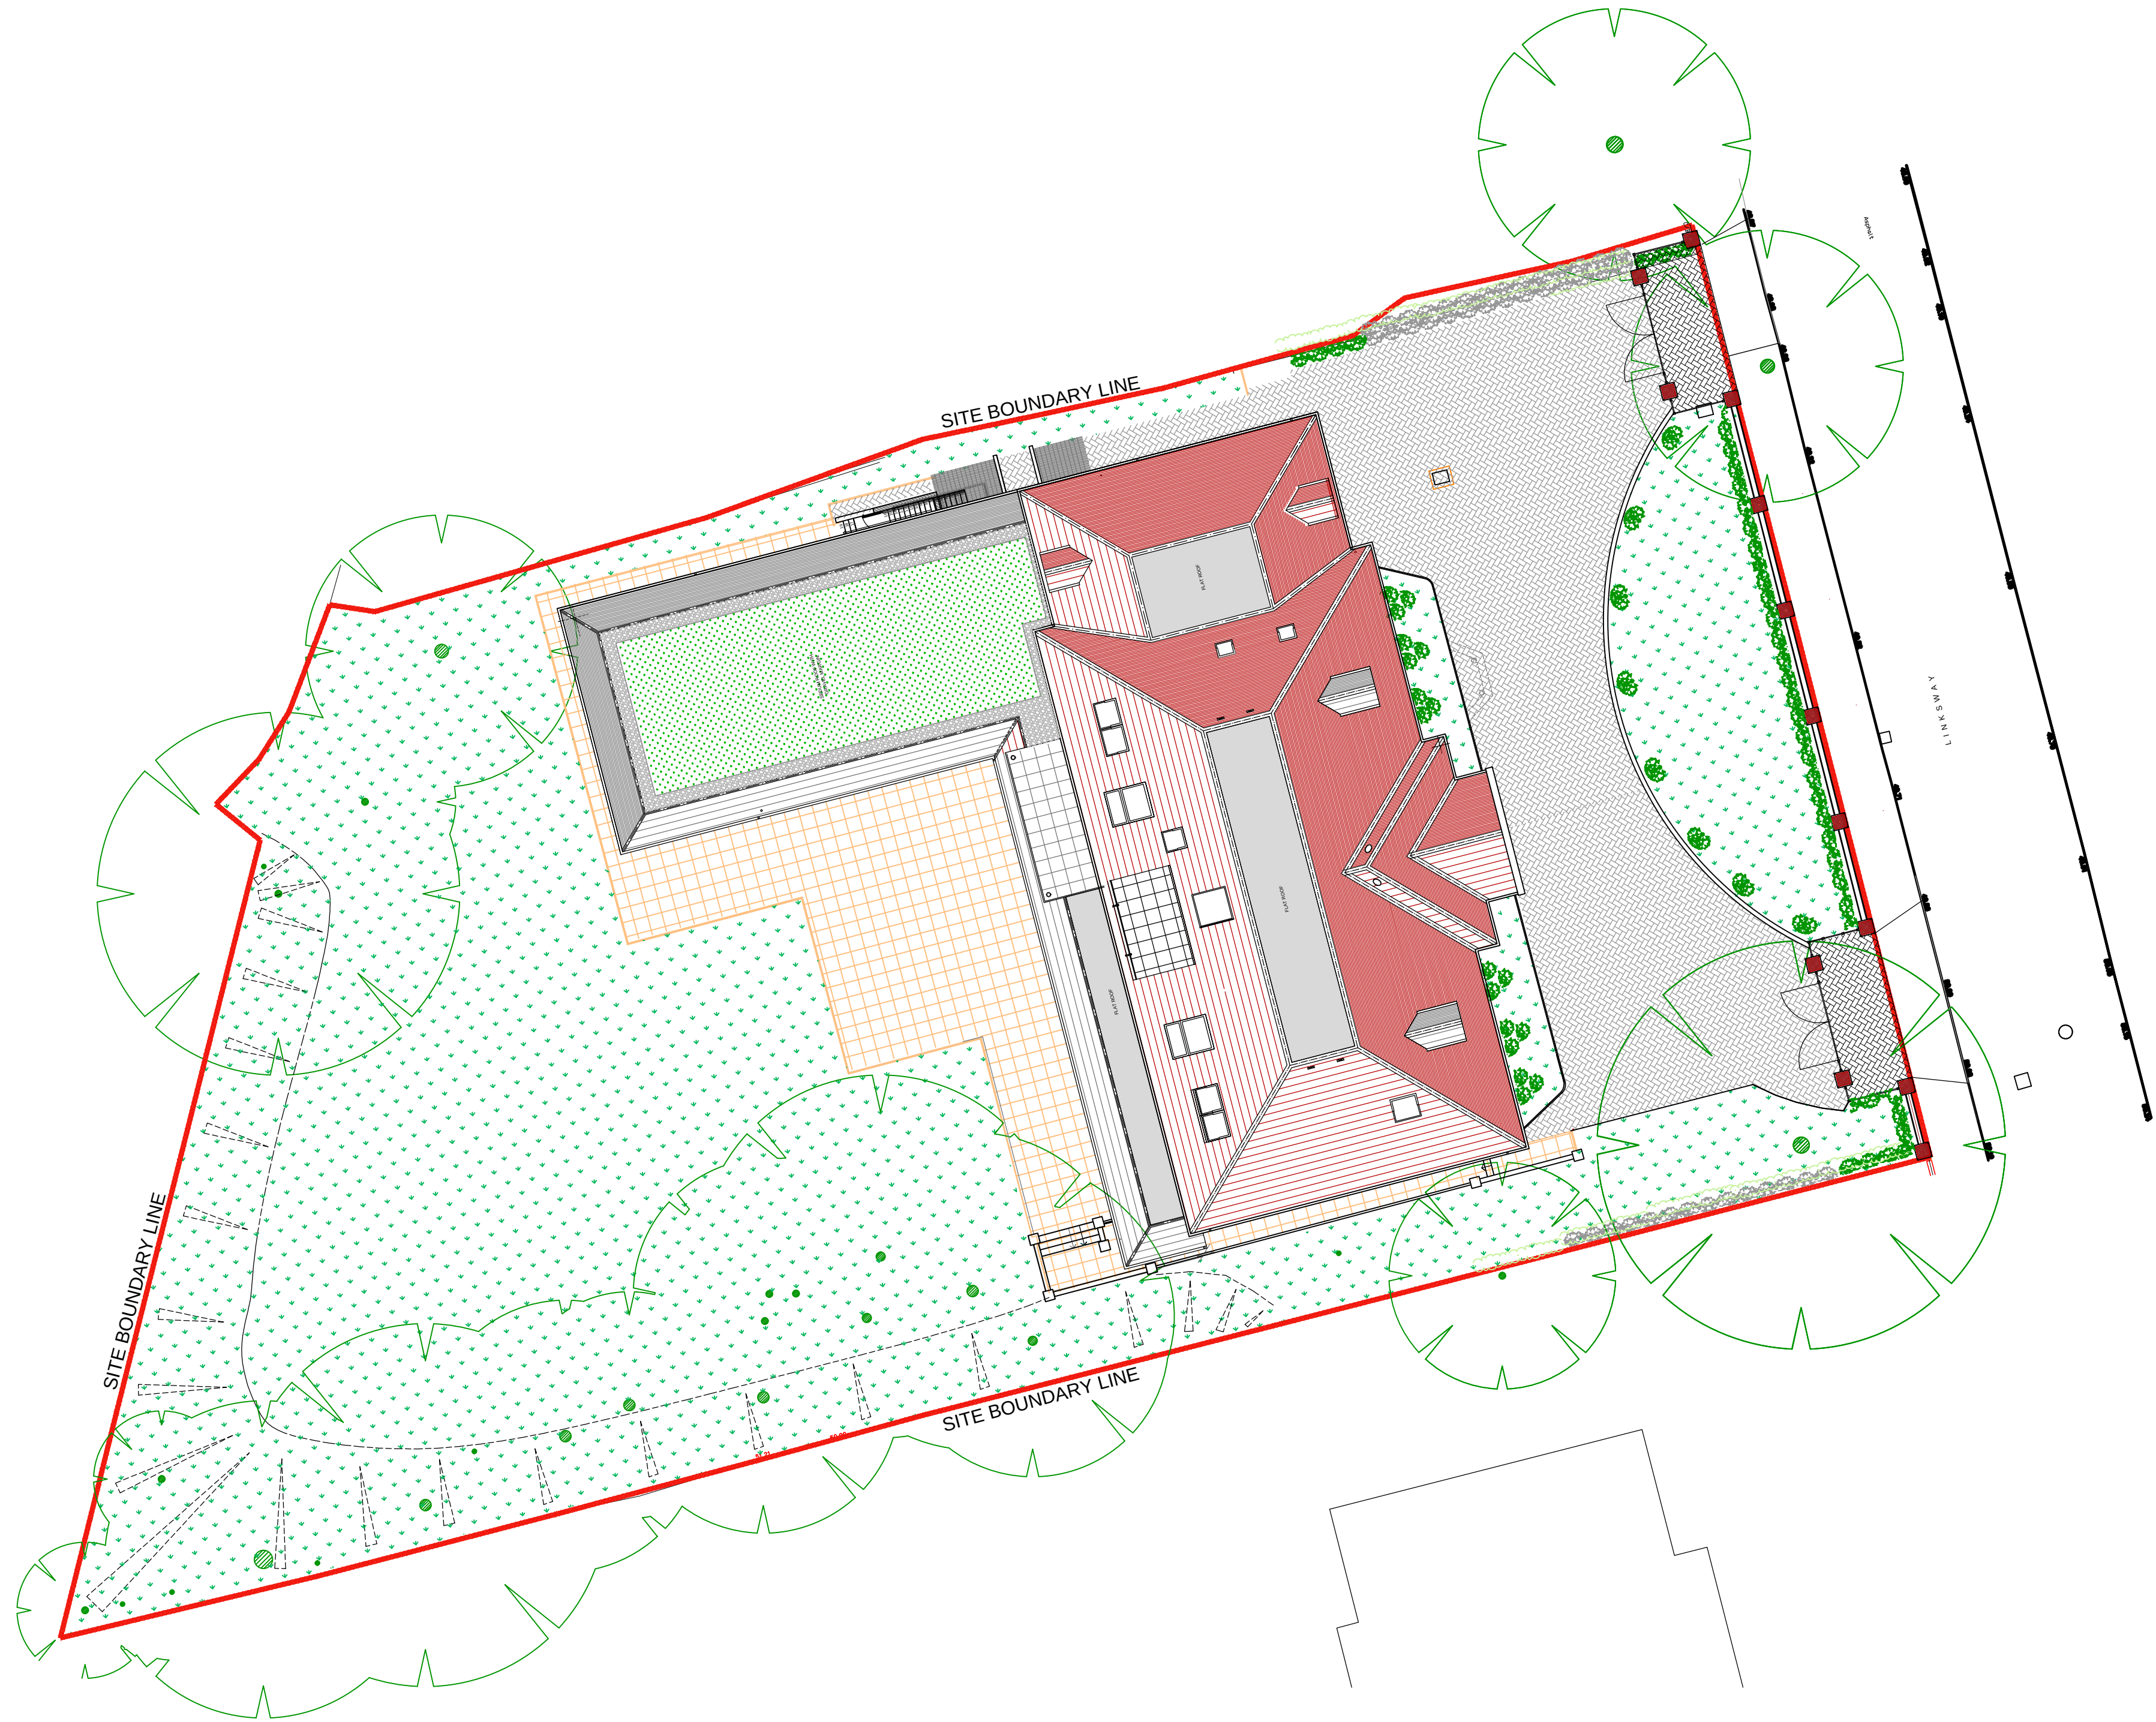

Amendments/Notes

Rev.	Detail	By	Date
-	-	-	-

PLANNING

All dimensions and levels to be checked on site by contractor prior to preparation of shop drawings and commencement of work on site.
This drawing and the copyrights and patents therein are the property of the Architect and may not be used or reproduced without consent.
This drawing is to be read in conjunction with all relevant consultants and/or specialist's drawings/documents and any discrepancies or variations are to be notified to the Architect before the affected work commences.
All works on site are to be carried out fully in accordance with current CDM regulations and recommendations, current Building Regulations, British Standards and Codes of Practice as appropriate.

Project

BENTLEY HOUSE
8 LINKSWAY
NORTHWOOD
HA6 2XB

Drawing

PROPOSED:
SITE PLAN

SEABROOK
ARCHITECTS
CHARTERED ARCHITECTS
Link House, St Mary's Way, Chesham, Bucks HP5 1HR
Tel: 01494 778918
e-mail: info@gsparchitects.co.uk

Drawn By	NHQ	Date	Aug 2020
Checked By		Date	
Approved By		Scale	1:200@A1
Drawing No.	5562/PL 200	Rev.	-