
 


- ① Stone banding repositioned to frontage and returns.
- ② Stone banding omitted to rear and flank walls.
- ③ Bi-fold doors to rear re-configured at ground floor.
- ④ Fixed glazing omitted and replaced with bi-fold doors.
- ⑤ 1No. rooflight omitted and 1No rooflight relocated.
- ⑥ Casement doorset omitted and replaced with bi-fold door at second floor inset balcony.
- ⑦ New first floor wing above Garage, Spice Kitchen/Utility and Swimming Pool changing facilities to house relocated Master Bedroom 'Dresser'.
- ⑧ Roof over Swimming Pool Hall amended from single ply membrane finish to sedum mat with gravel margin.
- ⑨ Side light added to Spice Kitchen door to gain additional natural light. (Note: 2No. roof lights over omitted as Master Bedroom 'Dresser' now located over at first floor level).

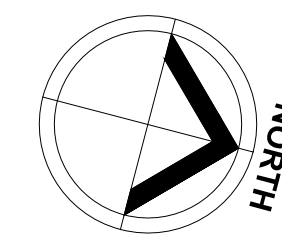

Amendments/Notes			
Rev.	Detail	By	Date
All dimensions and levels to be checked on site by contractor prior to preparation of shop drawings and commencement of work on site. This drawing and the copyrights and patents therein are the property of the Architect and may not be used or reproduced without consent. This drawing is to be read in conjunction with all relevant consultants and/or specialist's drawings/documents and any discrepancies or variations are to be notified to the Architect before the affected work commences. All works on site are to be carried out fully in accordance with current CDM regulations and recommendations, current Building Regulations, British Standards and Codes of Practice as appropriate.			
Project BENTLEY HOUSE 8 LINKSWAY NORTHWOOD HA6 2XB			
Drawing PROPOSED: GROUND FLOOR PLAN and UNDERCROFT (PLANT) PLAN			
SEABROOK ARCHITECTS CHARTERED ARCHITECTS Link House, St Mary's Way, Chesham, Bucks HP5 1HR Tel: 01494 778918 e-mail: info@gsparchitects.co.uk			
Drawn By NHQ		Date Aug 2020	
Checked By		Date	
Approved By		Scale 1:100@A1	
Drawing No. 5562/PL 201		Rev. -	