




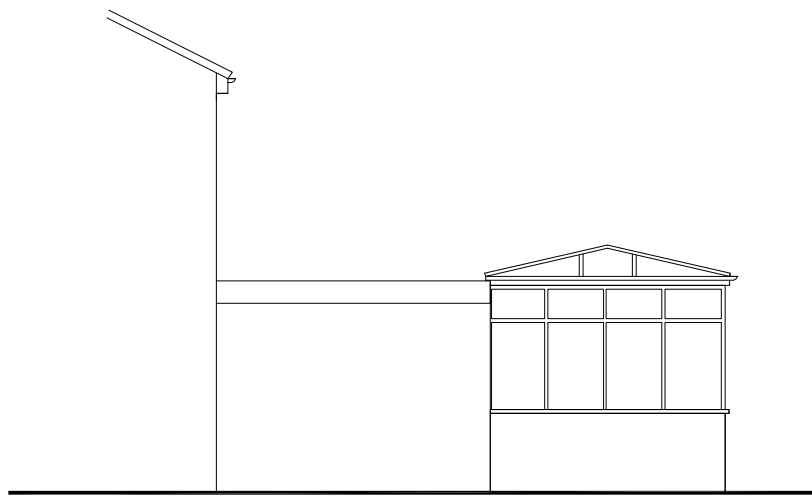

End Elevation of Rear extension
& Conservatory

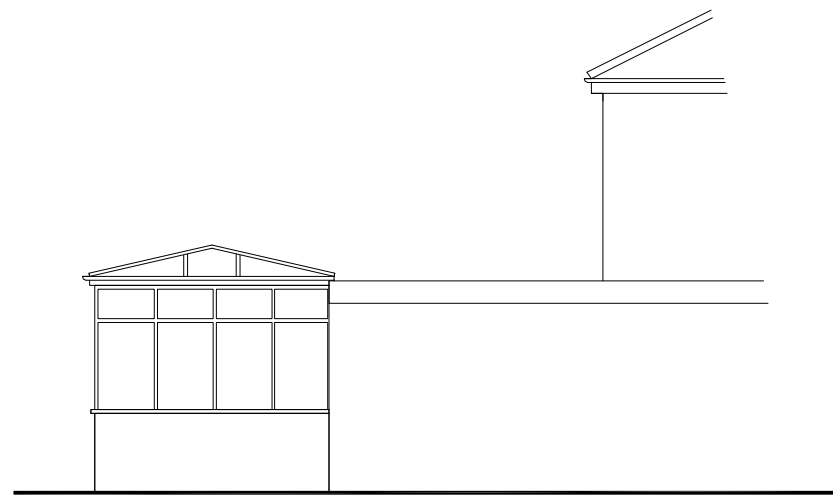

End Elevation of Rear extension
& Conservatory

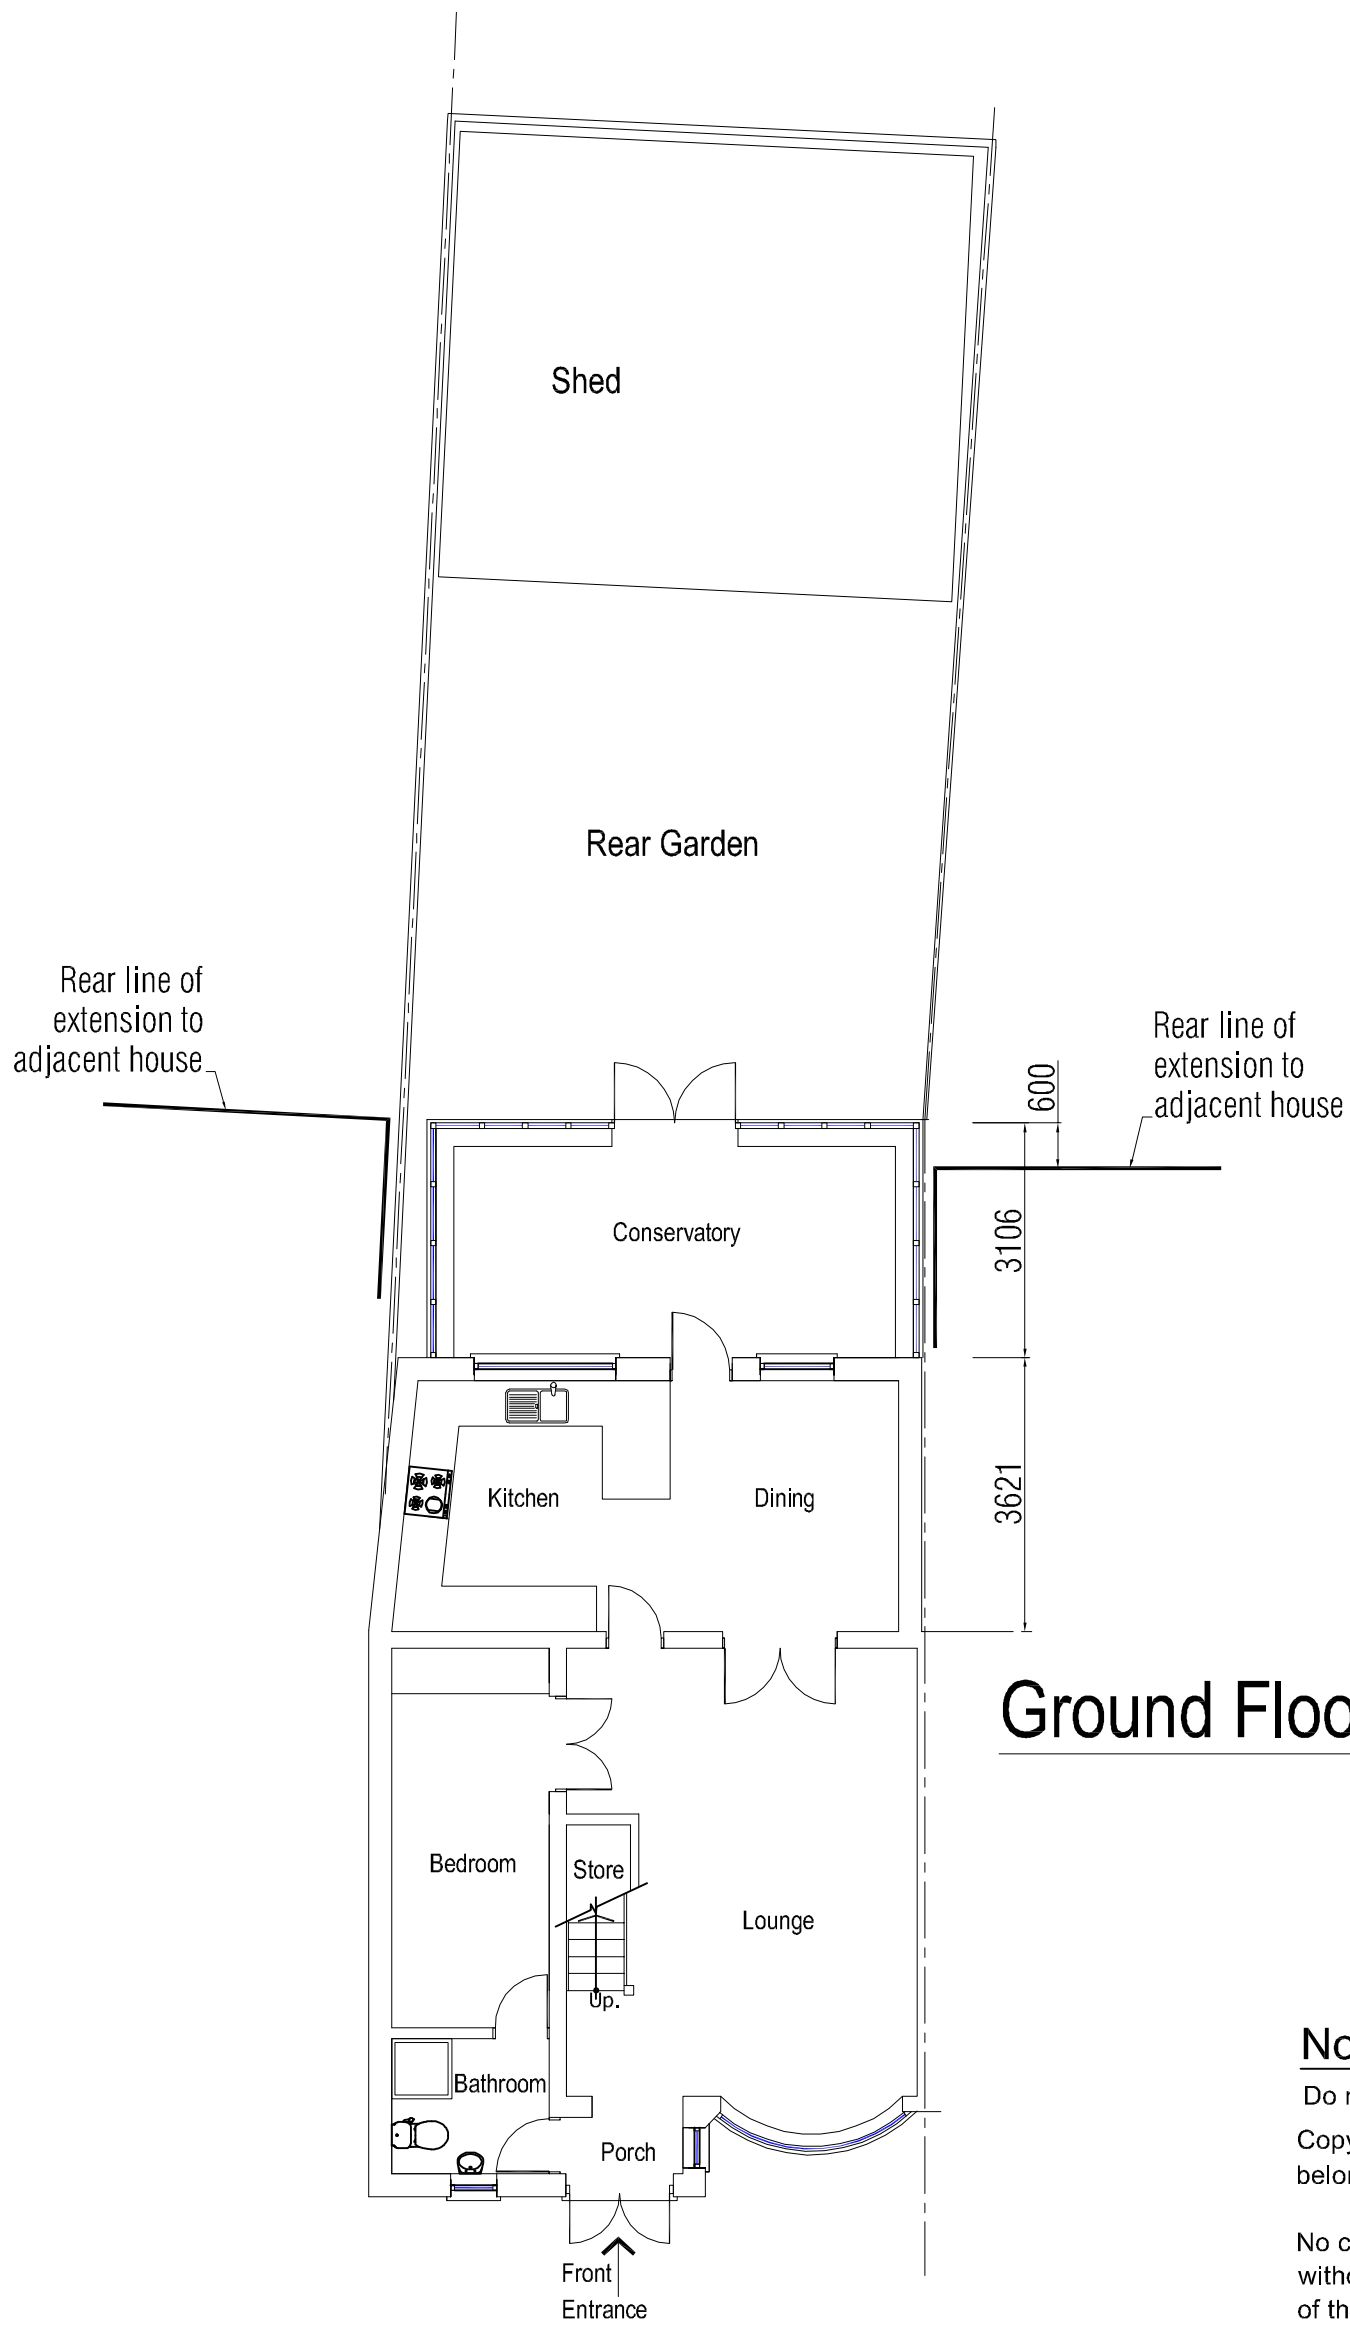

Ground Floor Plan



Scale bar

Notes:

Do not scale this drawing.
Copyright of this drawing
belongs to MJD Architecture.

No copying is permitted
without the written consent
of the company.

Contractor to inform MJD Architecture
of any discrepancies found on this
drawing and obtain written consent for
any subsequent variation.

No responsibility is accepted by
MJD Architecture for any consequences
arising from unintentional mistakes
on this drawing.



Rear Elevation

Revision	Date	Description
m. j. d. architecture DESIGN WITH FLAIR 2A, Alleyn Park, Southall Middlesex UB2 5QT Tel: 020 8371 3987 Fax: 020 8374 2766		
Name Mr. Naresh Karpal		
Site 32 Wyre Grove Hayes Middlesex DB3 4PJ		
Title Existing Floor Plans and Elevations		
Scale 1:100		Date Oct. 2016
Dwg. No. 1464.A2.01		Rev.