


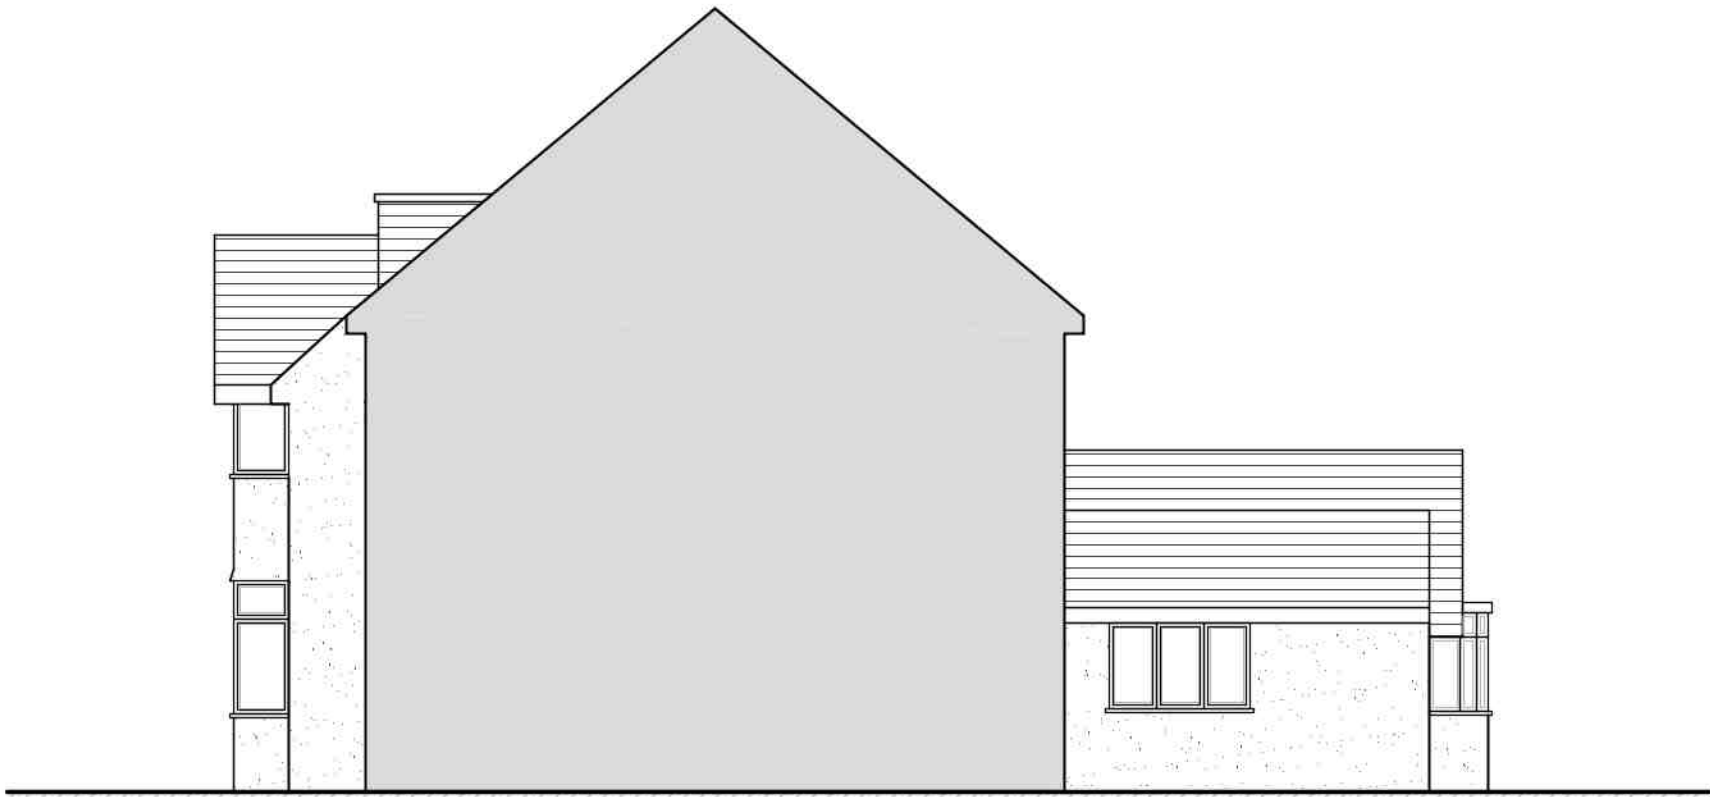

EXISTING SIDE ELEVATION



EXISTING REAR ELEVATION




EXISTING SIDE ELEVATION



PROPOSED SIDE ELEVATION



PROPOSED REAR ELEVATION

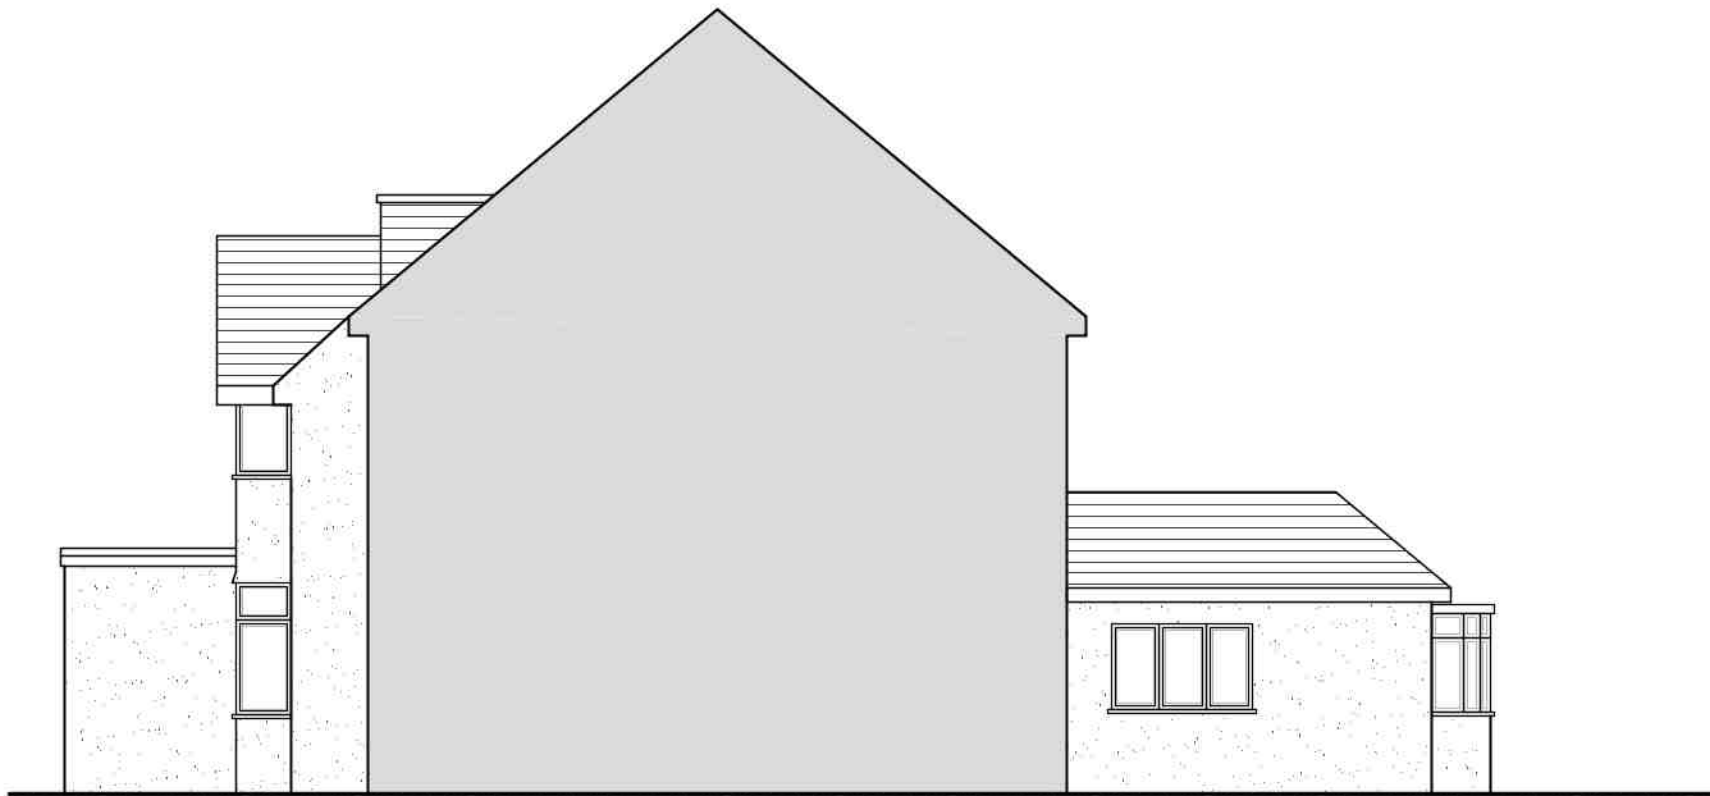

PROPOSED SIDE ELEVATION

A	18.12.20	AMENDED FOR VALIDATION	BR
Rev	Date	Description	Init.

Client

MRS O MALIKOVA

Project Title
PROPOSED EXTENSIONS & ALTERATIONS

2 DUCKS HILL, GRANGE, NORTHWOOD, HA4 7TR
Drawing Title

EXISTING & PROPOSED ELEVATIONS

Cad File	Sheet Size	Scale
P001	A1	1:100
Drawn by	Drawing Date	Approved by
BR	MAY 2020	NJ
Project No.	Drawing No.	Revision
1765	P402	A

 **Juttla
Architects**

Argyle House, Joel Street,
Northwood Hills, Middlesex, HA6 1NW
1 01923 840077 f 01923 840078
info@juttla-architects.com
juttla-architects.com

This drawing is property of Juttla Architects Ltd © and must not be
copied or otherwise reproduced. All dimensions must be checked on
site before commencing work. No dimensions to be scaled from this
drawing. This drawing was produced using AutoCad 2016.

PLANNING ISSUE