



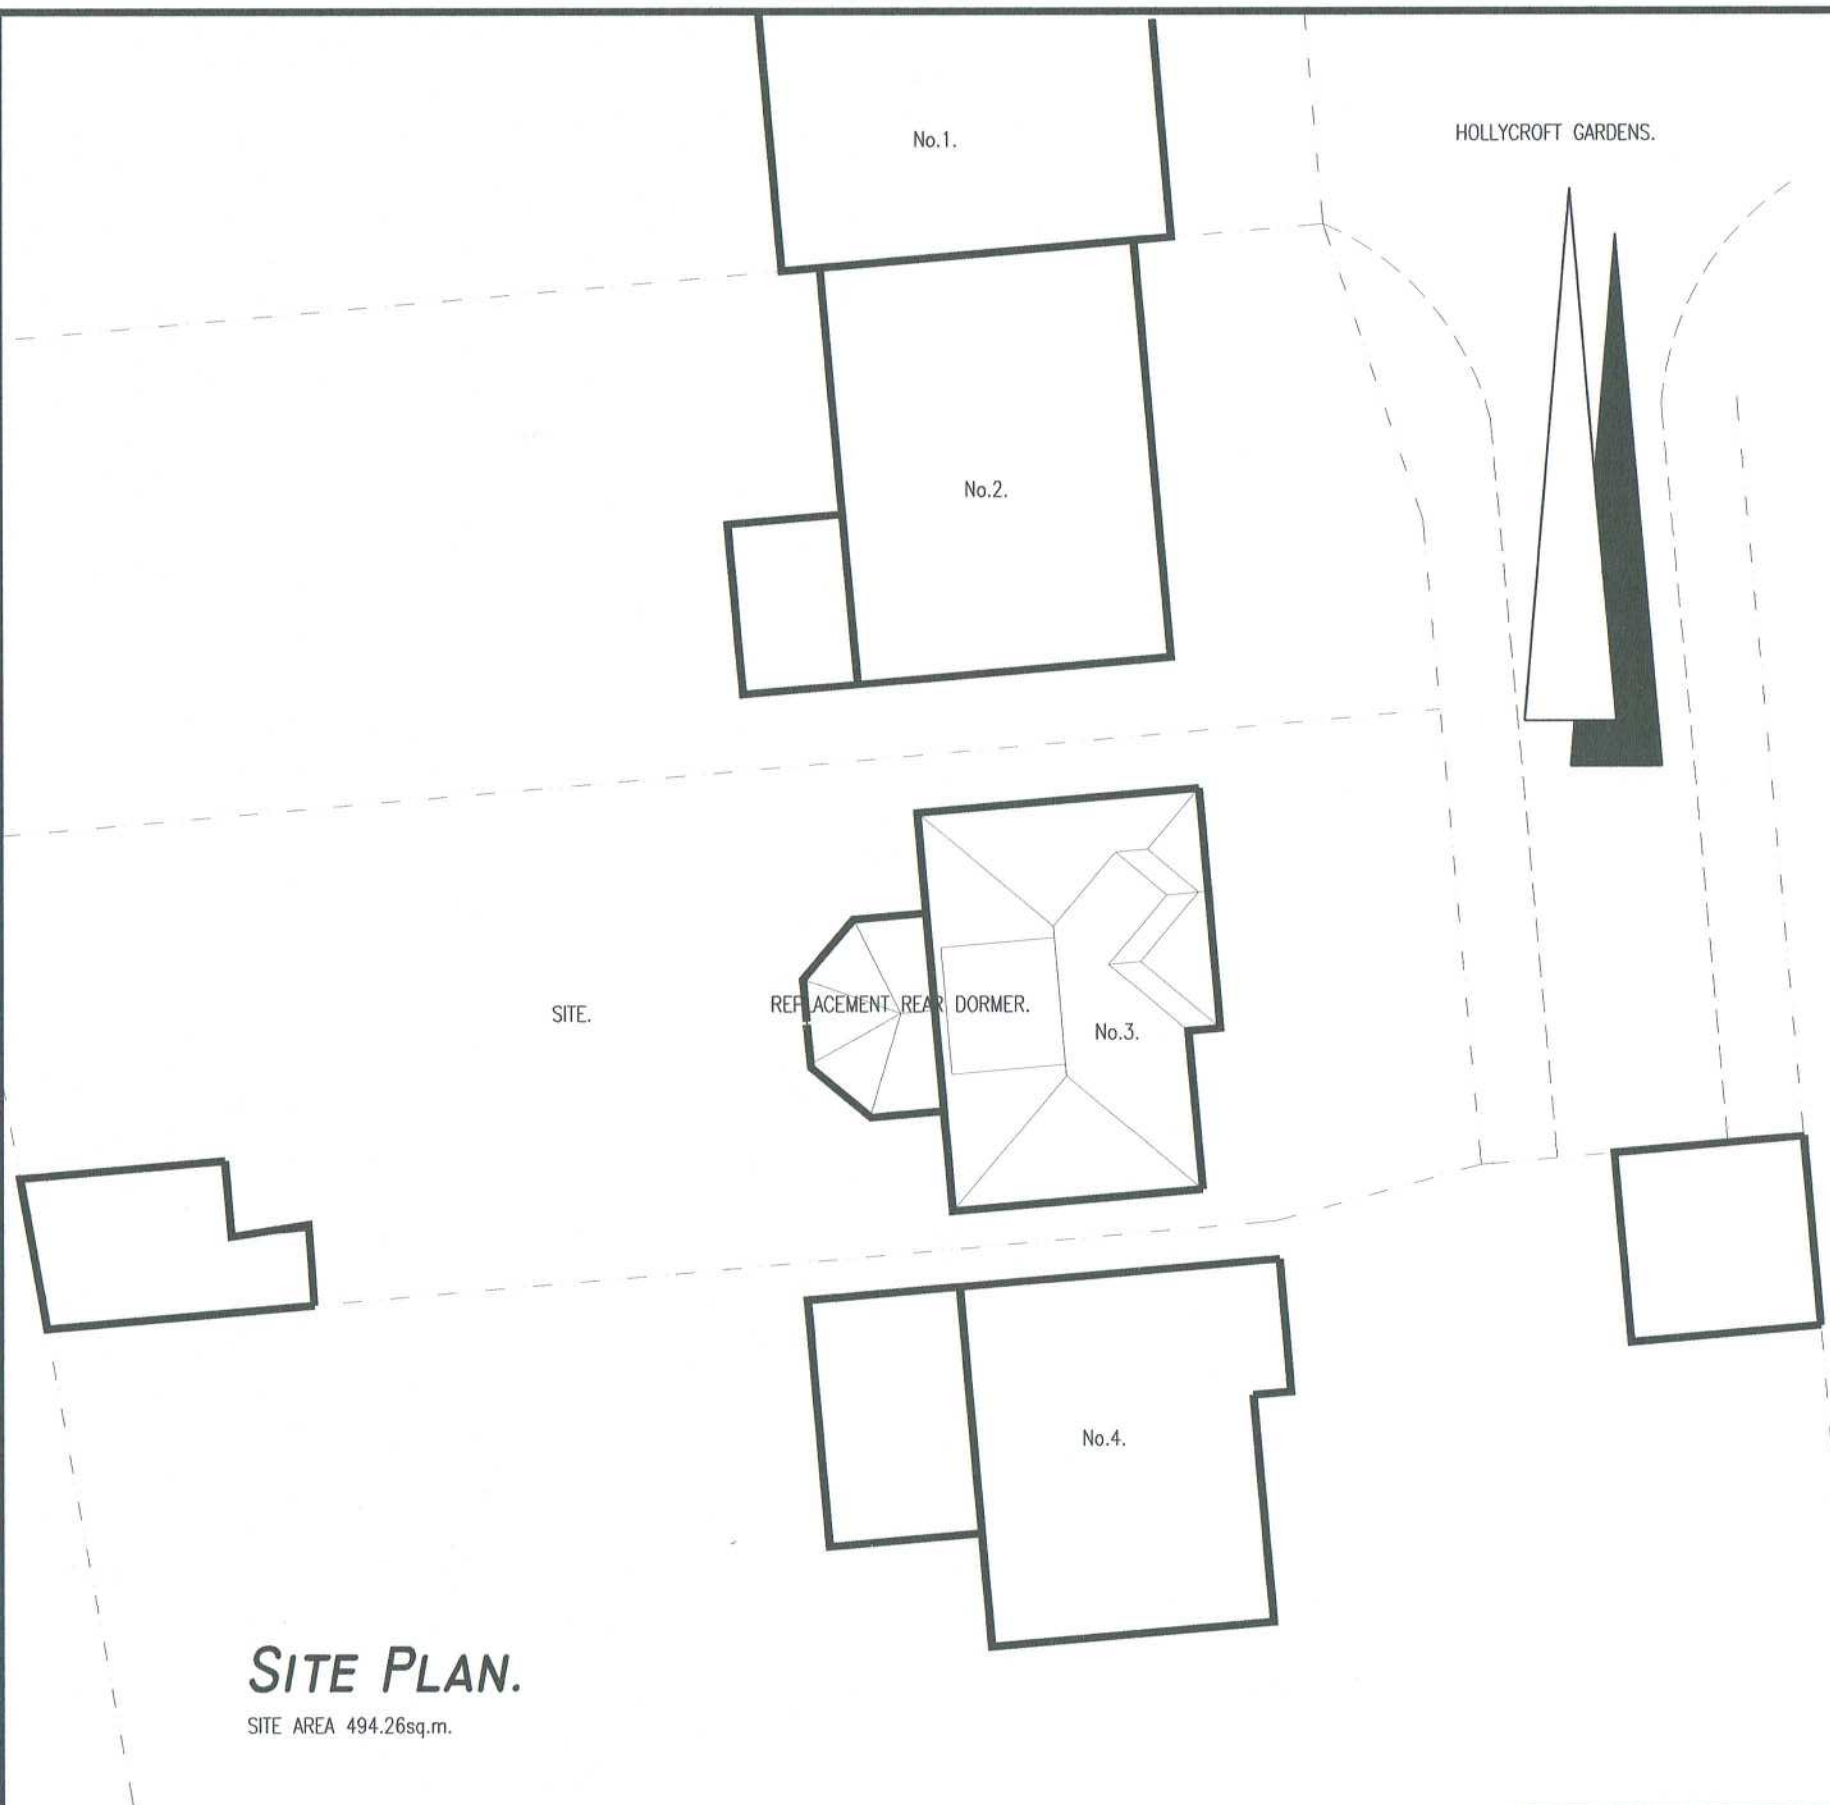

SITE PLAN.

SITE AREA 494.26sq.m.

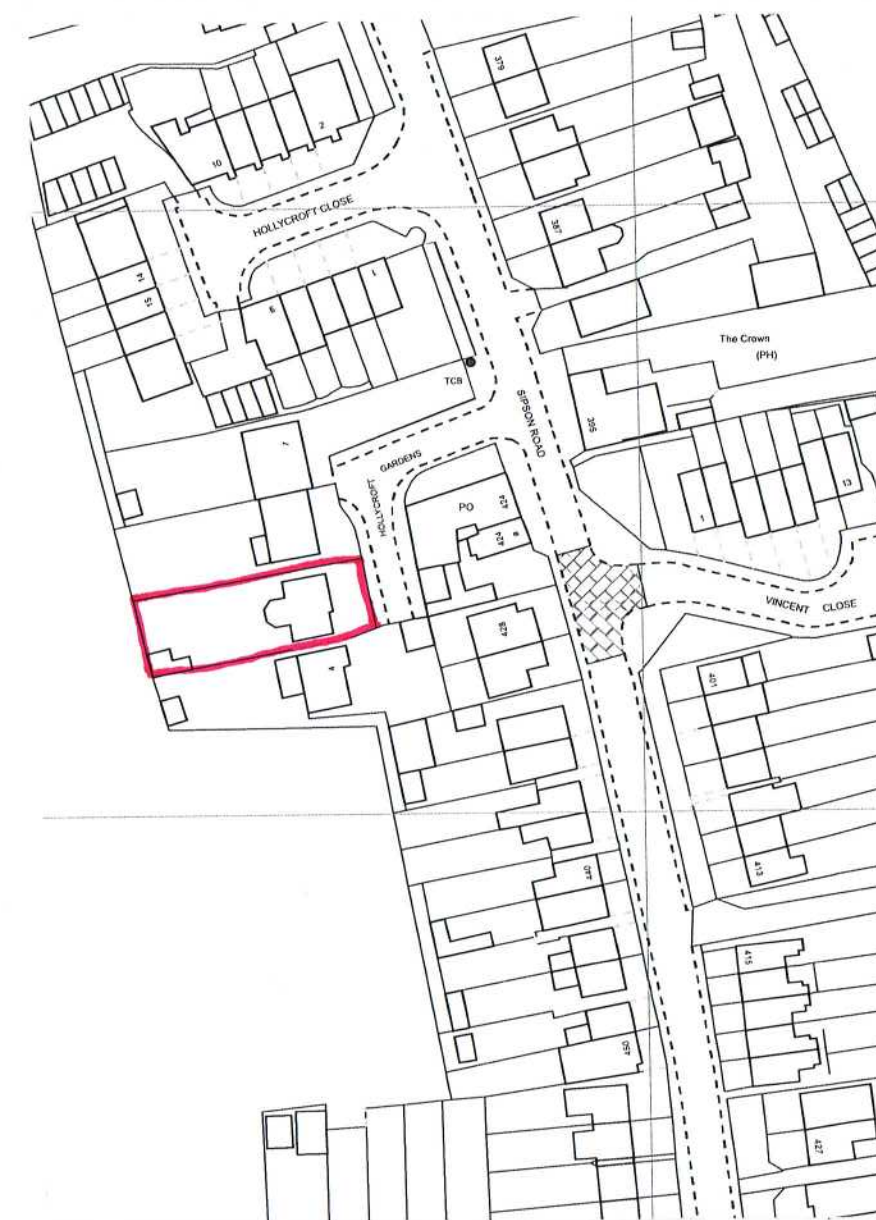

LOCATION PLAN.

SUPPLIED BY CENTREMAPS.
C.C. LICENCE NUMBER 10001998.
CENTRE COORDINATES 507243E 177732N.

Drawing: LOCATION PLAN AND SITE PLAN.			HANA & COMPANY LIMITED. DEMENTIA SPACES AND ARCHITECTURE. 16 BELVOIR ROAD, BOTTESFORD, NOTTINGHAM. NG13 0BG. TEL. 01949 843287. E.MAIL HANA.CO@BTINTERNET.COM E.MAIL MJBUNN@BTINTERNET.COM
Client: MR. AND MRS. C. GILL.			
Project: PROPOSED REPLACEMENT REAR DORMER, 3 HOLLYCROFT GARDENS, SIPSON, MIDDLESEX, UB7 0JL.			
Scale: 1:1250&1:200.	Drawn by:	File name: HN/064.	Drawing Number: HN/064/101.
Set up size: A3.	Checked by:	Date: 17.02.20.	