




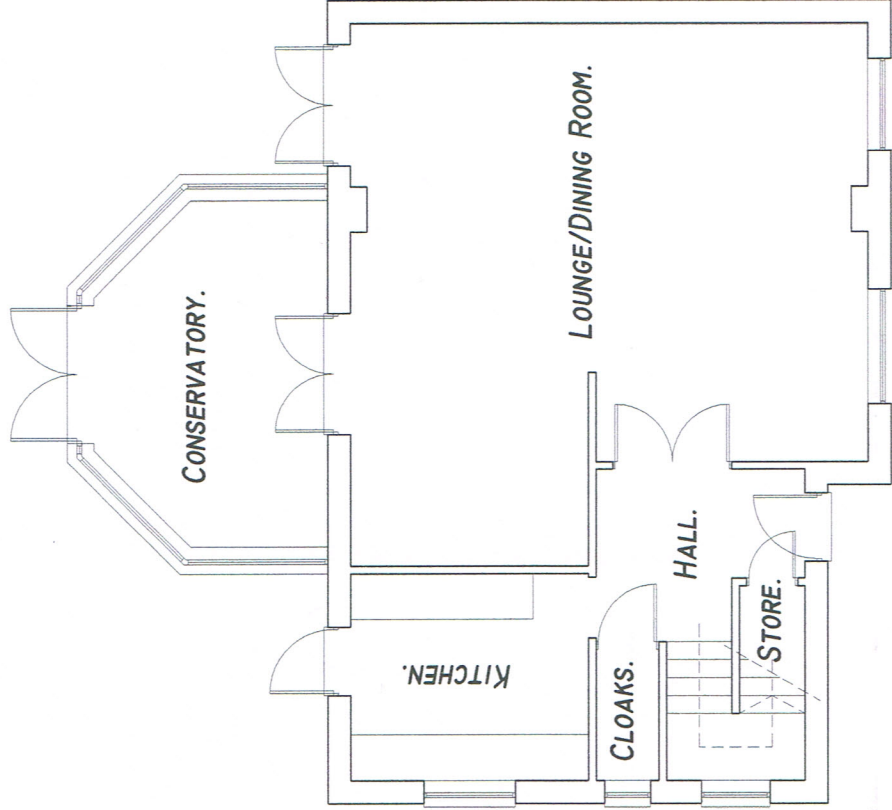

GROUND FLOOR PLAN.

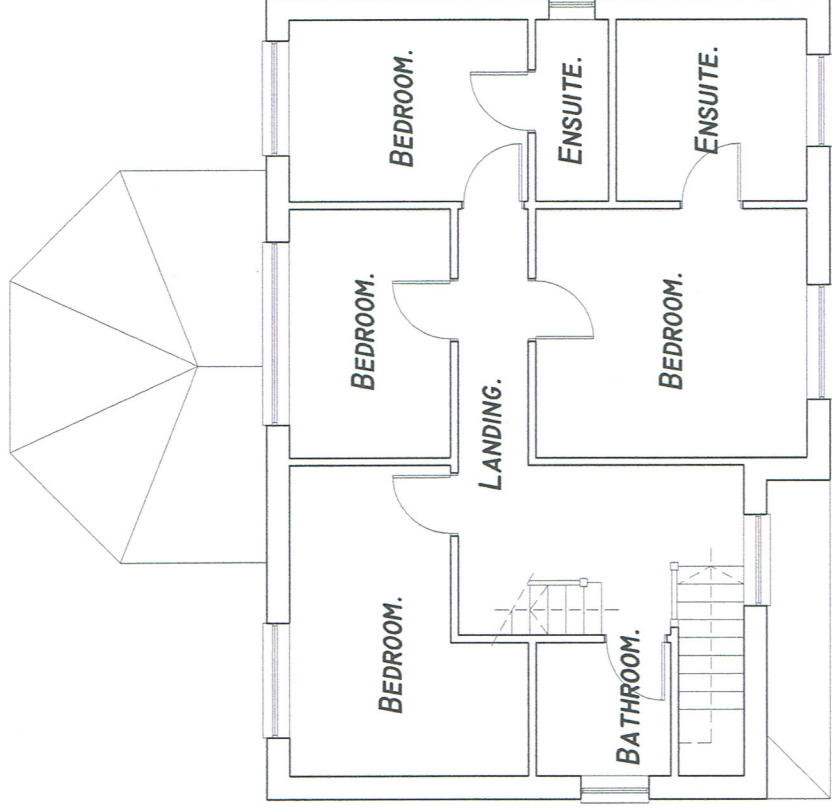

FIRST FLOOR PLAN.

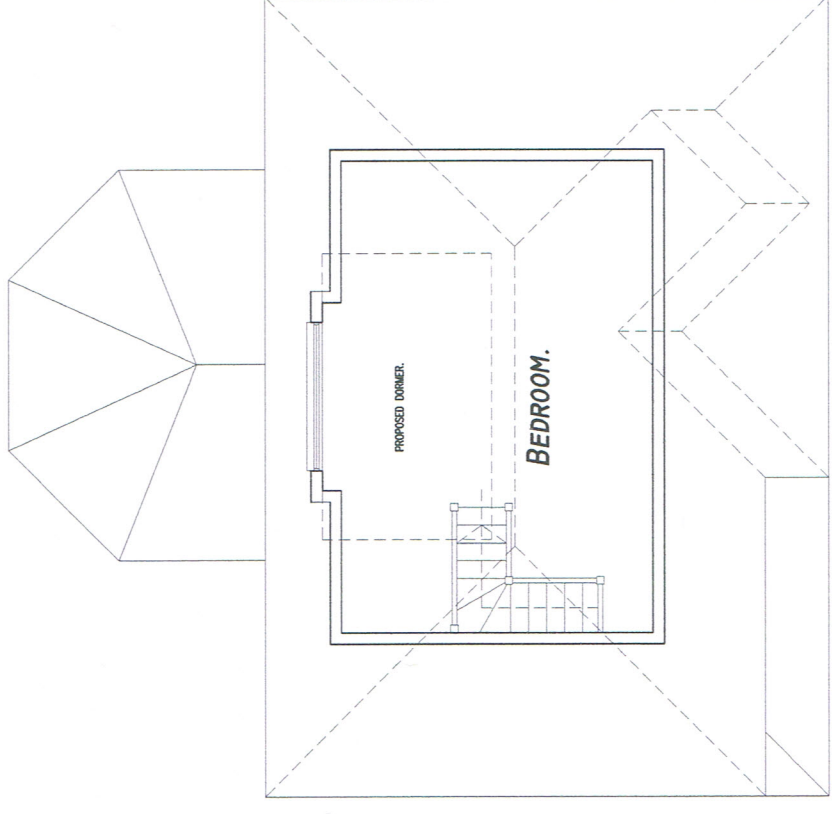

0m. 1m. 2m. 3m.
SCALE BAR.

Drawing: PROPOSED FLOOR PLANS.		HANA & COMPANY LIMITED.	
Client: MR. AND MRS. C. GILL.		DEMENTIA SPACES AND ARCHITECTURE.	
Project: PROPOSED REPLACEMENT REAR DORMER, 3 HOLLYCROFT GARDENS, SIPSON, MIDDLESEX, UB7 0JL.		16 BELVOIR ROAD, BOTTESFORD, NOTTINGHAM. NG13 0BG. TEL. 01949 843287. E.MAIL HANA.CO@BTINTERNET.COM E.MAIL MUJUNN@BTINTERNET.COM	
Scale: 1:100.	Drawn by:	File name: HN/064.	Drawing Number:
Set up size: A3.	Checked by:	Date: 01.05.20.	HN/064/104A.