




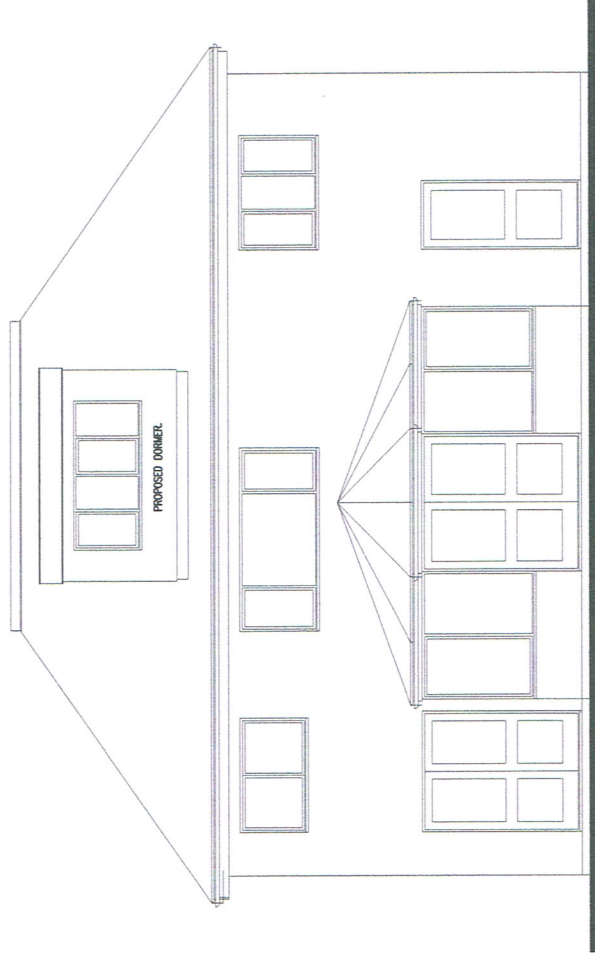


WEST ELEVATION.

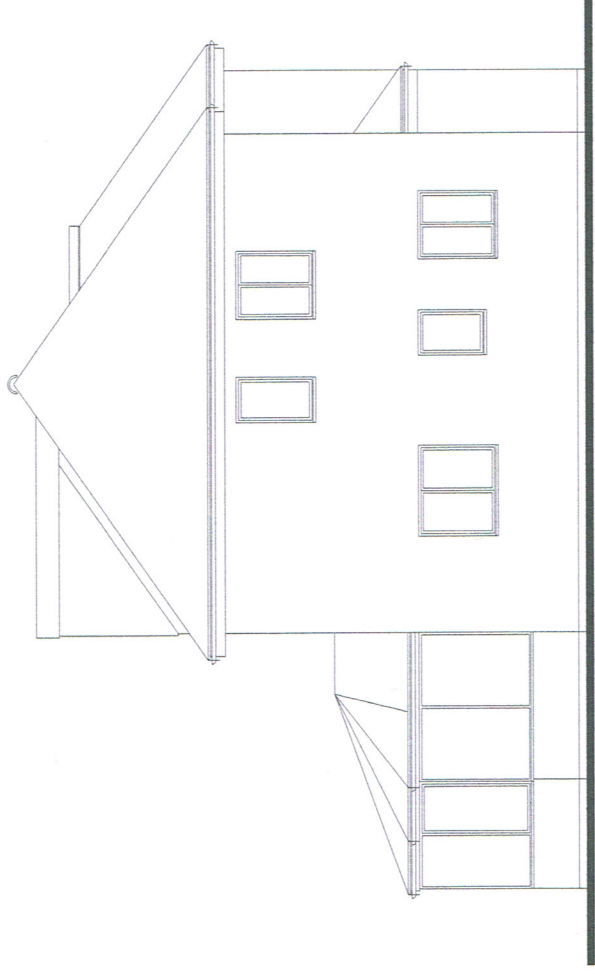

SOUTH ELEVATION.

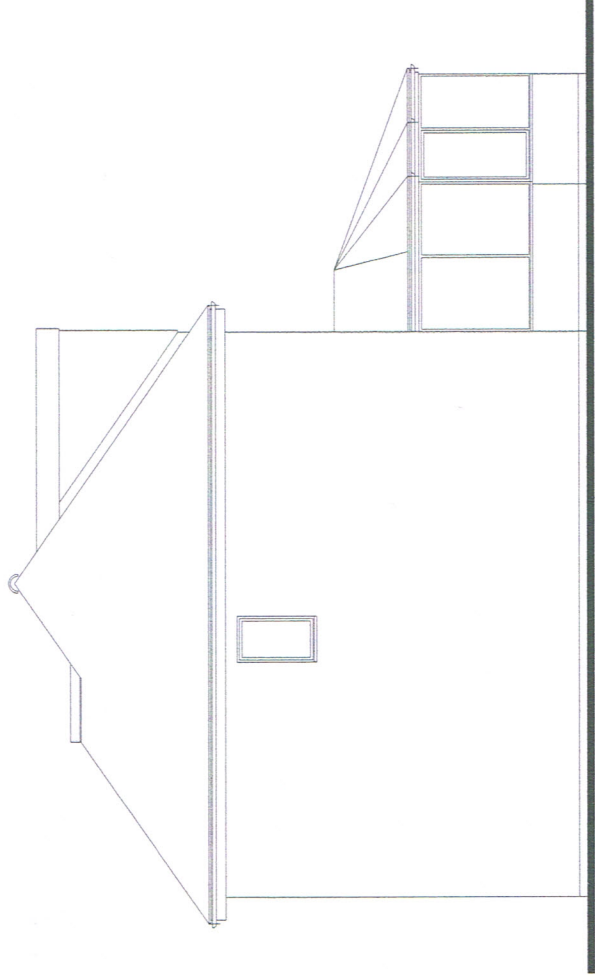

NORTH ELEVATION.

 

Drawing: PROPOSED ELEVATIONS.

Client: MR. AND MRS. C. GILL.

Project: PROPOSED REPLACEMENT REAR DORMER,
3 HOLLYCROFT GARDENS, SIPSON,
MIDDLESEX, UB7 0JL.

Scale: 1:100.

Drawn by:

File name: HN/064.

Set up size: A3.

Checked by:

Date: 01.05.20.

HANA & COMPANY LIMITED.
DEMENTIA SPACES AND ARCHITECTURE.
16 BELVOIR ROAD, BOTTESFORD,
NOTTINGHAM. NG13 0BG.
TEL. 01949 843287. E.MAIL HANA.CO@BTINTERNET.COM
E.MAIL MJBUNN@BTINTERNET.COM

Drawing Number:

HN/064/105A.