
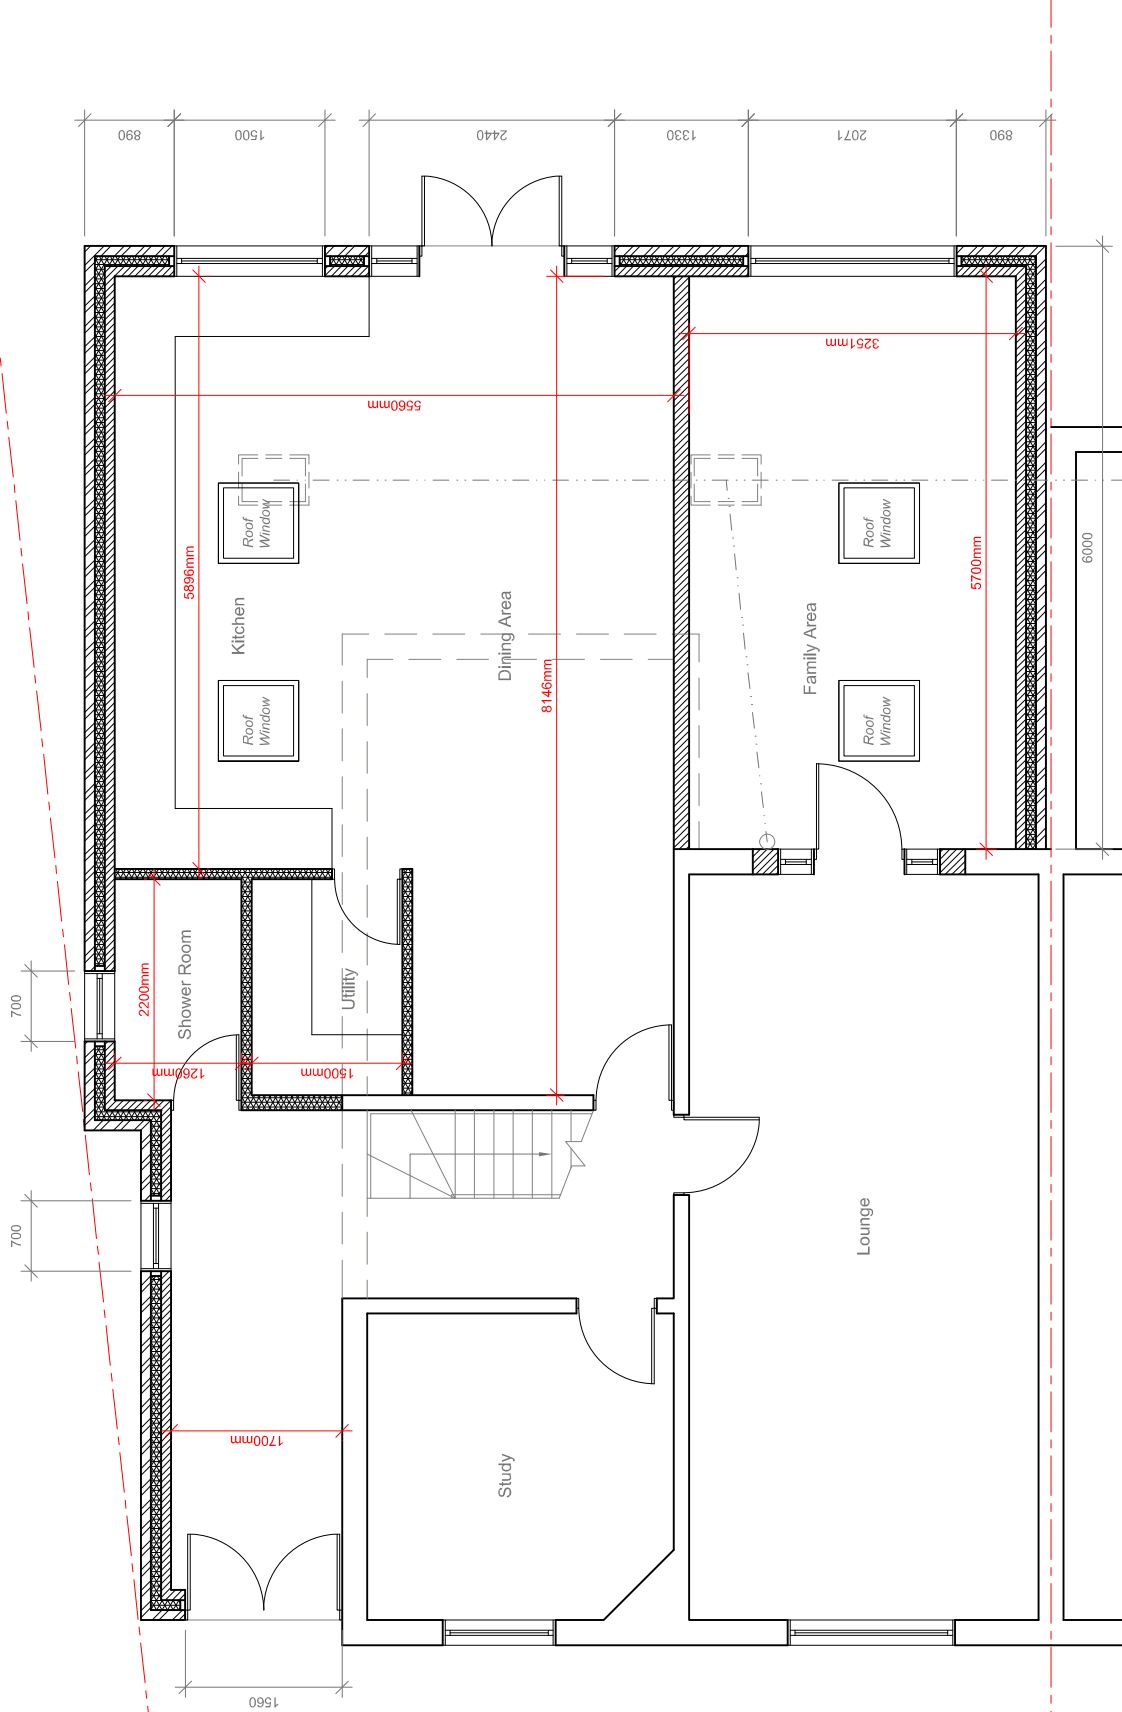


All work to comply with current building regulations and codes of practice
Do not scale from drawings
all dimensions to be checked on site before the start of any work

All Proposed External Materials to Match Existing External Materials

Any Proposed Windows to Flank wall to be Obscure Glazed and Non-Opening below 1.7m from FFL

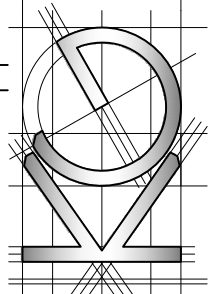

	Site Address: 25 Orchard Waye Hillingdon UB8 2BN	Drawing Content: Proposed Ground Floor Plan	Drawings No: 25orchardwaye/2022/04	Date Drawn: 10th February 2022	Planning Issue	
					Revision:	7
1			Drawings Scale: 1:50	Drawn By: KG	6	8