
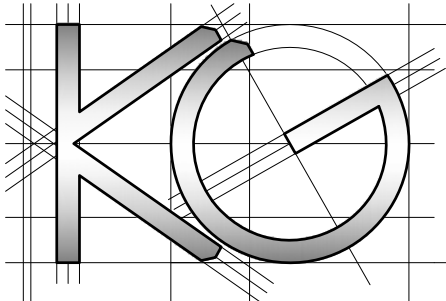


All work to comply with
current building regulations
and codes of practice
Do not scale from drawings
all dimensions to be checked
on site before the start of
any work
All Proposed External Materials to Match
Existing External Materials

Any Proposed Windows to Flank wall to be
Obscure Glazed and Non-Opening below
1.7m from FFL

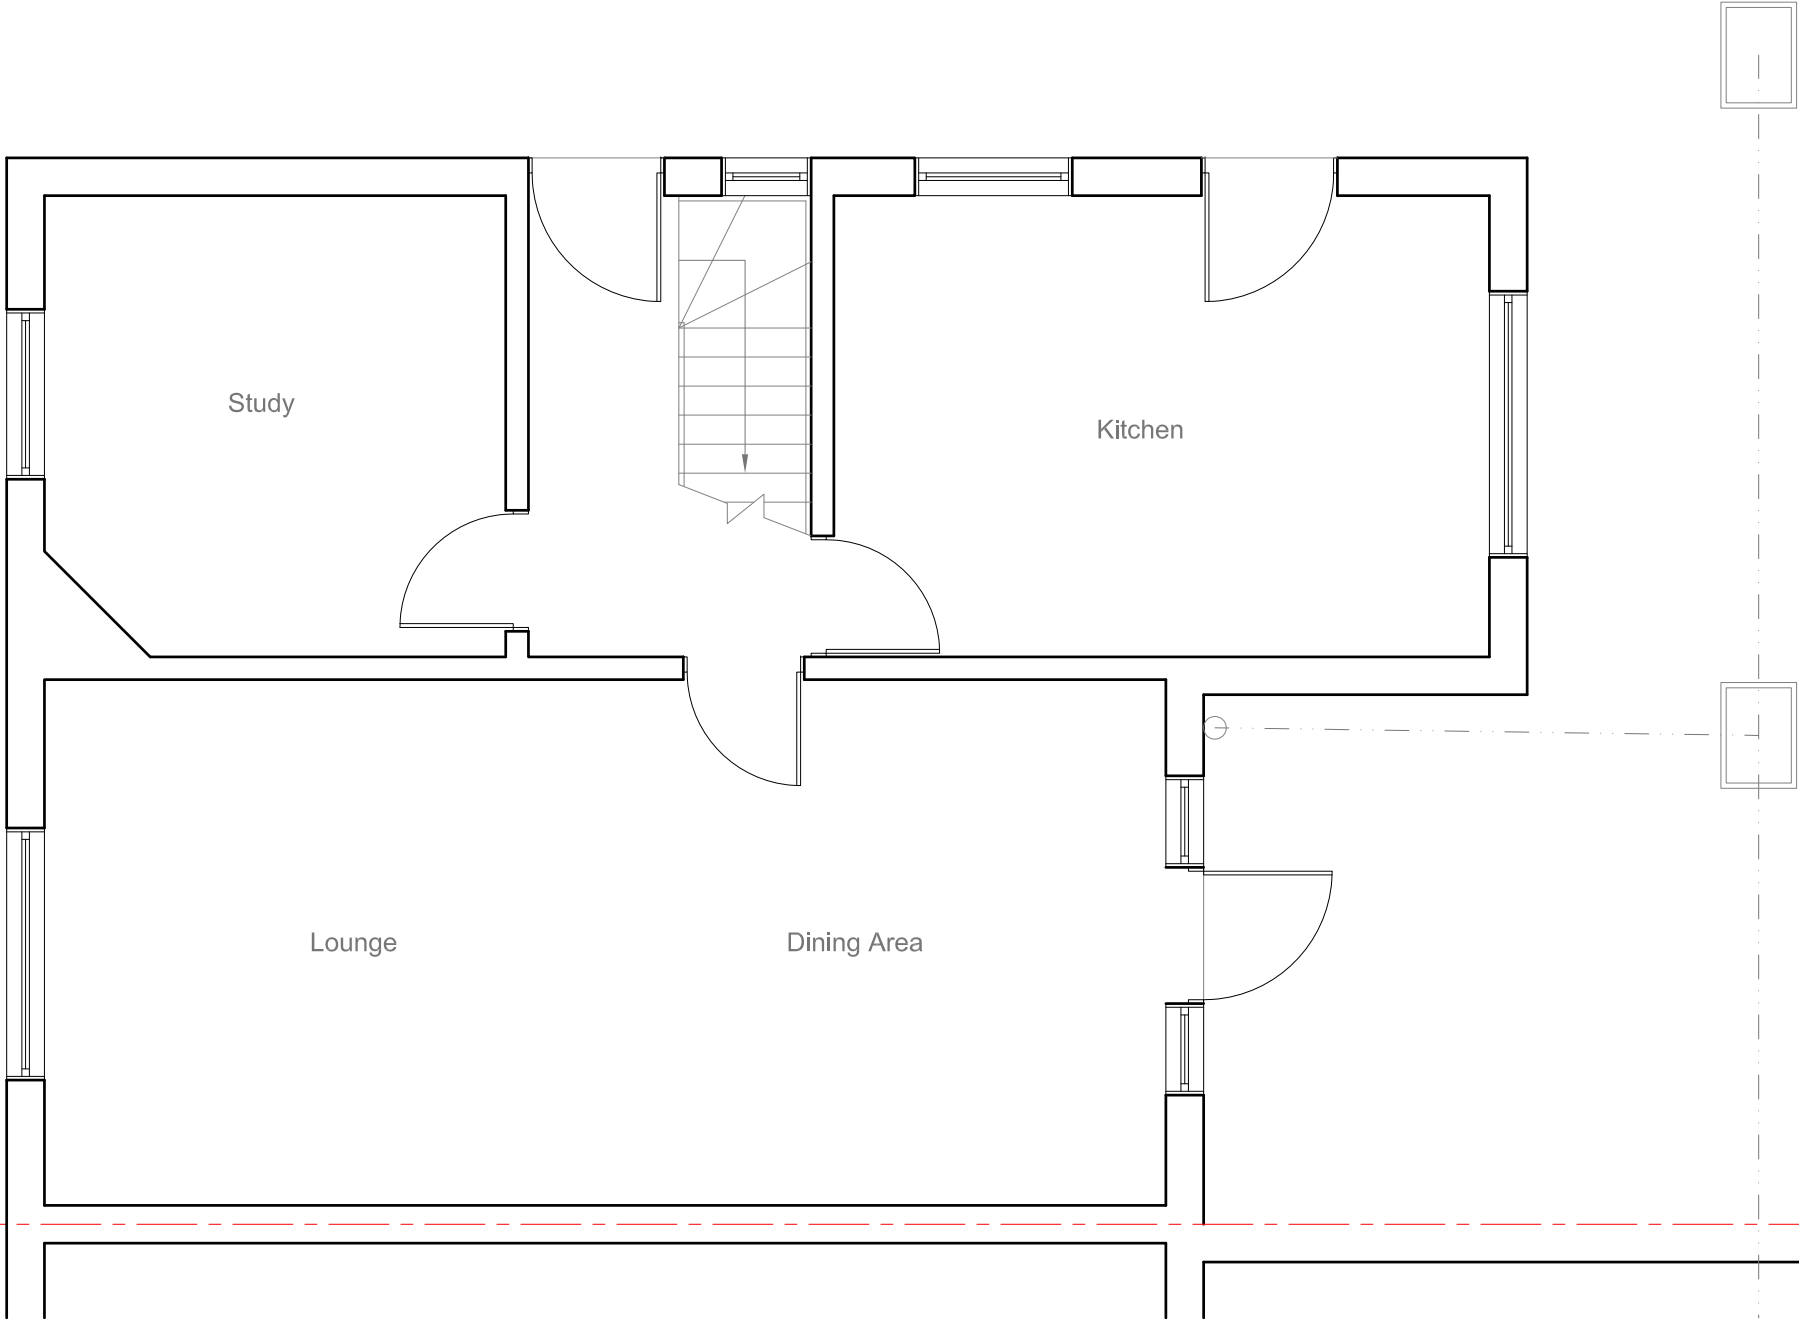



<u>Site Address:</u> 25 Orchard Way Hillingdon UB8 2BN	<u>Drawing Content:</u> Existing Ground Floor Plan	<u>Drawings No:</u> 25orchardwaye/2022/01		<u>Date Drawn:</u> 10th February 2022		Planning Issue	
		3		5		7	
		<u>Drawings Scale:</u> 1:50		<u>Drawn By:</u> KG		<u>Revision:</u>	
1	2	4	6	8			

All work to comply with
current building regulations
and codes of practice

Do not scale from drawings
all dimensions to be checked
on site before the start of
any work

All Proposed External Materials to Match
Existing External Materials

Any Proposed Windows to Flank wall to be
Obscure Glazed and Non-Opening below
1.7m from FFL

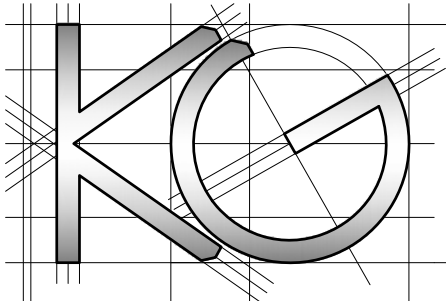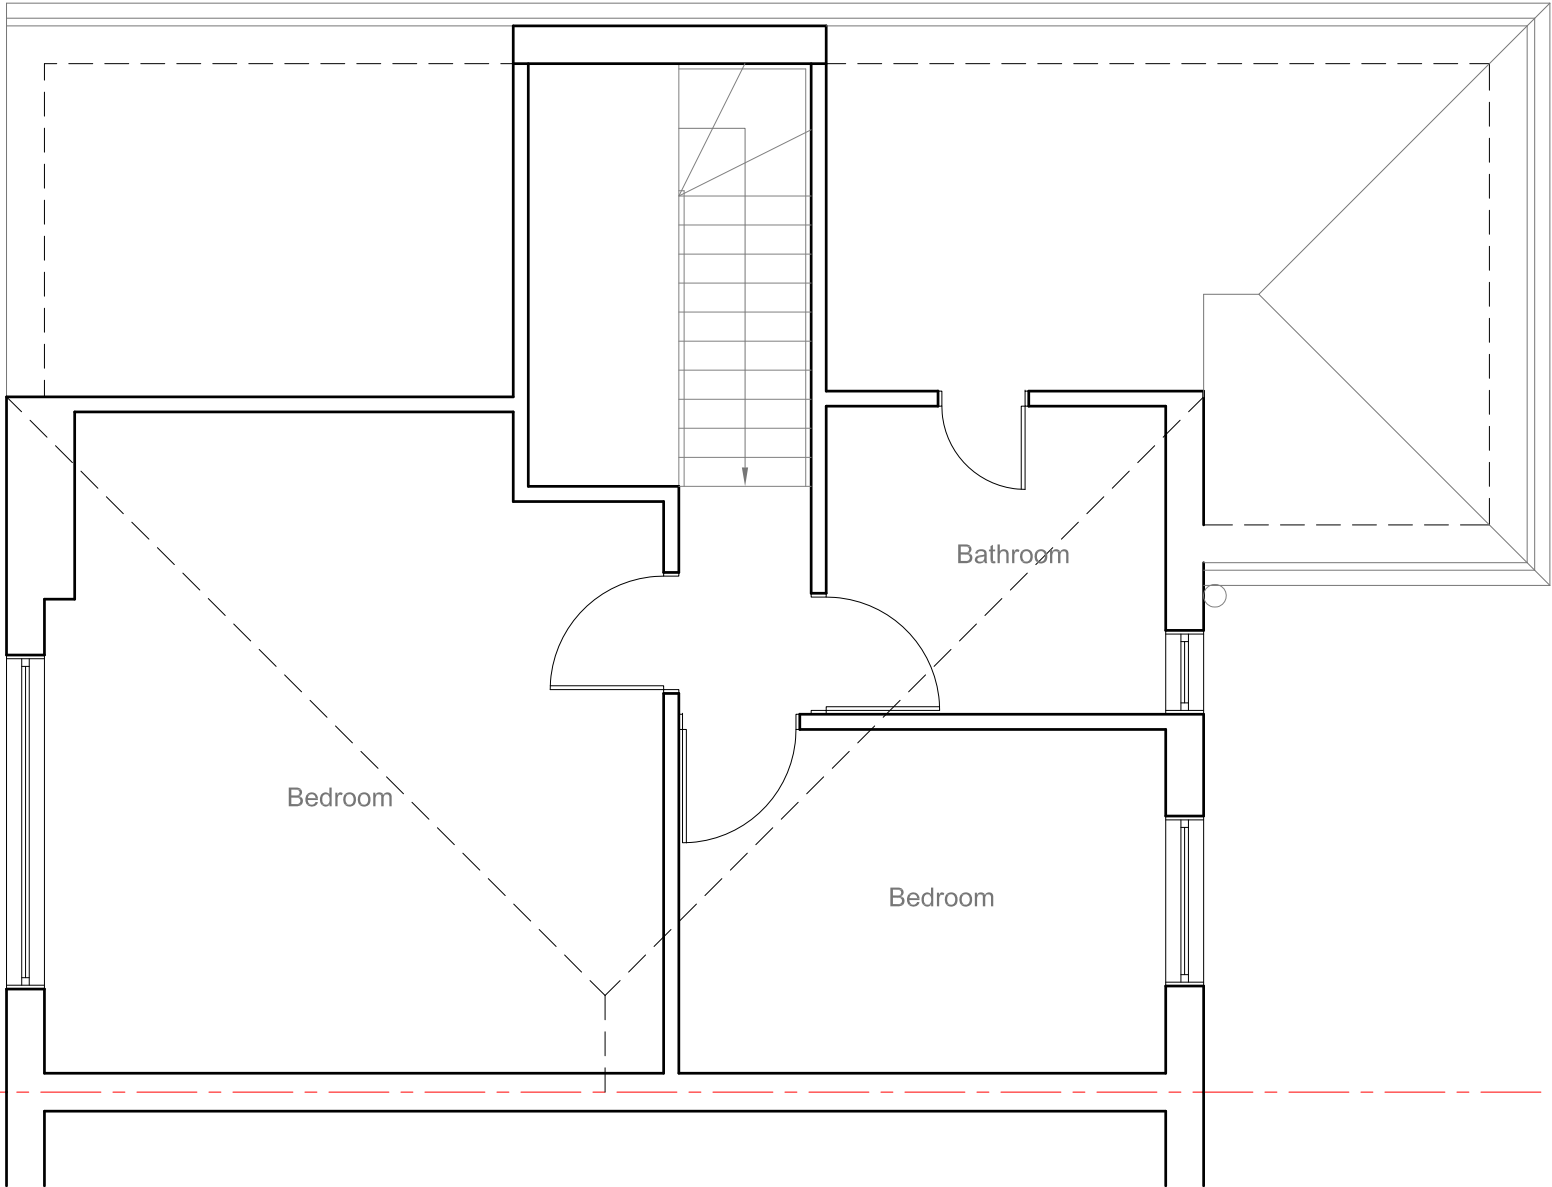

<u>Site Address:</u> 25 Orchard Way Hillingdon UB8 2BN	<u>Drawing Content:</u> Existing First Floor Plan	<u>Drawings No:</u> 25orchardway/2022/02		<u>Date Drawn:</u> 10th February 2022		Planning Issue	
		3		5		7	
		<u>Drawings Scale:</u> 1:50		<u>Drawn By:</u> KG		<u>Revision:</u>	
1	2	4	6				8


All work to comply with current building regulations and codes of practice

Do not scale from drawings


all dimensions to be checked on site before the start of any work

All Proposed External Materials to Match Existing External Materials

Any Proposed Windows to Flank wall to be Obscure Glazed and Non-Opening below 1.7m from FFL

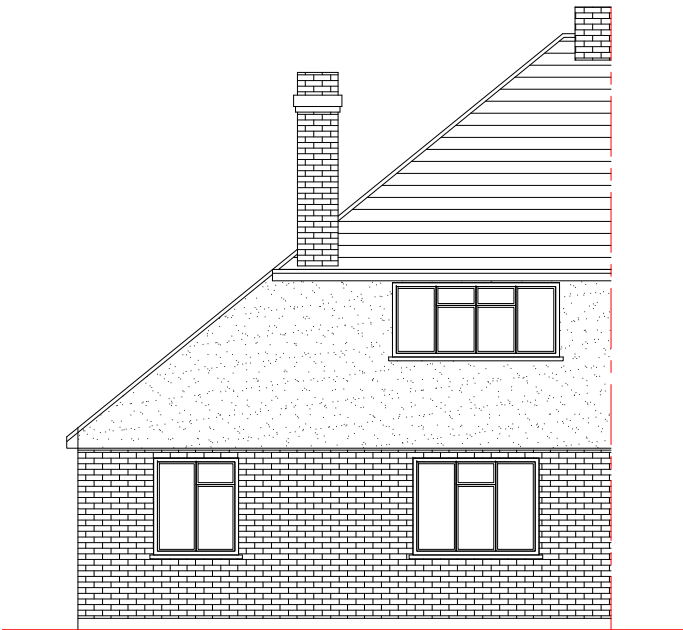

Existing Front Elevation
Scale 1:100

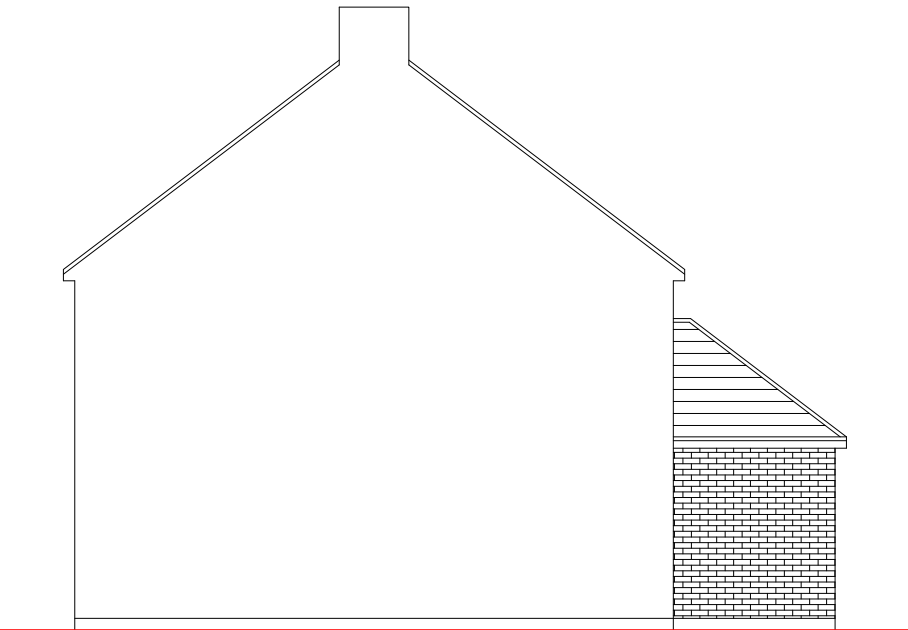

Existing Side Elevation
Scale 1:100



Existing Side Elevation
Scale 1:100



Existing Rear Elevation
Scale 1:100

	<u>Site Address:</u> 25 Orchard Way Hillingdon UB8 2BN	<u>Drawing Content:</u> Existing Elevations	<u>Drawings No:</u> 25orchardway/2022/03	<u>Date Drawn:</u> 10th February 2022	Planning Issue	
	1	2	3	5	7	
			<u>Drawings Scale:</u> 1:50	<u>Drawn By:</u> KG	<u>Revision:</u>	
			4	6		8



All work to comply with current building regulations and codes of practice

Do not scale from drawings

all dimensions to be checked on site before the start of any work

All Proposed External Materials to Match Existing External Materials

Any Proposed Windows to Flank wall to be Obscure Glazed and Non-Opening below 1.7m from FFL

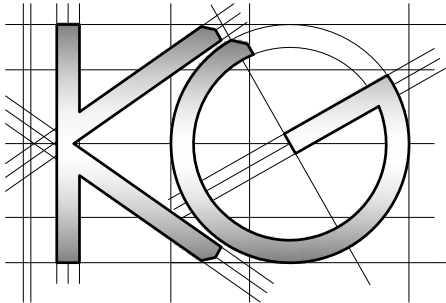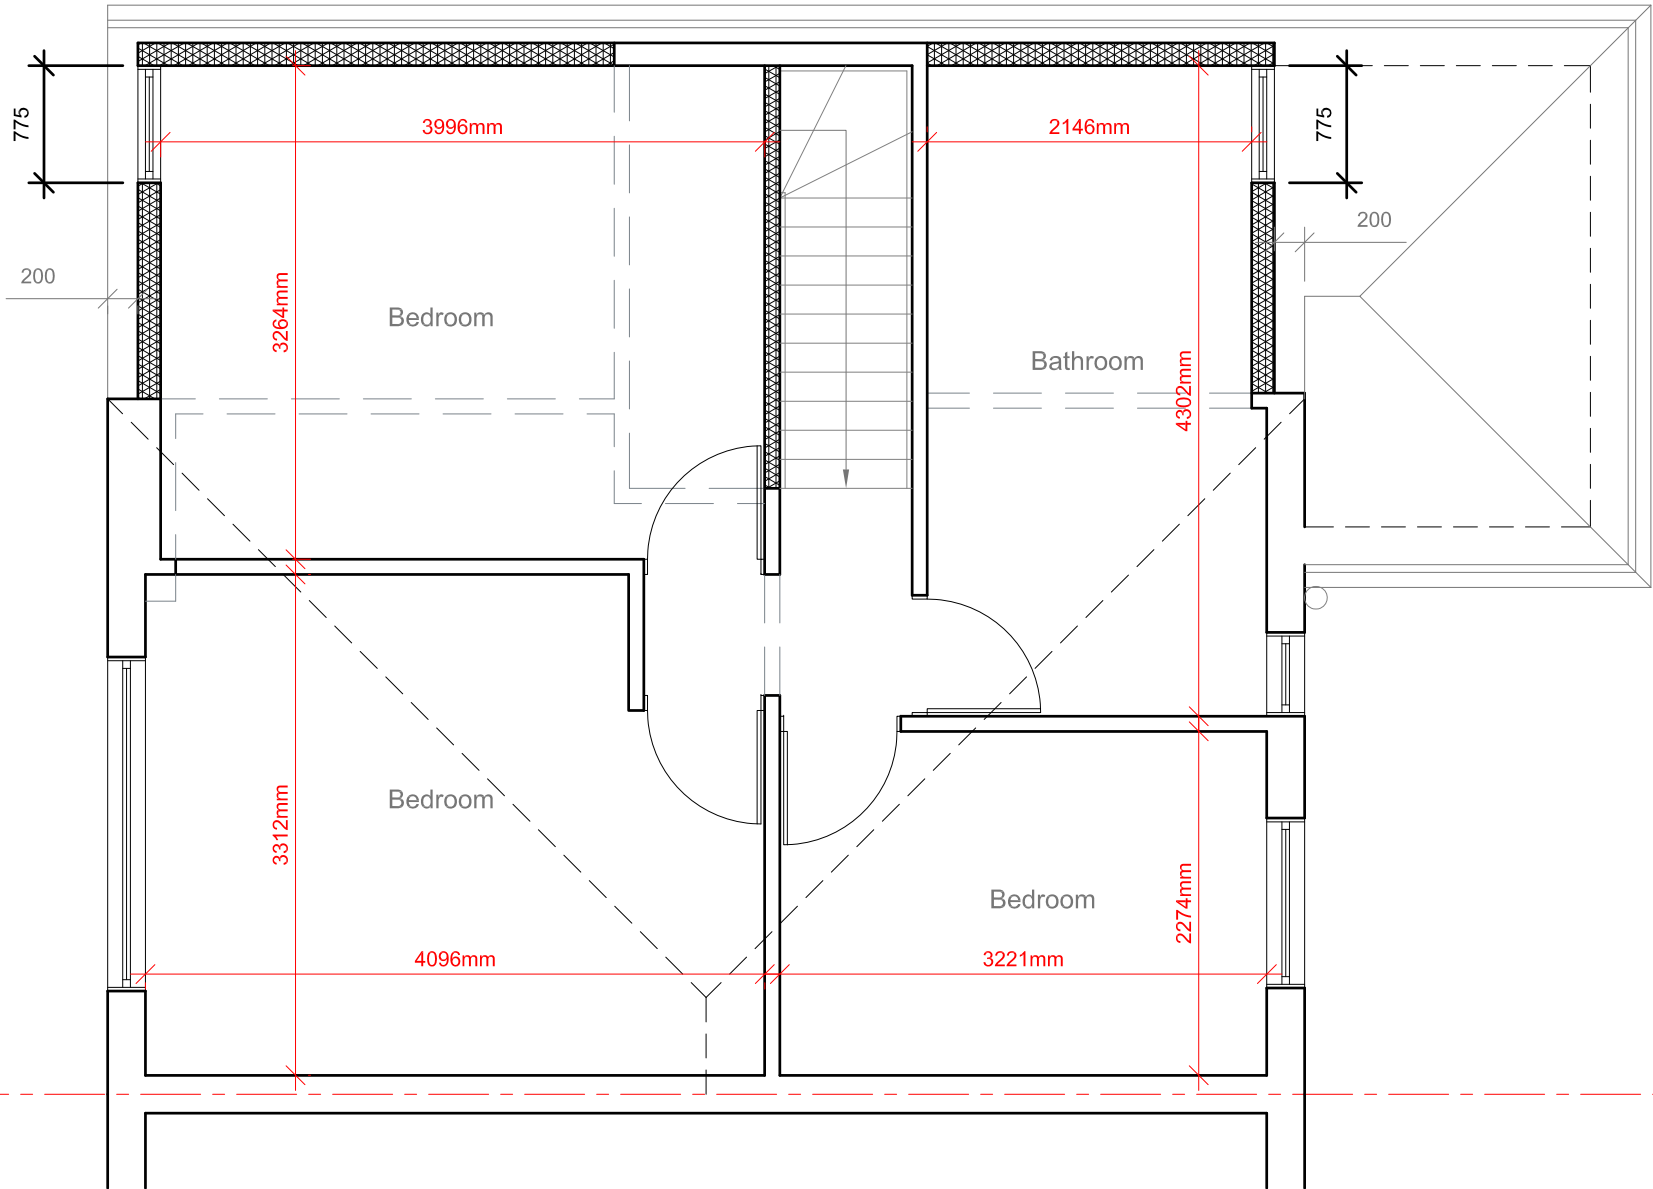

Site Address:
25 Orchard Way
Hillingdon
UB8 2BN

Drawing Content:
Proposed First Floor Plan

Drawings No:
25orchardway/2022/08

Date Drawn:
10th February 2022

Planning Issue

Drawings Scale:
1:50

Drawn By:
KG

Revision:

						7
						8


All work to comply with current building regulations and codes of practice

Do not scale from drawings


all dimensions to be checked on site before the start of any work

All Proposed External Materials to Match Existing External Materials

Any Proposed Windows to Flank wall to be Obscure Glazed and Non-Opening below 1.7m from FFL

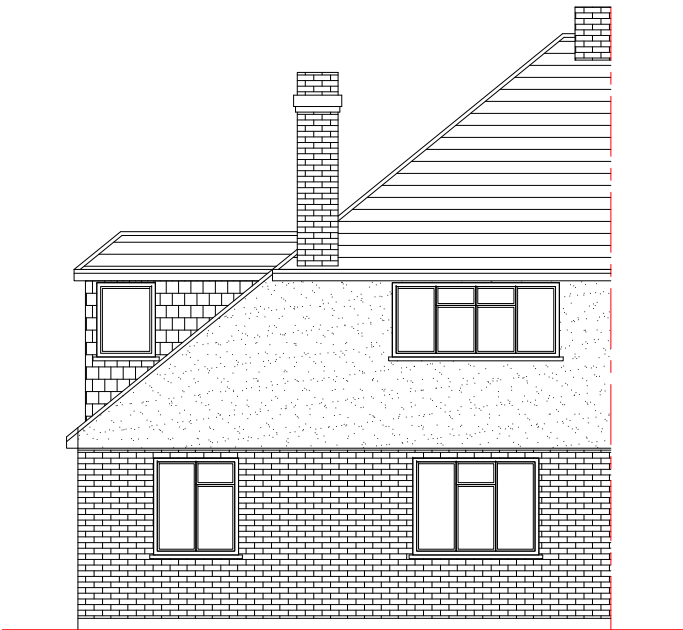

Proposed Front Elevation
Scale 1:100

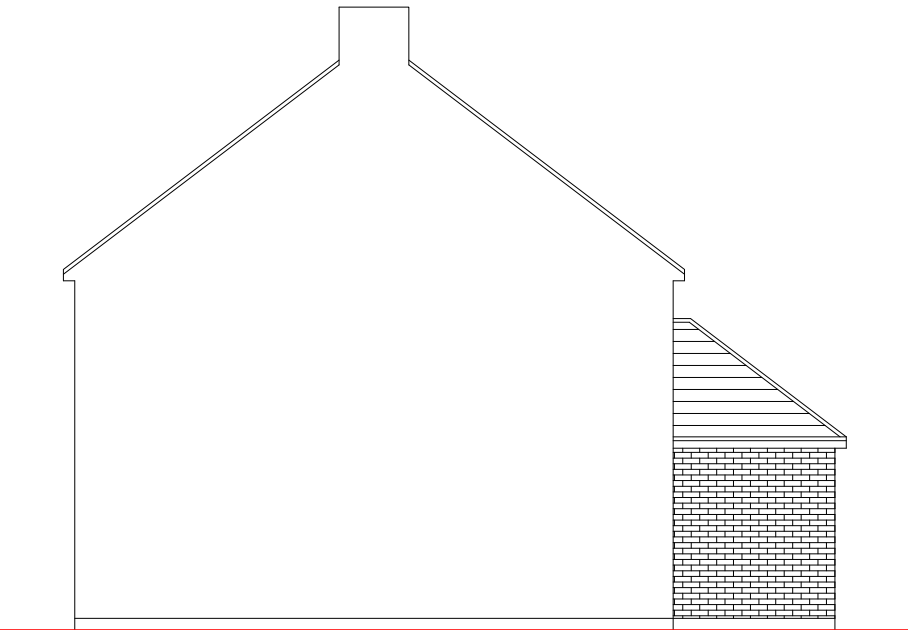


Proposed Side Elevation
Scale 1:100



Proposed Side Elevation
Scale 1:100



Proposed Rear Elevation
Scale 1:100

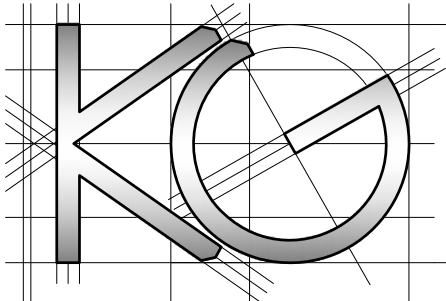

<u>Site Address:</u> 25 Orchard Way Hillingdon UB8 2BN	<u>Drawing Content:</u> Proposed Elevations	<u>Drawings No:</u> 25orchardway/2022/09		<u>Date Drawn:</u> 10th February 2022		Planning Issue	
		3		5		7	
		<u>Drawings Scale:</u> 1:50		<u>Drawn By:</u> KG		<u>Revision:</u>	
1	2	4		6			8