


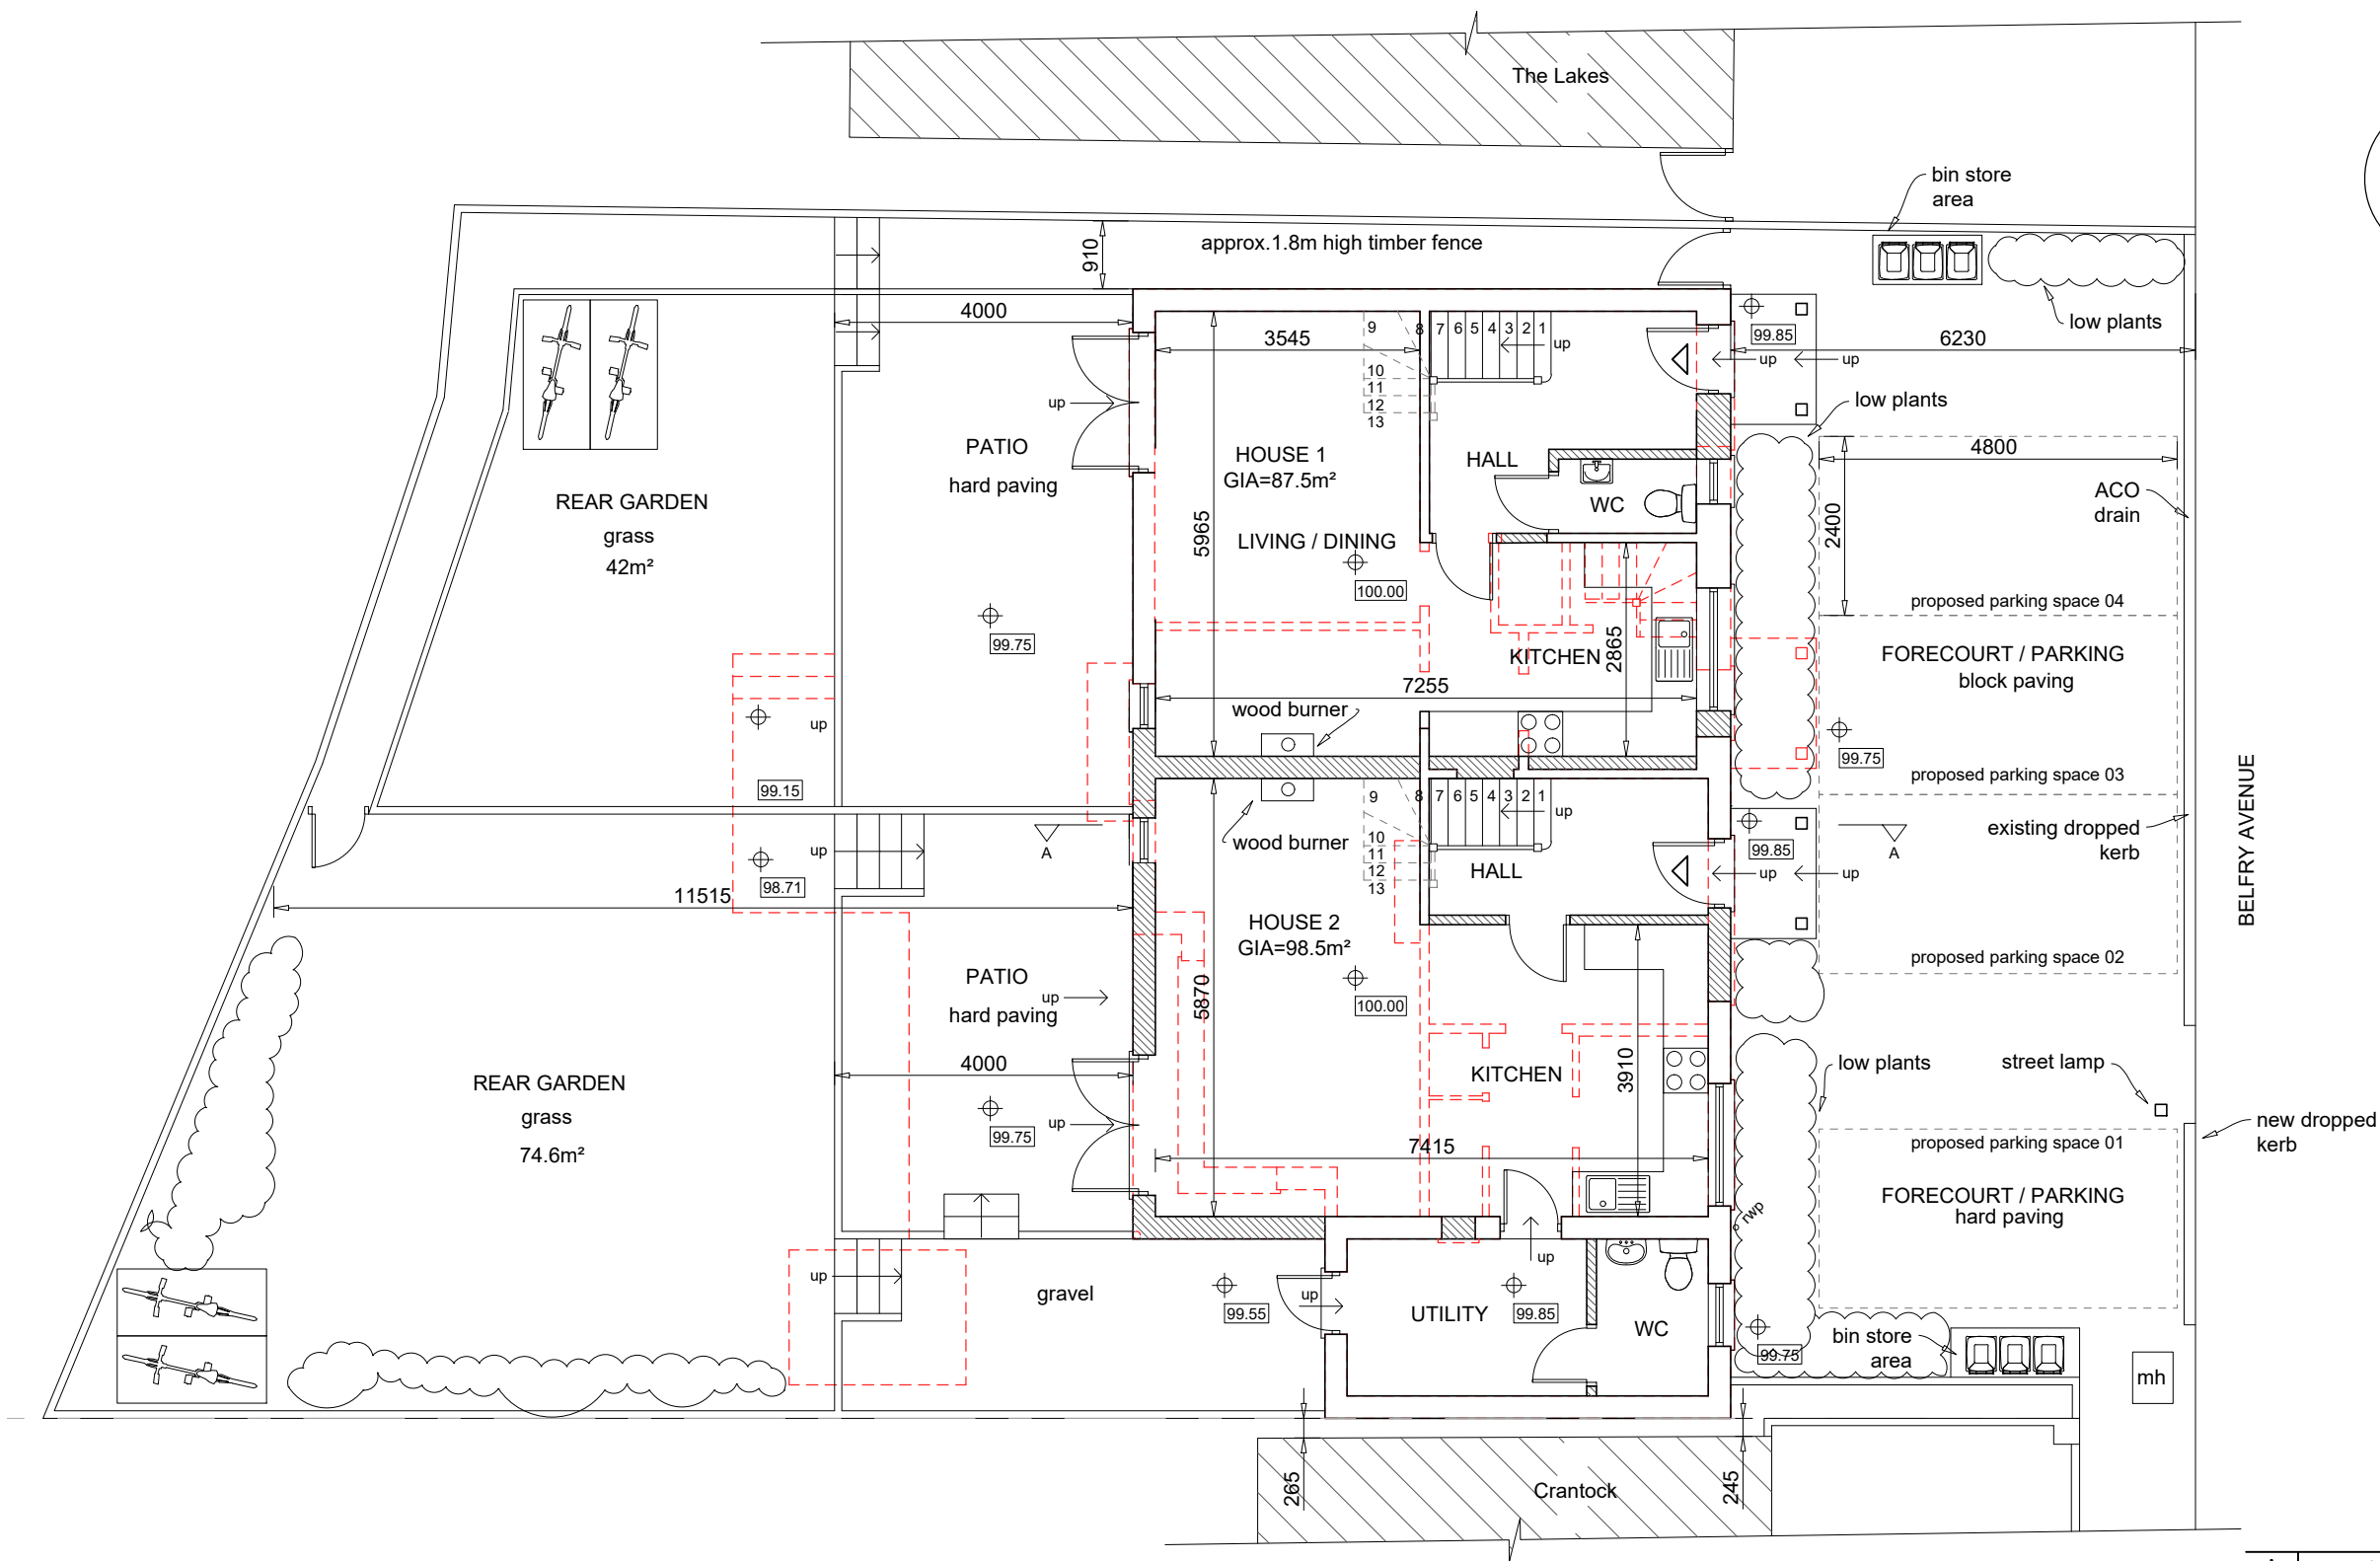

GROUND FLOOR PLAN

A	amended	BG	SD	CB	17/03/20
-	drawn	BG	AL	CK	17/02/20
rev	details	check	AM	CAD	date

revisions:

project:		Get Planning & Architecture 7 Tudor Court, Brighton Road Sutton, Surrey SM2 5AE tel. 0208 770 3962 www.get-planning.co.uk email: info@get-planning.co.uk		
site: CASA DA BOA VISTA, BELFRY AVENUE, HAREFIELD UXBRIDGE, UB9 6HY				
drawing: GROUND FLOOR PLAN AS PROPOSED				
scale: 1:100 @ A3	date: 17/02/2020	project no: 11860	drawing no: 07	rev: A