

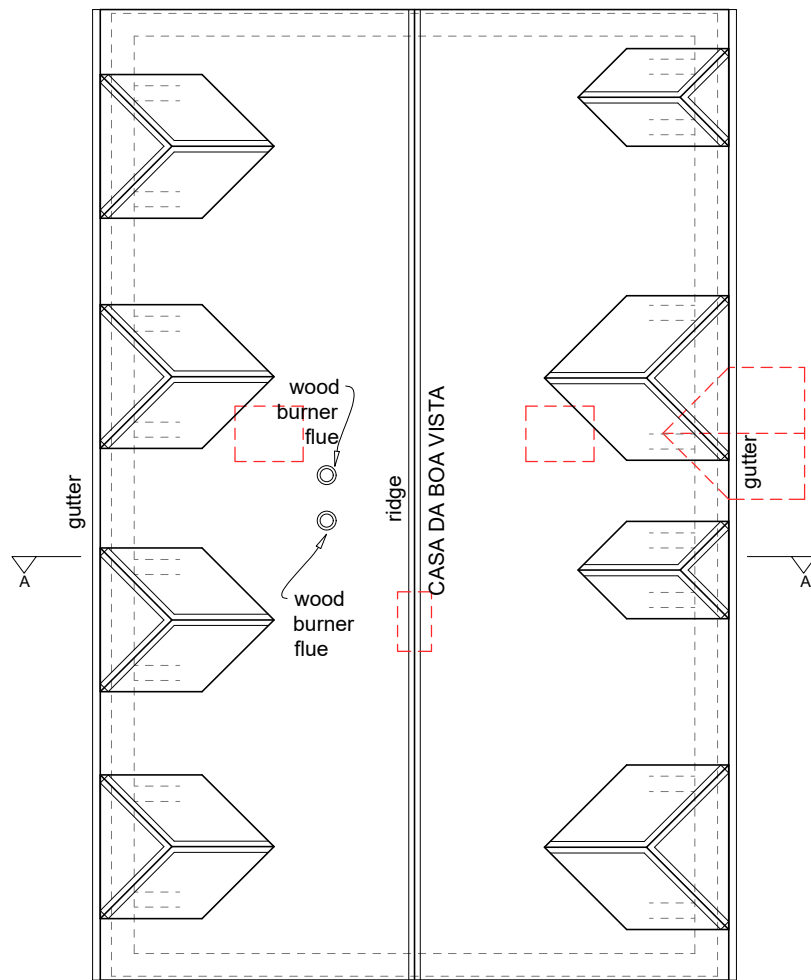
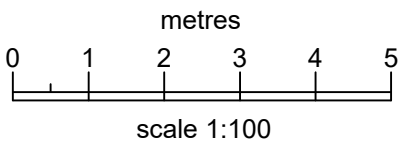



This drawing is the copyright of Get Planning & Architecture Ltd. and may not be reproduced without permission. Dimensions must not be scaled (except for planning purposes) and must be checked prior to construction and manufacture.

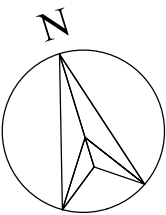

ROOF PLAN

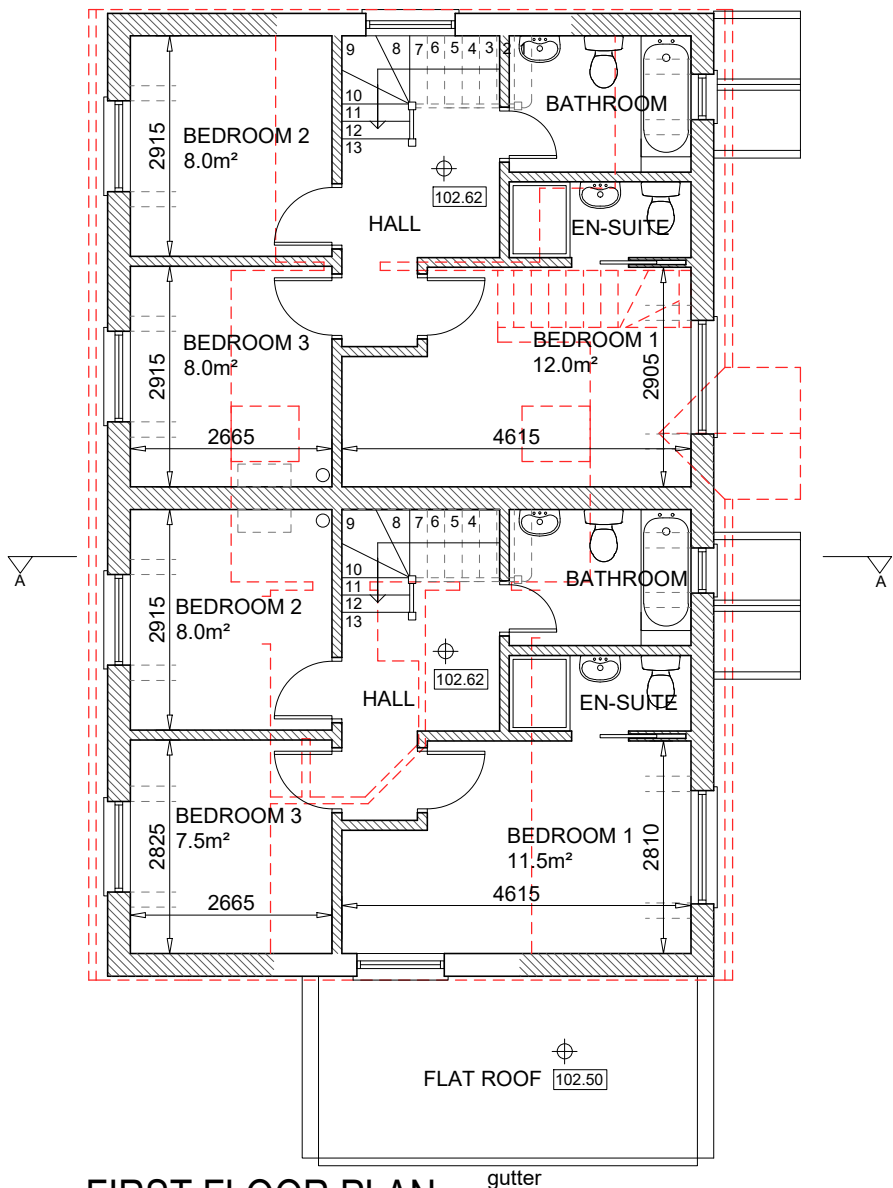

FIRST FLOOR PLAN

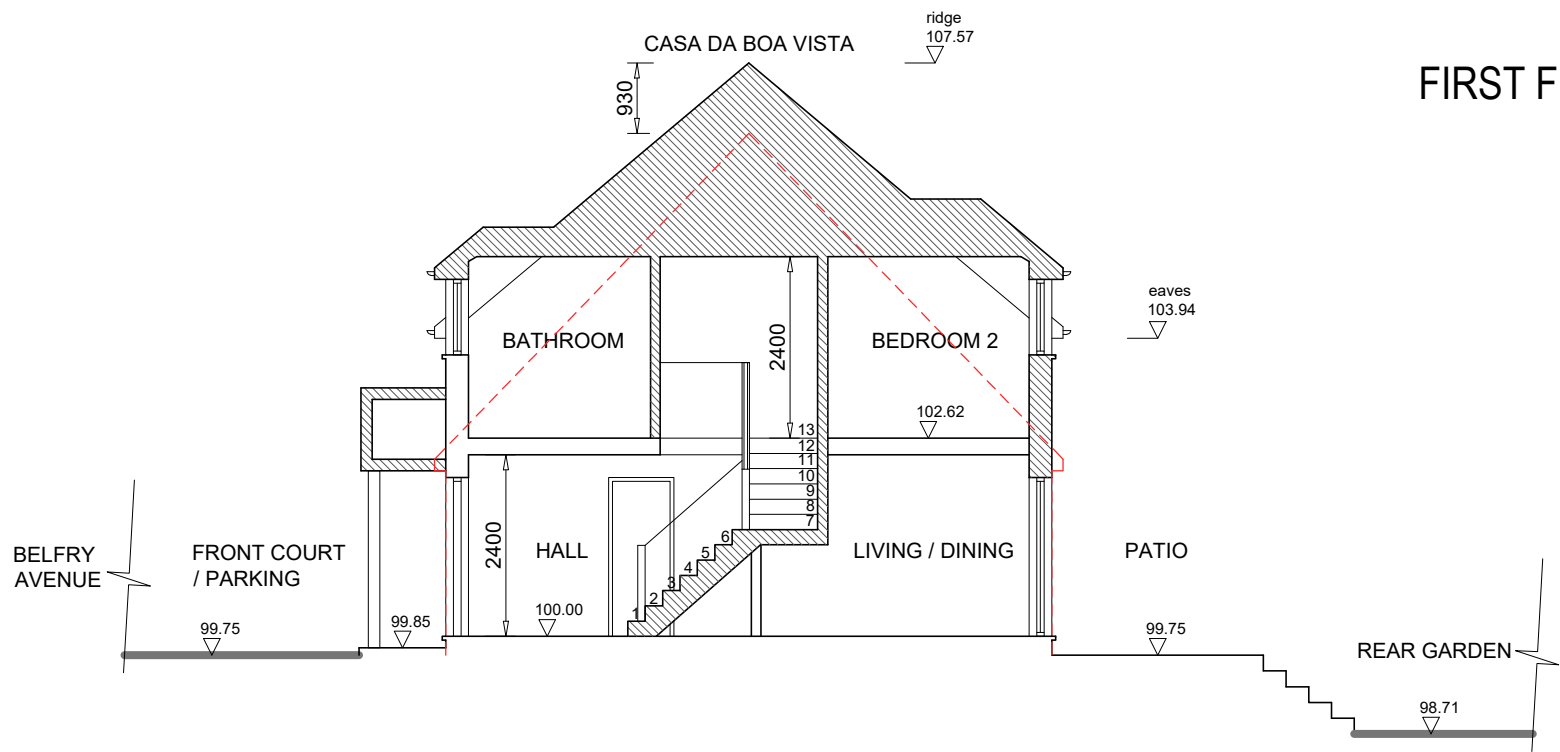

SECTION A-A

A	amended	BG	SD	CB	17/03/20
-	drawn	BG	AL	CK	17/02/20
rev	details	check	AM	CAD	date

revisions:

project:	Get Planning & Architecture 7 Tudor Court, Brighton Road Sutton, Surrey SM2 5AE tel. 0208 770 3962 www.get-planning.co.uk email: info@get-planning.co.uk			
site: CASA DA BOA VISTA, BELFRY AVENUE, HAREFIELD UXBRIDGE, UB9 6HY				
drawing: PLANS AND SECTION A-A AS PROPOSED				
scale: 1:100 @ A3	date: 17/02/2020	project no: 11860	drawing no: 08	rev: A