



M4 MOTORWAY

LOCATION PLAN 1:1250

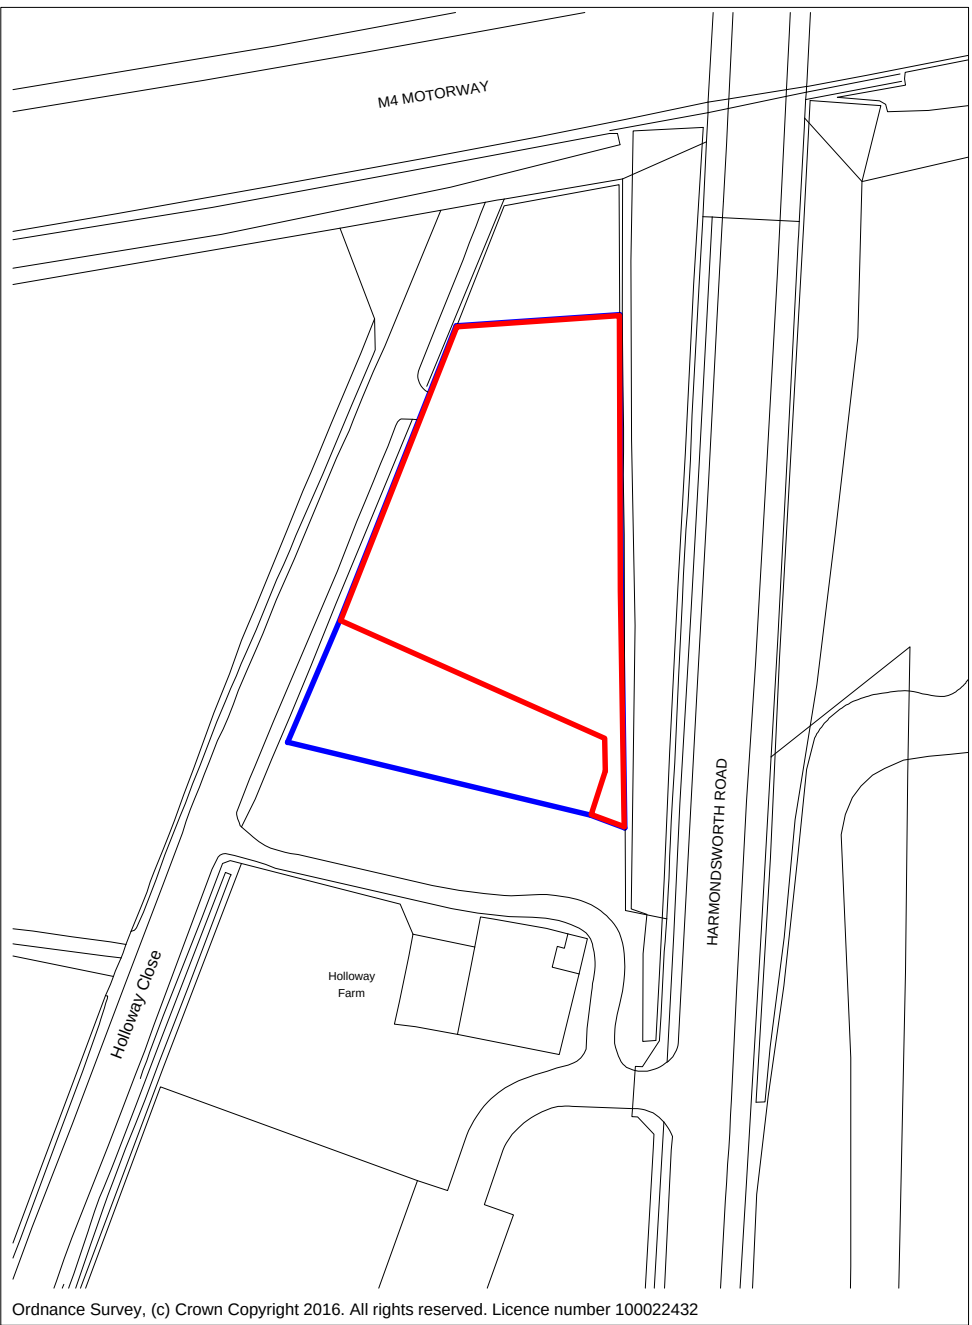

Ordnance Survey, (c) Crown Copyright 2016. All rights reserved. Licence number 100022432

- LEGEND
- GRAVEL
 - CONCRETE
 - GRASS
 - CCTV MAST
 - BOLLARD LIGHT

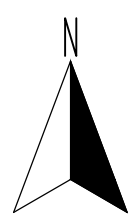

Holloway Close

Holloway Farm



2M HIGH WIRE FENCING

STORAGE CONTAINER

STAFF ROOM

VEHICLE MAINTENANCE BUILDING

ADBLUE TANK

RETAINED STORAGE SHED

2.5M HIGH WIRE FENCING



HARMONDSWORTH ROAD

notes
This drawing remains the copyright of
WEA Planning and may not
be copied or used without their prior consent

0 2.0 4.0 6.0 8.0 10.0 12.0
BAR SCALE IN METRES 1:200

revisions

client
TRANSDRV PLC.

project
HOLLOWAY FARM, HARMONDSWORTH ROAD, WEST DRAYTON, UB7 9JS

title
EXISTING SITE PLAN - VEHICLE MAINTENANCE AREA

scale 1:200 @A1 date SEP 16 drg. no. 1618/TP/03

WEA
WEA PLANNING
98 Victoria Road, London, NW10 6ND
Telephone: 020 3488 0127 Email: wea@weaplanning.co.uk
Web: www.weaplanning.co.uk