


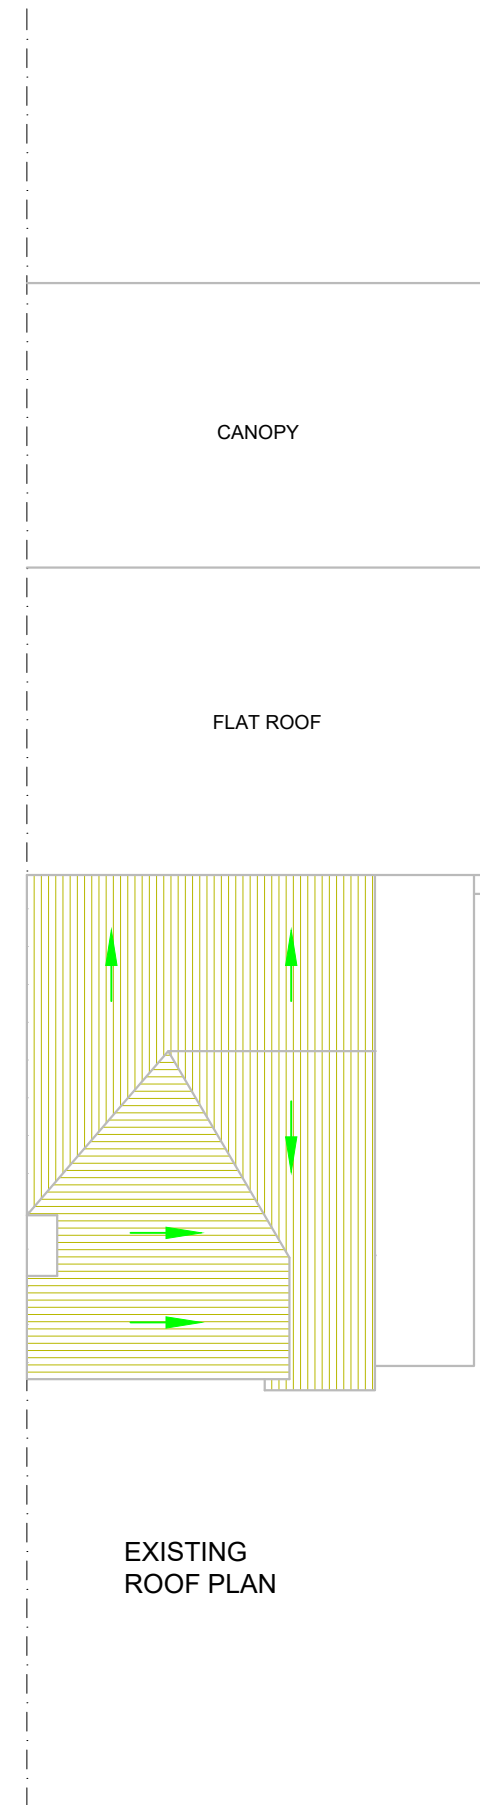

PARTY WALL ETC ACT 1996:
IT IS THE RESPONSIBILITY OF BUILDER OR
OWNER TO SERVE PARTY WALL NOTICES
TO ALL NEIGHBOURS

NOTE:

DIMENSIONS:
ALL DIMENSIONS TO BE CHECKED ON SITE.
CONTRACTOR TO CHECK SITE THOROUGHLY BEFORE WORK STARTS
& REPORT ANY DISCREPANCIES.

THIS DRAWING IS COPYRIGHT AND MUST NOT BE TRACED OR
COPIED IN ANY WAY OR FORM IN PART OR WHOLE BY ANY MEANS
WHATSOEVER WITHOUT PRIOR WRITTEN CONSENT AND MAY ONLY
BE USED BY THE PRESENT OWNER IN RELATION TO THE PROPERTY
AS REFERRED TO ON THE DRAWING. THIS DRAWING MAY BE
COPIED BY AN AUTHORISED OFFICER OF THE LOCAL AUTHORITY
WITH THE SOLE PURPOSE TO ASSIST IN THE DETERMINATION OF A
PLANNING OR BUILDING REGULATION APPLICATION AND MAY
NOT BE USED FOR ANY OTHER PURPOSE UNLESS OTHERWISE
AGREED IN WRITING.

DIMENSIONS STATED ARE FOR GUIDANCE ONLY. CONTRACTOR TO
VERIFY ALL BOUNDARY POSITIONS AND DIMENSIONS ON SITE
PRIOR TO COMMENCING ANY WORKS, MAKING WORKSHOP
DRAWINGS OR OBTAINING ANY MATERIALS.

NOTE: NO CHECK DIMENSIONS OF THE SITE HAVE BEEN TAKEN AND
ALL INFORMATION AND DETAILS HAVE BEEN PROVIDED BY THE
CLIENT.

NO SITE SUPERVISION IS IMPLIED OR UNDERTAKEN UNLESS
OTHERWISE SEPARATELY ARRANGED.
THE DRAWING DOES NOT INDICATE THE EXTENT OF ANY
EXCAVATION WORKS AND THE CONTRACTOR IS TO DETERMINE
THIS PRIOR TO SUBMITTING A QUOTATION FOR THE WORKS OR
COMMENCING ANY WORKS.

THE DRAWING DOES NOT INDICATE OR IMPLY THE STRUCTURAL
CONDITION OF THE EXISTING PROPERTY. THE DRAWINGS HAVE
BEEN PREPARED FOR ASSISTANCE IN THE PREPARATION OF
DETAILS FOR PLANNING PURPOSES ONLY.

THE USE OF PERMITTED DEVELOPMENT RIGHT IN PROPERTY IS
SUBJECT TO INFORMATION PROVIDED BY OWNER REGARDING THE
STATUS OF PROPERTY AS A SINGLE FAMILY DWELLING HOUSE AND
THE DWELLING NOT BEING IN A CONSERVATION AREA OR A LISTED
BUILDING. ANY DEVELOPMENT WITHOUT A CERTIFICATE OF
LAWFULNESS OR PLANNING PERMISSION IS SOLELY AT OWNER'S
RISK.




REVISION:	DATE:	NOTES:
	09102026	A FIRST PLANNING ISSUE

DWG NO:	SCALE:	ISSUE:
PS-002	1:100@A3	A
	DATE: 09-10-2026	

PROJECT ADDRESS:
7
CROYDE AVENUE
UB3 4EJ


DRAWING TITLE:
EXISTING
ELEVATIONS

CLIENT:
GURMUKH SINGH SANDHU

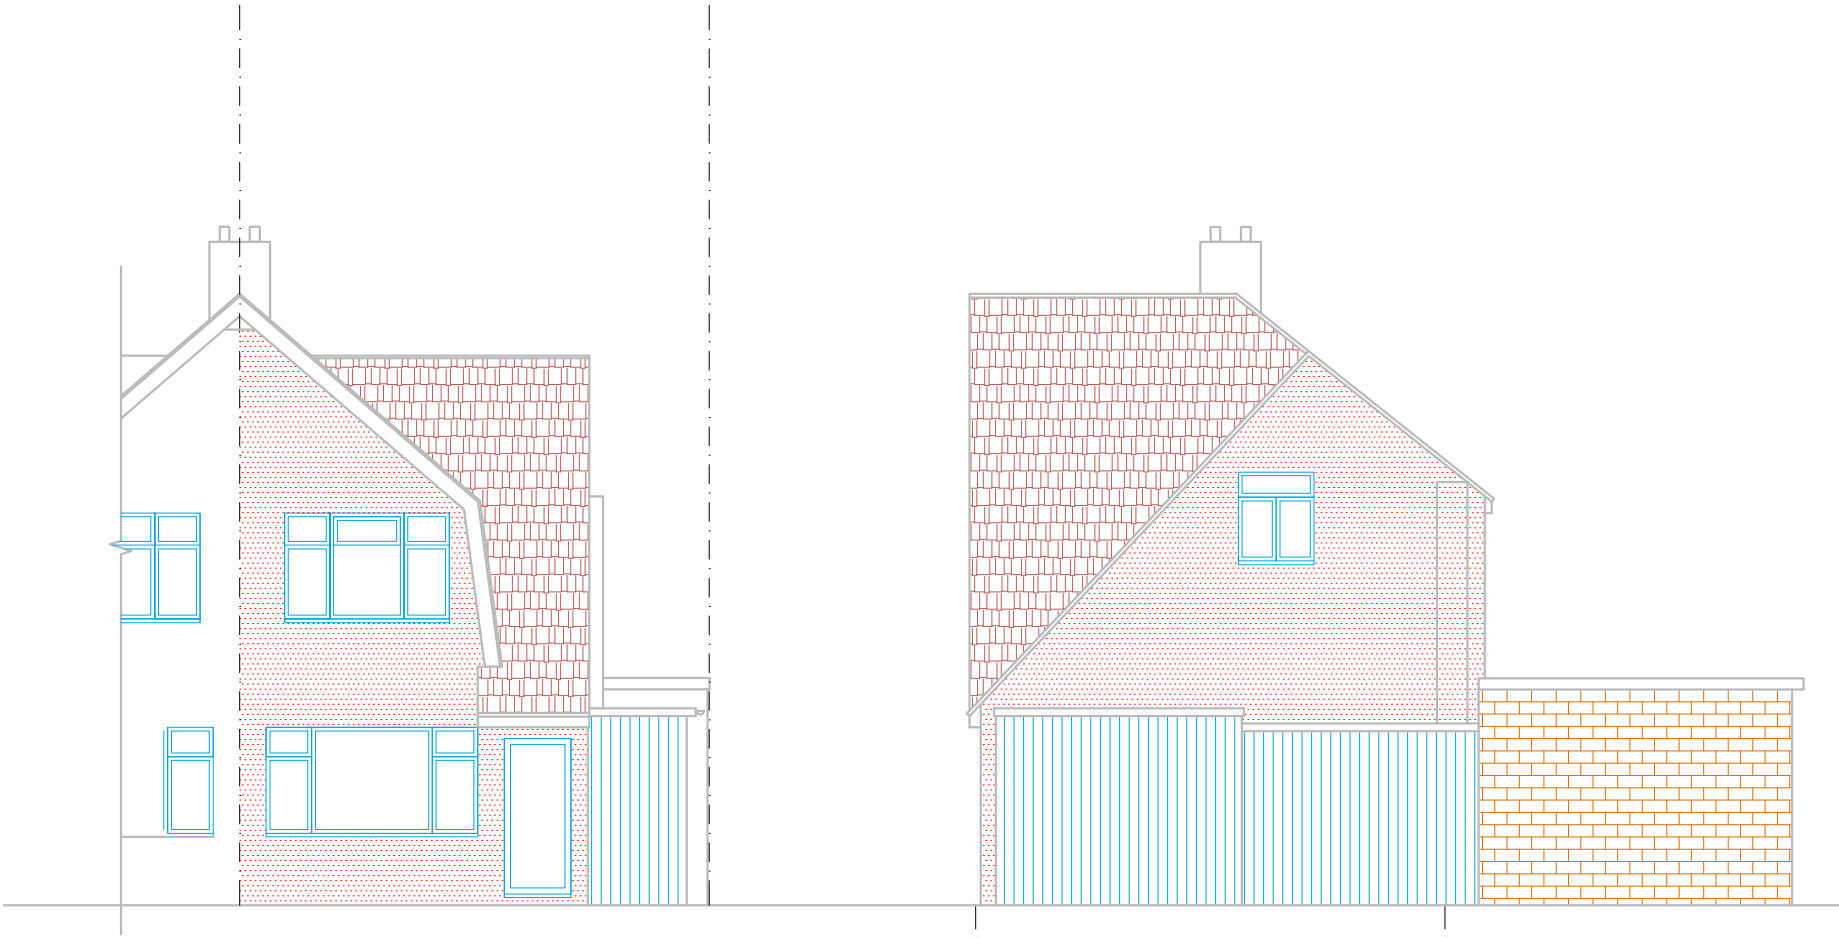

EXISTING FRONT ELEVATION

EXISTING SIDE ELEVATION

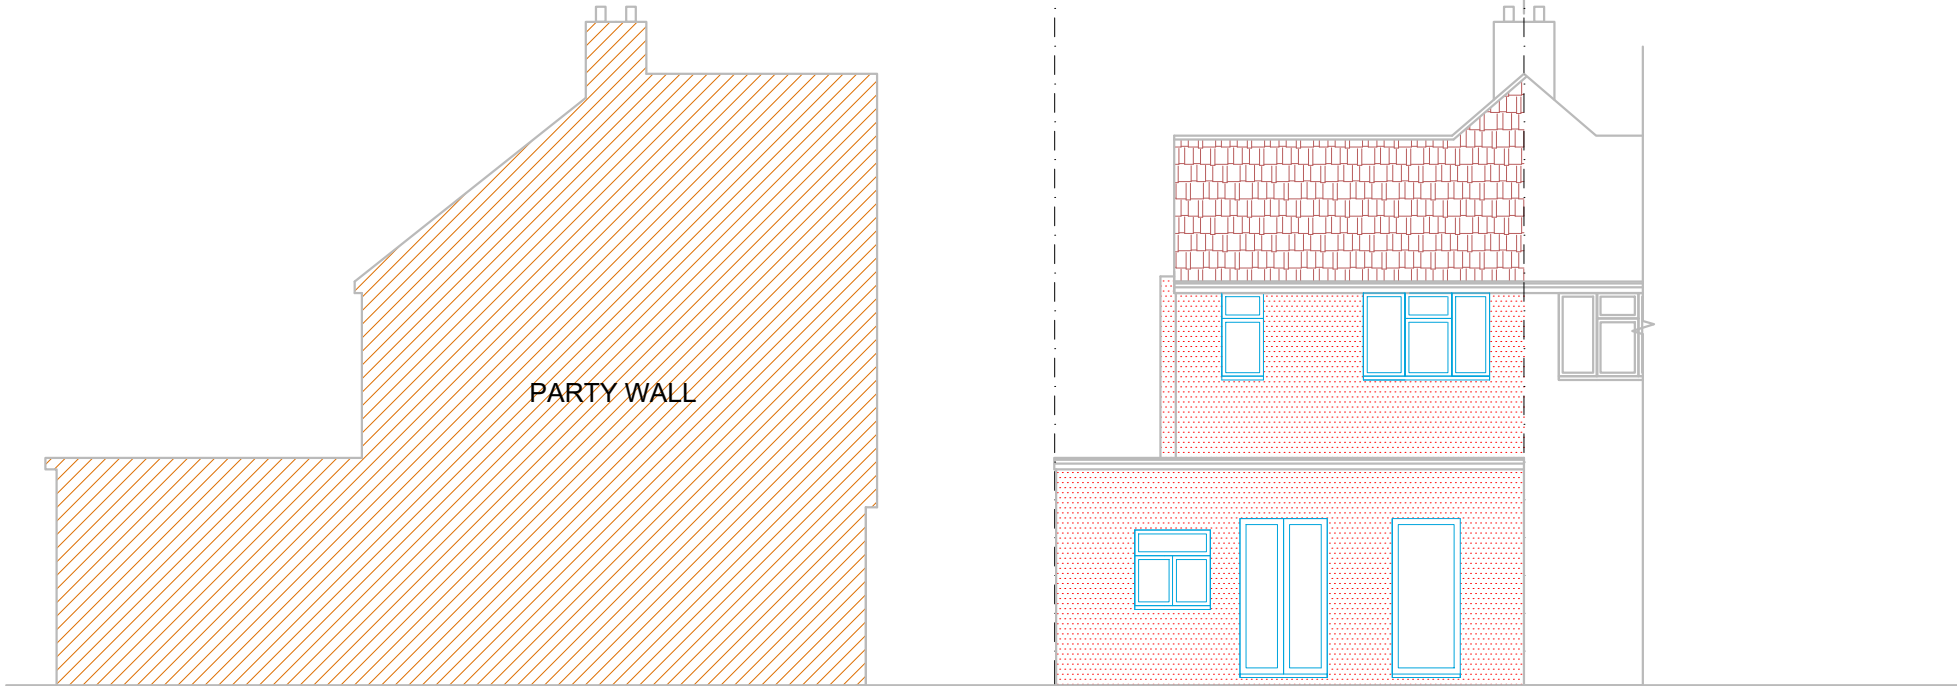

EXISTING SIDE ELEVATION

EXISTING REAR ELEVATION

PARTY WALL ETC ACT 1996:
IT IS THE RESPONSIBILITY OF BUILDER OR
OWNER TO SERVE PARTY WALL NOTICES
TO ALL NEIGHBOURS

NOTE:

DIMENSIONS:
ALL DIMENSIONS TO BE CHECKED ON SITE.
CONTRACTOR TO CHECK SITE THOROUGHLY BEFORE WORK STARTS
& REPORT ANY DISCREPANCIES.

THIS DRAWING IS COPYRIGHT AND MUST NOT BE TRACED OR
COPIED IN ANY WAY OR FORM IN PART OR WHOLE BY ANY MEANS
WHATSOEVER WITHOUT PRIOR WRITTEN CONSENT AND MAY ONLY
BE USED BY THE PRESENT OWNER IN RELATION TO THE PROPERTY
AS REFERRED TO ON THE DRAWING. THIS DRAWING MAY BE
COPIED BY AN AUTHORISED OFFICER OF THE LOCAL AUTHORITY
WITH THE SOLE PURPOSE TO ASSIST IN THE DETERMINATION OF A
PLANNING OR BUILDING REGULATIONS APPLICATION AND MAY
NOT BE USED FOR ANY OTHER PURPOSE UNLESS OTHERWISE
AGREED IN WRITING.


DIMENSIONS STATED ARE FOR GUIDANCE ONLY. CONTRACTOR TO
VERIFY ALL BOUNDARY POSITIONS AND DIMENSIONS ON SITE
PRIOR TO COMMENCING ANY WORKS, MAKING WORKSHOP
DRAWINGS OR OBTAINING ANY MATERIALS.

NOTE: NO CHECK DIMENSIONS OF THE SITE HAVE BEEN TAKEN AND
ALL INFORMATION AND DETAILS HAVE BEEN PROVIDED BY THE
CLIENT.

NO SITE SUPERVISION IS IMPLIED OR UNDERTAKEN UNLESS
OTHERWISE SEPARATELY ARRANGED.
THE DRAWING DOES NOT INDICATE THE EXTENT OF ANY
EXCAVATION WORKS AND THE CONTRACTOR IS TO DETERMINE
THIS PRIOR TO SUBMITTING A QUOTATION FOR THE WORKS OR
COMMENCING ANY WORKS.


THE DRAWING DOES NOT INDICATE OR IMPLY THE STRUCTURAL
CONDITION OF THE EXISTING PROPERTY. THE DRAWINGS HAVE
BEEN PREPARED FOR ASSISTANCE IN THE PREPARATION OF
DETAILS FOR PLANNING PURPOSES ONLY.

THE USE OF PERMITTED DEVELOPMENT RIGHT IN PROPERTY IS
SUBJECT TO INFORMATION PROVIDED BY OWNER REGARDING THE
STATUS OF PROPERTY AS A SINGLE FAMILY DWELLING HOUSE AND
THE DWELLING NOT BEING IN A CONSERVATION AREA OR A LISTED
BUILDING. ANY DEVELOPMENT WITHOUT A CERTIFICATE OF
LAWFULNESS OR PLANNING PERMISSION IS SOLELY AT OWNER'S
RISK.

 

REVISION:	DATE:	NOTES:
	09102026	A FIRST PLANNING ISSUE

DWG NO:	SCALE: 1:100@A3	ISSUE:
PS-003	DATE: 09-10-2026	A
PROJECT ADDRESS: 7 CROYDE AVENUE UB3 4EJ		
DRAWING TITLE: PROPOSED GROUND FLOOR PLAN		
CLIENT: GURMUKH SINGH SANDHU		

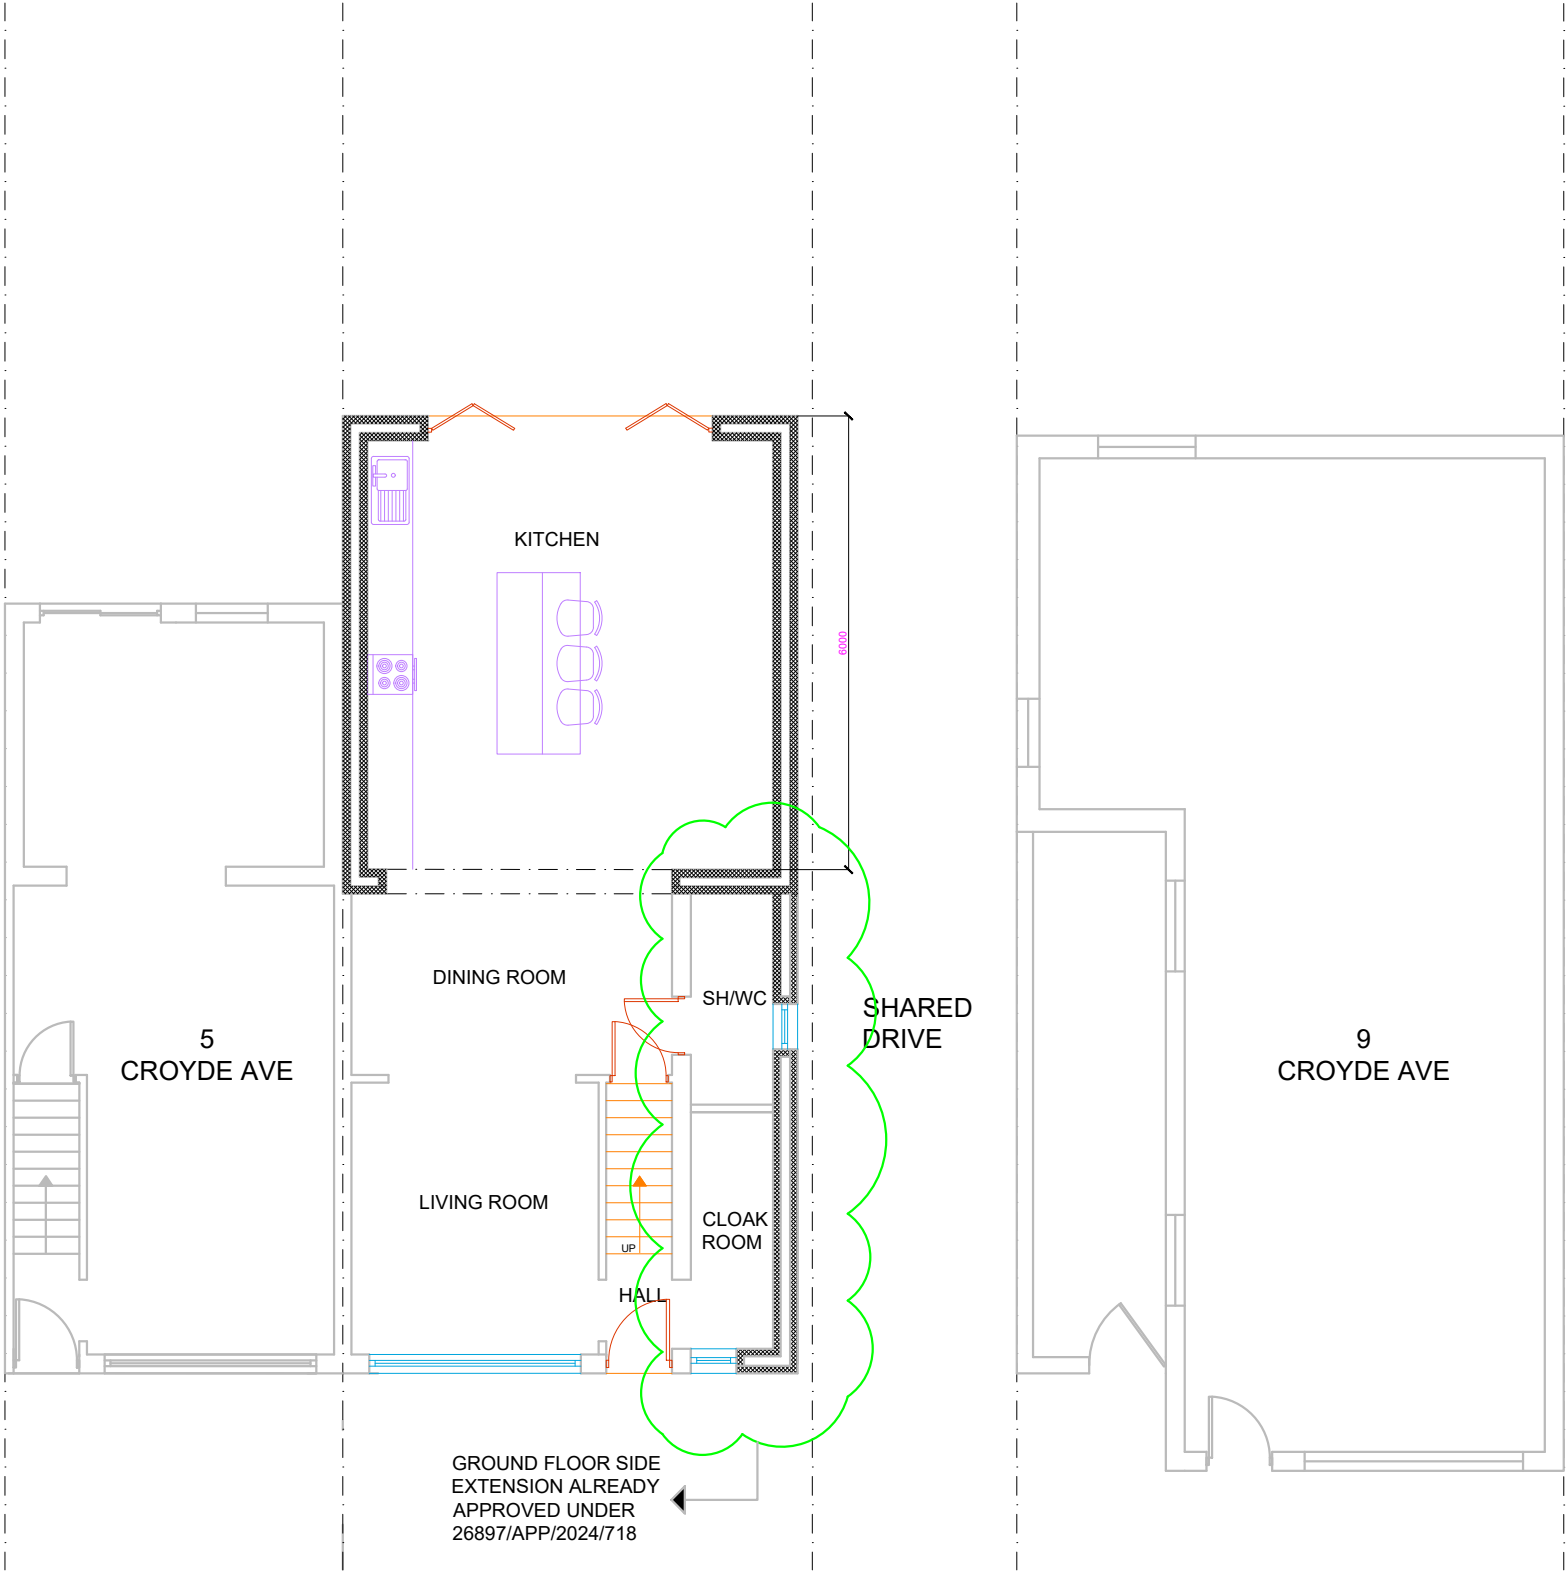

PROPOSED
GROUND FLOOR PLAN

PARTY WALL ETC ACT 1996:
IT IS THE RESPONSIBILITY OF BUILDER OR
OWNER TO SERVE PARTY WALL NOTICES
TO ALL NEIGHBOURS

NOTE:

DIMENSIONS:
ALL DIMENSIONS TO BE CHECKED ON SITE.
CONTRACTOR TO CHECK SITE THOROUGHLY BEFORE WORK STARTS
& REPORT ANY DISCREPANCIES.

THIS DRAWING IS COPYRIGHT AND MUST NOT BE TRACED OR
COPIED IN ANY WAY OR FORM IN PART OR WHOLE BY ANY MEANS
WHATSOEVER WITHOUT PRIOR WRITTEN CONSENT AND MAY ONLY
BE USED BY THE PRESENT OWNER IN RELATION TO THE PROPERTY
AS REFERRED TO ON THE DRAWING. THIS DRAWING MAY BE
COPIED BY AN AUTHORISED OFFICER OF THE LOCAL AUTHORITY
WITH THE SOLE PURPOSE TO ASSIST IN THE DETERMINATION OF A
PLANNING OR BUILDING REGULATIONS APPLICATION AND MAY
NOT BE USED FOR ANY OTHER PURPOSE UNLESS OTHERWISE
AGREED IN WRITING.


DIMENSIONS STATED ARE FOR GUIDANCE ONLY. CONTRACTOR TO
VERIFY ALL BOUNDARY POSITIONS AND DIMENSIONS ON SITE
PRIOR TO COMMENCING ANY WORKS, MAKING WORKSHOP
DRAWINGS OR OBTAINING ANY MATERIALS.

NOTE: NO CHECK DIMENSIONS OF THE SITE HAVE BEEN TAKEN AND
ALL INFORMATION AND DETAILS HAVE BEEN PROVIDED BY THE
CLIENT.

NO SITE SUPERVISION IS IMPLIED OR UNDERTAKEN UNLESS
OTHERWISE SEPARATELY ARRANGED.
THE DRAWING DOES NOT INDICATE THE EXTENT OF ANY
EXCAVATION WORKS AND THE CONTRACTOR IS TO DETERMINE
THIS PRIOR TO SUBMITTING A QUOTATION FOR THE WORKS OR
COMMENCING ANY WORKS.



THE DRAWING DOES NOT INDICATE OR IMPLY THE STRUCTURAL
CONDITION OF THE EXISTING PROPERTY. THE DRAWINGS HAVE
BEEN PREPARED FOR ASSISTANCE IN THE PREPARATION OF
DETAILS FOR PLANNING PURPOSES ONLY.

THE USE OF PERMITTED DEVELOPMENT RIGHT IN PROPERTY IS
SUBJECT TO INFORMATION PROVIDED BY OWNER REGARDING THE
STATUS OF PROPERTY AS A SINGLE FAMILY DWELLING HOUSE AND
THE DWELLING NOT BEING IN A CONSERVATION AREA OR A LISTED
BUILDING. ANY DEVELOPMENT WITHOUT A CERTIFICATE OF
LAWFULNESS OR PLANNING PERMISSION IS SOLELY AT OWNER'S
RISK.

 

REVISION:	DATE:	NOTES:
	09/10/2026	A FIRST PLANNING ISSUE

DWG NO:	SCALE: 1:100@A3	ISSUE:
PS-004	DATE: 09-10-2026	A
PROJECT ADDRESS: 7 CROYDE AVENUE UB3 4EJ		
DRAWING TITLE: PROPOSED FIRST FLOOR PLAN		
CLIENT: GURMUKH SINGH SANDHU		

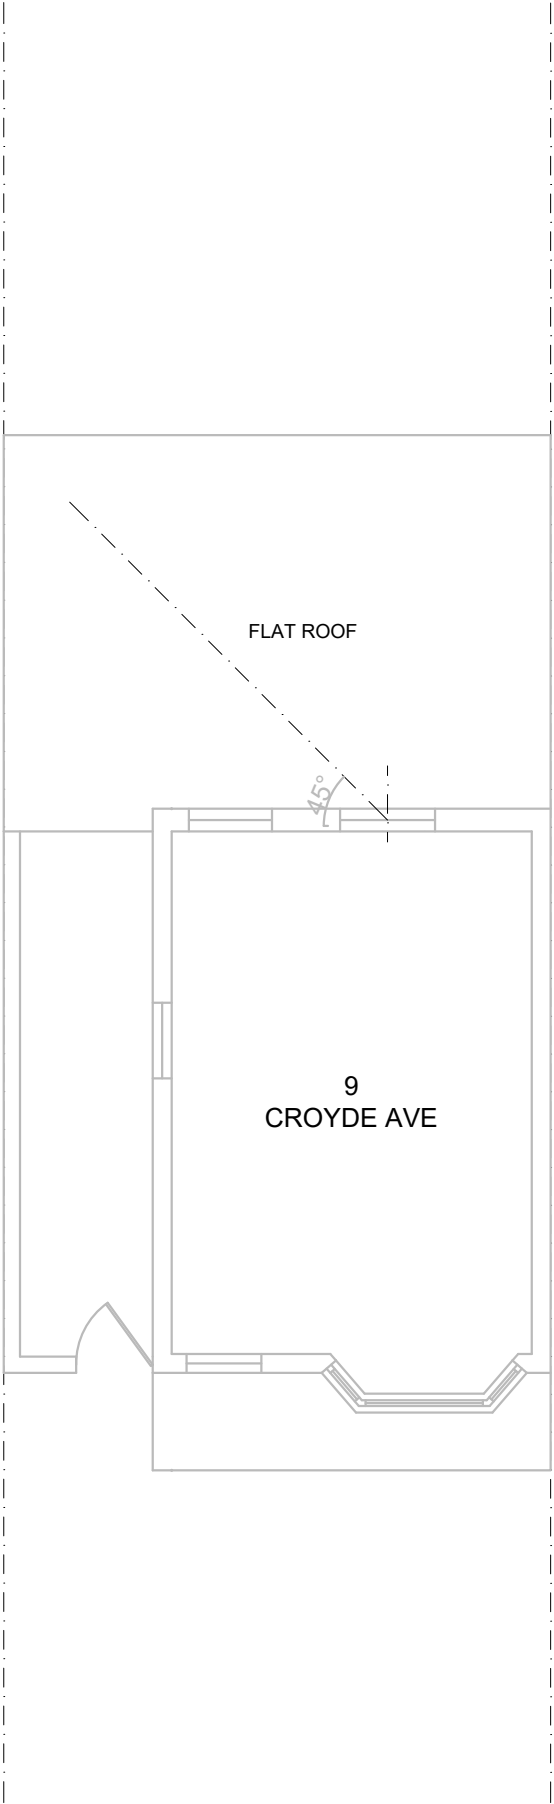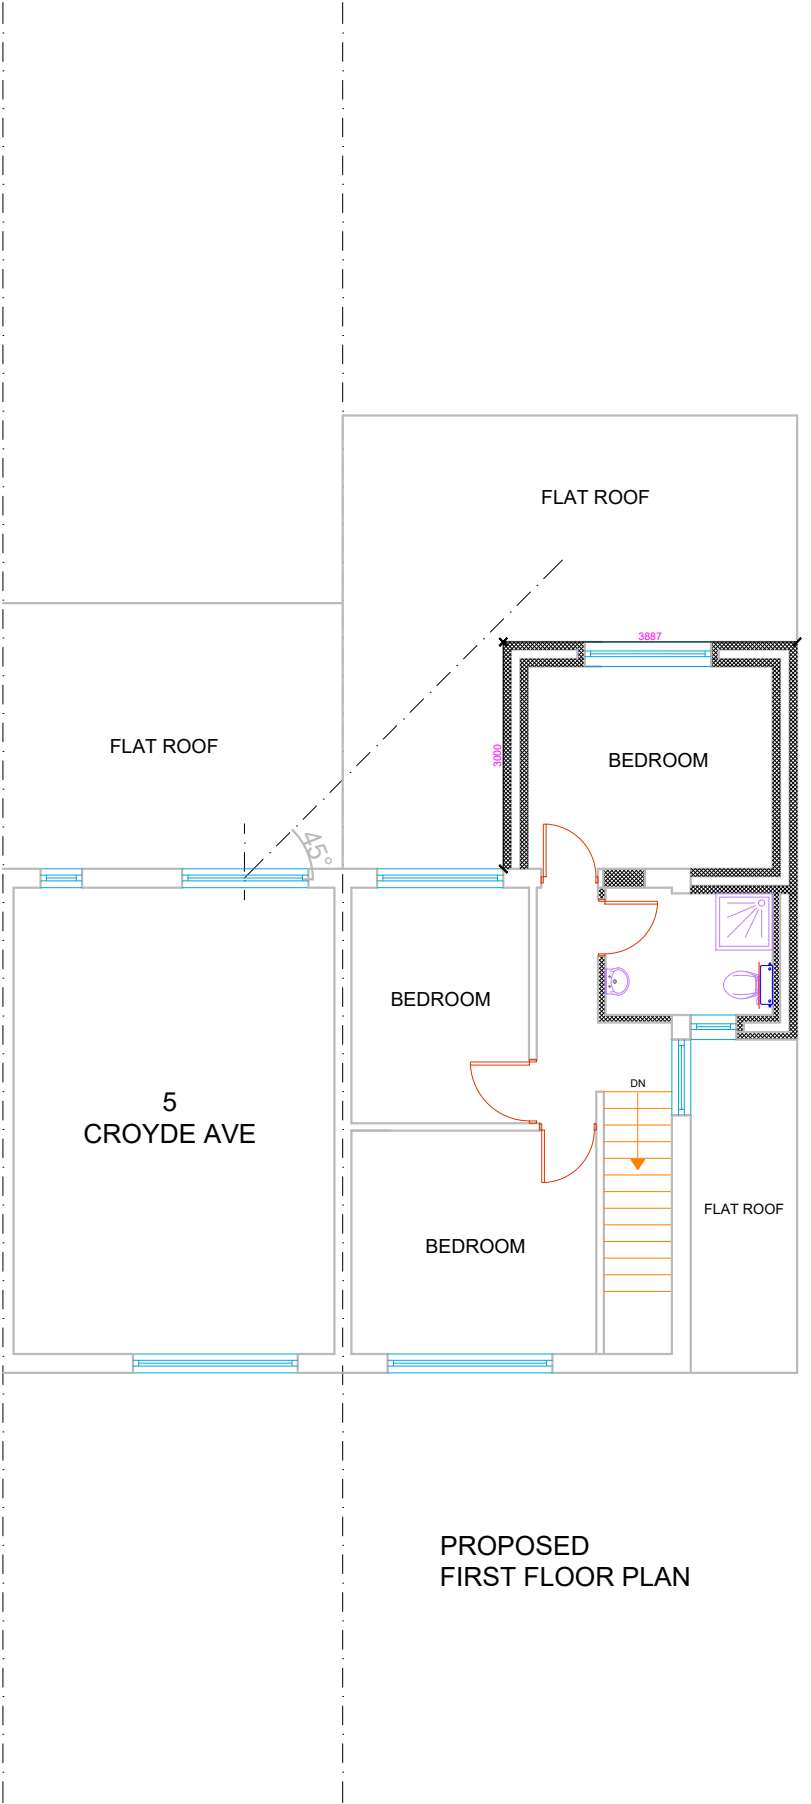

PARTY WALL ETC ACT 1996:
IT IS THE RESPONSIBILITY OF BUILDER OR
OWNER TO SERVE PARTY WALL NOTICES
TO ALL NEIGHBOURS

NOTE:

DIMENSIONS:
ALL DIMENSIONS TO BE CHECKED ON SITE.
CONTRACTOR TO CHECK SITE THOROUGHLY BEFORE WORK STARTS
& REPORT ANY DISCREPANCIES.

THIS DRAWING IS COPYRIGHT AND MUST NOT BE TRACED OR
COPIED IN ANY WAY OR FORM IN PART OR WHOLE BY ANY MEANS
WHATSOEVER WITHOUT PRIOR WRITTEN CONSENT AND MAY ONLY
BE USED BY THE PRESENT OWNER IN RELATION TO THE PROPERTY
AS REFERRED TO ON THE DRAWING. THIS DRAWING MAY BE
COPIED BY AN AUTHORISED OFFICER OF THE LOCAL AUTHORITY
WITH THE SOLE PURPOSE TO ASSIST IN THE DETERMINATION OF A
PLANNING OR BUILDING REGULATIONS APPLICATION AND MAY
NOT BE USED FOR ANY OTHER PURPOSE UNLESS OTHERWISE
AGREED IN WRITING.


DIMENSIONS STATED ARE FOR GUIDANCE ONLY. CONTRACTOR TO
VERIFY ALL BOUNDARY POSITIONS AND DIMENSIONS ON SITE
PRIOR TO COMMENCING ANY WORKS, MAKING WORKSHOP
DRAWINGS OR OBTAINING ANY MATERIALS.

NOTE: NO CHECK DIMENSIONS OF THE SITE HAVE BEEN TAKEN AND
ALL INFORMATION AND DETAILS HAVE BEEN PROVIDED BY THE
CLIENT.

NO SITE SUPERVISION IS IMPLIED OR UNDERTAKEN UNLESS
OTHERWISE SEPARATELY ARRANGED.
THE DRAWING DOES NOT INDICATE THE EXTENT OF ANY
EXCAVATION WORKS AND THE CONTRACTOR IS TO DETERMINE
THIS PRIOR TO SUBMITTING A QUOTATION FOR THE WORKS OR
COMMENCING ANY WORKS.



THE DRAWING DOES NOT INDICATE OR IMPLY THE STRUCTURAL
CONDITION OF THE EXISTING PROPERTY. THE DRAWINGS HAVE
BEEN PREPARED FOR ASSISTANCE IN THE PREPARATION OF
DETAILS FOR PLANNING PURPOSES ONLY.

THE USE OF PERMITTED DEVELOPMENT RIGHT IN PROPERTY IS
SUBJECT TO INFORMATION PROVIDED BY OWNER. REGARDING THE
STATUS OF PROPERTY AS A SINGLE FAMILY DWELLING HOUSE AND
THE DWELLING NOT BEING IN A CONSERVATION AREA OR A LISTED
BUILDING. ANY DEVELOPMENT WITHOUT A CERTIFICATE OF
LAWFULNESS OR PLANNING PERMISSION IS SOLELY AT OWNER'S
RISK.

 

REVISION:	DATE:	NOTES:
	09102026	A FIRST PLANNING ISSUE

DWG NO: PS-005	SCALE: 1:100@A3 DATE: 09-10-2026	ISSUE: A
PROJECT ADDRESS: 7 CROYDE AVENUE UB3 4EJ		
DRAWING TITLE: PROPOSED ROOF PLAN		
CLIENT: GURMUKH SINGH SANDHU		

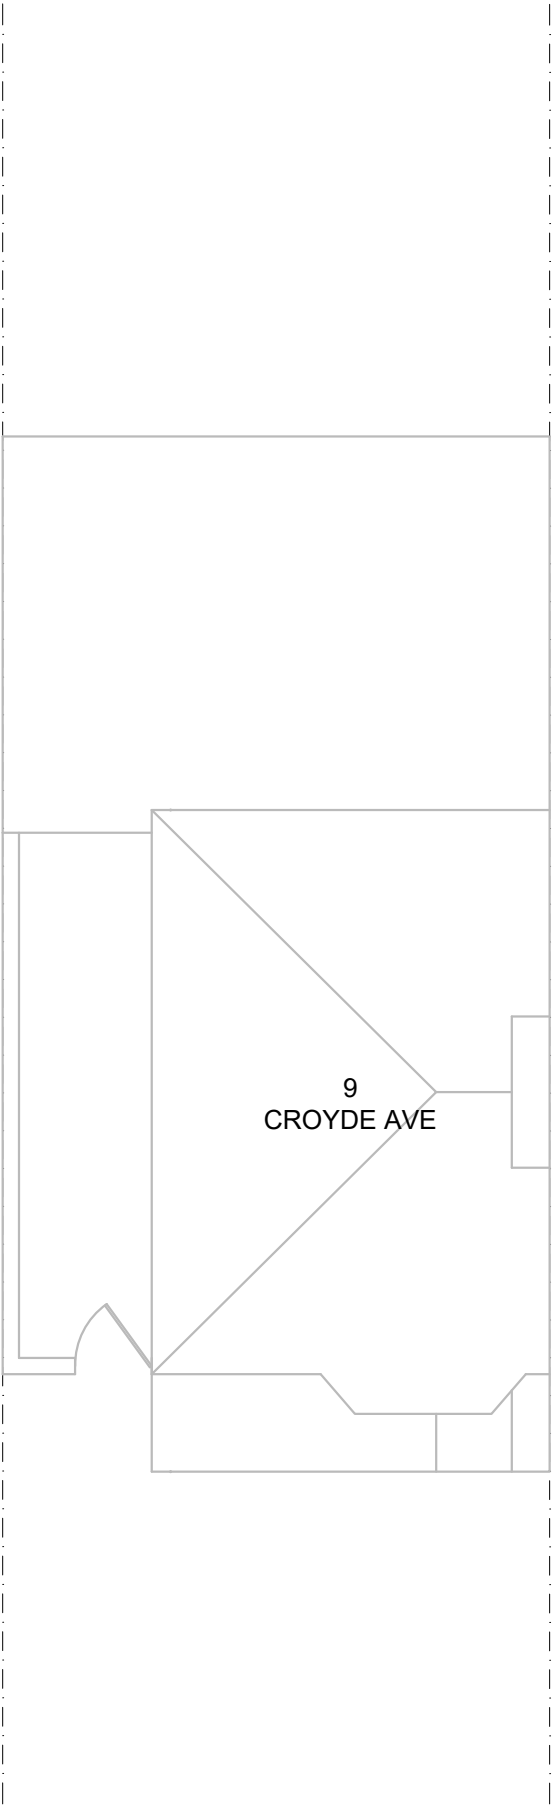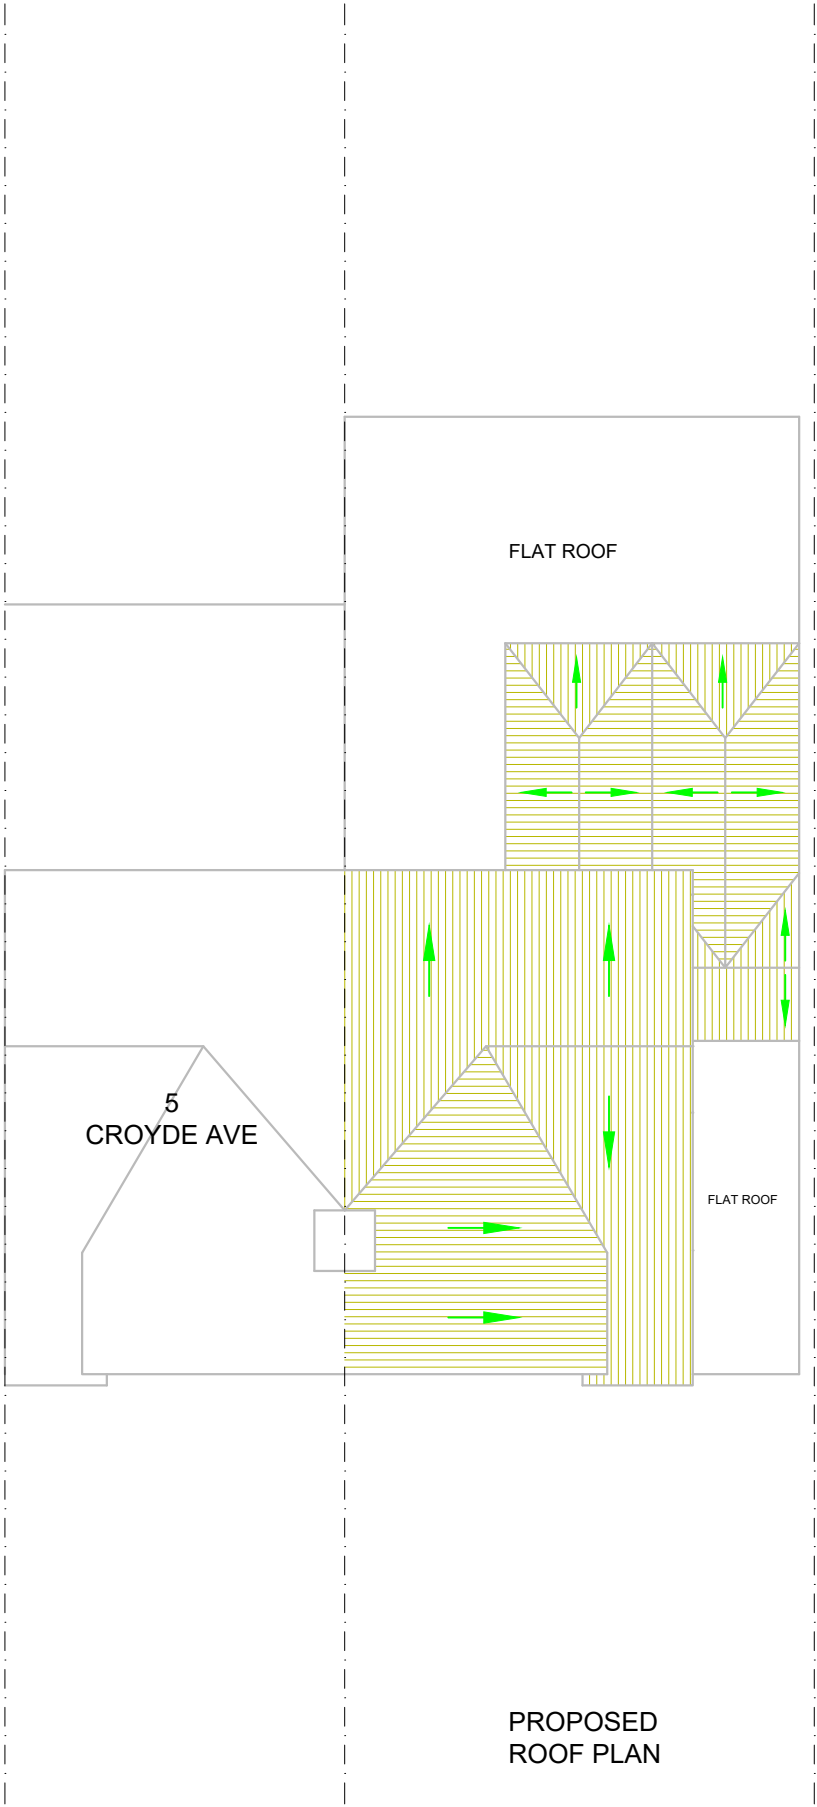

PROPOSED
ROOF PLAN

PARTY WALL ETC ACT 1996:
IT IS THE RESPONSIBILITY OF BUILDER OR
OWNER TO SERVE PARTY WALL NOTICES
TO ALL NEIGHBOURS

NOTE:

DIMENSIONS:
ALL DIMENSIONS TO BE CHECKED ON SITE.
CONTRACTOR TO CHECK SITE THOROUGHLY BEFORE WORK STARTS
& REPORT ANY DISCREPANCIES.

THIS DRAWING IS COPYRIGHT AND MUST NOT BE TRACED OR
COPIED IN ANY WAY OR FORM IN PART OR WHOLE BY ANY MEANS
WHATSOEVER WITHOUT PRIOR WRITTEN CONSENT AND MAY ONLY
BE USED BY THE PRESENT OWNER IN RELATION TO THE PROPERTY
AS REFERRED TO ON THE DRAWING. THIS DRAWING MAY BE
COPIED BY AN AUTHORISED OFFICER OF THE LOCAL AUTHORITY
WITH THE SOLE PURPOSE TO ASSIST IN THE DETERMINATION OF A
PLANNING OR BUILDING REGULATIONS APPLICATION AND MAY
NOT BE USED FOR ANY OTHER PURPOSE UNLESS OTHERWISE
AGREED IN WRITING.

DIMENSIONS STATED ARE FOR GUIDANCE ONLY. CONTRACTOR TO
VERIFY ALL BOUNDARY POSITIONS AND DIMENSIONS ON SITE
PRIOR TO COMMENCING ANY WORKS, MAKING WORKSHOP
DRAWINGS OR OBTAINING ANY MATERIALS.

NOTE: NO CHECK DIMENSIONS OF THE SITE HAVE BEEN TAKEN AND
ALL INFORMATION AND DETAILS HAVE BEEN PROVIDED BY THE
CLIENT.

NO SITE SUPERVISION IS IMPLIED OR UNDERTAKEN UNLESS
OTHERWISE SEPARATELY ARRANGED.
THE DRAWING DOES NOT INDICATE THE EXTENT OF ANY
EXCAVATION WORKS AND THE CONTRACTOR IS TO DETERMINE
THIS PRIOR TO SUBMITTING A QUOTATION FOR THE WORKS OR
COMMENCING ANY WORKS.

THE DRAWING DOES NOT INDICATE OR IMPLY THE STRUCTURAL
CONDITION OF THE EXISTING PROPERTY. THE DRAWINGS HAVE
BEEN PREPARED FOR ASSISTANCE IN THE PREPARATION OF
DETAILS FOR PLANNING PURPOSES ONLY.

THE USE OF PERMITTED DEVELOPMENT RIGHT IN PROPERTY IS
SUBJECT TO INFORMATION PROVIDED BY OWNER REGARDING THE
STATUS OF PROPERTY AS A SINGLE FAMILY DWELLING HOUSE AND
THE DWELLING NOT BEING IN A CONSERVATION AREA OR A LISTED
BUILDING. ANY DEVELOPMENT WITHOUT A CERTIFICATE OF
LAWFULNESS OR PLANNING PERMISSION IS SOLELY AT OWNER'S
RISK.




REVISION:	DATE:	NOTES:
	09/10/2026	A FIRST PLANNING ISSUE

DWG NO:	SCALE:	ISSUE:
PS-006	1:100@A3	A
	DATE:	09-10-2026

PROJECT ADDRESS:
7
CROYDE AVENUE
UB3 4EJ

DRAWING TITLE:
PROPOSED
ELEVATIONS

CLIENT:
GURMUKH SINGH SANDHU

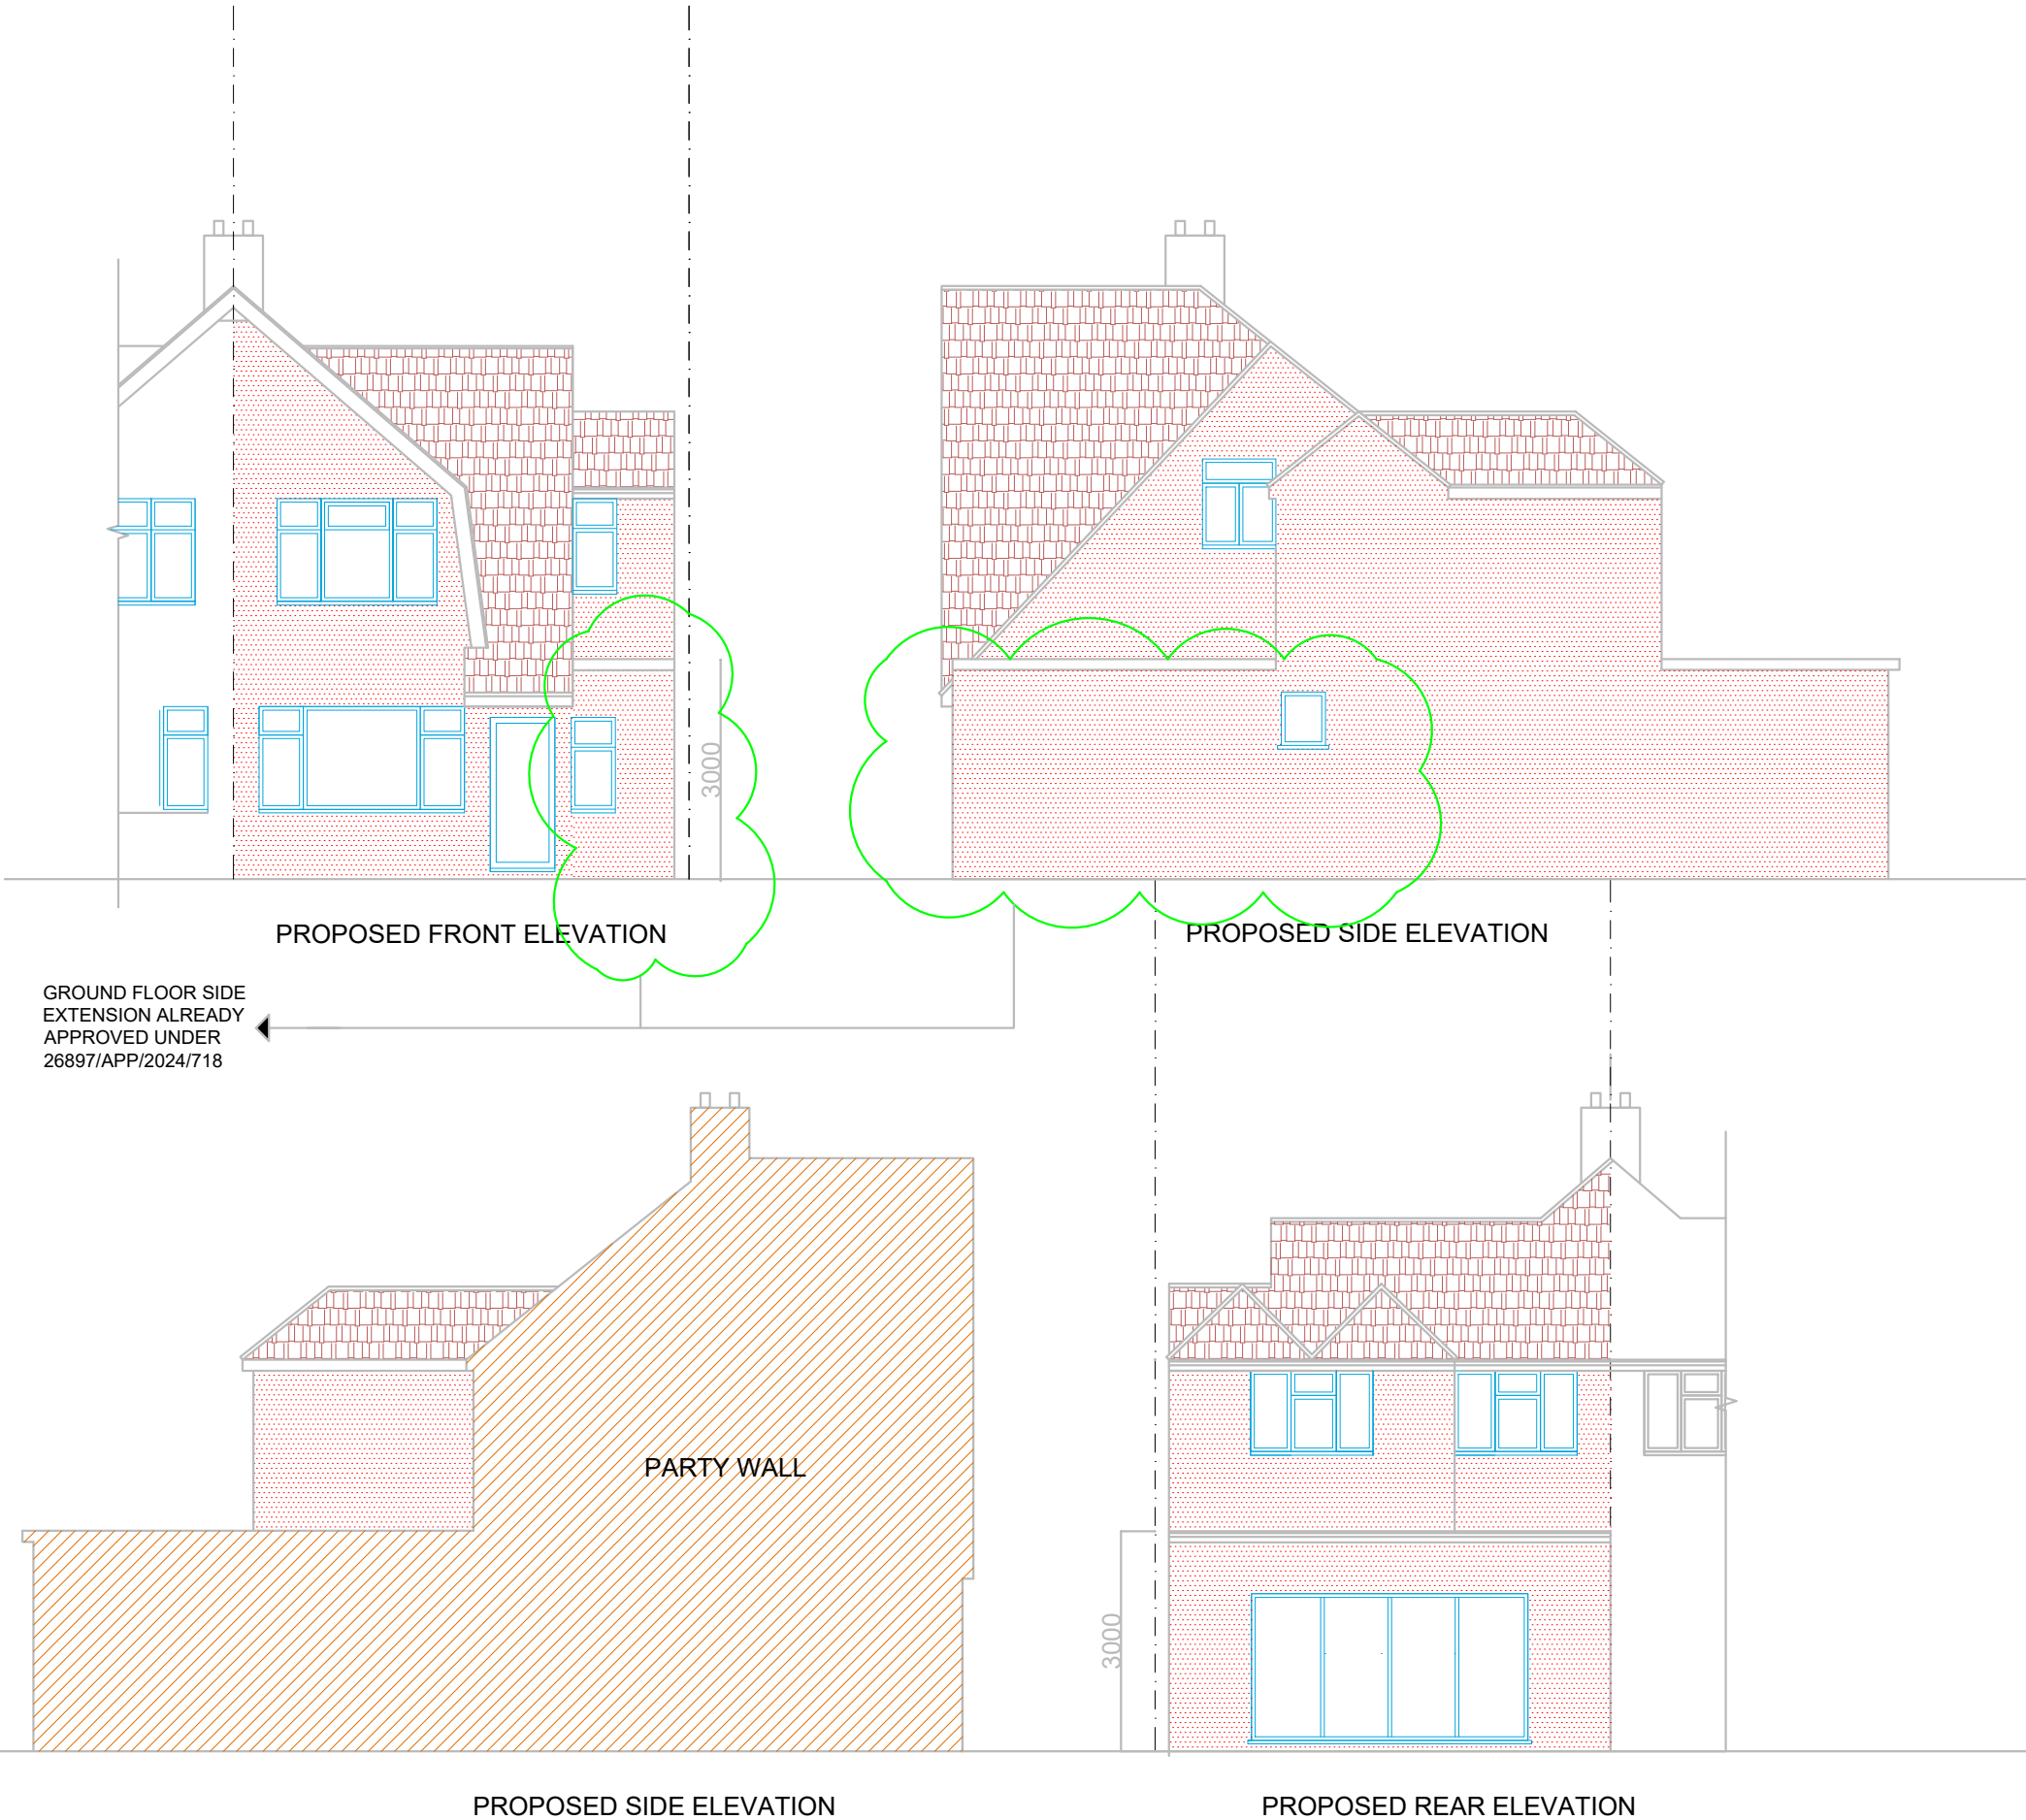

PARTY WALL ETC ACT 1996:
IT IS THE RESPONSIBILITY OF BUILDER OR
OWNER TO SERVE PARTY WALL NOTICES
TO ALL NEIGHBOURS

NOTE:

DIMENSIONS:
ALL DIMENSIONS TO BE CHECKED ON SITE.
CONTRACTOR TO CHECK SITE THOROUGHLY BEFORE WORK STARTS
& REPORT ANY DISCREPANCIES.

THIS DRAWING IS COPYRIGHT AND MUST NOT BE TRACED OR
COPIED IN ANY WAY OR FORM IN PART OR WHOLE BY ANY MEANS
WHATSOEVER WITHOUT PRIOR WRITTEN CONSENT AND MAY ONLY
BE USED BY THE PRESENT OWNER IN RELATION TO THE PROPERTY
AS REFERRED TO ON THE DRAWING. THIS DRAWING MAY BE
COPIED BY AN AUTHORISED OFFICER OF THE LOCAL AUTHORITY
WITH THE SOLE PURPOSE TO ASSIST IN THE DETERMINATION OF A
PLANNING OR BUILDING REGULATIONS APPLICATION AND MAY
NOT BE USED FOR ANY OTHER PURPOSE UNLESS OTHERWISE
AGREED IN WRITING.




DIMENSIONS STATED ARE FOR GUIDANCE ONLY. CONTRACTOR TO
VERIFY ALL BOUNDARY POSITIONS AND DIMENSIONS ON SITE
PRIOR TO COMMENCING ANY WORKS, MAKING WORKSHOP
DRAWINGS OR OBTAINING ANY MATERIALS.

NOTE: NO CHECK DIMENSIONS OF THE SITE HAVE BEEN TAKEN AND
ALL INFORMATION AND DETAILS HAVE BEEN PROVIDED BY THE
CLIENT.

NO SITE SUPERVISION IS IMPLIED OR UNDERTAKEN UNLESS
OTHERWISE SEPARATELY ARRANGED.
THE DRAWING DOES NOT INDICATE THE EXTENT OF ANY
EXCAVATION WORKS AND THE CONTRACTOR IS TO DETERMINE
THIS PRIOR TO SUBMITTING A QUOTATION FOR THE WORKS OR
COMMENCING ANY WORKS.

THE DRAWING DOES NOT INDICATE OR IMPLY THE STRUCTURAL
CONDITION OF THE EXISTING PROPERTY. THE DRAWINGS HAVE
BEEN PREPARED FOR ASSISTANCE IN THE PREPARATION OF
DETAILS FOR PLANNING PURPOSES ONLY.

THE USE OF PERMITTED DEVELOPMENT RIGHT IN PROPERTY IS
SUBJECT TO INFORMATION PROVIDED BY OWNER. REGARDING THE
STATUS OF PROPERTY AS A SINGLE FAMILY DWELLING HOUSE AND
THE DWELLING NOT BEING IN A CONSERVATION AREA OR A LISTED
BUILDING. ANY DEVELOPMENT WITHOUT A CERTIFICATE OF
LAWFULNESS OR PLANNING PERMISSION IS SOLELY AT OWNER'S
RISK.

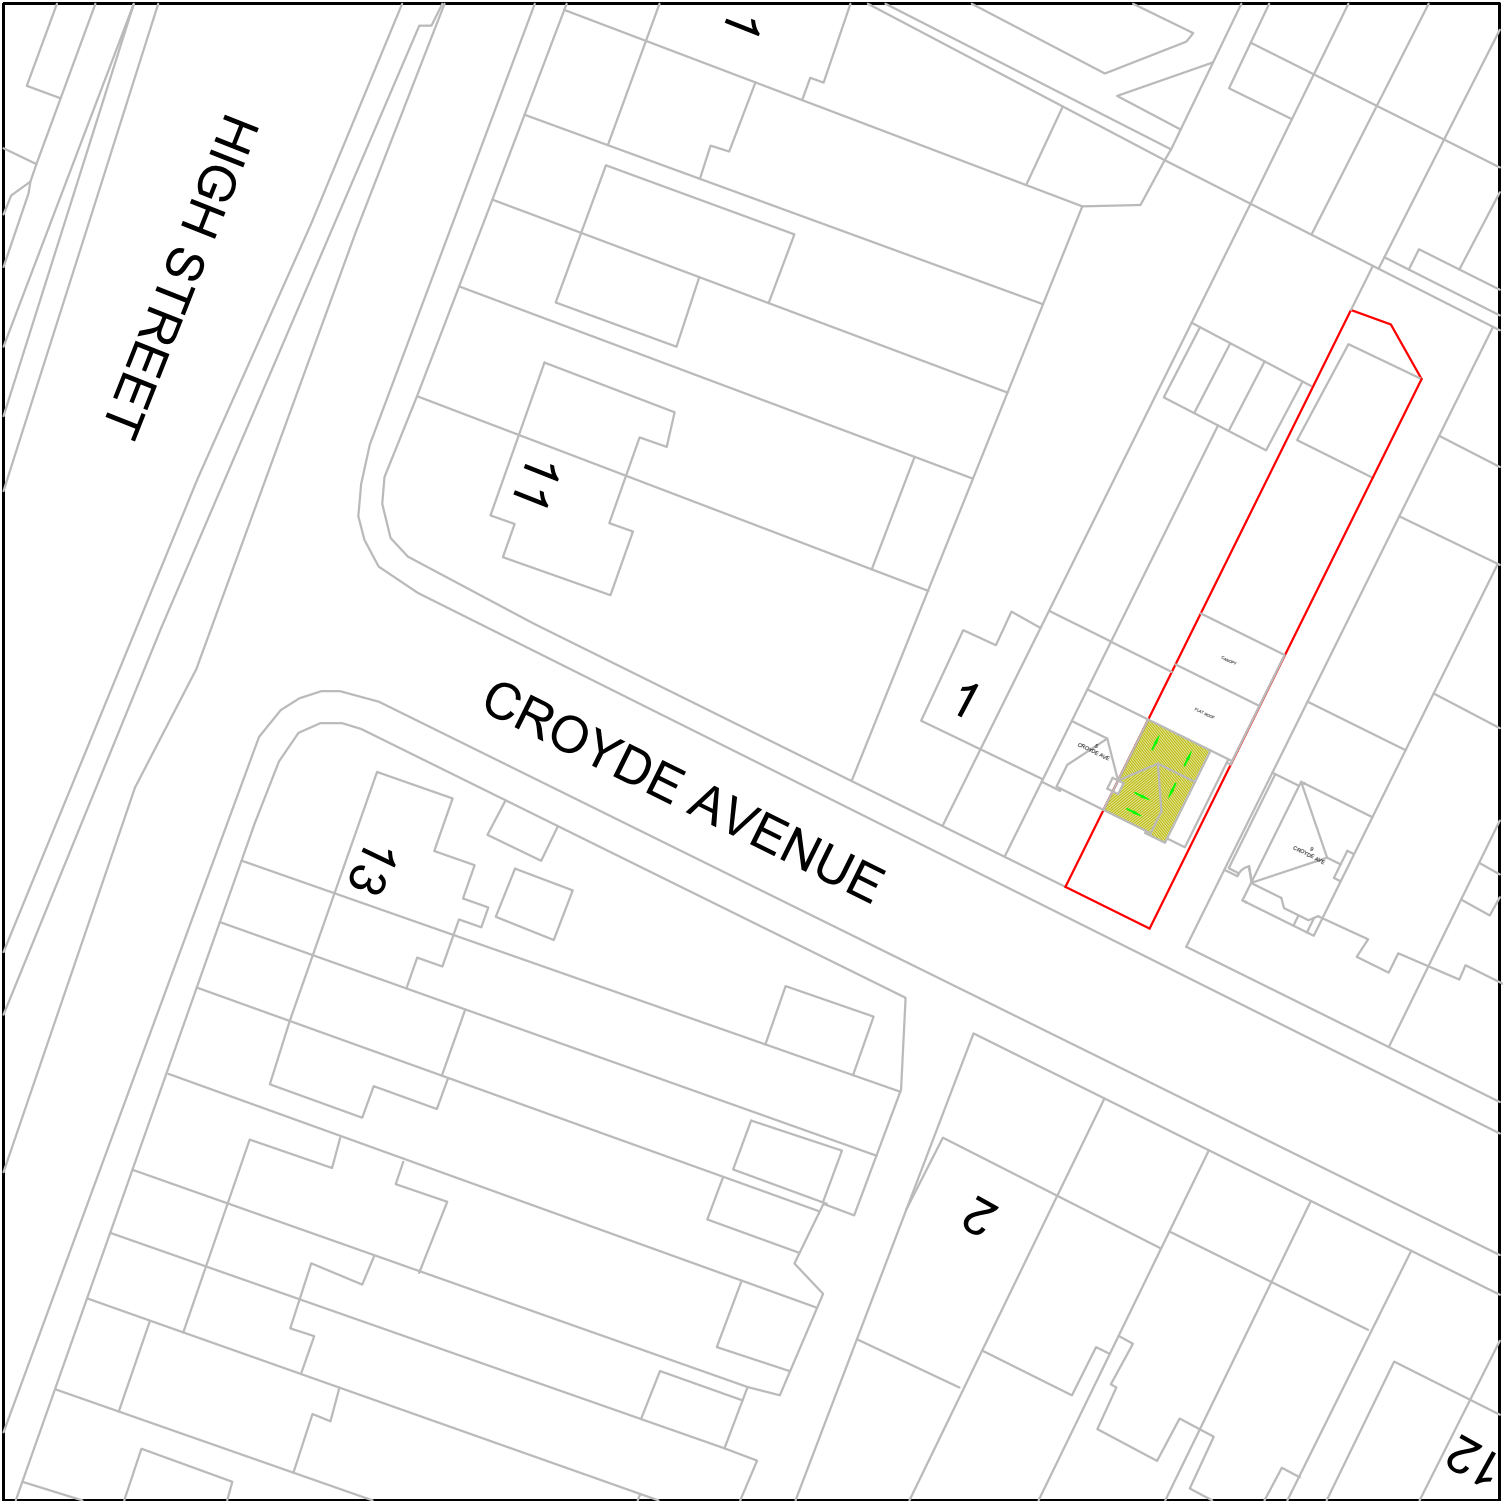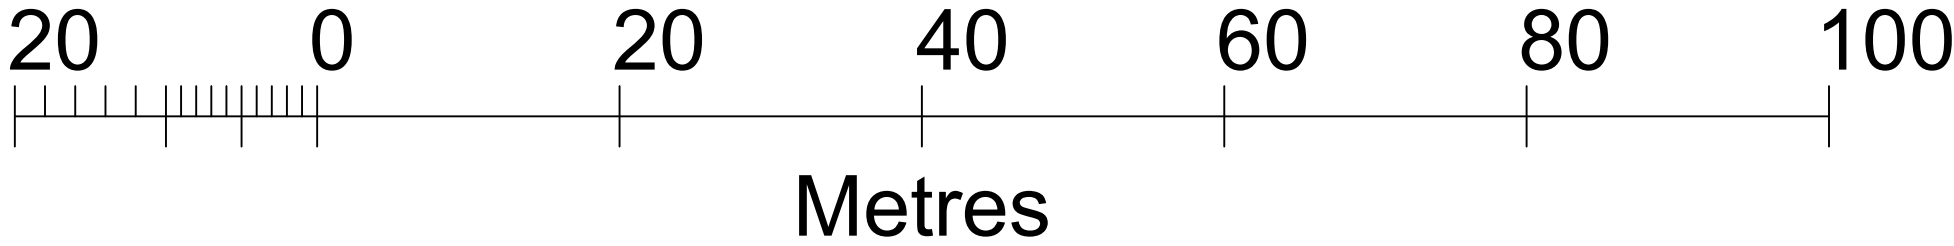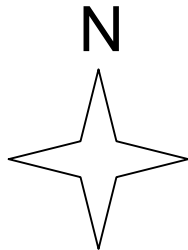

DWG NO: PS-007	SCALE: 1:500@A3	ISSUE: A
	DATE: 09-10-2026	
PROJECT ADDRESS: 7 CROYDE AVENUE UB3 4EJ		
DRAWING TITLE: EXISTING BLOCK PLAN		
CLIENT: GURMUKH SINGH SANDHU		

PARTY WALL ETC ACT 1996:
IT IS THE RESPONSIBILITY OF BUILDER OR
OWNER TO SERVE PARTY WALL NOTICES
TO ALL NEIGHBOURS

NOTE:

DIMENSIONS:
ALL DIMENSIONS TO BE CHECKED ON SITE.
CONTRACTOR TO CHECK SITE THOROUGHLY BEFORE WORK STARTS
& REPORT ANY DISCREPANCIES.

THIS DRAWING IS COPYRIGHT AND MUST NOT BE TRACED OR
COPIED IN ANY WAY OR FORM IN PART OR WHOLE BY ANY MEANS
WHATSOEVER WITHOUT PRIOR WRITTEN CONSENT AND MAY ONLY
BE USED BY THE PRESENT OWNER IN RELATION TO THE PROPERTY
AS REFERRED TO ON THE DRAWING. THIS DRAWING MAY BE
COPIED BY AN AUTHORISED OFFICER OF THE LOCAL AUTHORITY
WITH THE SOLE PURPOSE TO ASSIST IN THE DETERMINATION OF A
PLANNING OR BUILDING REGULATIONS APPLICATION AND MAY
NOT BE USED FOR ANY OTHER PURPOSE UNLESS OTHERWISE
AGREED IN WRITING.


DIMENSIONS STATED ARE FOR GUIDANCE ONLY. CONTRACTOR TO
VERIFY ALL BOUNDARY POSITIONS AND DIMENSIONS ON SITE
PRIOR TO COMMENCING ANY WORKS, MAKING WORKSHOP
DRAWINGS OR OBTAINING ANY MATERIALS.

NOTE: NO CHECK DIMENSIONS OF THE SITE HAVE BEEN TAKEN AND
ALL INFORMATION AND DETAILS HAVE BEEN PROVIDED BY THE
CLIENT.

NO SITE SUPERVISION IS IMPLIED OR UNDERTAKEN UNLESS
OTHERWISE SEPARATELY ARRANGED.
THE DRAWING DOES NOT INDICATE THE EXTENT OF ANY
EXCAVATION WORKS AND THE CONTRACTOR IS TO DETERMINE
THIS PRIOR TO SUBMITTING A QUOTATION FOR THE WORKS OR
COMMENCING ANY WORKS.


THE DRAWING DOES NOT INDICATE OR IMPLY THE STRUCTURAL
CONDITION OF THE EXISTING PROPERTY. THE DRAWINGS HAVE
BEEN PREPARED FOR ASSISTANCE IN THE PREPARATION OF
DETAILS FOR PLANNING PURPOSES ONLY.

THE USE OF PERMITTED DEVELOPMENT RIGHT IN PROPERTY IS
SUBJECT TO INFORMATION PROVIDED BY OWNER. REGARDING THE
STATUS OF PROPERTY AS A SINGLE FAMILY DWELLING HOUSE AND
THE DWELLING NOT BEING IN A CONSERVATION AREA OR A LISTED
BUILDING. ANY DEVELOPMENT WITHOUT A CERTIFICATE OF
LAWFULNESS OR PLANNING PERMISSION IS SOLELY AT OWNER'S
RISK.

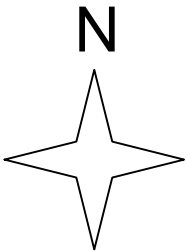

20 0 20 40 60 80 100

Metres

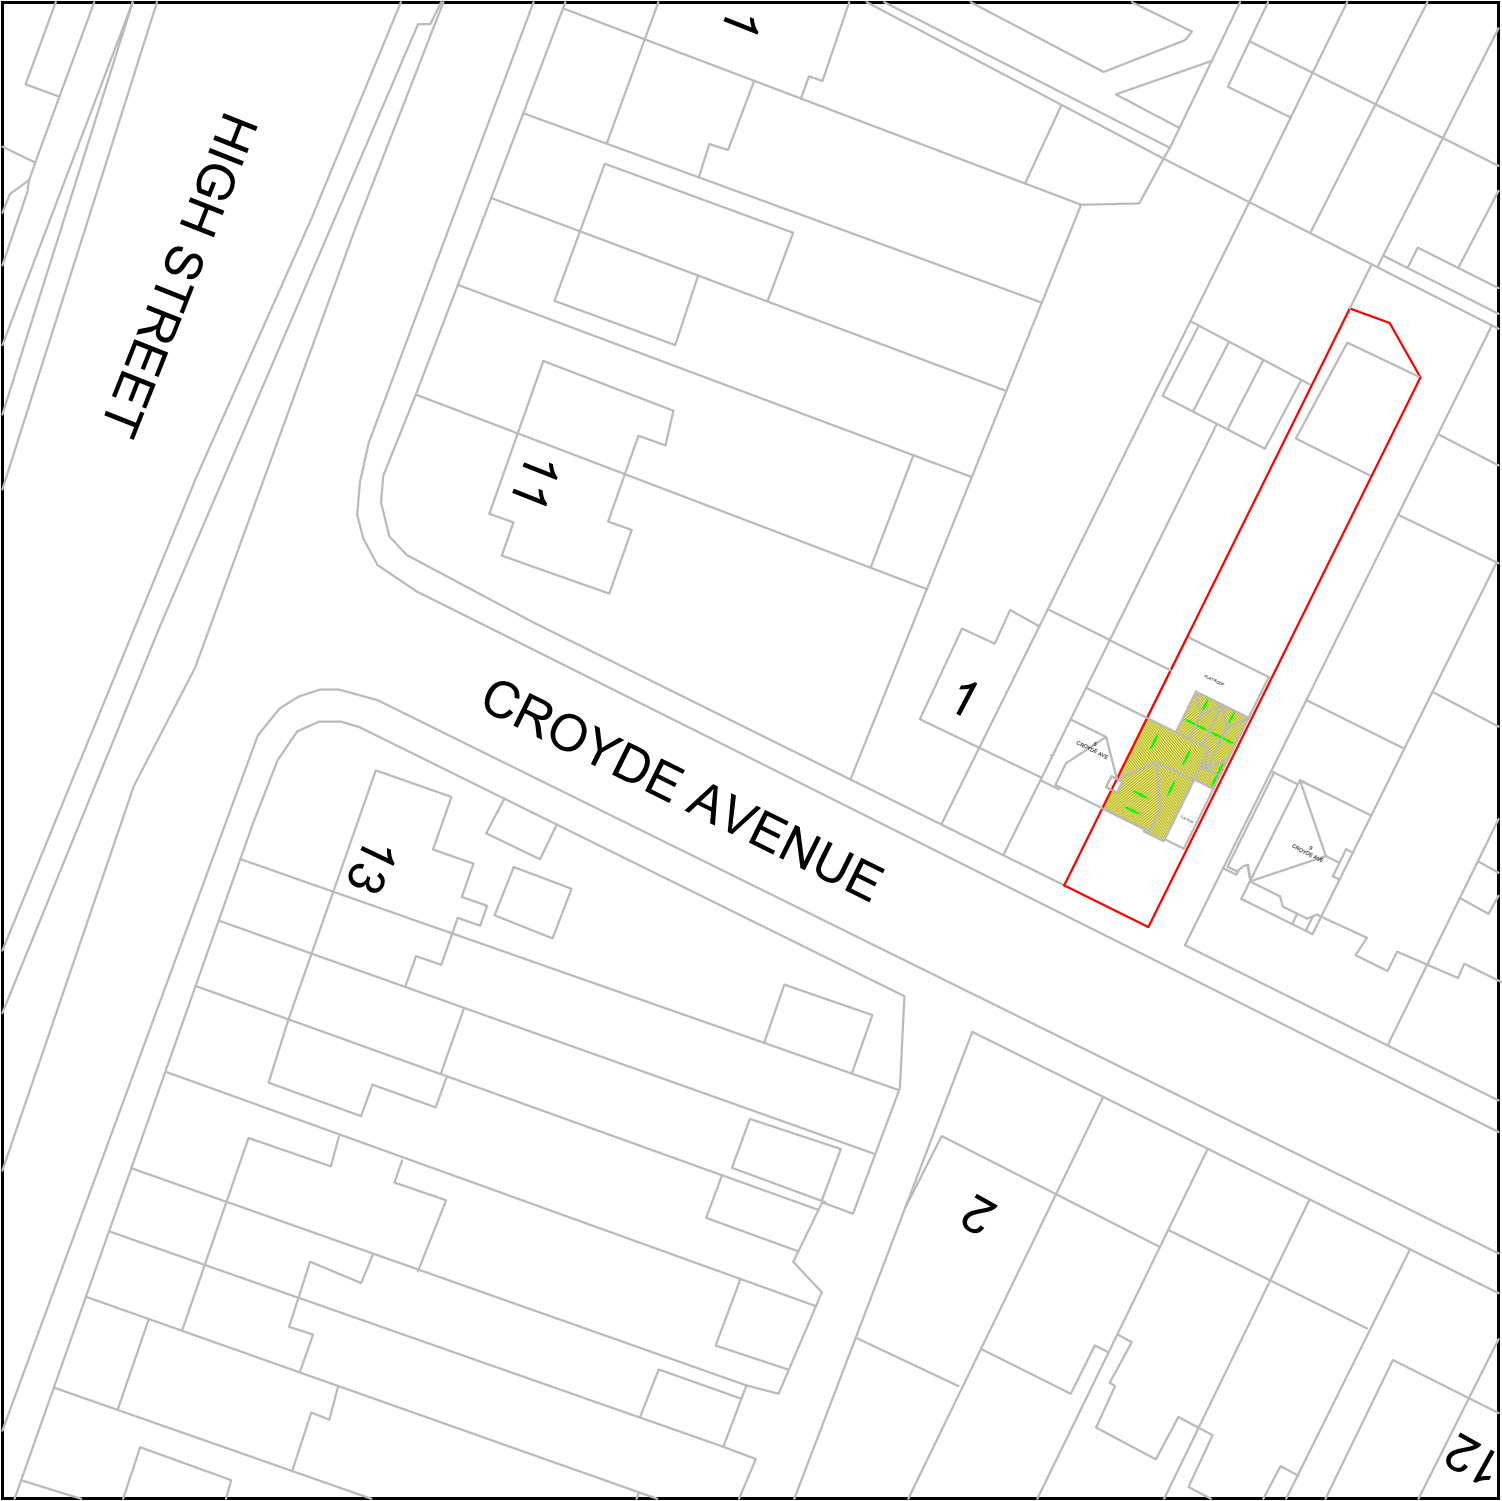

DWG NO:	SCALE: 1:500@A3	ISSUE:
PS-008	DATE: 09-10-2026	A

PROJECT ADDRESS:
7
CROYDE AVENUE
UB3 4EJ

DRAWING TITLE:
PROPOSED
BLOCK PLAN

CLIENT:
GURMUKH SINGH SANDHU



www.planitstudio.co.uk
info@planitstudio.co.uk

PARTY WALL ETC ACT 1996:
IT IS THE RESPONSIBILITY OF BUILDER OR
OWNER TO SERVE PARTY WALL NOTICES
TO ALL NEIGHBOURS

NOTE:

DIMENSIONS:
ALL DIMENSIONS TO BE CHECKED ON SITE.
CONTRACTOR TO CHECK SITE THOROUGHLY BEFORE WORK STARTS
& REPORT ANY DISCREPANCIES.

THIS DRAWING IS COPYRIGHT AND MUST NOT BE TRACED OR
COPIED IN ANY WAY OR FORM IN PART OR WHOLE BY ANY MEANS
WHATSOEVER WITHOUT PRIOR WRITTEN CONSENT AND MAY ONLY
BE USED BY THE PRESENT OWNER IN RELATION TO THE PROPERTY
AS REFERRED TO ON THE DRAWING. THIS DRAWING MAY BE
COPIED BY AN AUTHORISED OFFICER OF THE LOCAL AUTHORITY
WITH THE SOLE PURPOSE TO ASSIST IN THE DETERMINATION OF A
PLANNING OR BUILDING REGULATIONS APPLICATION AND MAY
NOT BE USED FOR ANY OTHER PURPOSE UNLESS OTHERWISE
AGREED IN WRITING.




DIMENSIONS STATED ARE FOR GUIDANCE ONLY. CONTRACTOR TO
VERIFY ALL BOUNDARY POSITIONS AND DIMENSIONS ON SITE
PRIOR TO COMMENCING ANY WORKS, MAKING WORKSHOP
DRAWINGS OR OBTAINING ANY MATERIALS.

NOTE: NO CHECK DIMENSIONS OF THE SITE HAVE BEEN TAKEN AND
ALL INFORMATION AND DETAILS HAVE BEEN PROVIDED BY THE
CLIENT.

NO SITE SUPERVISION IS IMPLIED OR UNDERTAKEN UNLESS
OTHERWISE SEPARATELY ARRANGED.
THE DRAWING DOES NOT INDICATE THE EXTENT OF ANY
EXCAVATION WORKS AND THE CONTRACTOR IS TO DETERMINE
THIS PRIOR TO SUBMITTING A QUOTATION FOR THE WORKS OR
COMMENCING ANY WORKS.

THE DRAWING DOES NOT INDICATE OR IMPLY THE STRUCTURAL
CONDITION OF THE EXISTING PROPERTY. THE DRAWINGS HAVE
BEEN PREPARED FOR ASSISTANCE IN THE PREPARATION OF
DETAILS FOR PLANNING PURPOSES ONLY.

THE USE OF PERMITTED DEVELOPMENT RIGHT IN PROPERTY IS
SUBJECT TO INFORMATION PROVIDED BY OWNER. REGARDING THE
STATUS OF PROPERTY AS A SINGLE FAMILY DWELLING HOUSE AND
THE DWELLING NOT BEING IN A CONSERVATION AREA OR A LISTED
BUILDING. ANY DEVELOPMENT WITHOUT A CERTIFICATE OF
LAWFULNESS OR PLANNING PERMISSION IS SOLELY AT OWNER'S
RISK.

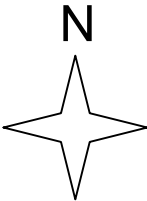 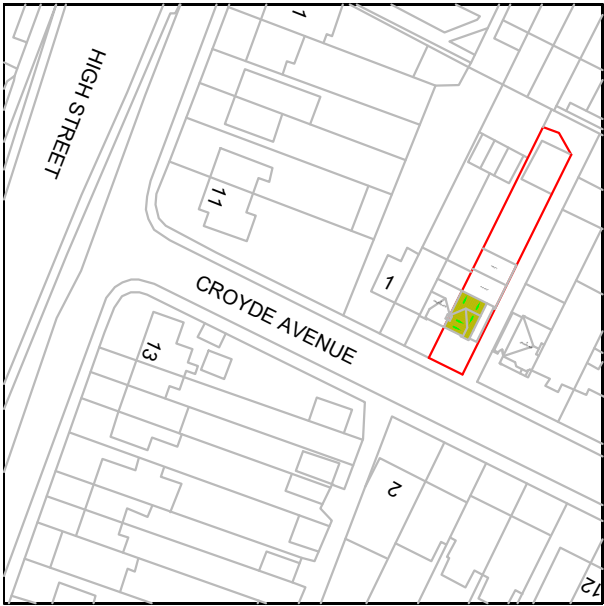

REVISION:	DATE:	NOTES:
	09102026	A FIRST PLANNING ISSUE

DWG NO: PS-009	SCALE: 1:1250@A3	ISSUE: A
	DATE: 09-10-2026	
PROJECT ADDRESS: 7 CROYDE AVENUE UB3 4EJ		
DRAWING TITLE: LOCATION PLAN		
CLIENT: GURMUKH SINGH SANDHU		