


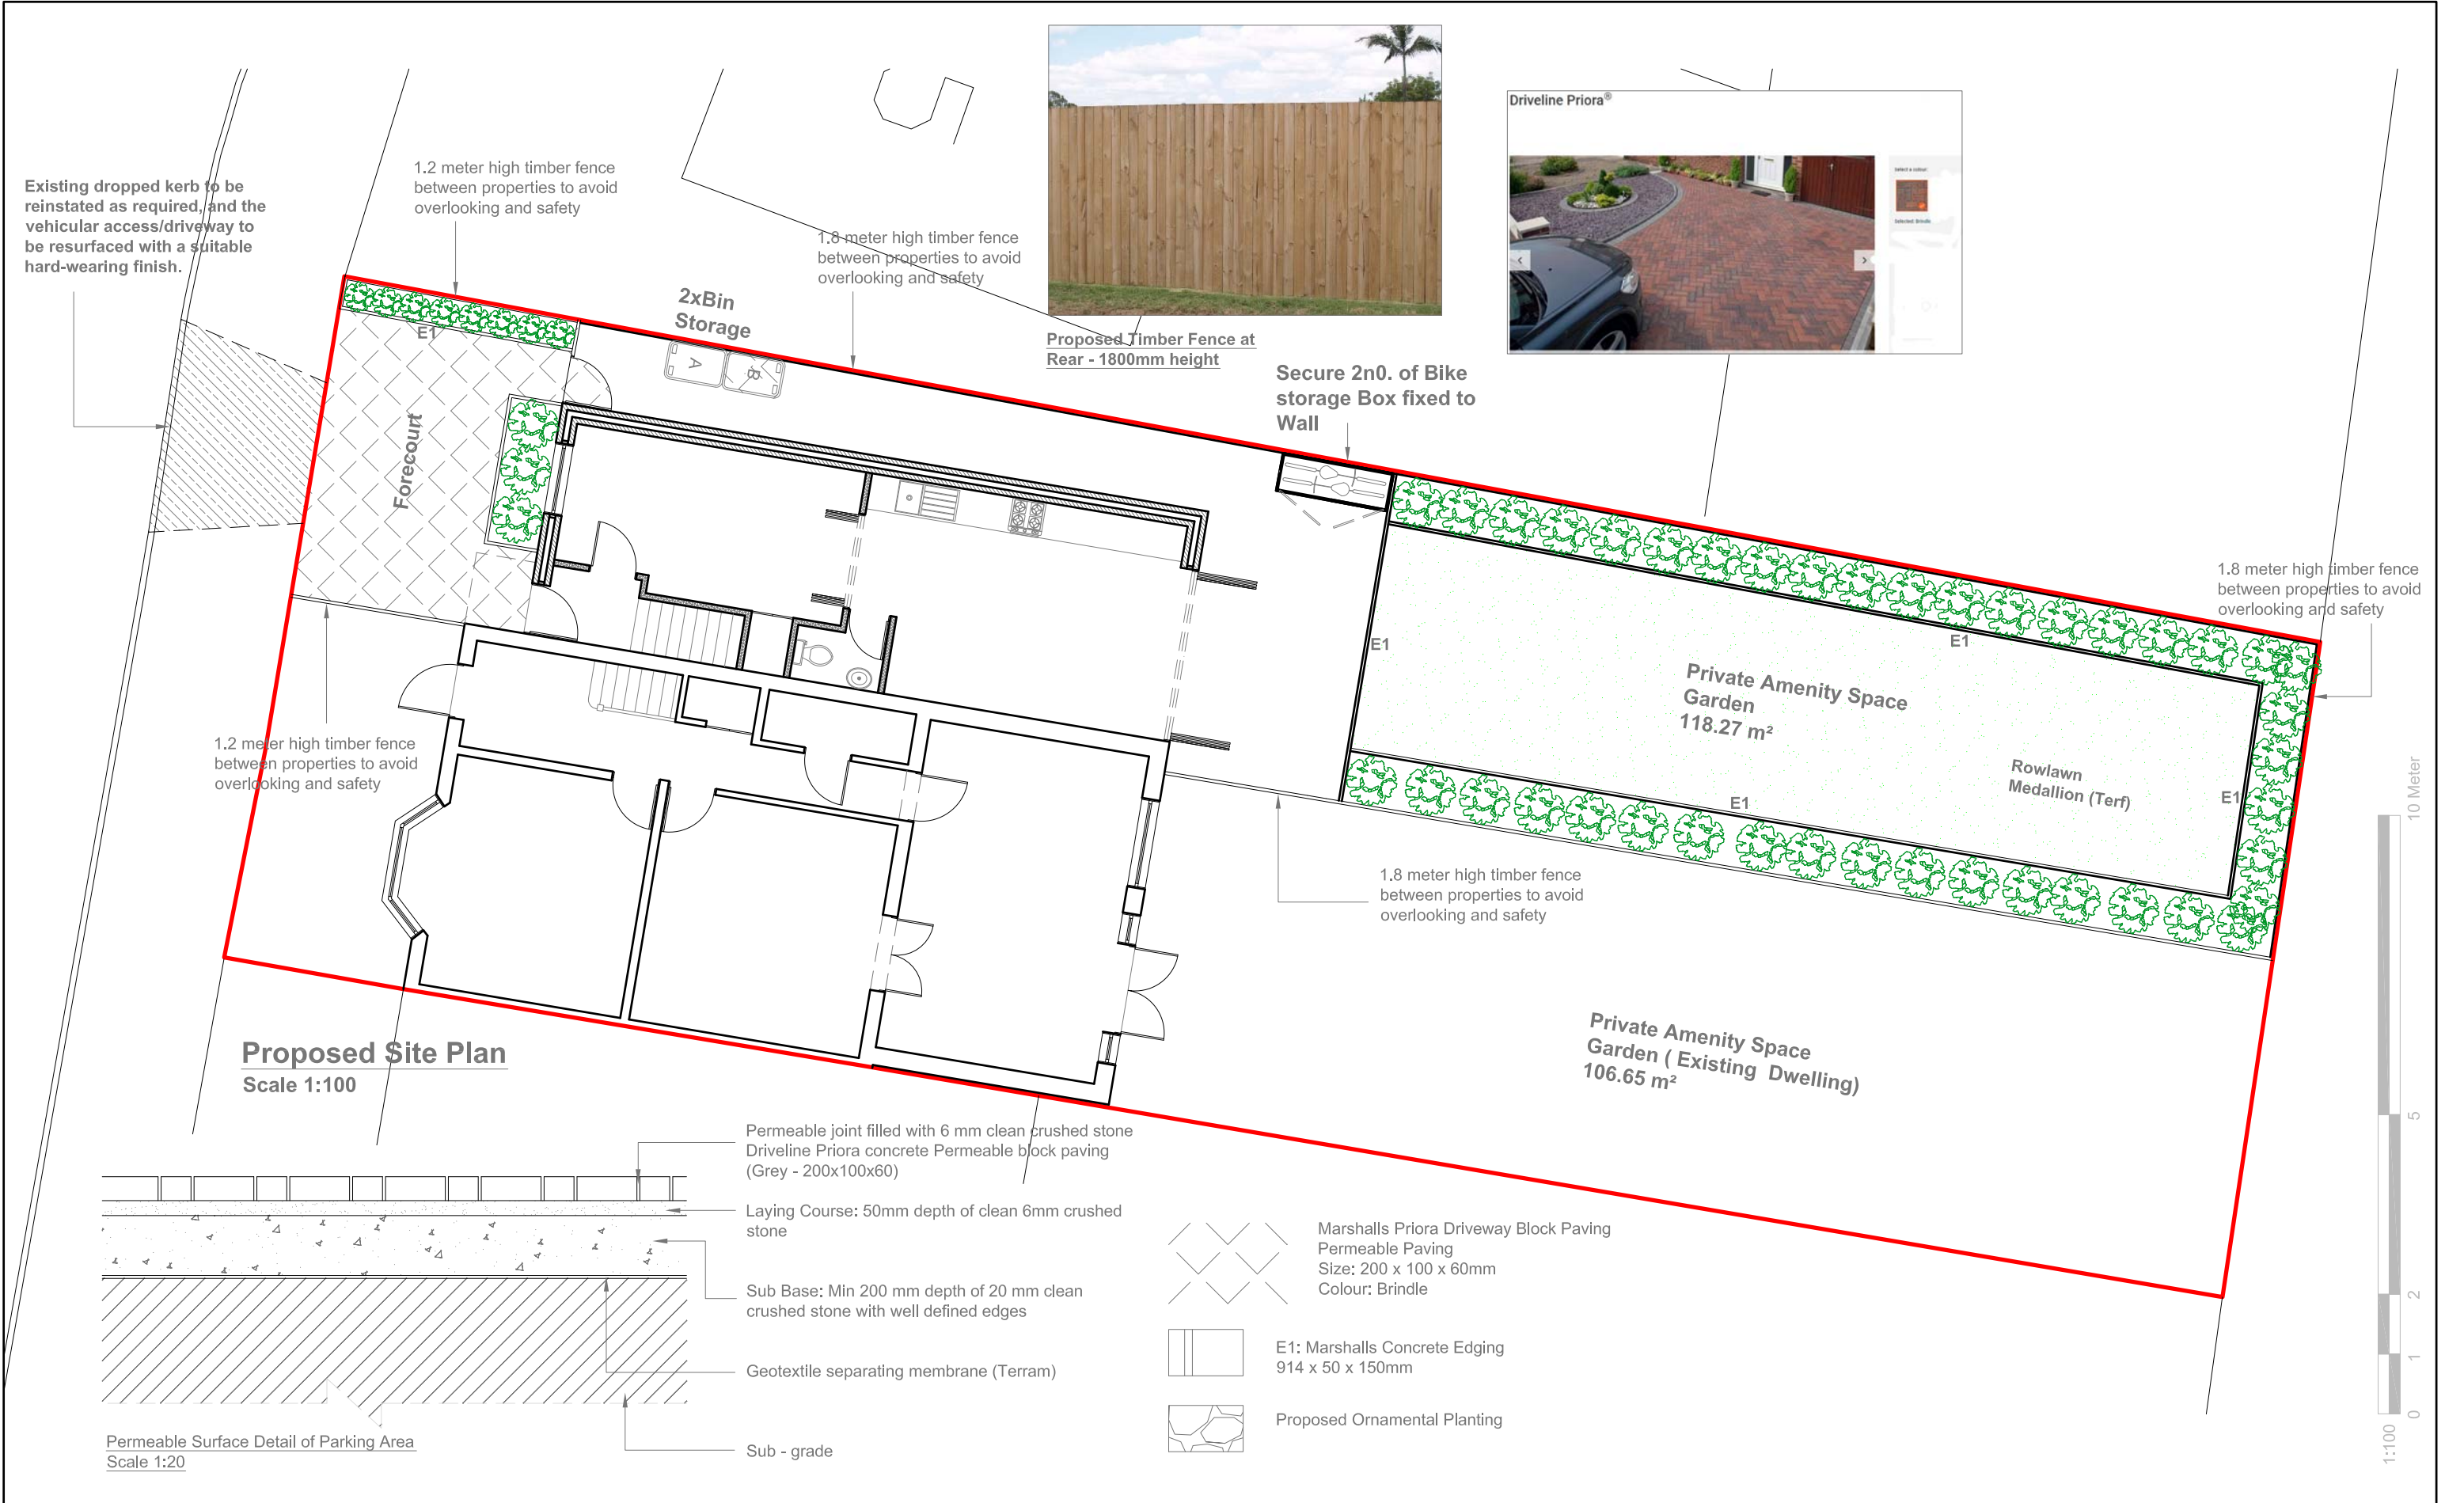

GENERAL NOTES: 1. ALL DIMENSIONS ARE IN MILLIMETER. 2. VERIFY ALL DIMENSIONS AND CONDITIONS BEFORE BUILDING OR STARTING CONSTRUCTION. NOTIFY THE DESIGNER IMMEDIATELY OF ANY DISCREPANCY OR VARIATION. 3. ALL WORK TO COMPLY WITH CURRENT BUILDING REGULATIONS AND CODES OF PRACTICE	Title: Proposed Site Plan	Site Address 73 Keith Rd, Hayes. UB3 4HP	Scale: 1:100 @A3	Revision Date:
			Date: 11/09/2026	
			Drawing No.: 2025/185 -08NB	
			Drawn By: RO	e:mail - faluckpatel@yahoo.com (M) +44 (0) 7871 466 254

