
 


Harlington Road

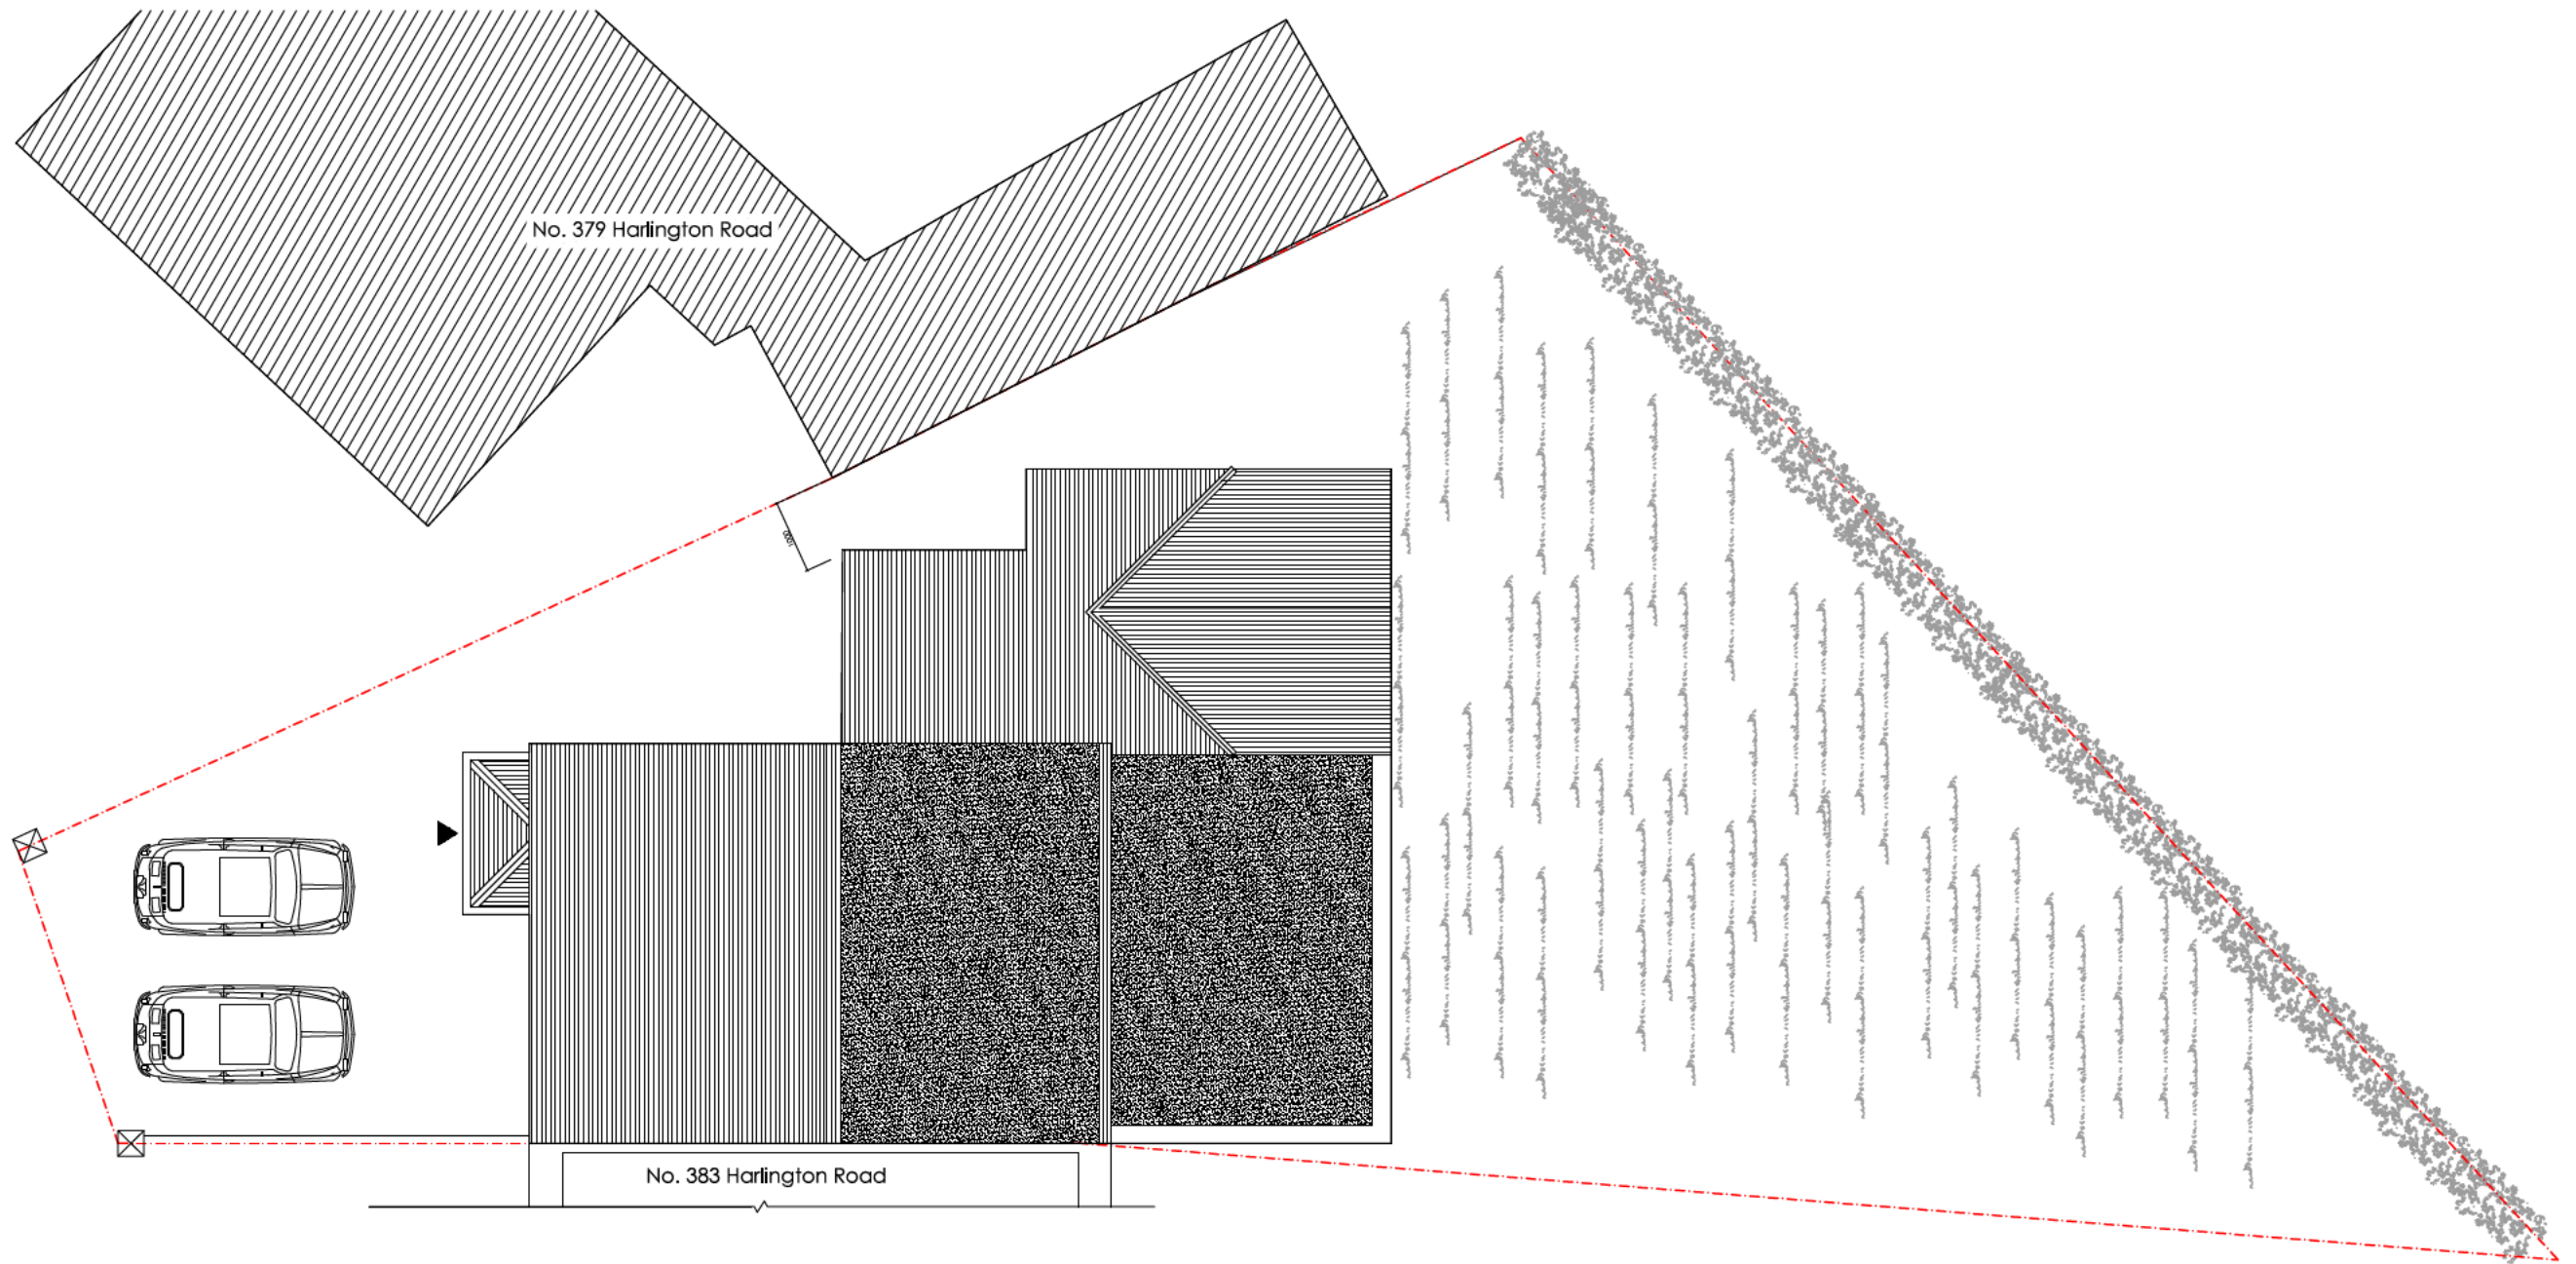

All dimensions are in millimetres unless noted otherwise.
All dimensions are to be checked on site and any discrepancies noted in writing to the Architect immediately.
All rights reserved. All drawings and written material appearing herein constitute original and unpublished work of the Architect and may not be duplicated, used or disclosed without written consent of the Architect.

FOR
PLANNING

381 Harlington Road Uxbridge UB8 3JE
CONVERSION OF SINGLE DWELLING TO TWO SELF-CONTAINED UNITS

00	170923	For Planning	BN
No.	Date	Issues and Revisions	By Check

Project No : 160133
Description : Existing Site Plan
Scale : 1:100@ A3



DRAWING No. 133 E-050
REVISION 00

rnca
architecture
info@rncaarchitecture.com