


Harlington Road

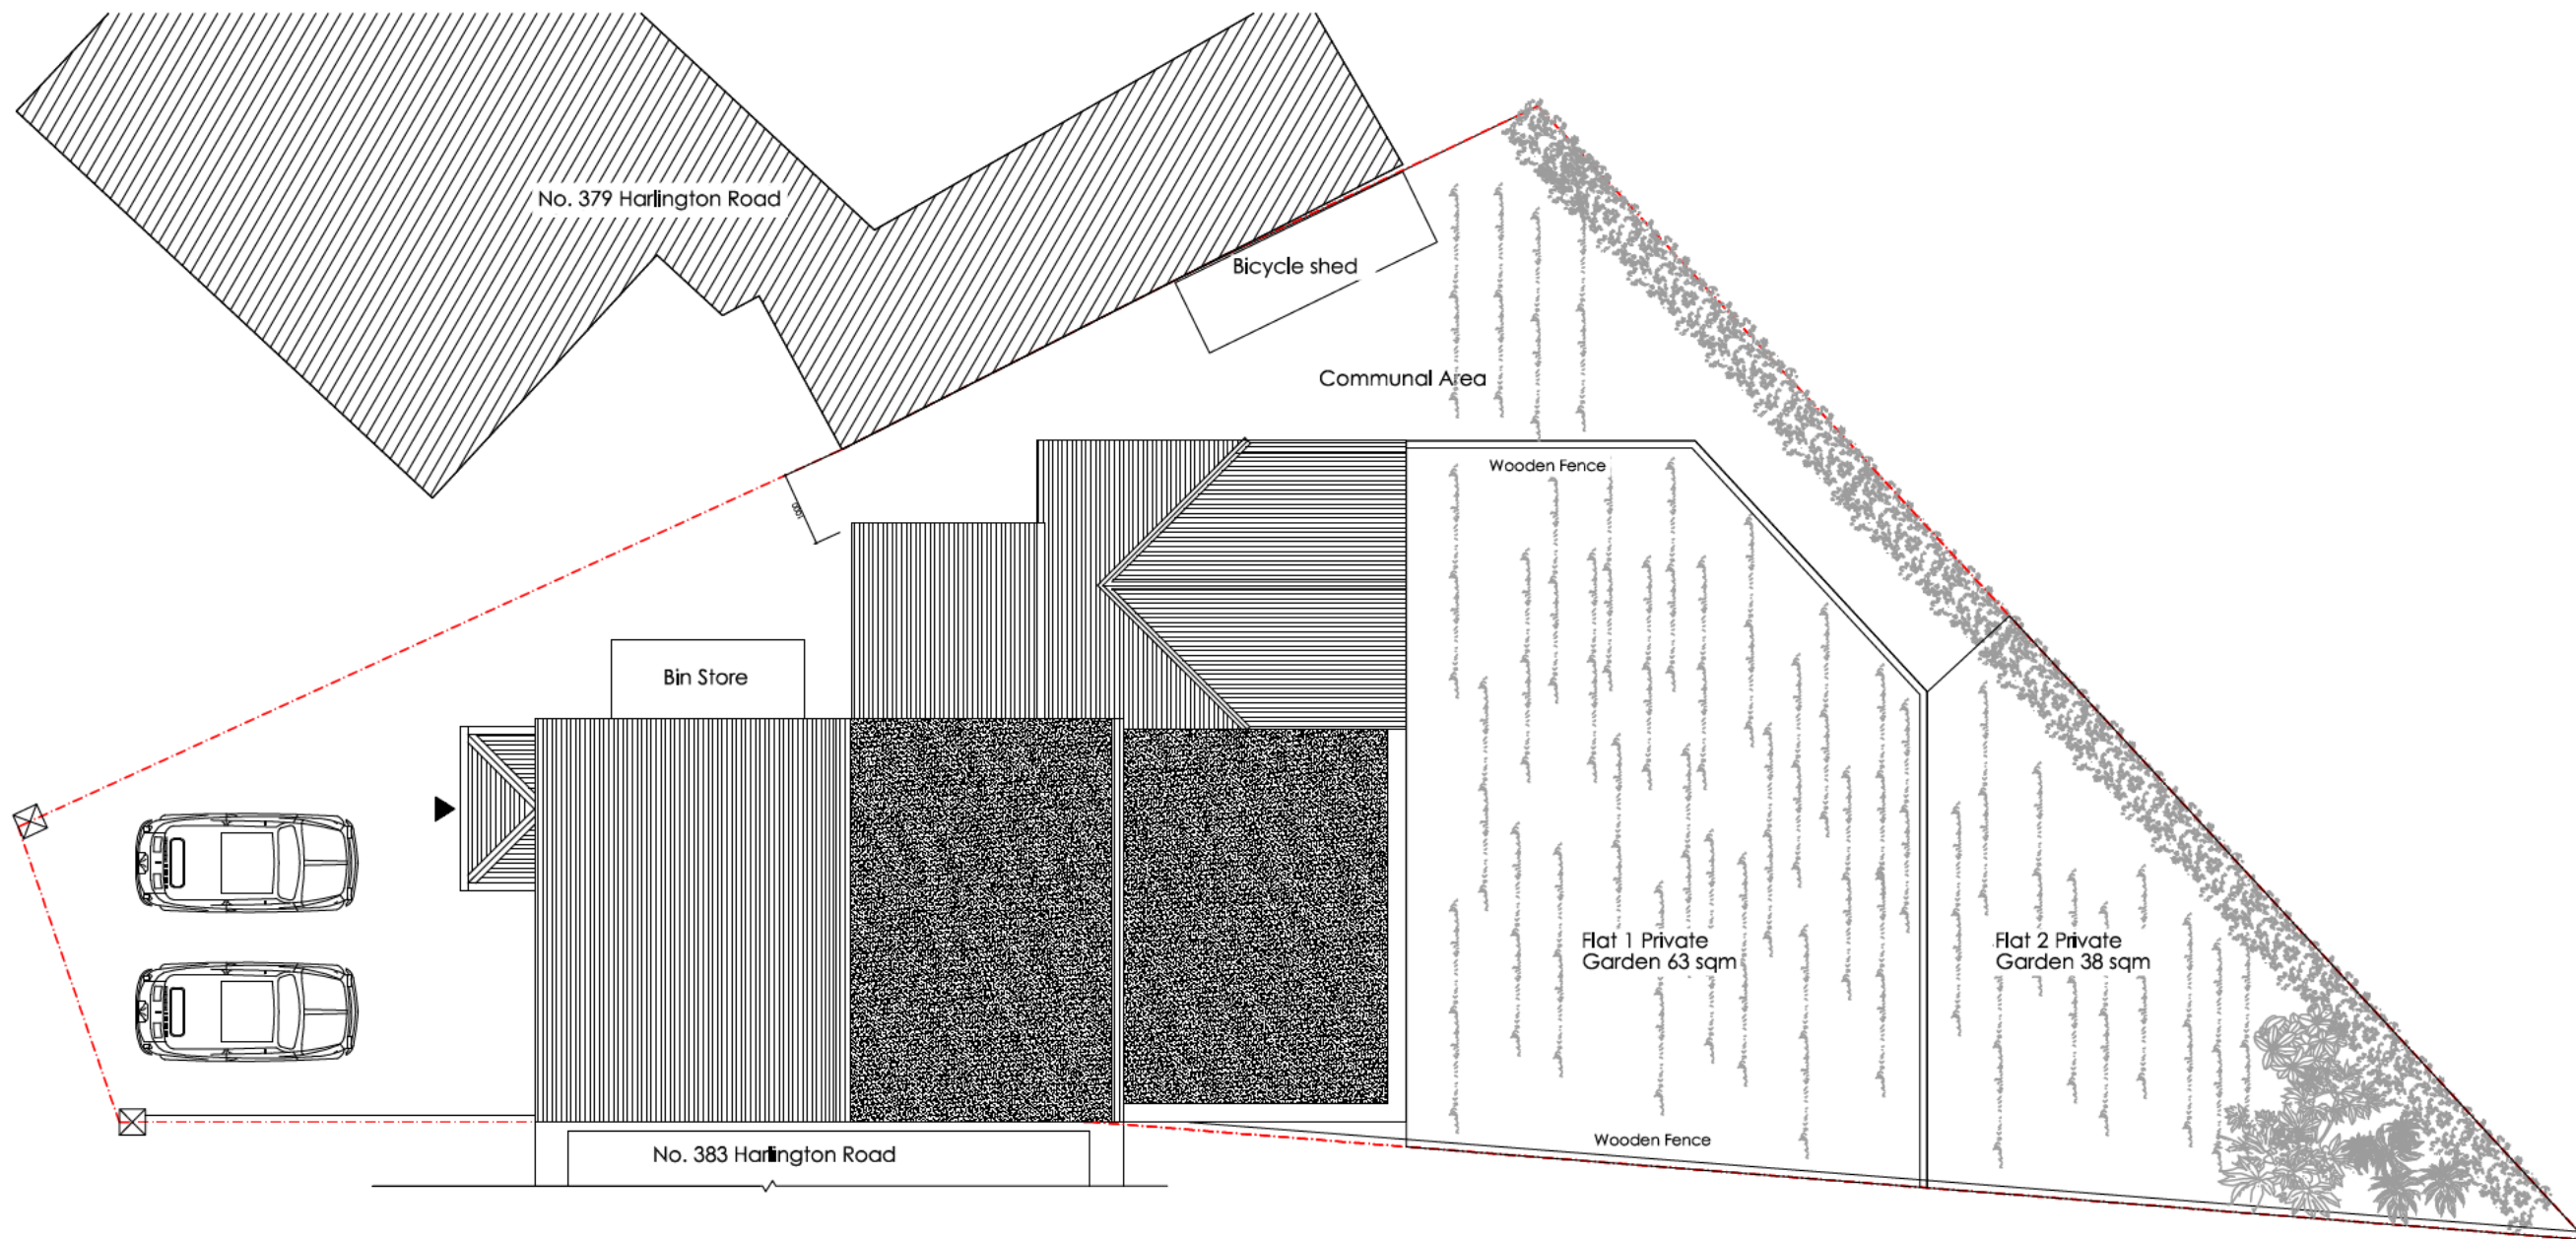

SCALE 1:100 2 1 0 2 5 (M)

All dimensions are in millimetres unless noted otherwise.
All dimensions are to be checked on site and any discrepancies noted in writing to the Architect immediately.
All rights reserved. All drawings and written material appearing herein constitute original and unpublished work of the Architect and may not be duplicated, used or disclosed without written consent of the Architect.

FOR
PLANNING

381 Harlington Road Uxbridge UB8 3JE
CONVERSION OF SINGLE DWELLING TO TWO SELF-CONTAINED UNITS

00	170920	For Planning	BN
No.	Date	Issues and Revisions	By Check

Project No : 160133
Description : Proposed Site Plan
Scale : 1:100@ A3



DRAWING No. 133 E-051
REVISION 00

rnq
architecture
info@rnqarchitecture.com