




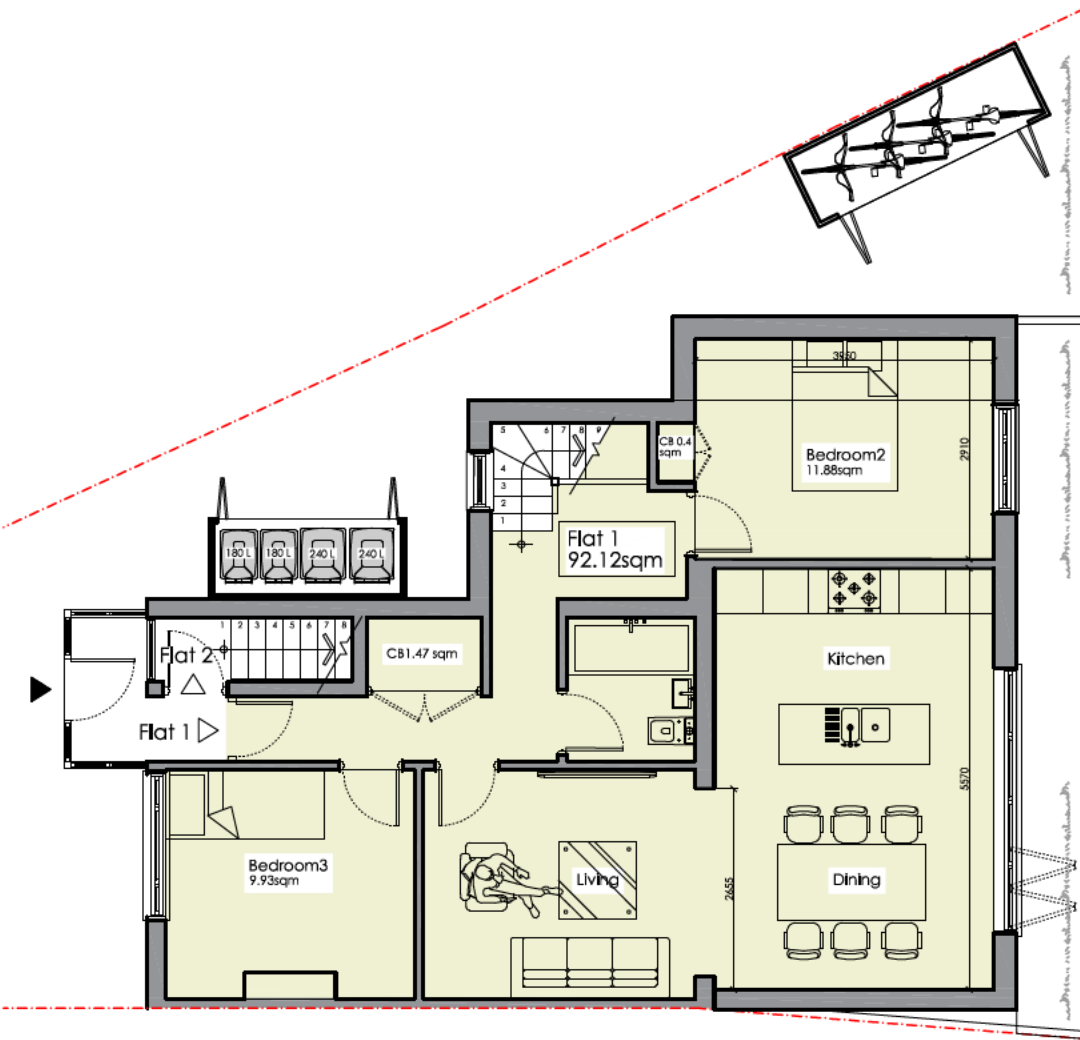

01 Proposed Ground Floor Plan
1:100
Harlington/A/AP00001

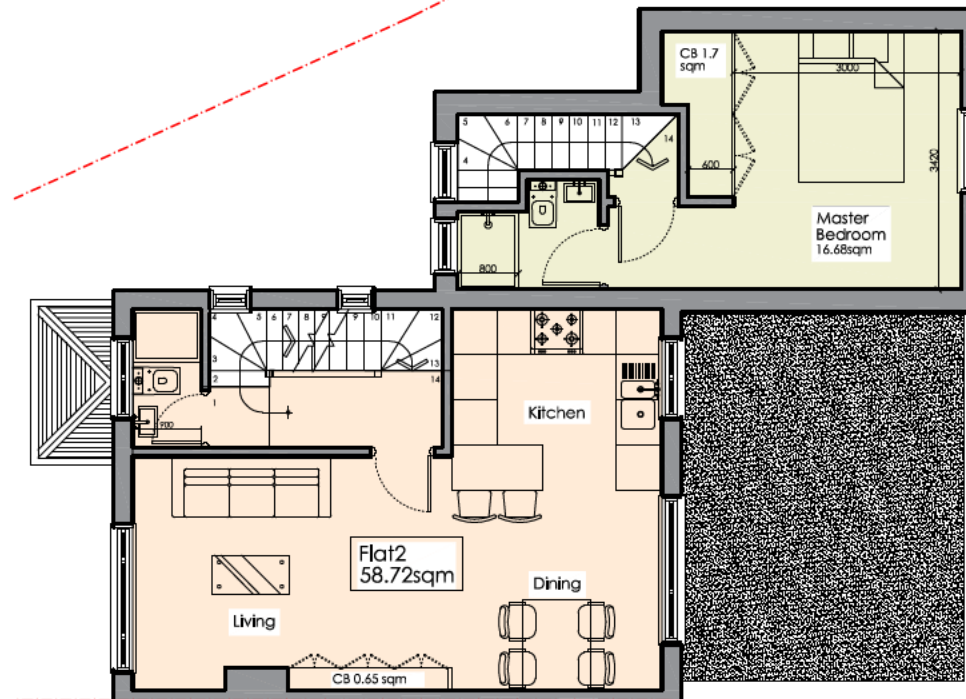

02 Proposed First Floor Plan
1:100
Harlington/A/AP00001

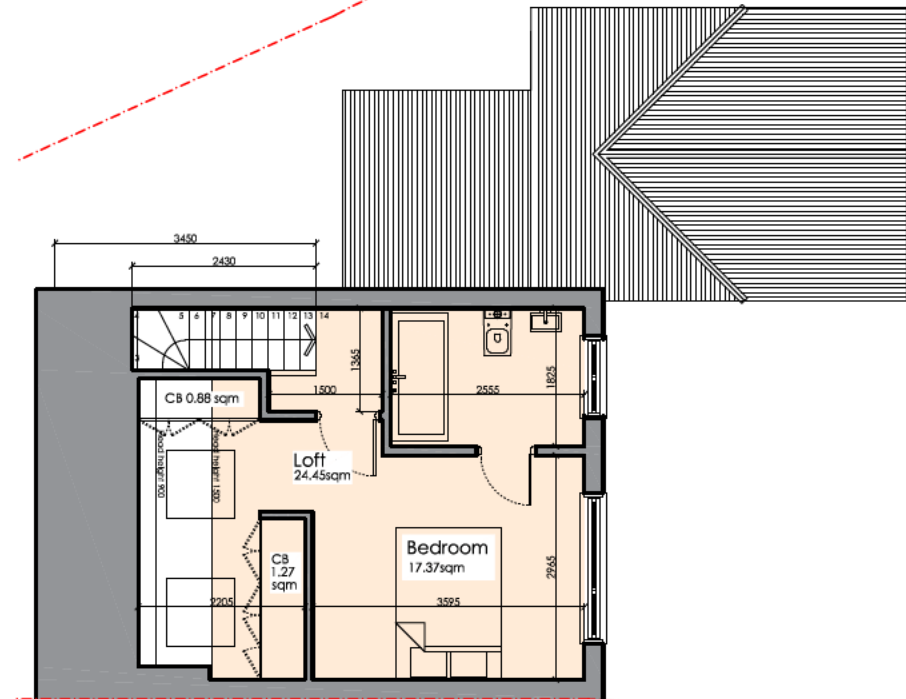

03 Proposed Second Floor Plan
1:100
Harlington/A/AP00001

Flat schedule

	Ground Floor	First Floor	Second Floor	Total
Flat 1 3Bed 4person	70.69 sqm	20.32 sqm	-	91.01sqm
Flat 2 1Bed 2person	-	34.27 sqm	24.45sqm	58.72sqm
Total				149.73sqm

SCALE 1:100 2 1 0 2 5 (M)

All dimensions are in millimetres unless noted otherwise.
All dimensions are to be checked on site and any discrepancies noted in writing to the Architect immediately.
All rights reserved. All drawings and written material appearing herein constitute original and unpublished work of the Architect and may not be duplicated, used or disclosed without written consent of the Architect.

FOR
PLANNING

381 Harlington Road Uxbridge UB8 3JE
CONVERSION OF SINGLE DWELLING HOUSE TO TWO
SELF CONTAINED UNIT

00	04/12/20	Rev Planning	BN
No.	Date	Issues and Revisions	By Check

Project No : 160133
Description : Proposed Bin/Bicycle Store
Scale : 1: 50@ A3



DRAWING No. 133 E-111
REVISION 00

rnq
architecture
info@rnqarchitecture.com