




01 Proposed Front Elevation
1:100
Harlington/A/AP00001

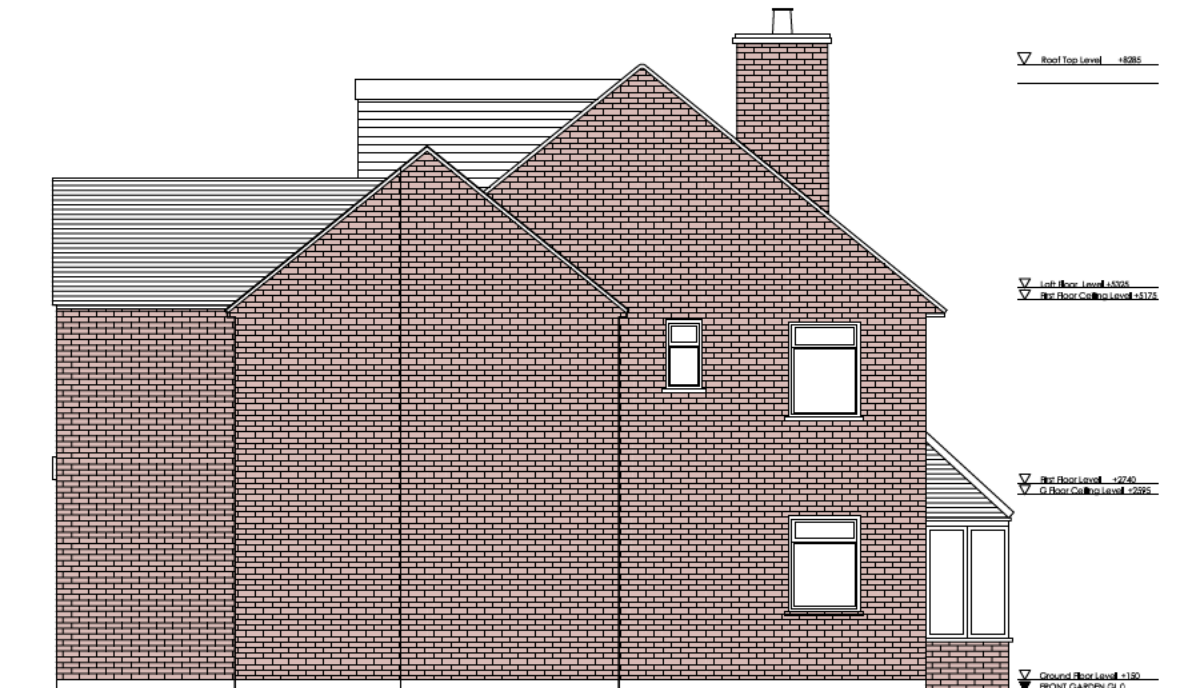

02 Proposed Side Elevation (North)
1:100
Harlington/A/AP00001



03 Proposed Rear Elevation
1:100
Harlington/A/AP00001



04 Proposed Side Elevation (South)
1:100
Harlington/A/AP00001

SCALE 1:100 2 1 0 2 5 (M)

All dimensions are in millimetres unless noted otherwise.
All dimensions are to be checked on site and any
discrepancies noted in writing to the Architect immediately.
All rights reserved. All drawings and written material
appearing herein constitute original and unpublished
work of the Architect and may not be duplicated, used
or disclosed without written consent of the Architect.

FOR
PLANNING

381 Harlington Road Uxbridge UB8 3JE
CONVERSION OF SINGLE DWELLING HOUSE TO TWO
SELF CONTAINED UNIT

00	020920	For Planning	BN
No.	Date	Issues and Revisions	By Check

Project No : 160133
Description : Proposed Elevation
Scale : 1: 100@ A3

DRAWING No. 133 E-211 00
REVISION

architecture
info@rncarchitecture.com