



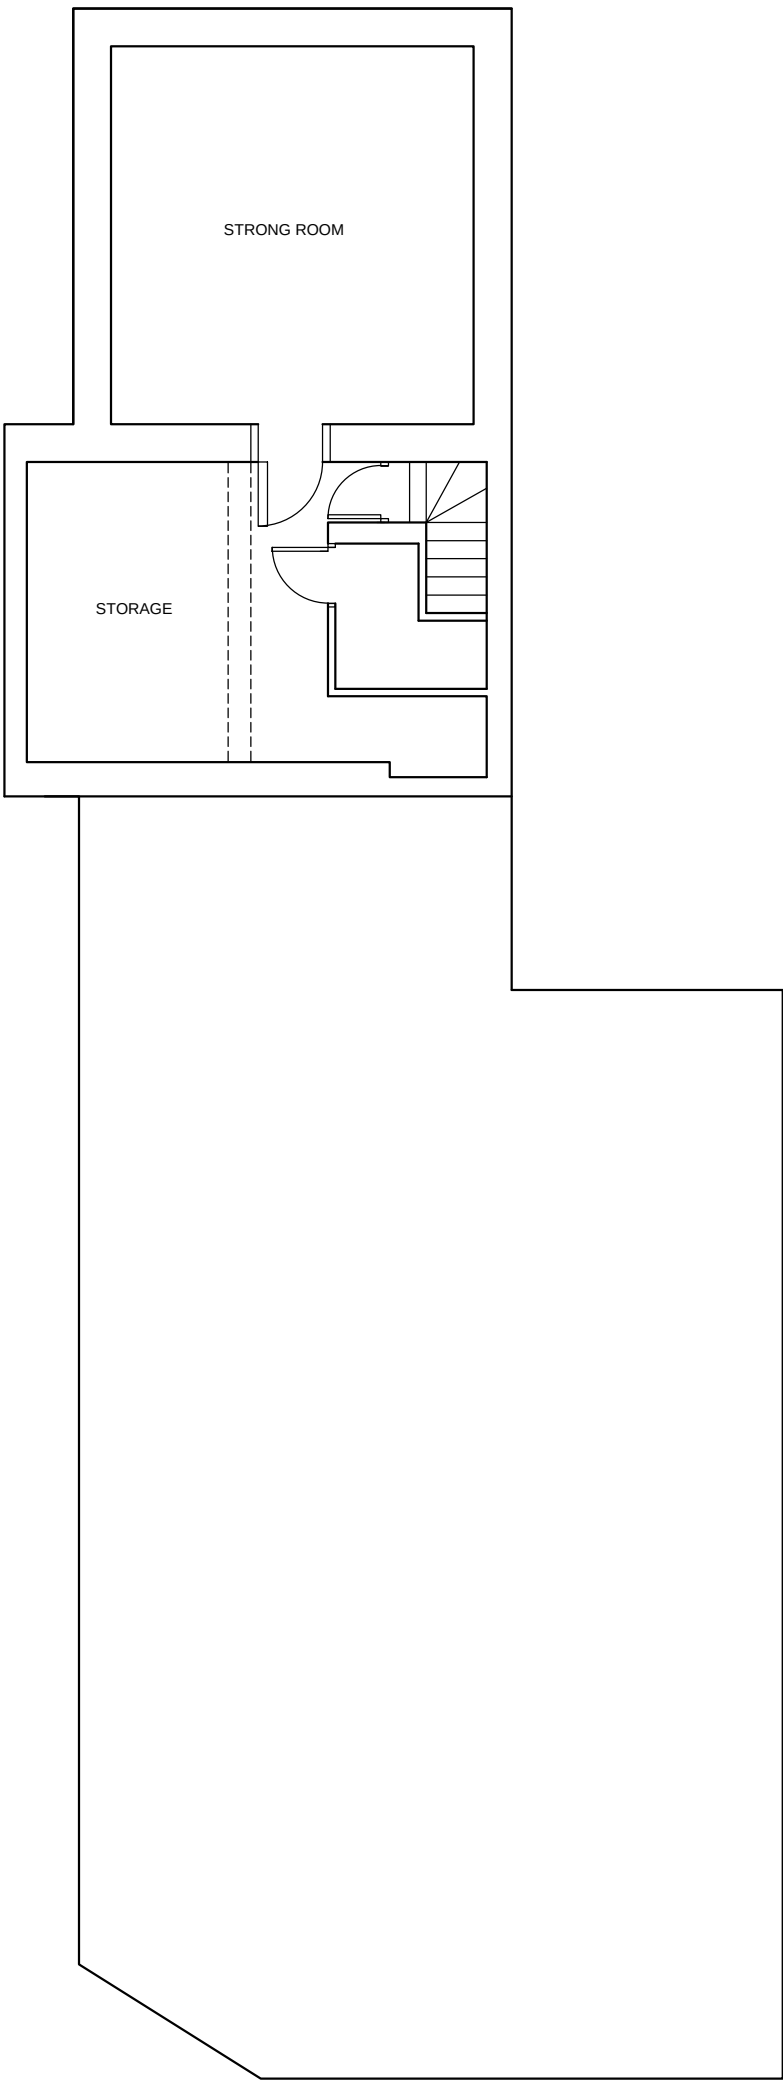


BASEMENT

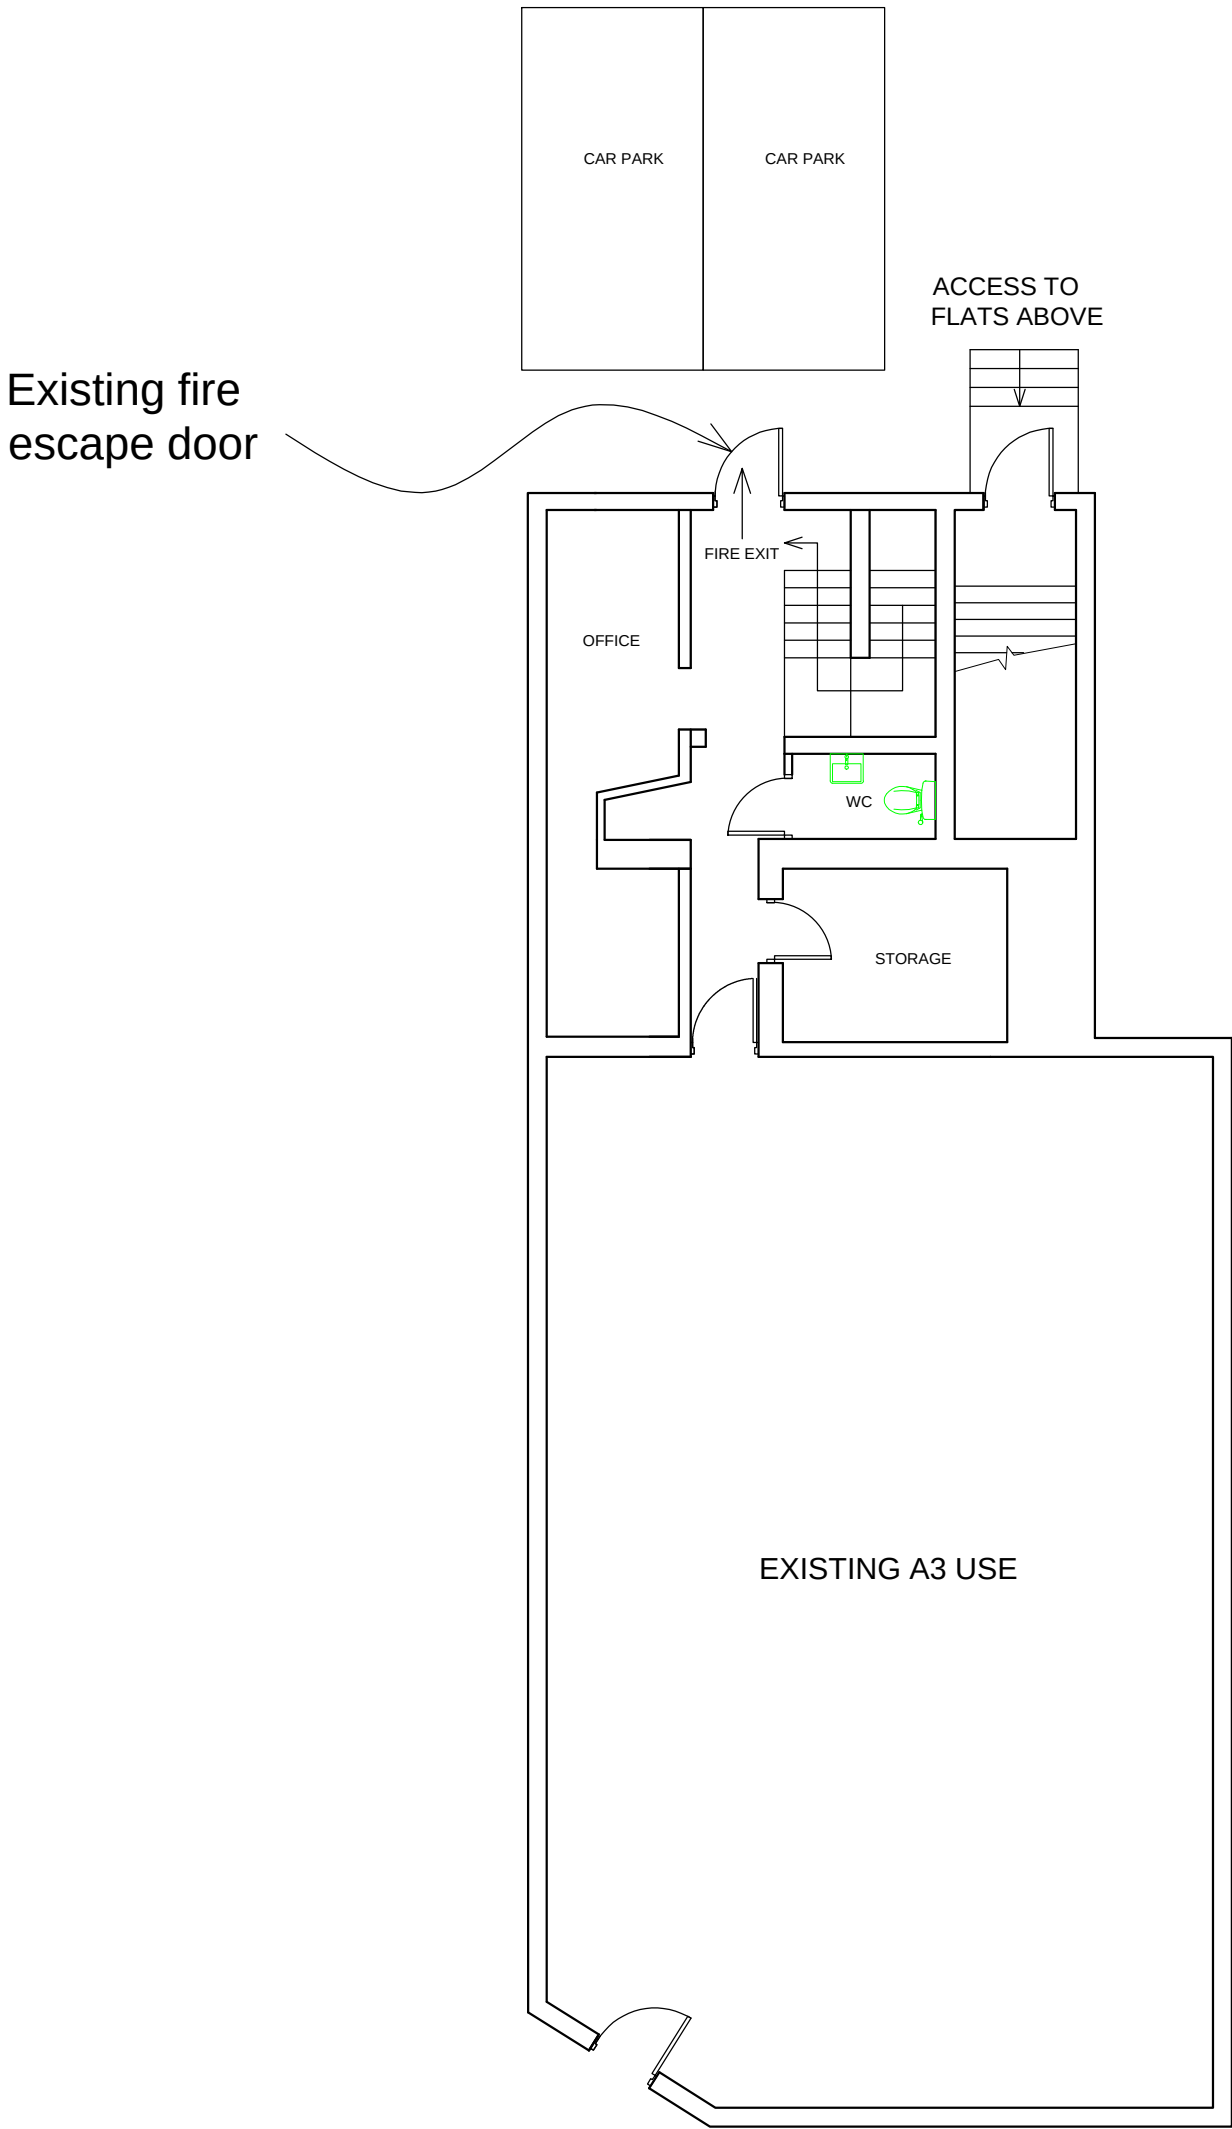

GROUND FLOOR

EXISTING FLOOR PLANS

199 Field End Road, Eastcote, HA5 1QZ

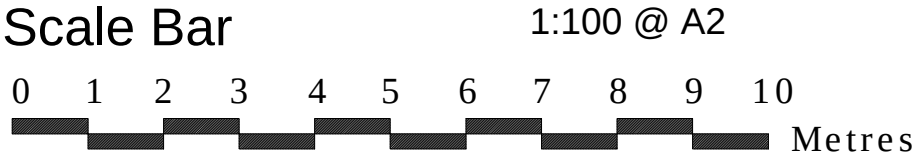

THE GILLETT MACLEOD PARTNERSHIP
Chartered Architects & Town Planning Consultants
1 High Road Old Eastcote Pinner Middlesex HA5 2EW tel. 0208 868 1333

Drg. No. 21/3413/2
Scale 1:100
Date 18/05/21
Drawn by SB