

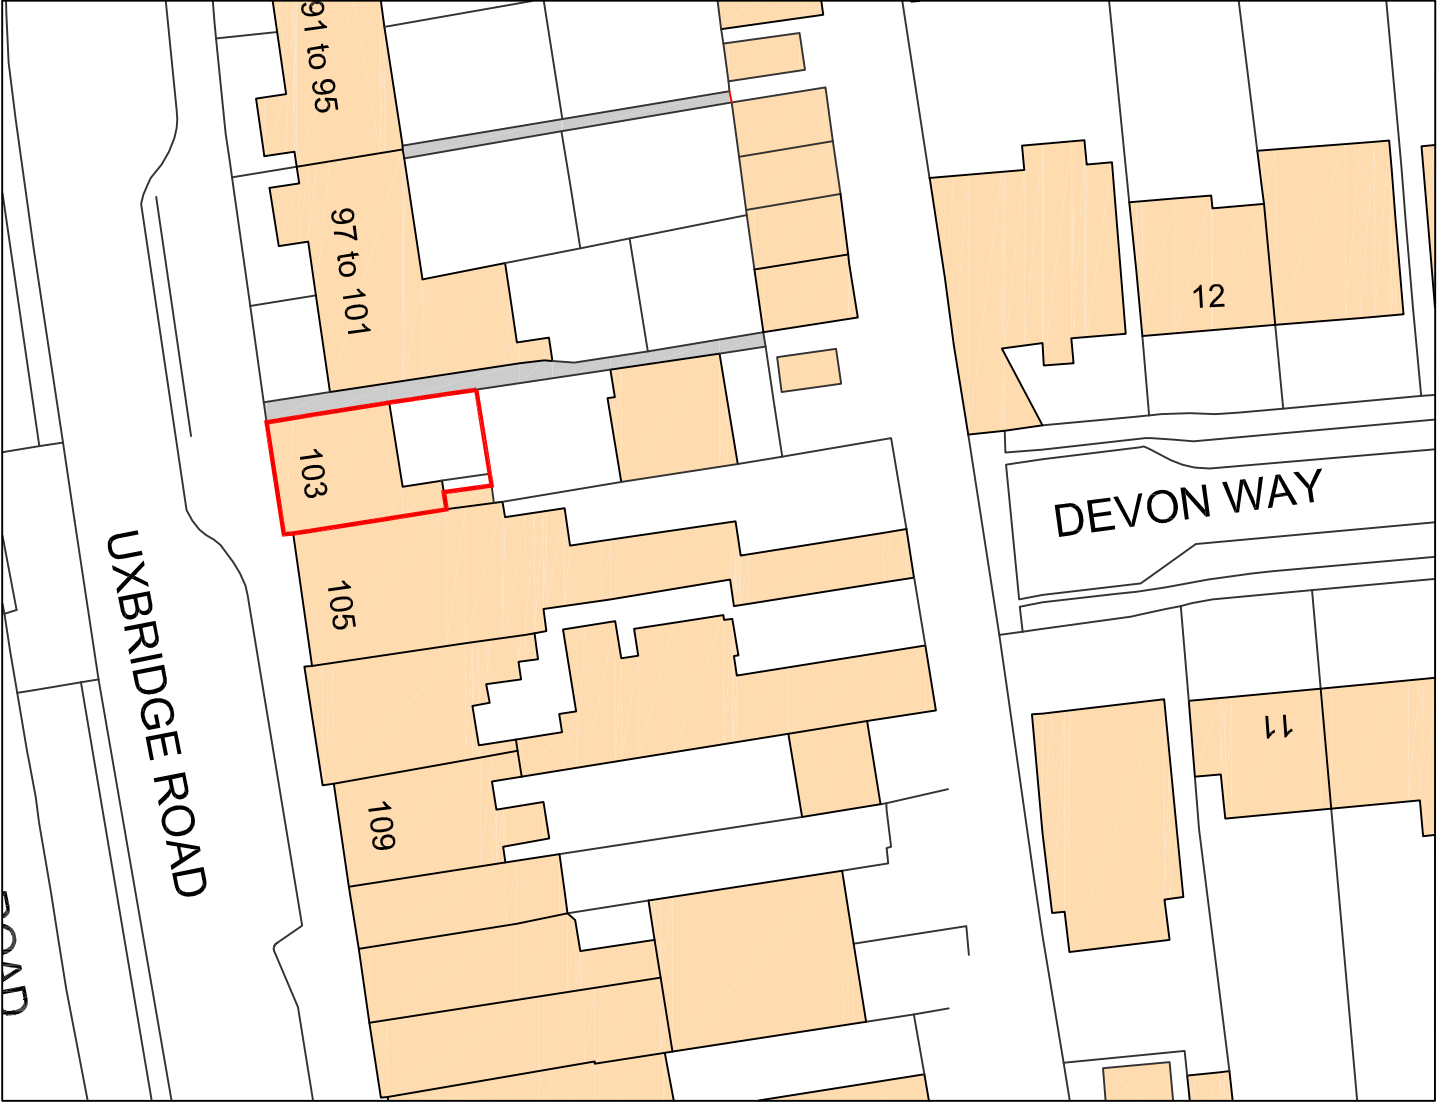


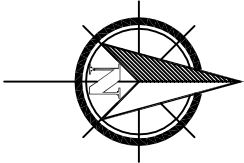

EXISTING SITE PLAN

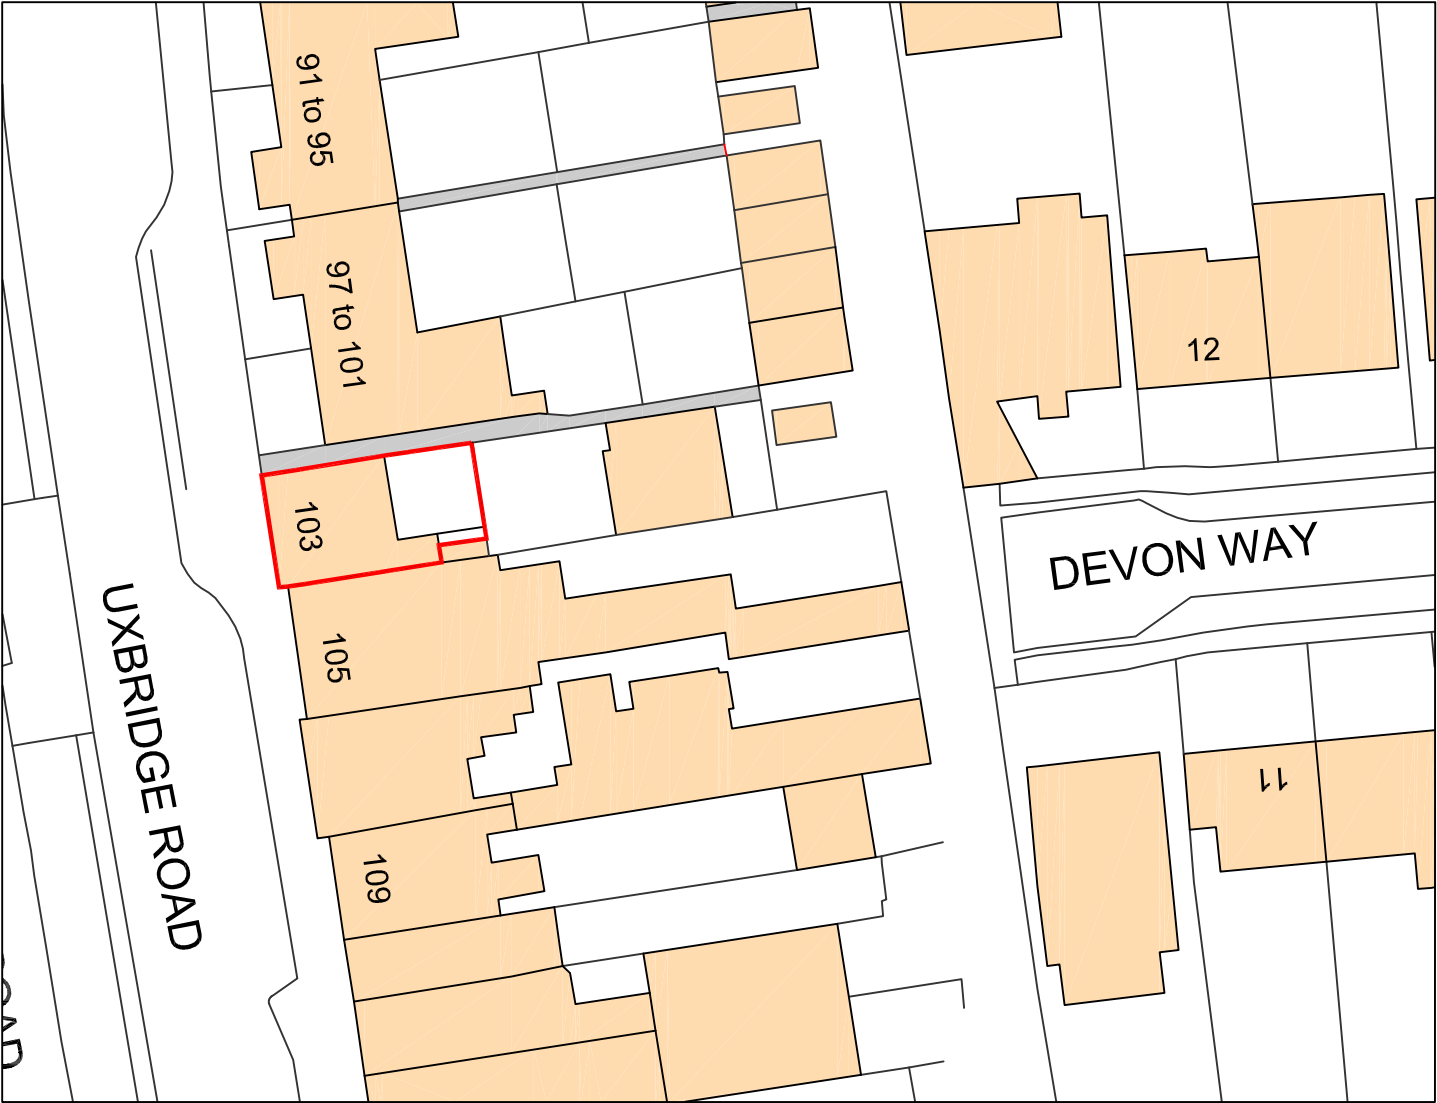

PROPOSED SITE PLAN

Rev	Revision notes	Initials	Date
-	-	-	-



GGC DESIGN LTD
CHARTERED ARCHITECT
Tel: 01895 251323
Mob: 07976 732636
g.g.callon11@btinternet.com

PROJECT
103 HILLINGDON HILL, HILLINGDON UB10 0UQ

DESCRIPTION
PROPOSED SHOP FRONT -
EXISTING & PROPOSED SITE PLANS

SCALE	DRAWN BY	CHECKED BY	DATE
1:500 @ A3	JT	GC	06/01/21

DRAWING NO.
103 HHS / P2 / 02