

NOTES


The Contractor must verify all dimensions at the site before setting out, commencing work, or making any shop drawings. Any discrepancies must be reported to the Contract Administrator / Architect before proceeding.

This drawing to be used for estimating purposes only. The Contractor must not use this drawing for construction until the structural design has been carried out and confirmation given by Building Control that the design is acceptable. Architect's drawings to be used in conjunction with the structural drawings.

DO NOT SCALE FROM THIS DRAWING.

3931

6800

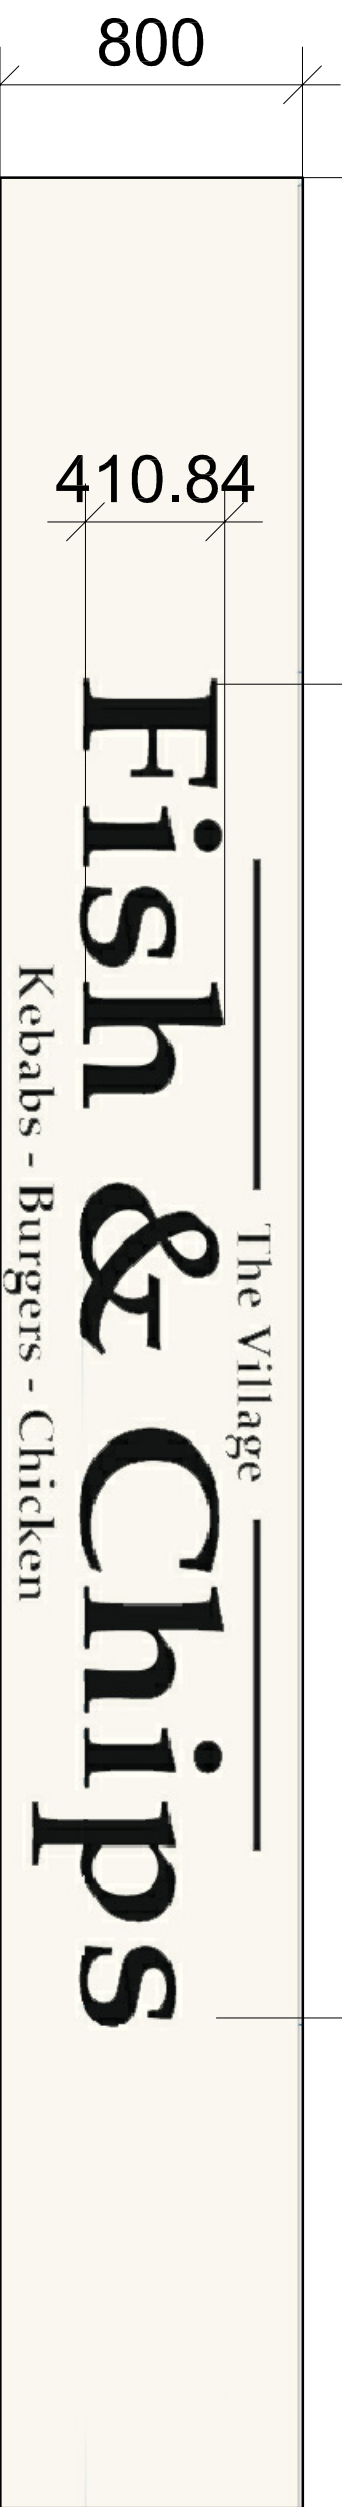


PROPOSED FASCIA SIGN

scale 1:20



EXISTING FRONT ELEVATION AND SIGN

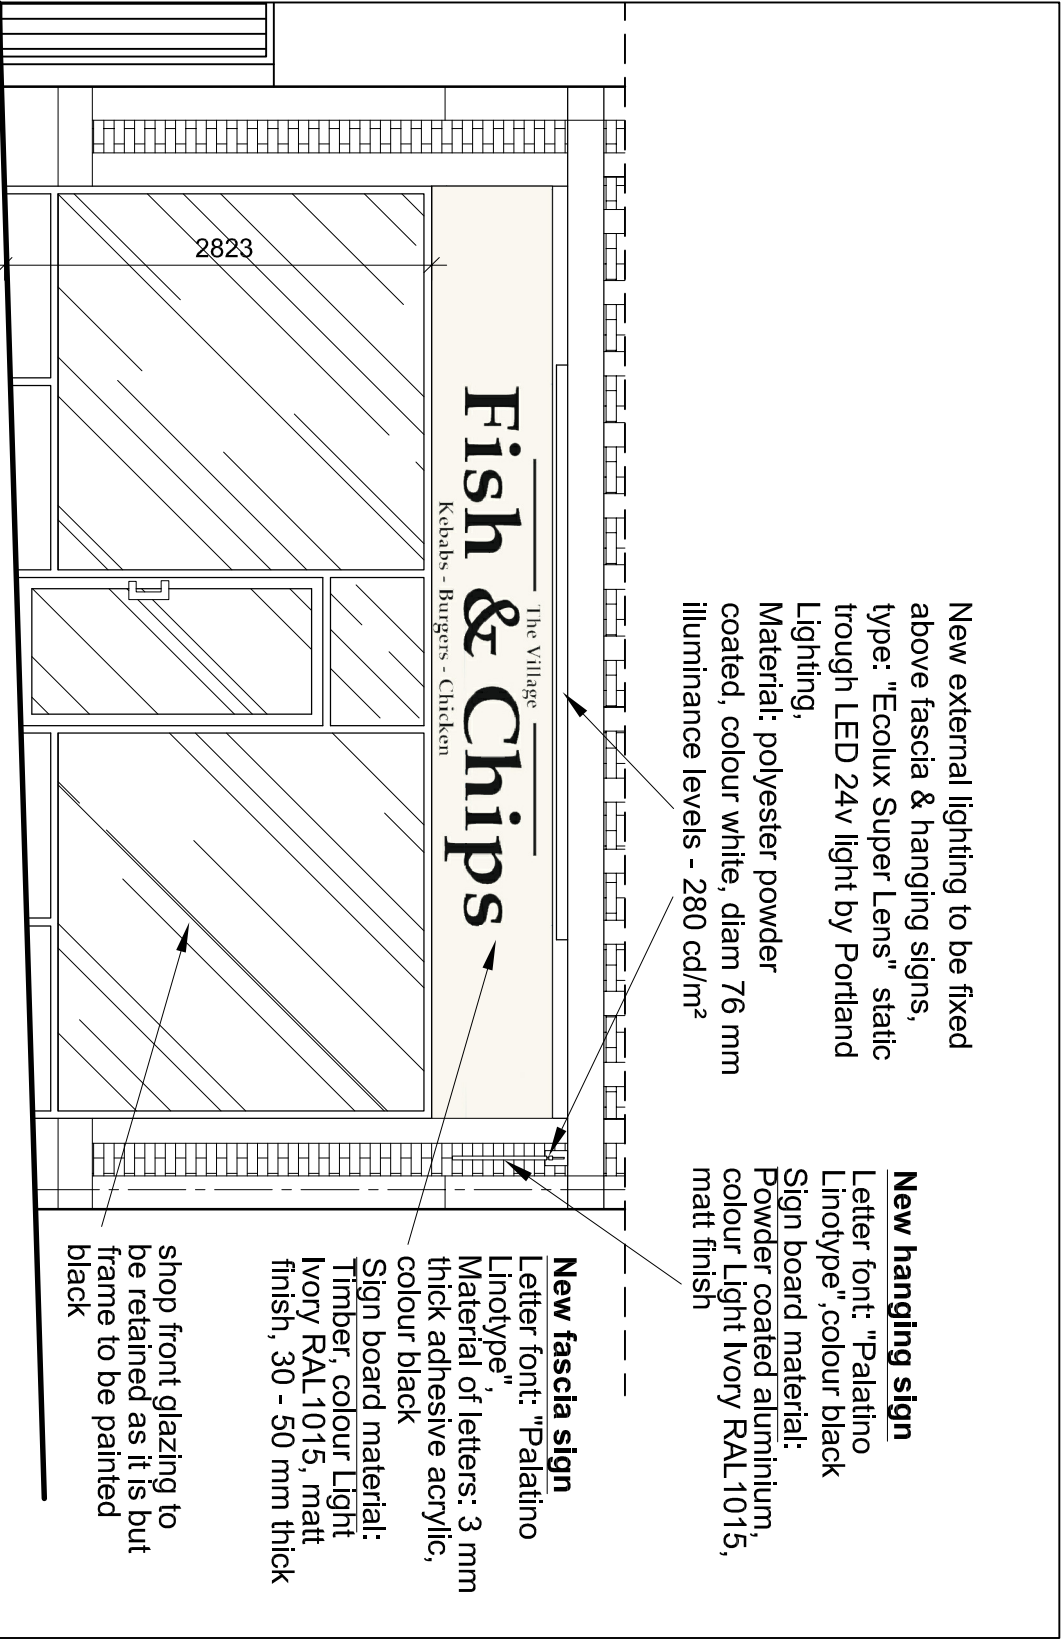

PROPOSED SHOP FRONT SCALE 1:100

Rev	Revision notes	Initials	Date
-	-	-	-
 GGC DESIGN LTD CHARTERED ARCHITECT Tel: 01895 610 932 Mob: 07976 732 636 g.g.c@don11.com			
PROJECT 103 HILLINGDON HILL, HILLINGDON UB10 0UQ			
DESCRIPTION PROPOSED SHOP FRONT - FASCIA & HANGING SIGNS			
SCALE 1:100 & 1:20@A3	DRAWN BY JT	CHECKED BY GC	DATE 19/01/21
DRAWING No.	103 HHS / P2 / 06		REV. B