




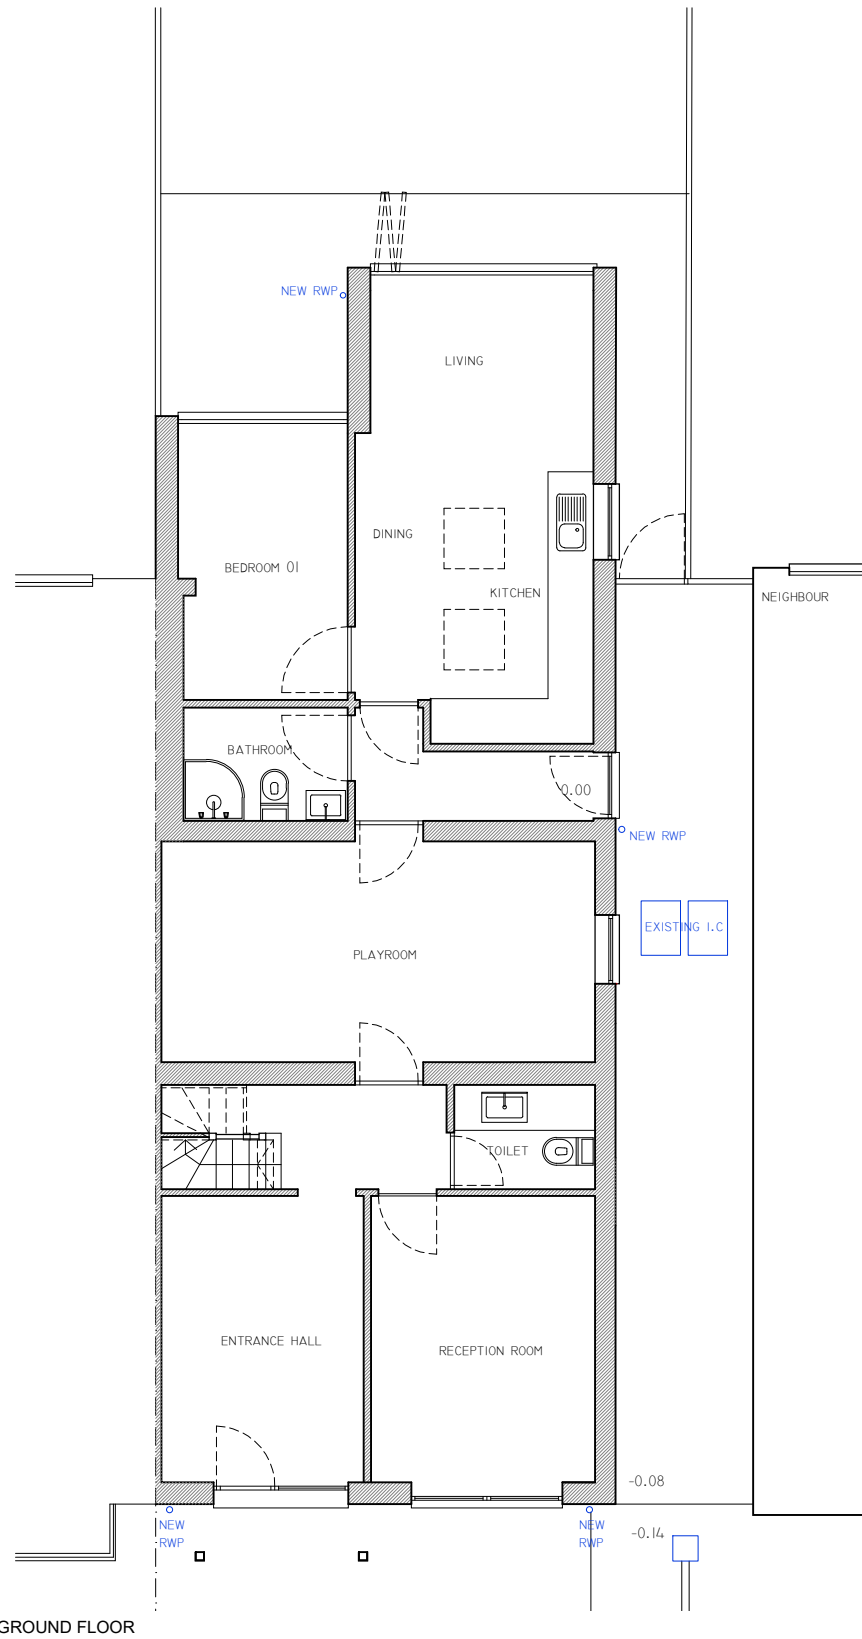

GROUND FLOOR

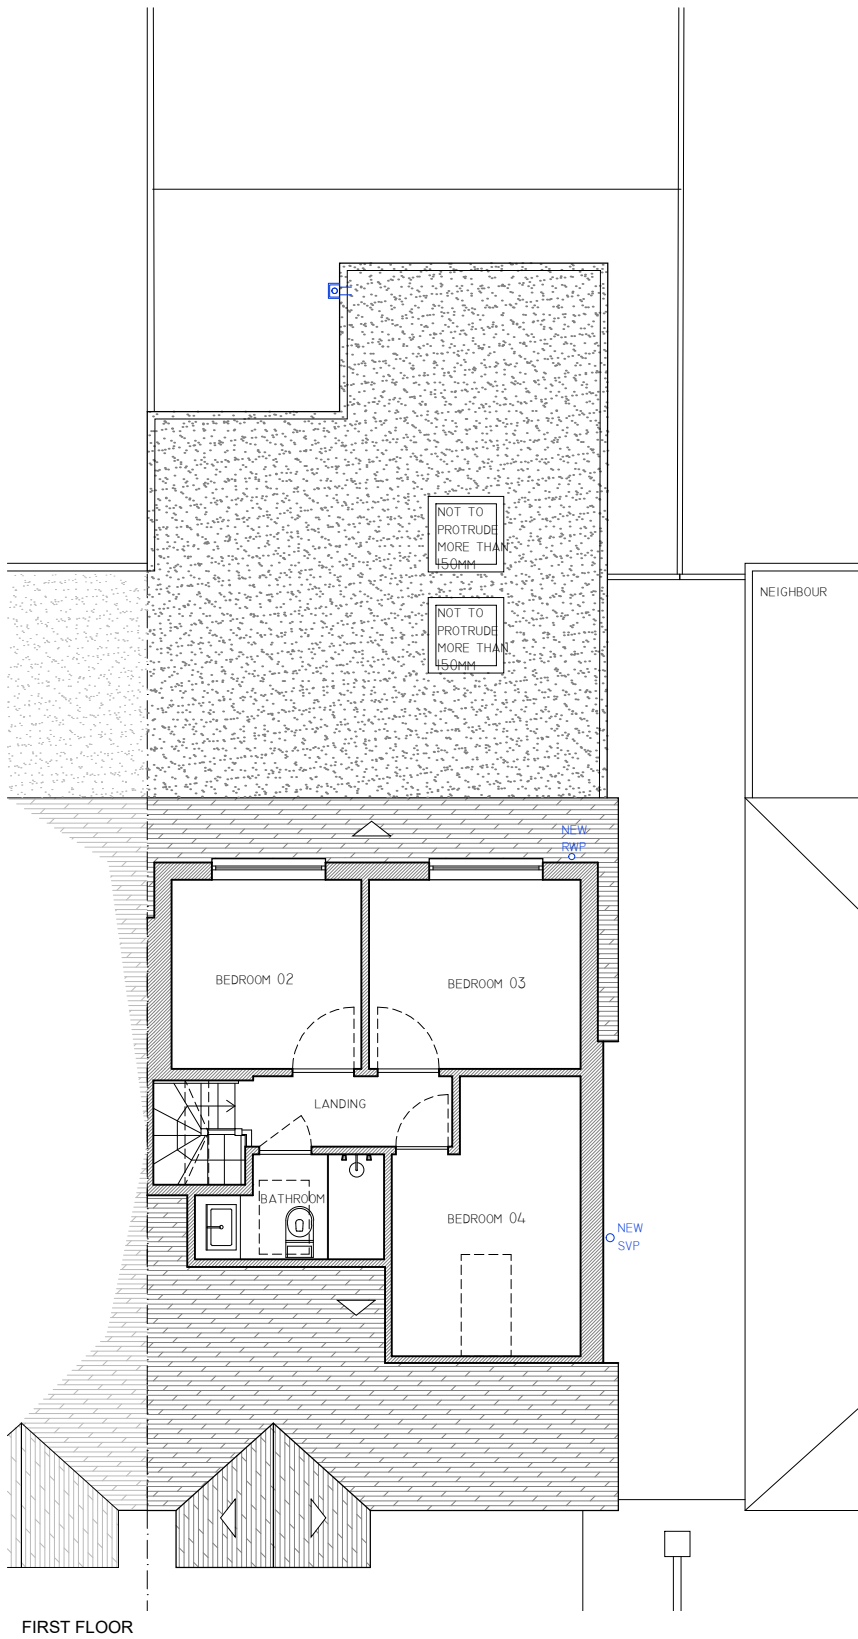

FIRST FLOOR

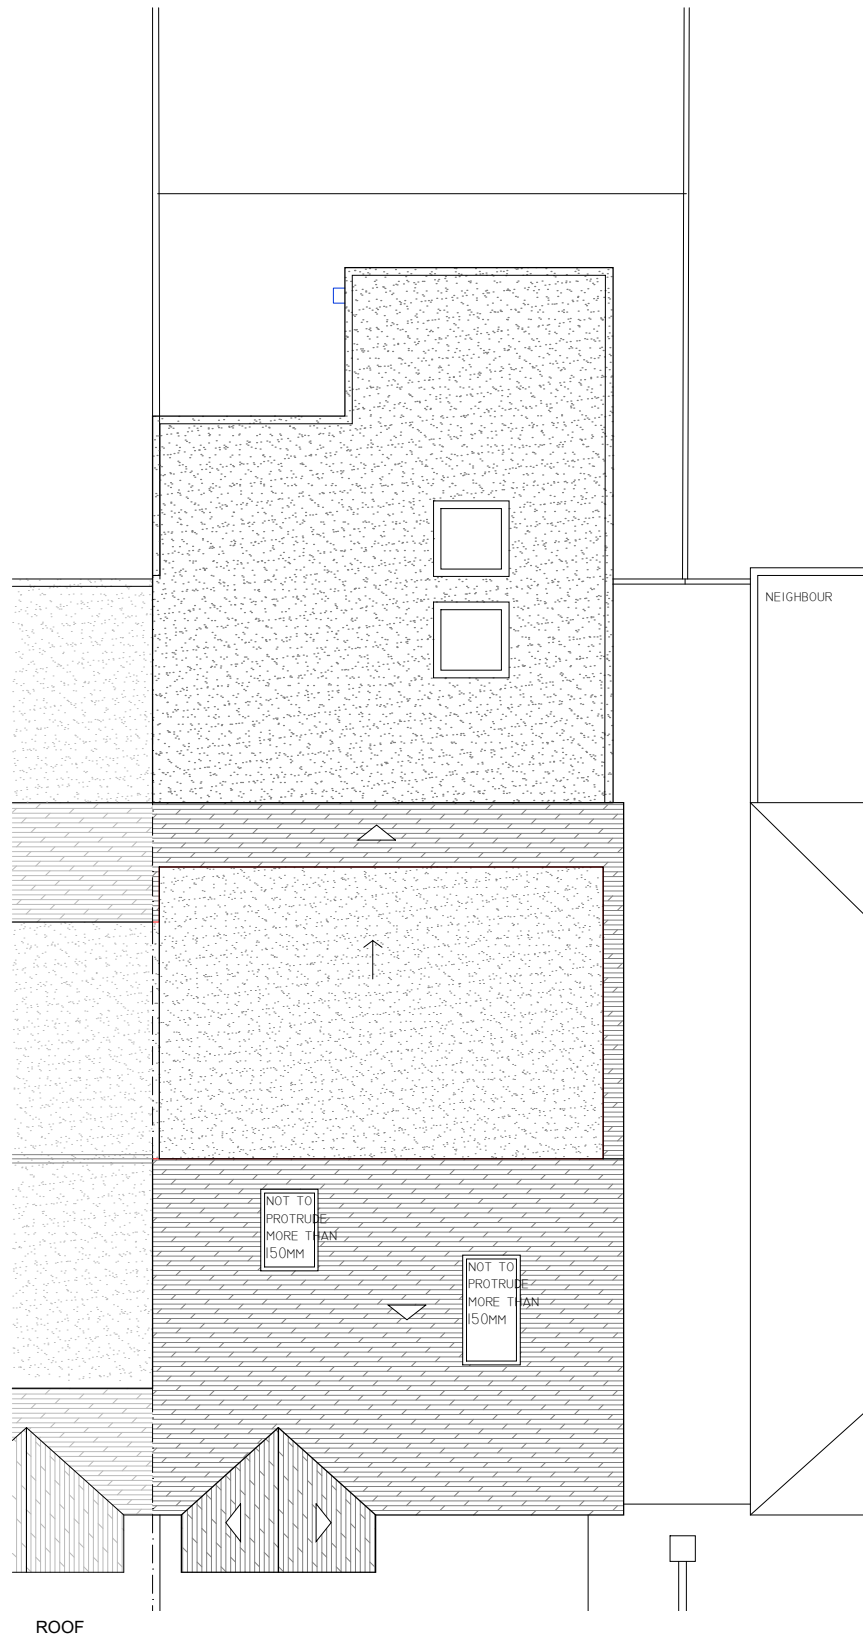


ROOF




FRONT ELEVATION

EXTERNAL ALTERATIONS APPROVED:
27/11/5/APP/2018/3897

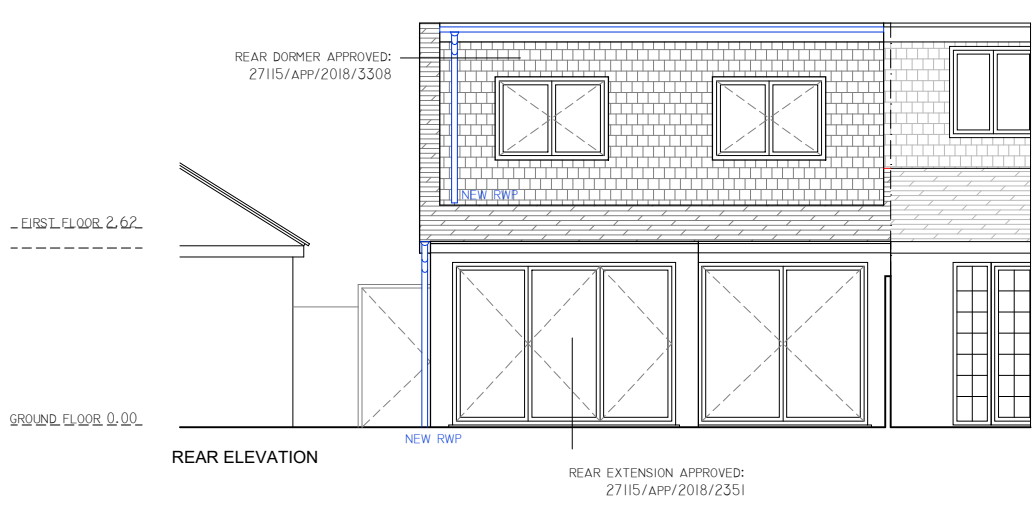


REAR ELEVATION

REAR EXTENSION APPROVED:
27/11/5/APP/2018/2351

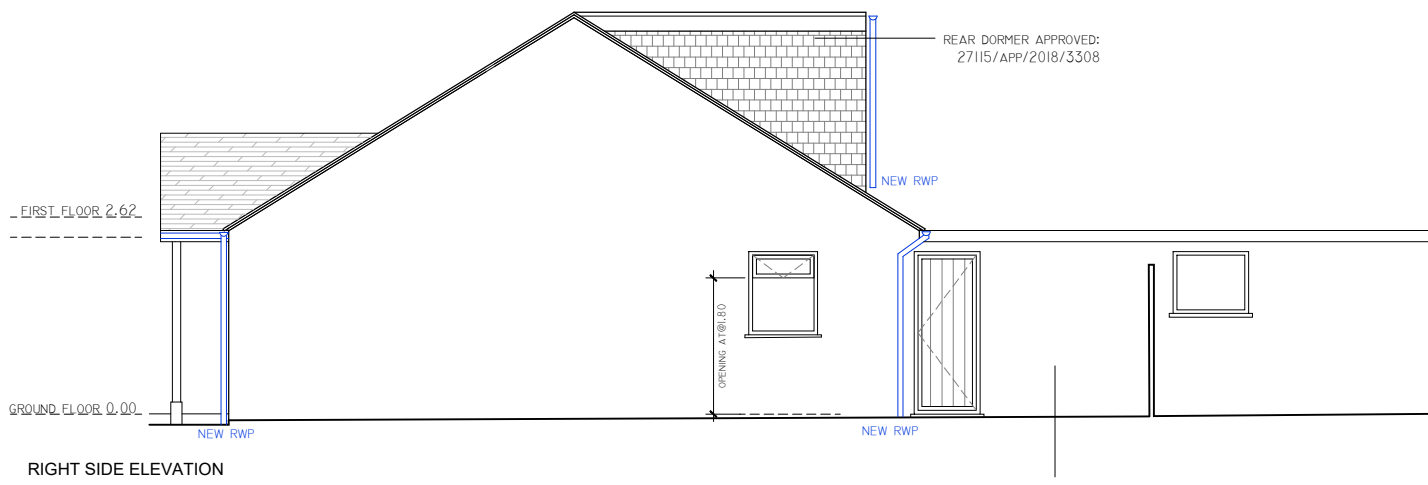

RIGHT SIDE ELEVATION

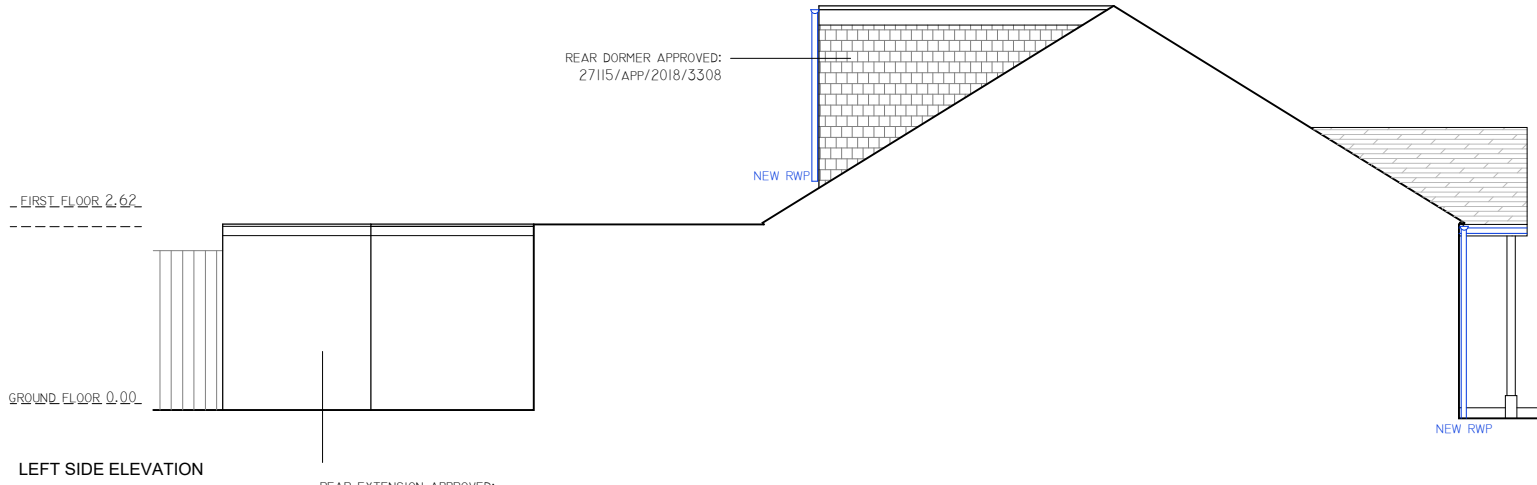

LEFT SIDE ELEVATION

REAR EXTENSION APPROVED:
27/11/5/APP/2018/2351

GENERAL NOTES:

1- THIS DRAWING IS FOR STATUTORY BUILDING CONTROL PURPOSES ONLY. DO NOT SCALE

2- PARTY WALL ACT

The owner, should they need to do so under the requirements of the Party Wall Act 1996, has a duty to serve a Party Structure Notice on any adjoining owner if building work on, to or near an existing Party Wall involves any of the following:

- Support of beam
- Insertion of DPC through wall
- Raising a wall or cutting off projections
- Demolition and rebuilding
- Underpinning
- Insertion of lead flashings
- Excavations within 3 metres of an existing structure where the new foundations will go deeper than adjoining foundations, or within 6 metres of an existing structure where the new foundations are within a 45 degree line of the adjoining foundations.

A Party Wall Agreement is to be in place prior to start of works on site.

ADDITIONAL NOTES:

- 1.1 - All work is to comply with the current requirements of the Building Regulations and allied legislation.
- 1.2 - This drawing must be read in conjunction with all relevant details for this project.
- 1.3 - All dimensions are given in metres on architectural drawings.
- 1.4 - No scaling from any drawings allowed, and dimensions take precedence.
- 1.5 - Any discrepancies and/or indistinctiveness should be referred to Architect before commencement of construction.
- 1.6 - All dimensions to be verified and coordinated on site prior to construction. Figured dimensions take preference over scaled drawings. Large scale drawings take preference over smaller scale drawings.
- 1.7 - All structural elements, steel, timber and concrete as per structural engineer's drawings, details and specifications.
- 1.8 - All building codes quoted hereunder and in drawings are invoked standards and the Contractor must comply when invoked in a specification. Contractor may be called upon to produce the relevant building code on site to prove cognizance of the standard.
- 1.9 - No work is to extend over adjoining properties without express instructions.
- 1.10 - All materials are to be used and installed in strict compliance with manufacturer's recommendations.
- 1.11 - For any questions/ comments related to structural drawings/ calculations please contact the structural engineer directly and copy us on the email.


TITLE: Conversion of one dwellinghouse into two self-contained residential units (2 x 1 Bedroom Units) (Part-retrospective)

PROJECT: Existing Plans and Elevations

CLIENT: Mrs. Emma Sahota

PLACE: 50 Pinkwell Avenue,
Hayes,
Hillingdon
UB3 1NQ

CHARTERED ARCHITECTS
Clarks Barn, Bassetsbury Lane,
High Wycombe, Bucks HP11 1QX
M 07447659327 T 01494511421
alex@alexarchitects.co.uk
www.alexarchitects.co.uk

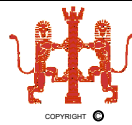


SCALE: 1:100 @A2

DATE: April 2022

Drawing Number

02

 

Our Ref: (AS RT01)

NOTES:
These drawings are subject to copyright law under the "Copyright, Designs & Patents Act 1988"
It is an infringement of copyright for another person to copy the work, distribute copies, lend or rent copyrighted work to another, or to adapt this work to create something else without the author's permission

