





FIRST FLOOR LAYOUT

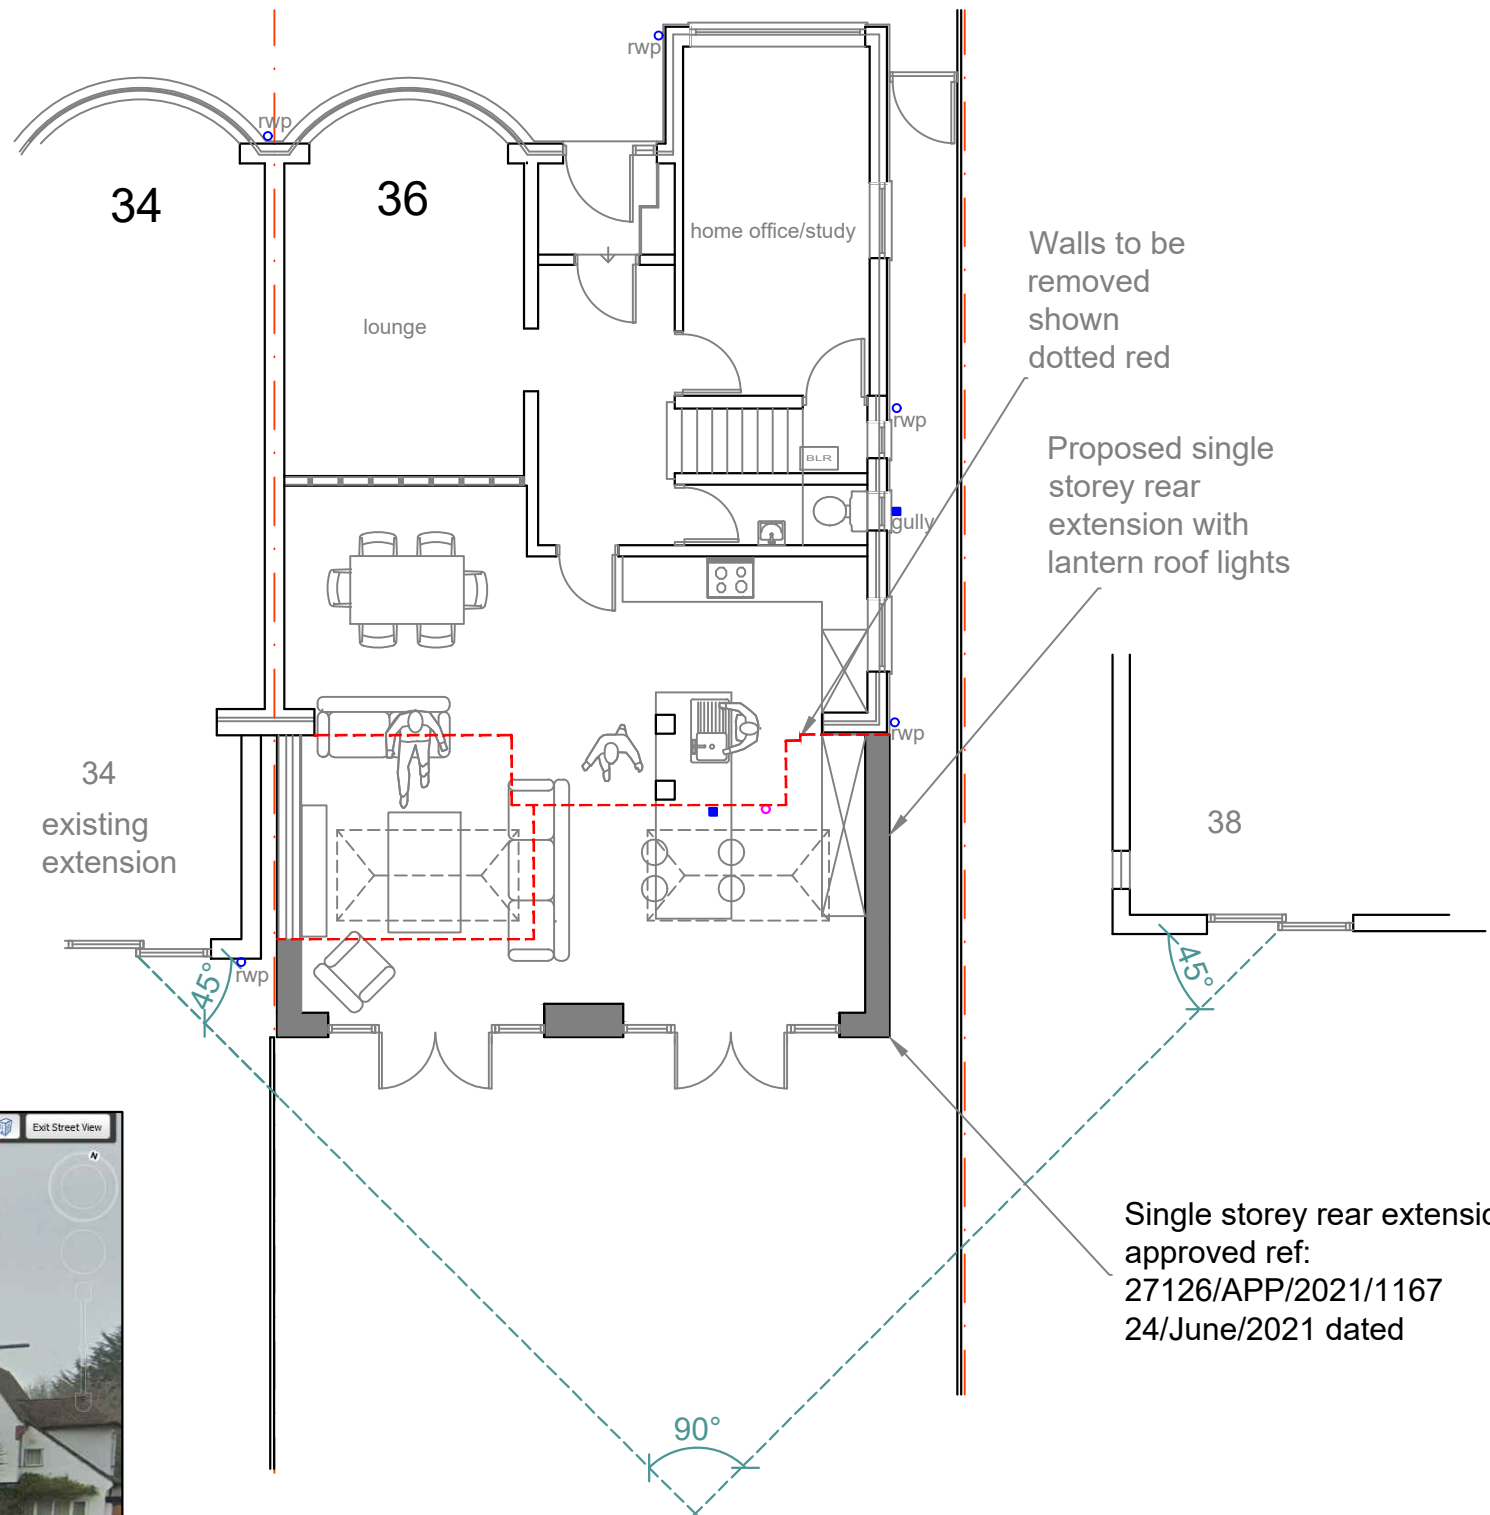

GROUND FLOOR LAYOUT

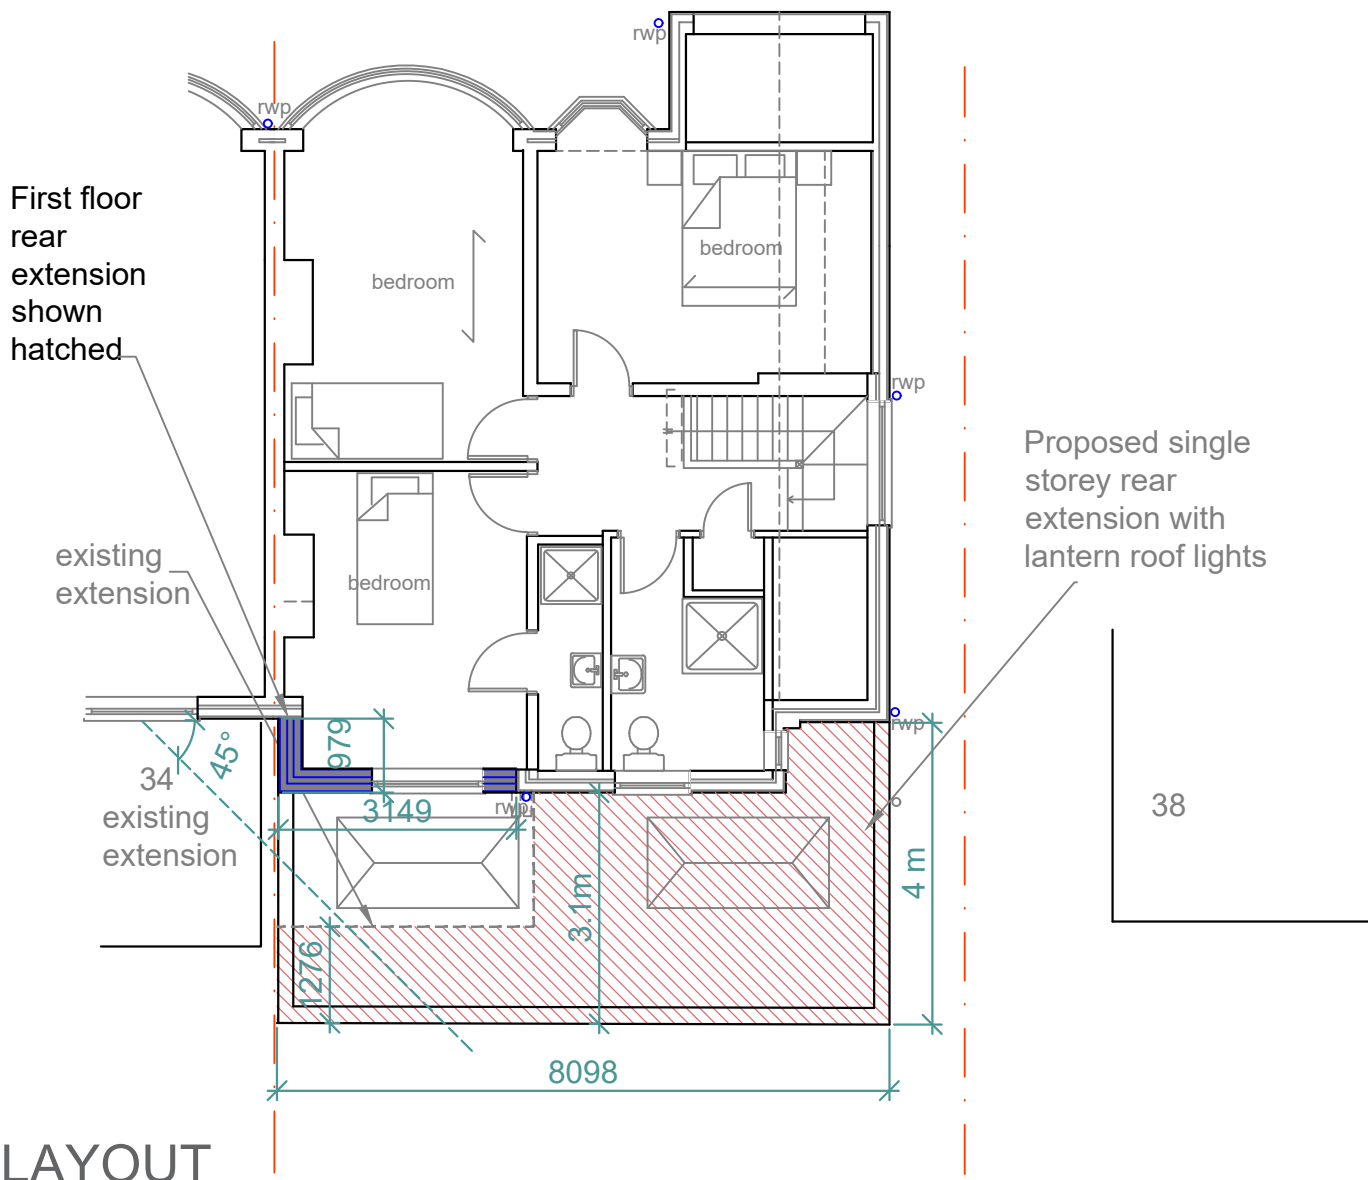

BLOCK PLAN SCALE:1-200

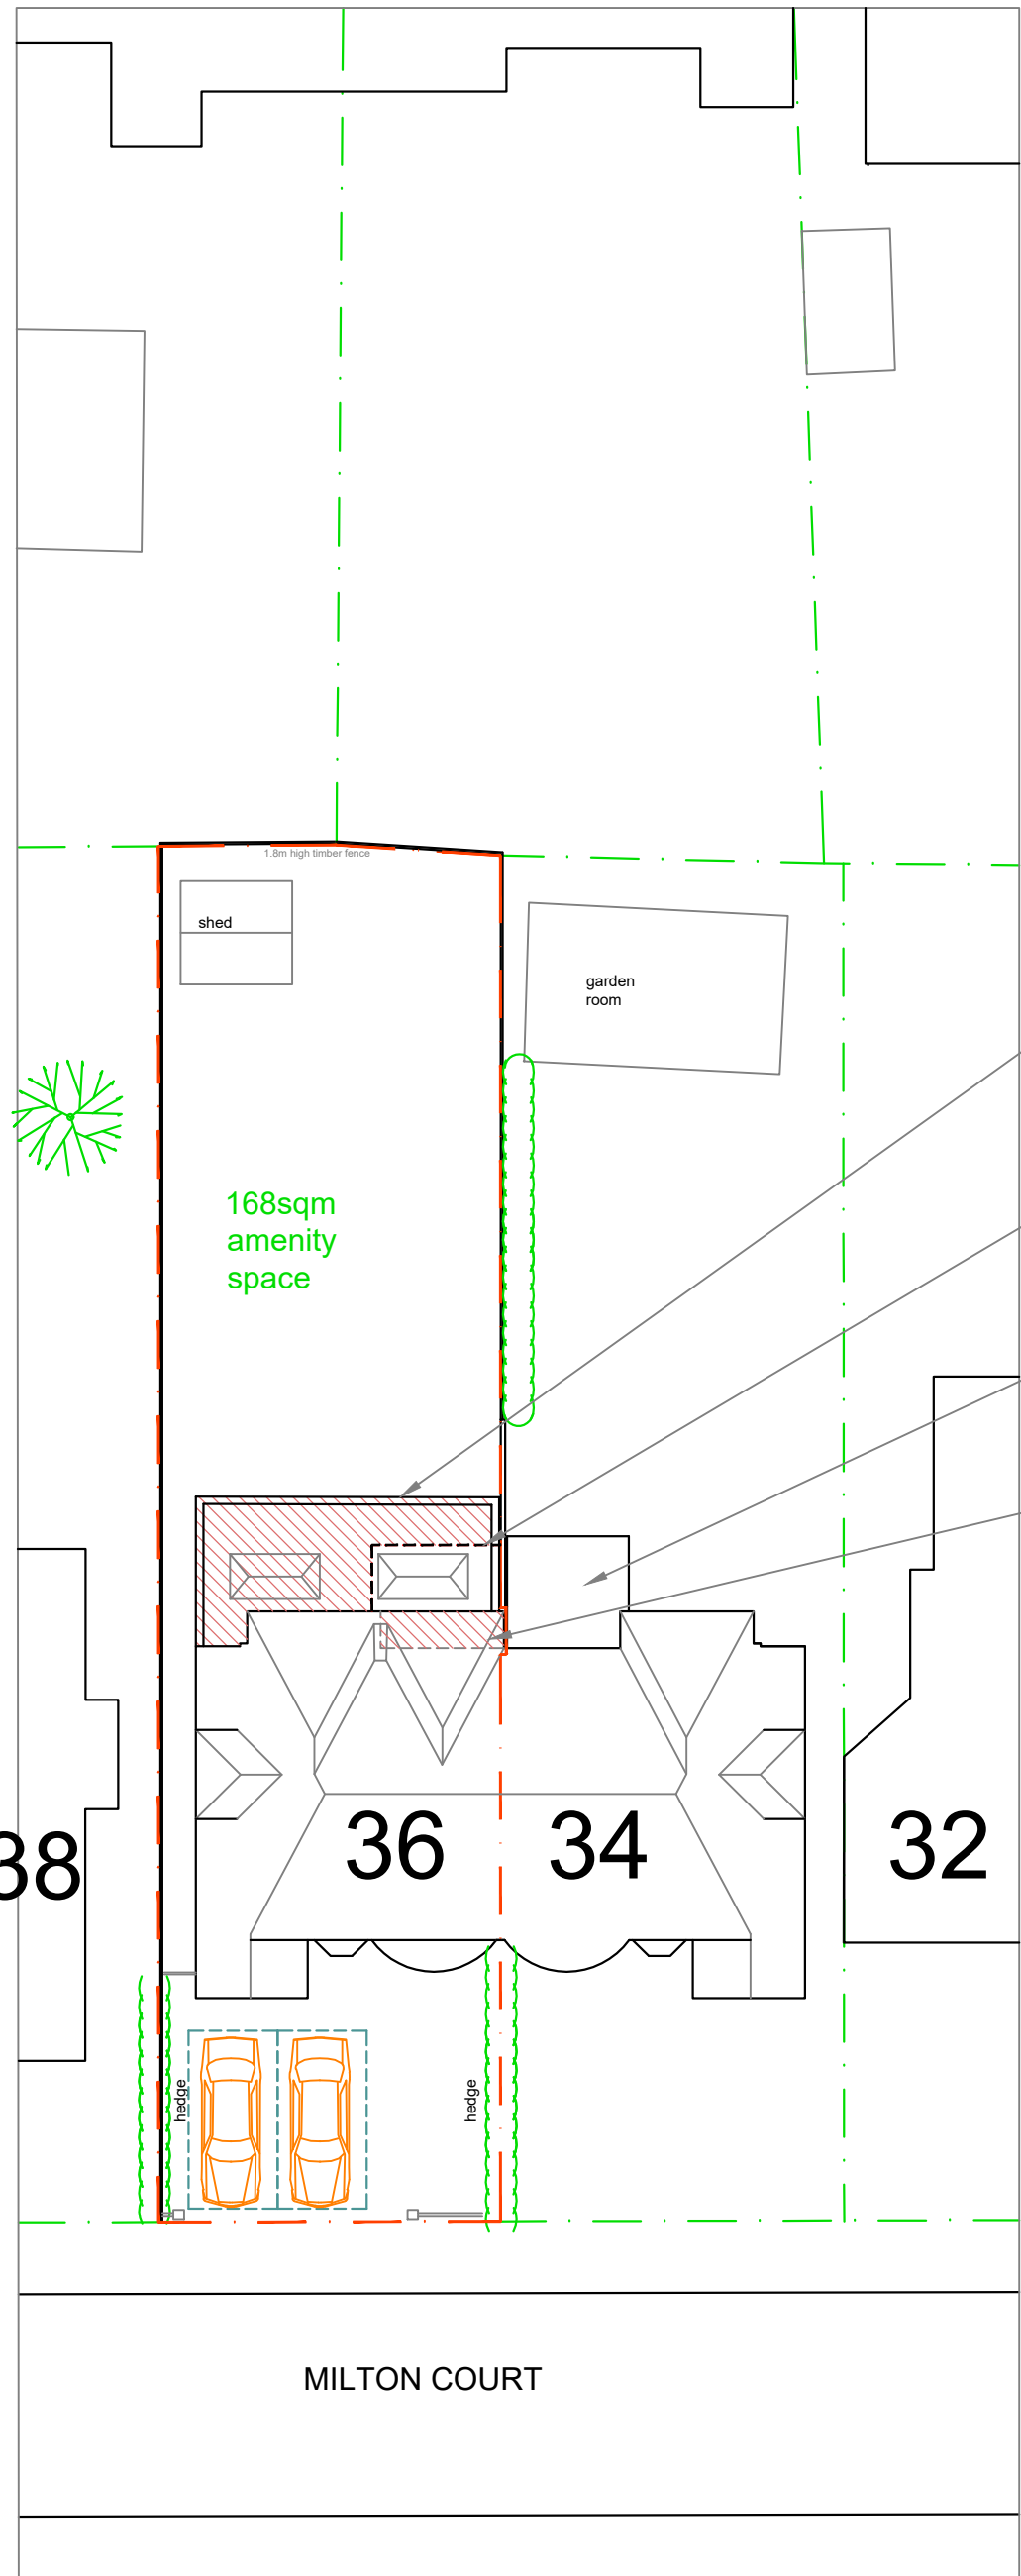 

Single storey rear extension approved ref: 27126/APP/2021/1167 24/June/2021 dated

1. Do not scale from this drawing.
 2. All dimensions to be checked on site before ordering materials or commencing work.
 3. In case of discrepancies in drawings, calculations or details refer to AVA Home Design Ltd for clarification: Unilateral decisions by contractors will not be accepted.
 4. For any information not covered by this drawings refer to AVA Home Design Ltd for clarification: Unilateral decisions by contractors will not be accepted.
 5. The contractor must ensure that work is being carried out to the latest revisions of all the working drawings.
 6. It is the contractors responsibility to inform the Local Authority before work commence on site, and at all prescribed stages of work. All to the District Surveyors satisfaction.
 7. If work commences on site before full plans approval has been given, AVA Home Design Ltd accept no responsibility for additional work or materials that the District Surveyor may require.
 8. This drawing and all copies produced there from remain the copyright and property of AVA Home Design Ltd. It may be reproduced by AVA Home Design Ltd. All copies must be returned to AVA Home Design Ltd if demanded.
- By using this drawing the user and his or her employer signify their agreement of the above terms and conditions.

A	JULY 21	Roof light added to rear roof plane
A	JULY 21	First floor extension added
A	JULY 21	Rear parapet added
A	JULY 21	White smooth render
rev no	rev date	info
36 Milton Court Ickenham UB10 8ND		
PROPOSED LAYOUT A532-P-02-rev A 1:100(A1)		
Drawn by: SK		Date of issue: Feb 2021
AVA home design		
07939592128		sevda@avahomedesign.co.uk