



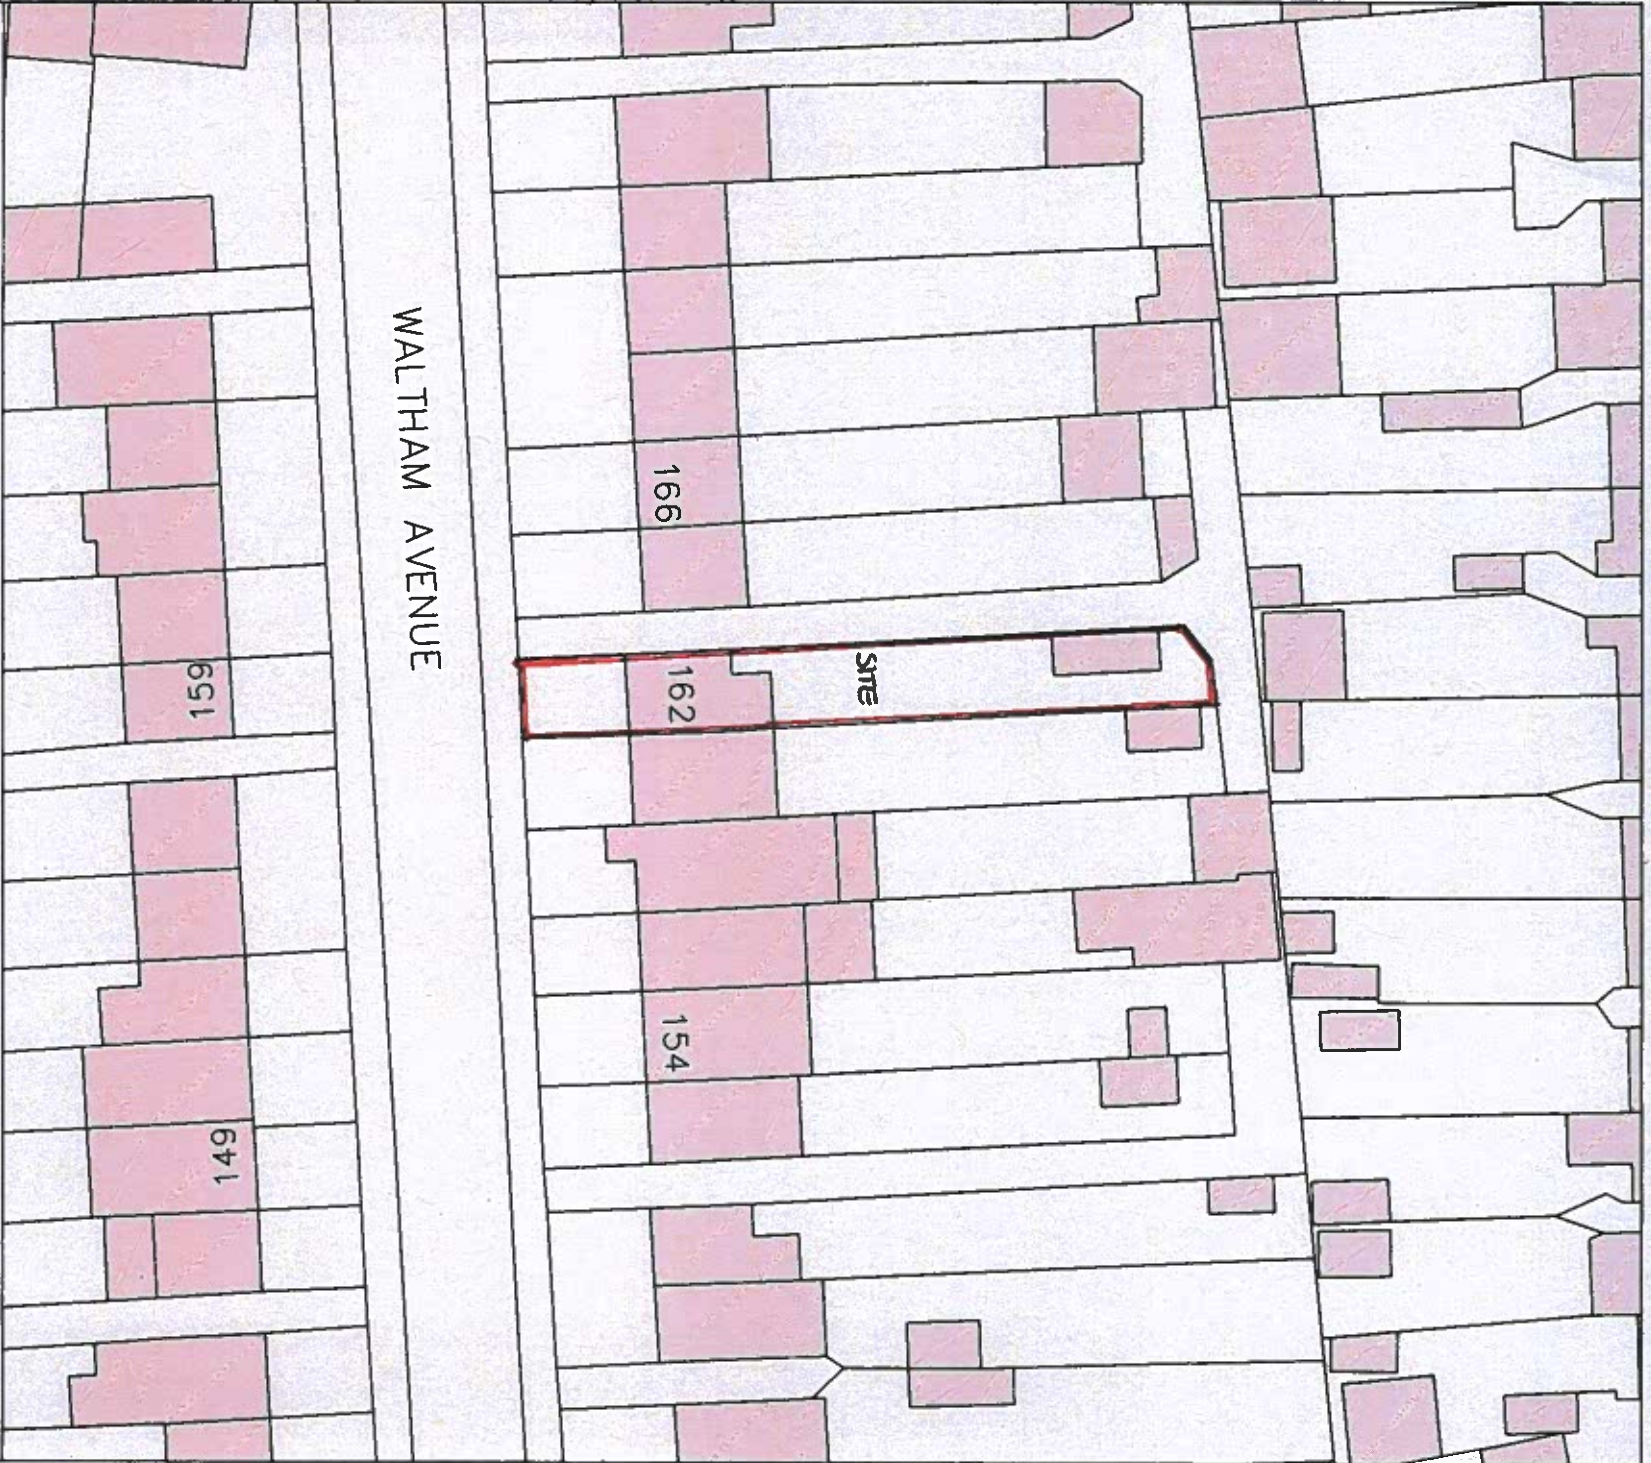

Rev	-	Revision notes	Scale	Initials	Date
Project	162 WALTHAM AVENUE		1:1250 @ A4	Drawn by	
HAYES, MIDDLESEX, UB8 1TE			Date	March 2020	
Description			FEB 2020		
LOCATION PLAN			Drawing Number	Rev	
			544/PA/01		

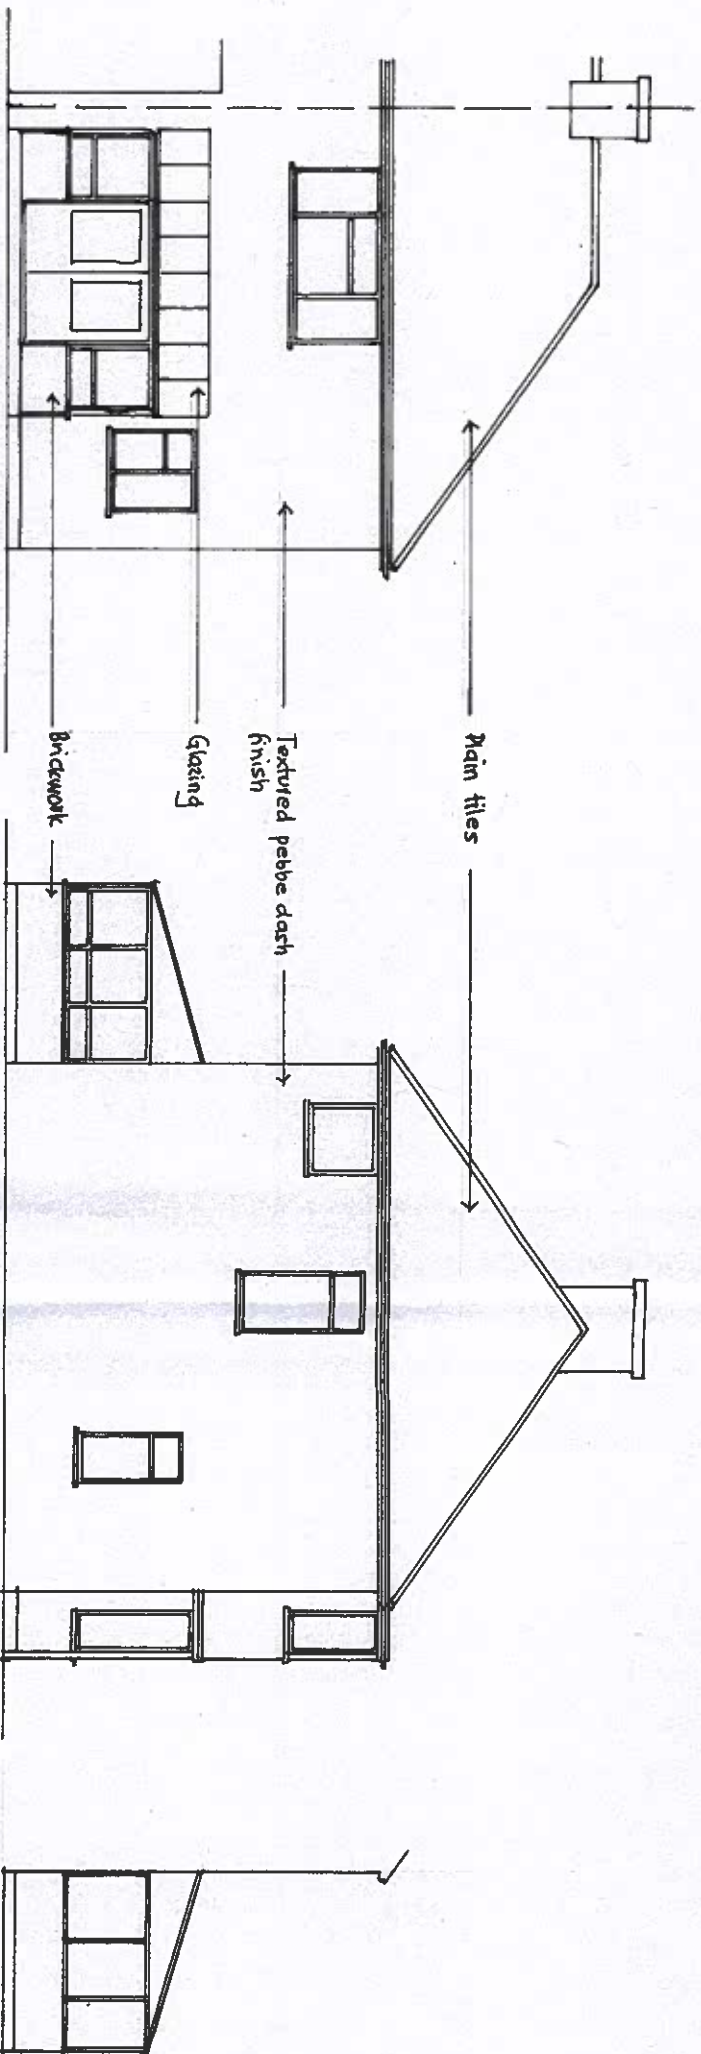


REAR ELEVATION

SIDE ELEVATION

SIDE ELEVATION
FACING No 160

No 164

SHARED ACCESS TO REAR GARDENS

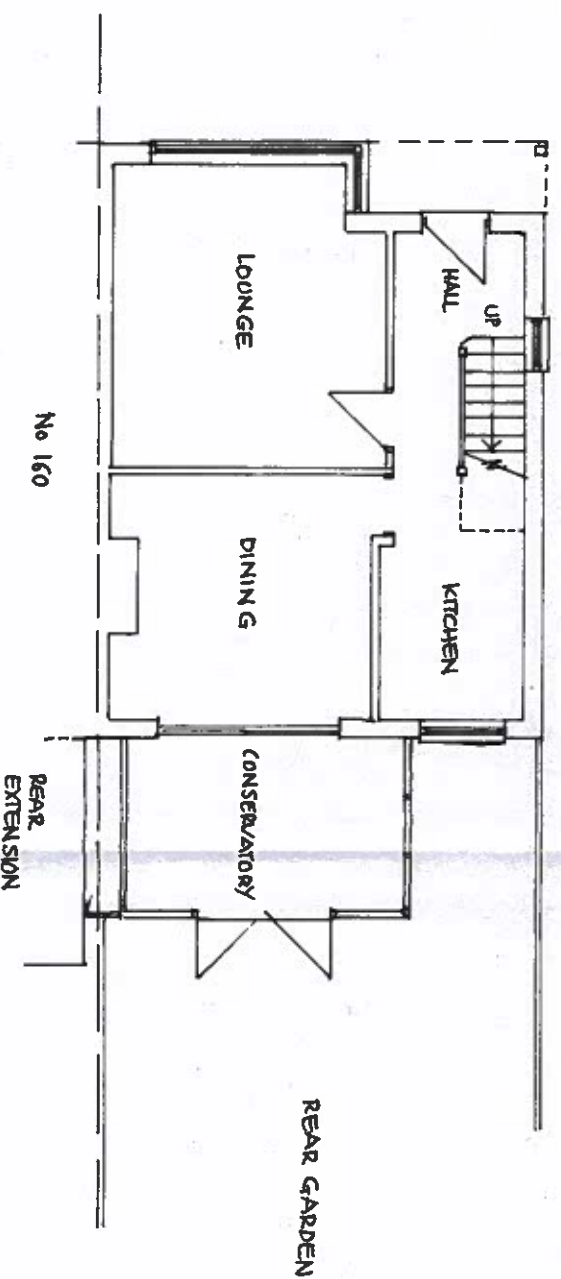

GROUND FLOOR PLAN

SCALE

1:100 @ A3

DATE

MARCH 2020

DRAWING NO

544/PA/02

REV

Rev

Revision notes


Initials

Date

0 1 2 3 4 5 6m
SCALE BAR

PROJECT
162 WALTHAM AVENUE
HAYES UB3 1TE

DESCRIPTION
EXISTING GROUND FLOOR PLAN &
ELEVATIONS

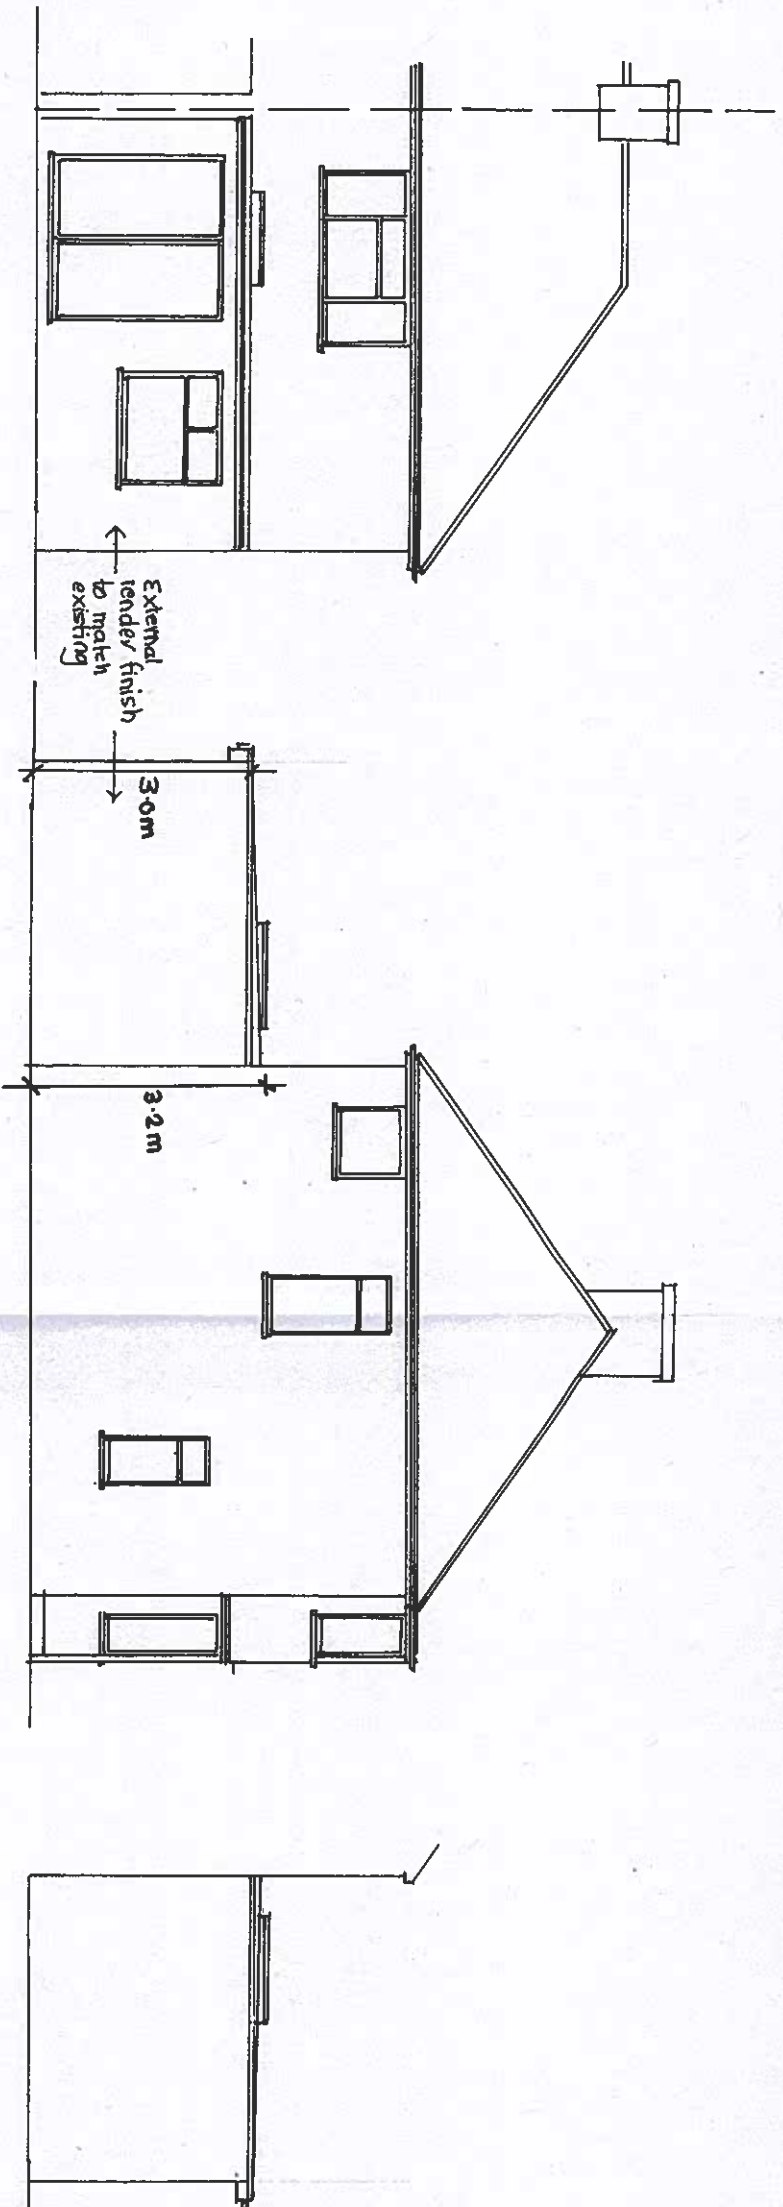



REAR ELEVATION

SIDE ELEVATION

SIDE ELEVATION
FACING No 160

No 164

SHARED ACCESS TO REAR GARDENS

 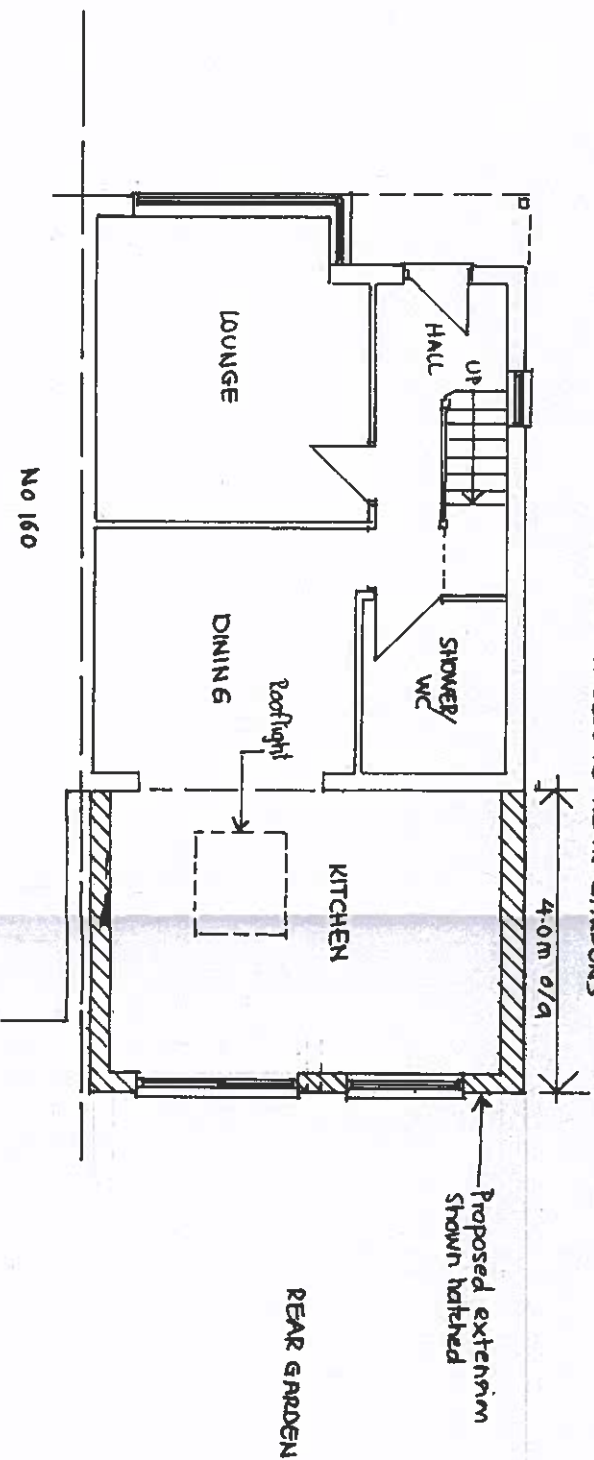

PROJECT
162 WALTHAM AVENUE
HAYES UB3 1TE

DESCRIPTION
PROPOSED GROUND FLOOR PLAN &
ELEVATIONS

SCALE	DATE	DRAWN BY	REV
1:100 @ A3	MAR CH 2020		
DRAWING No.			
544/PA/03			