


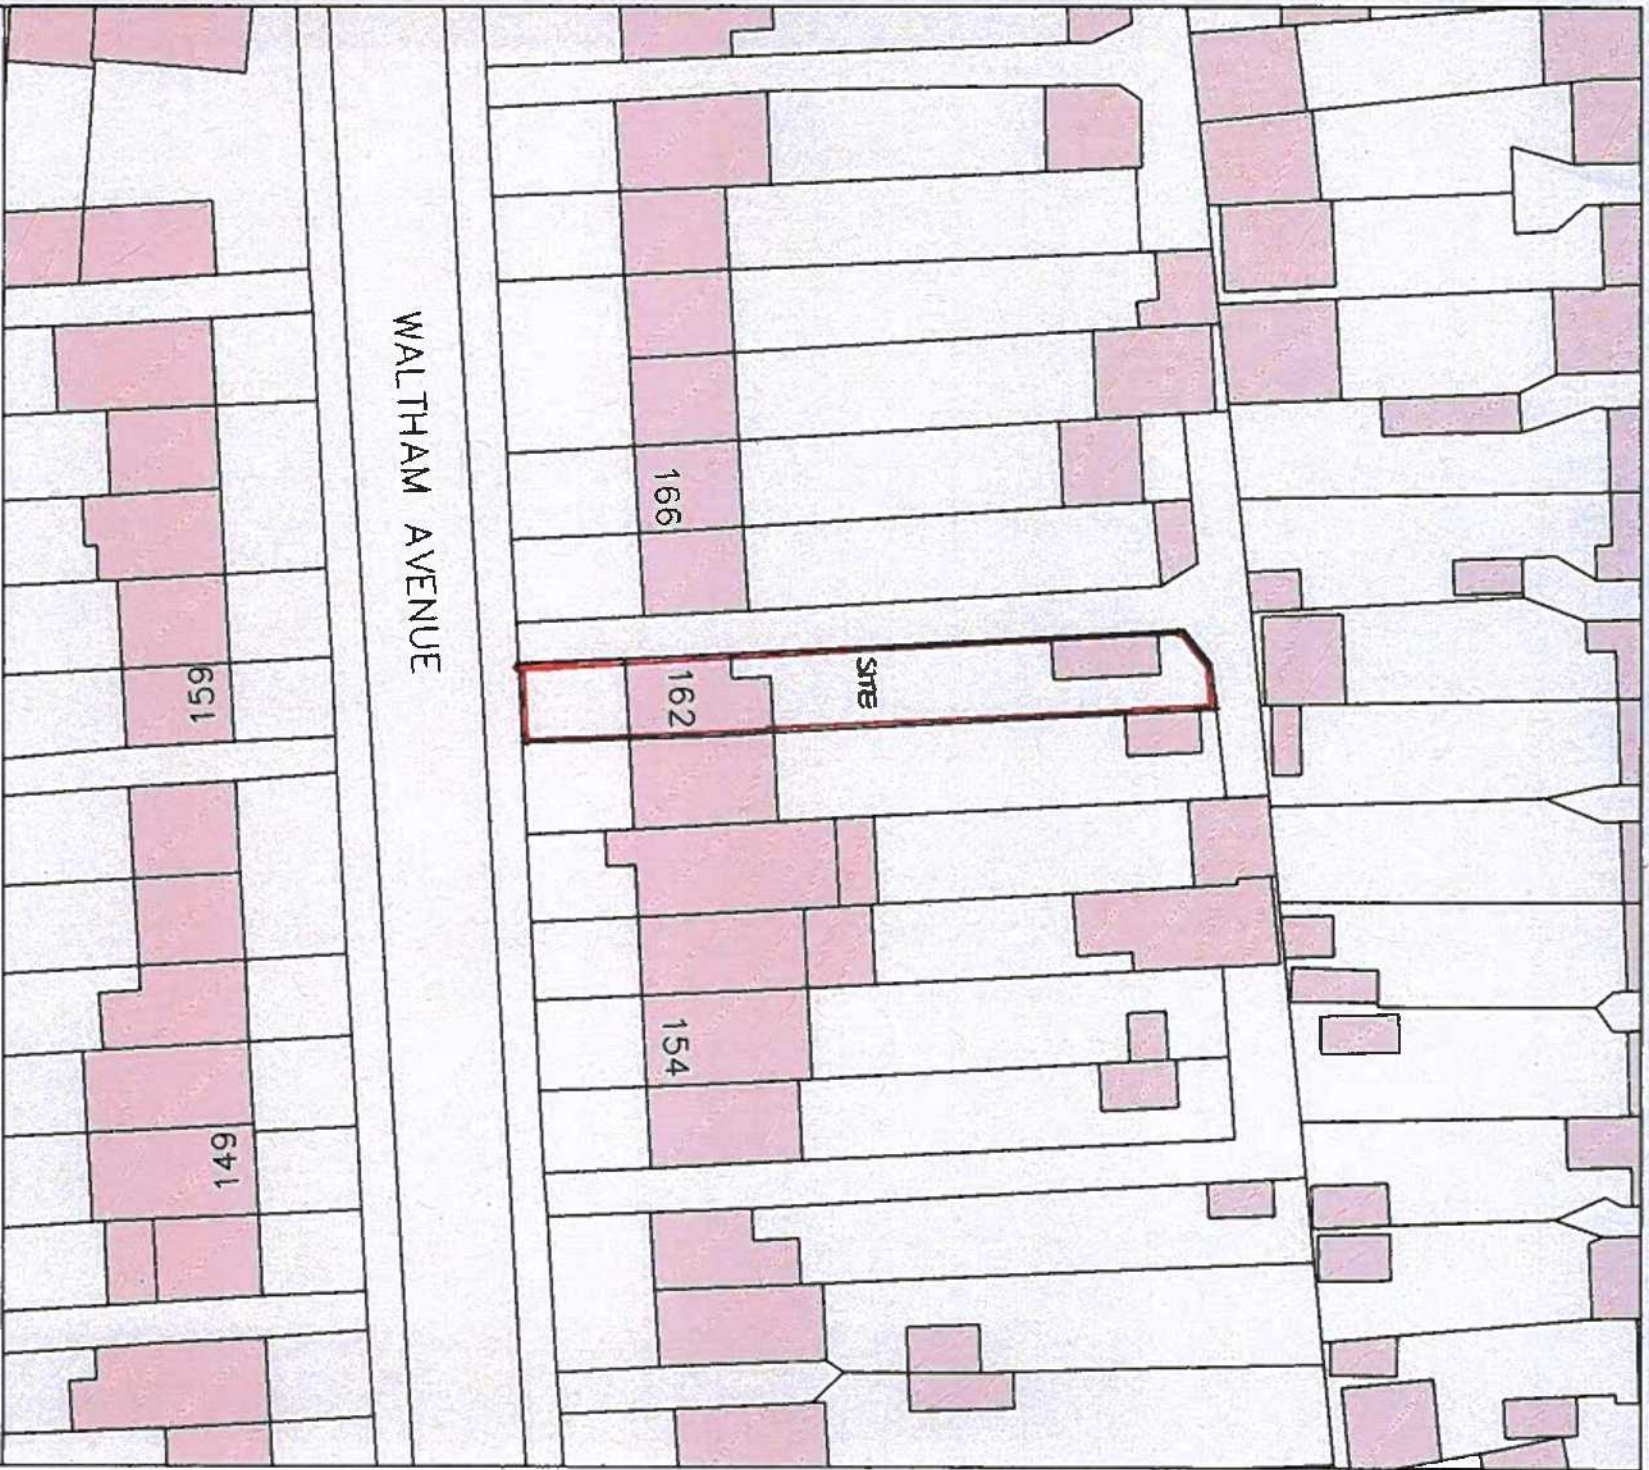


0 10 20 30 40 50m
Scale 1:500

Rev	Revision notes	Initials	Date
-	-	-	-

Project 162 WALTHAM AVENUE
HAYES, MIDDLESEX, UB8 1TE

Scale 1:1250 @ A4	Drawn by
Date FEB 2020	Date MARCH 2020
Drawing Number 544/PA/01	Rev

LOCATION PLAN

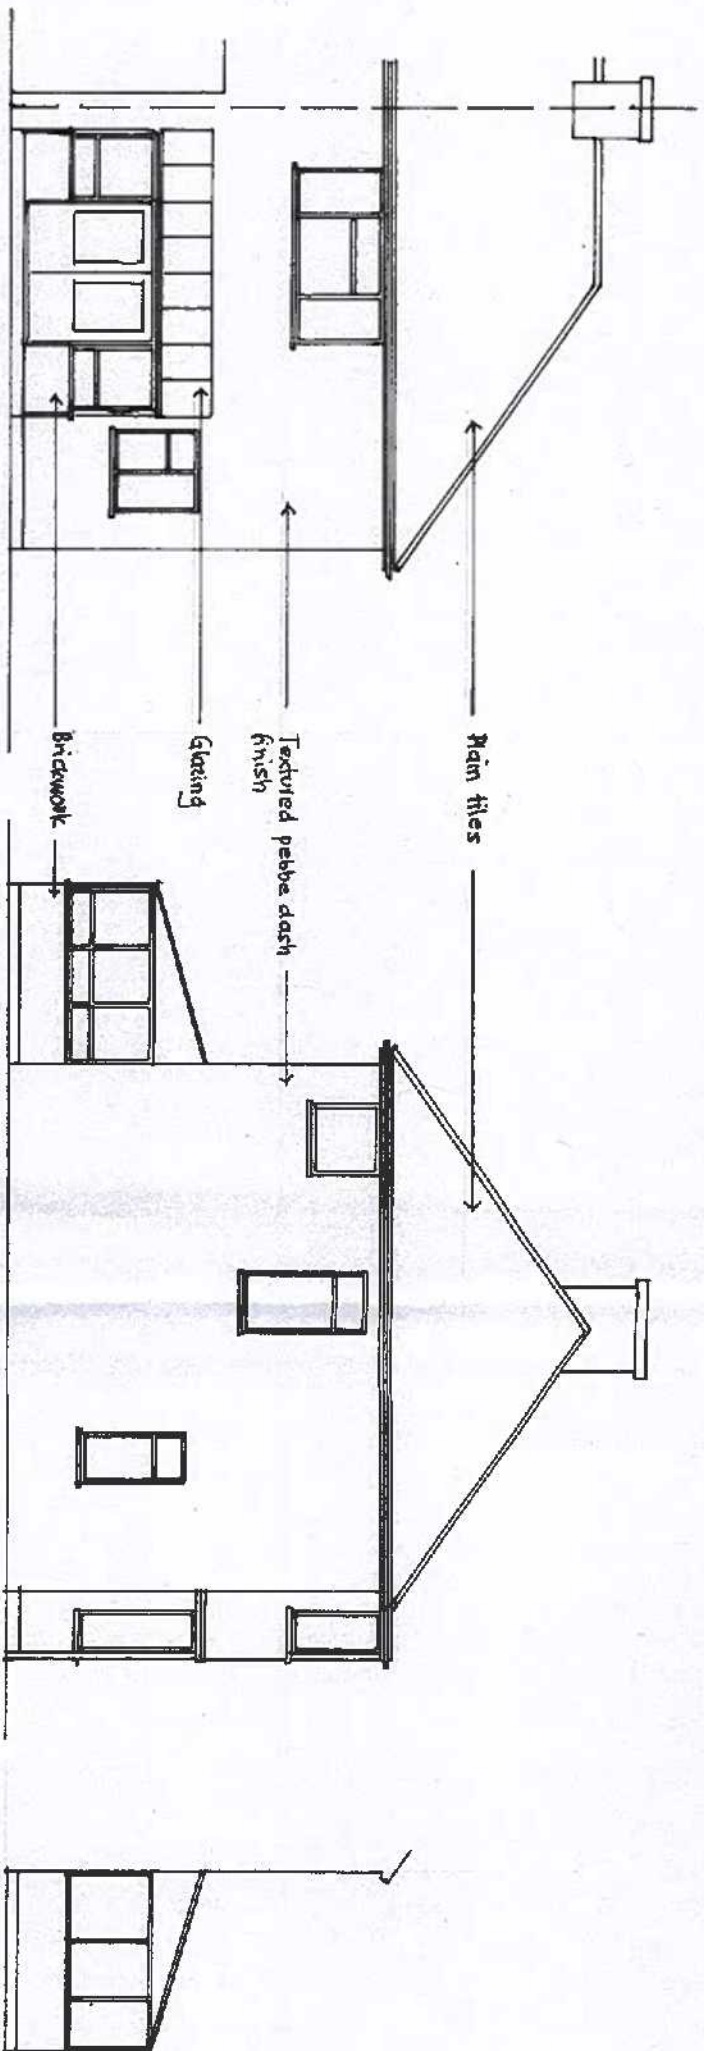


REAR ELEVATION

SIDE ELEVATION

SIDE ELEVATION
Facing No 160

No 164

SHARED ACCESS TO REAR GARDENS

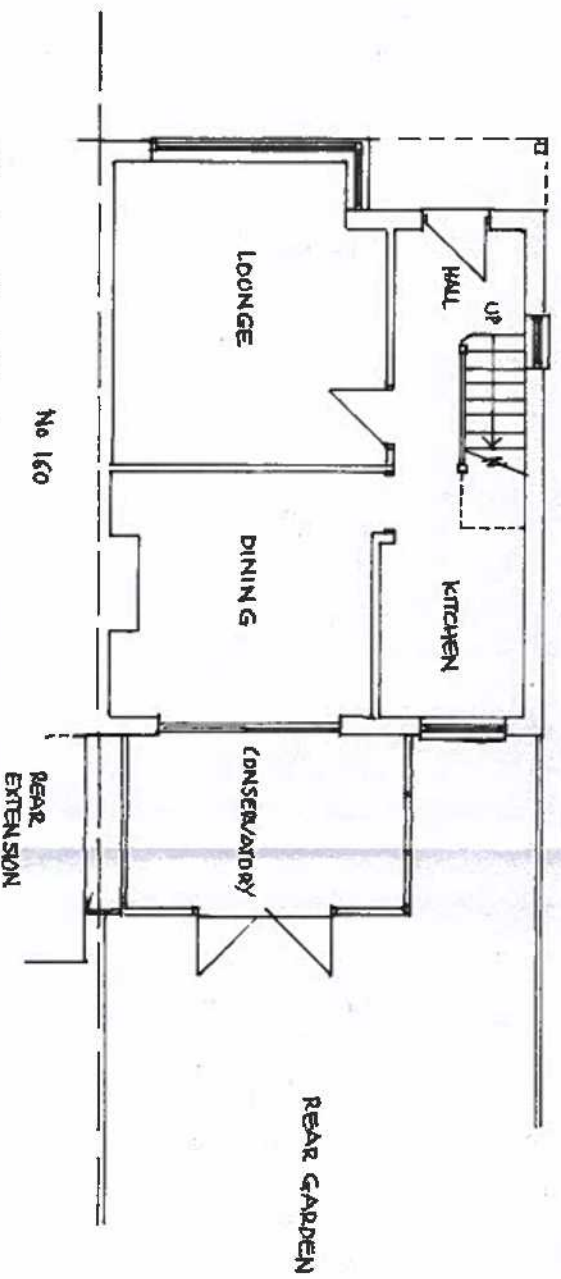

GROUND FLOOR PLAN



PROJECT
162 WALTHAM AVENUE
HAYES UB3 1TE


DESCRIPTION
EXISTING GROUND FLOOR PLAN &
ELEVATIONS

SCALE
1:100 @ A3

DATE
MARCH 2020

DRAWING No
544/PA/02

Rev Revision notes Initials Date

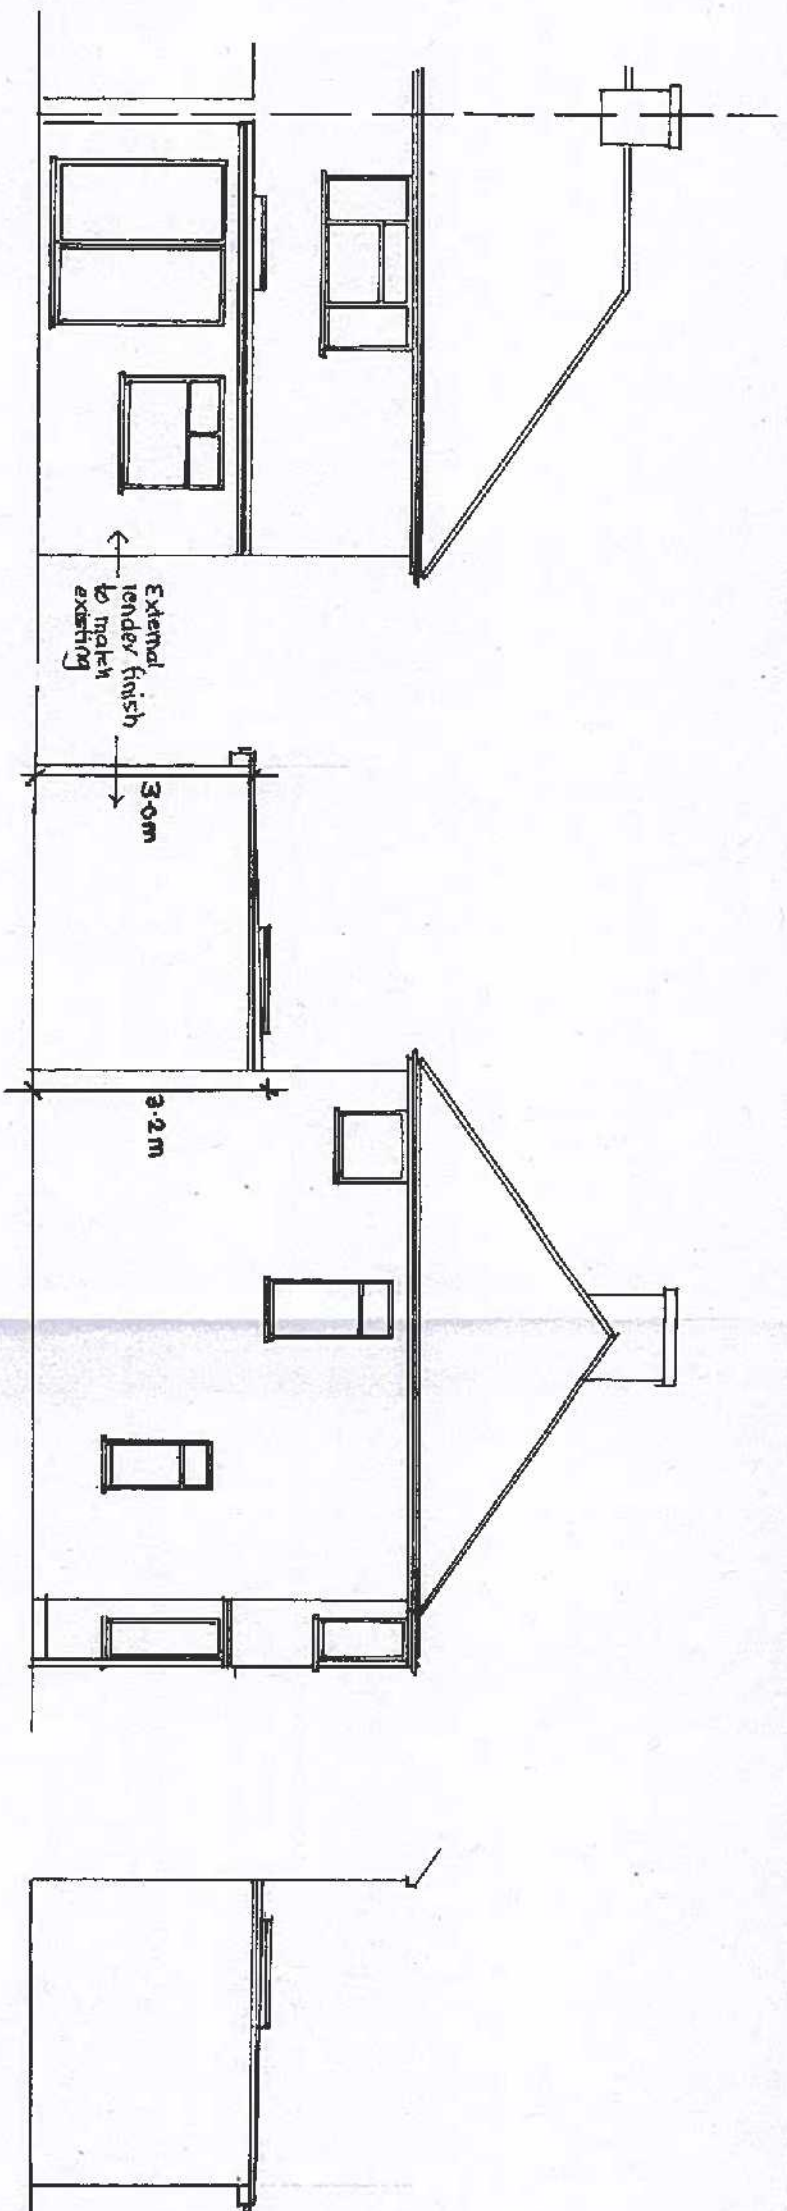

REAR ELEVATION

SIDE ELEVATION

SIDE ELEVATION
FACING NO 160

NO 164

SHARED ACCESS TO REAR GARDENS

REAR GARDEN

LOUNGE

DINING

KITCHEN

SHOWER/ WC

Proposed extension
shown hatched

4.0m o/g

UP

REAR GARDEN

LOUNGE

DINING

KITCHEN

SHOWER/ WC

Proposed extension
shown hatched

4.0m o/g

UP

REAR GARDEN

LOUNGE

DINING

KITCHEN