



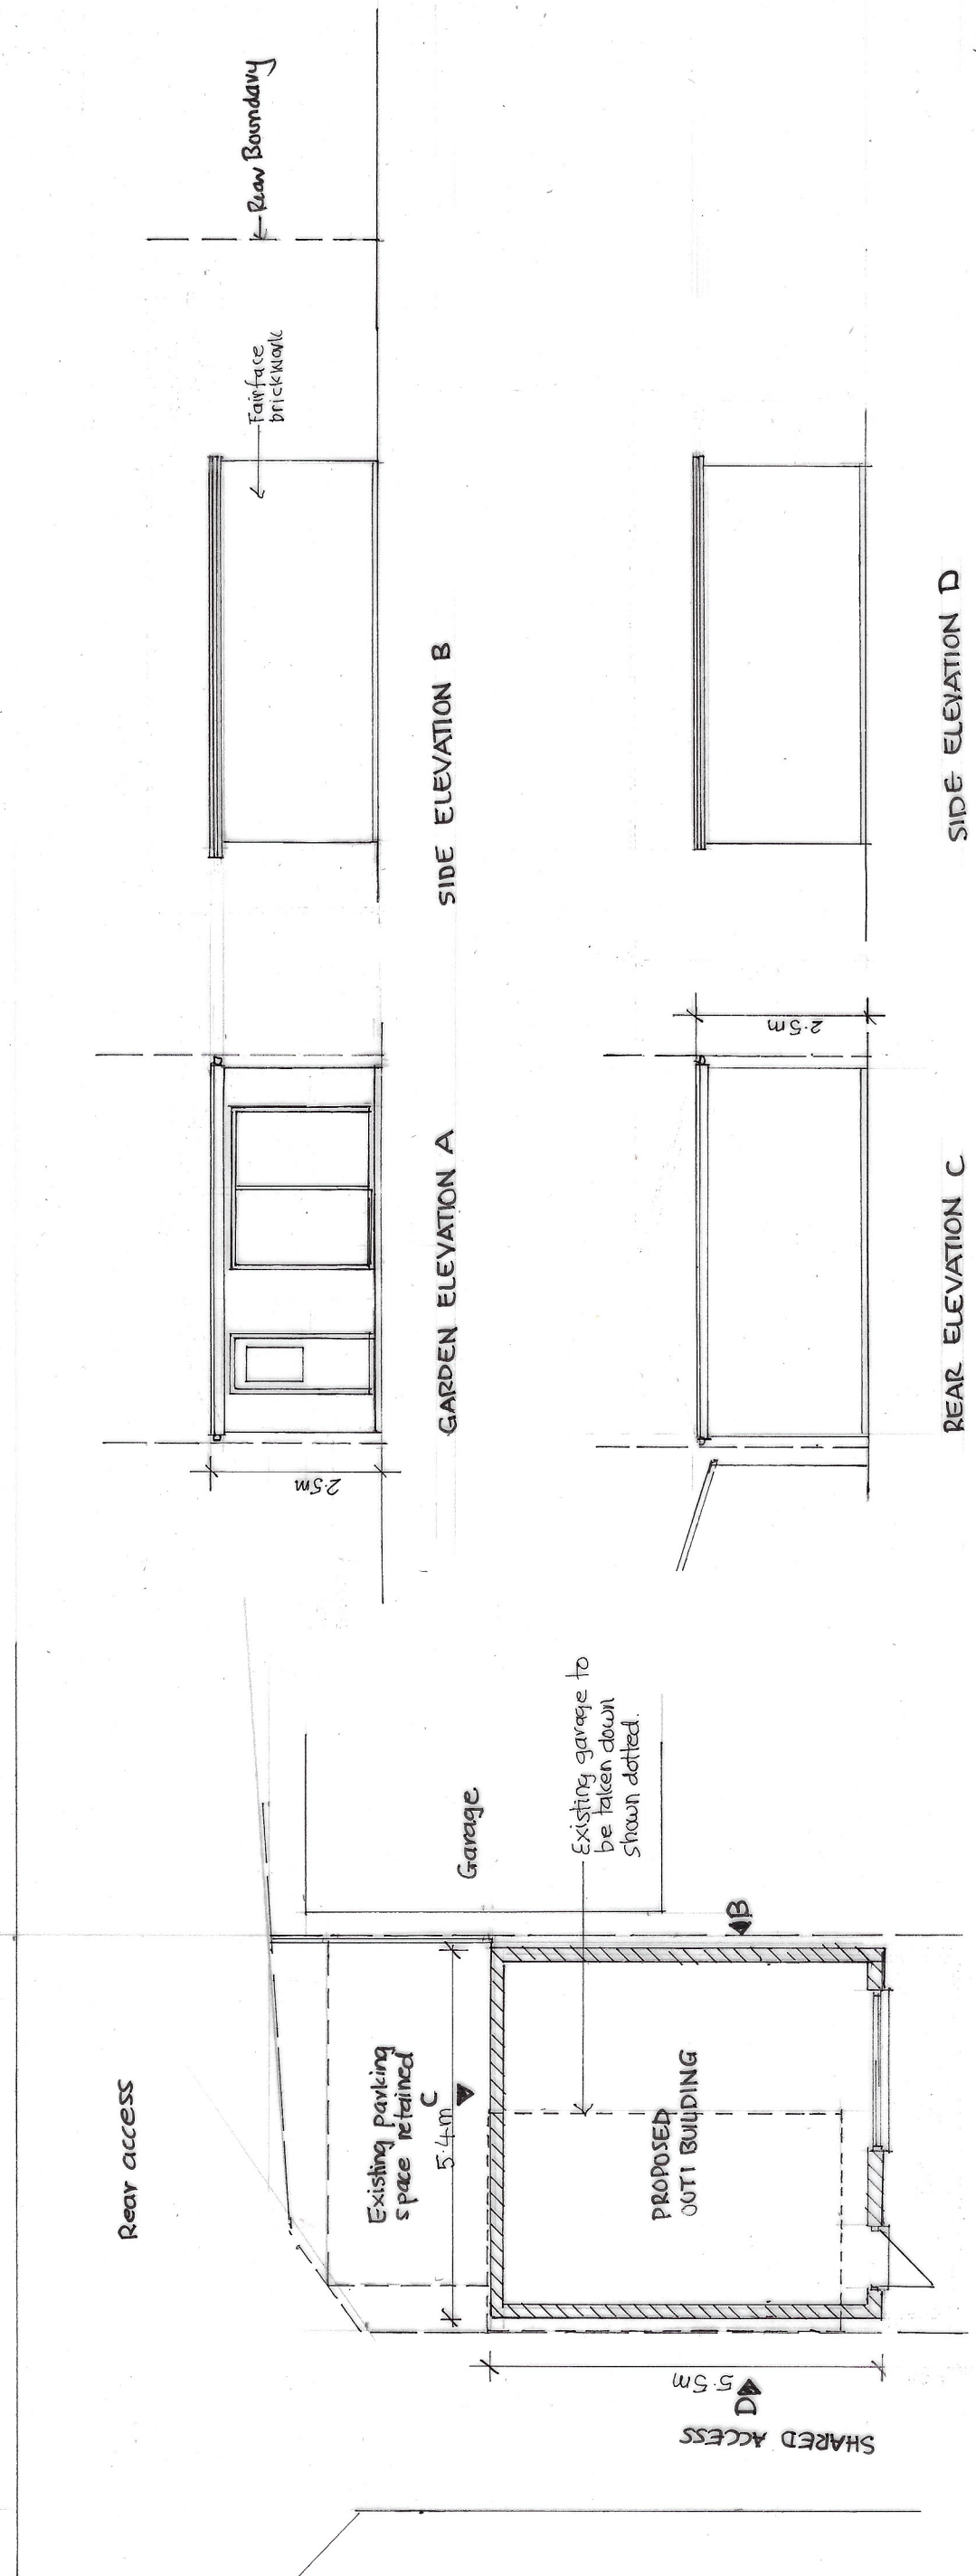

Rev A - Roof amended to flat roof & covered area removed. 9/7/21

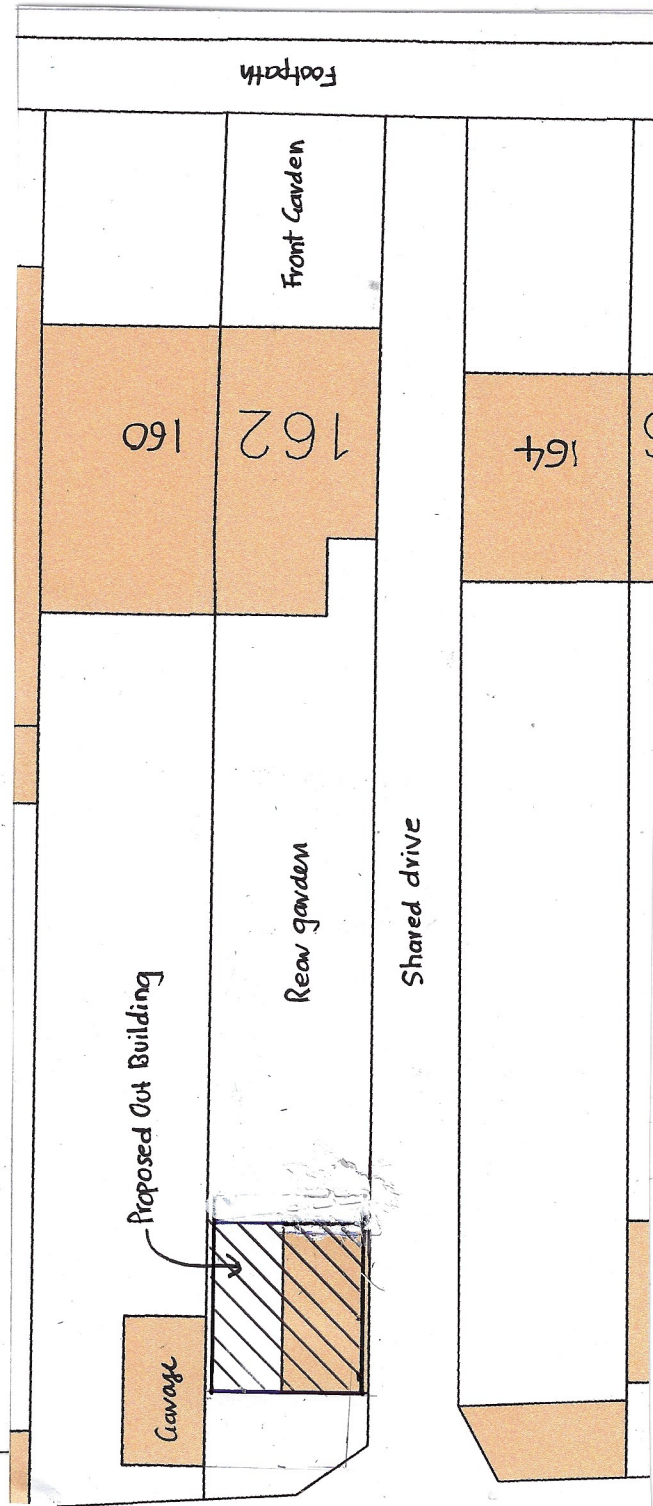

PROJECT: 162 WALTHAM AVENUE HAYES UB3 1TE		SCALE 1:100 e A3 & 1:250 @ A3		DATE MAY 2021	REV A
DESCRIPTION: PROPOSED OUT BUILDING PLAN ELEVATIONS & SITE PLAN		DRAWING NO 544 /plc/04			

