




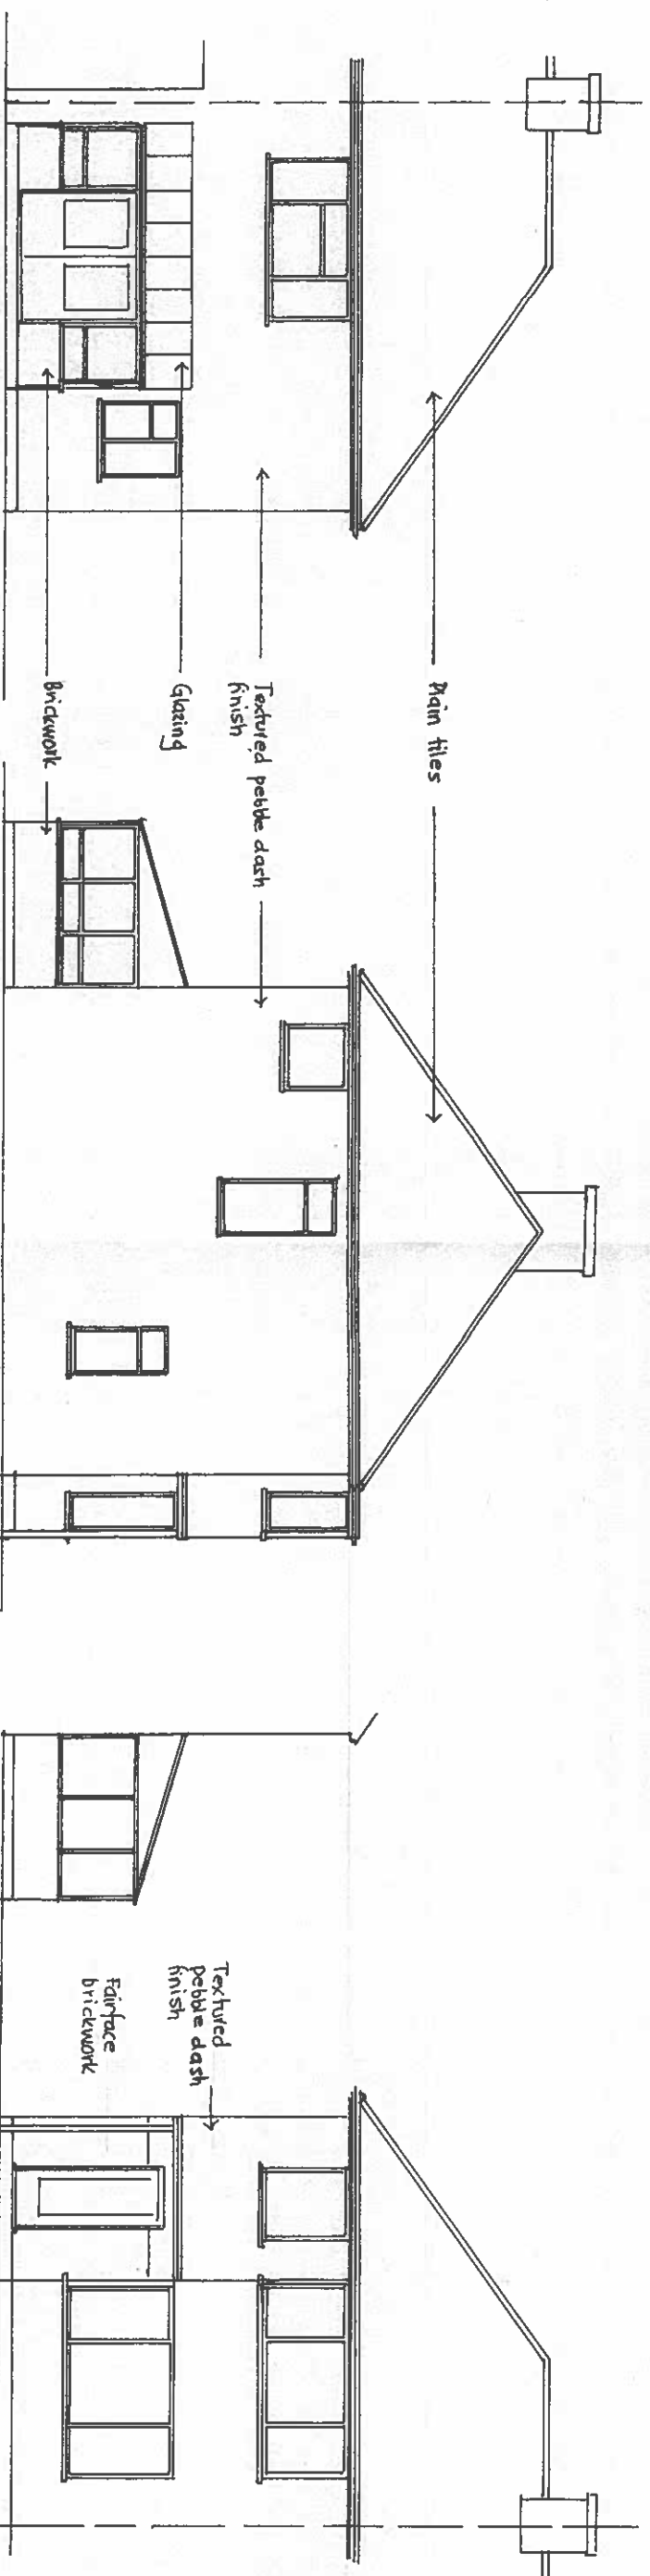


REAR ELEVATION

SIDE ELEVATION

SIDE ELEVATION  
FACING No 160

FRONT ELEVATION

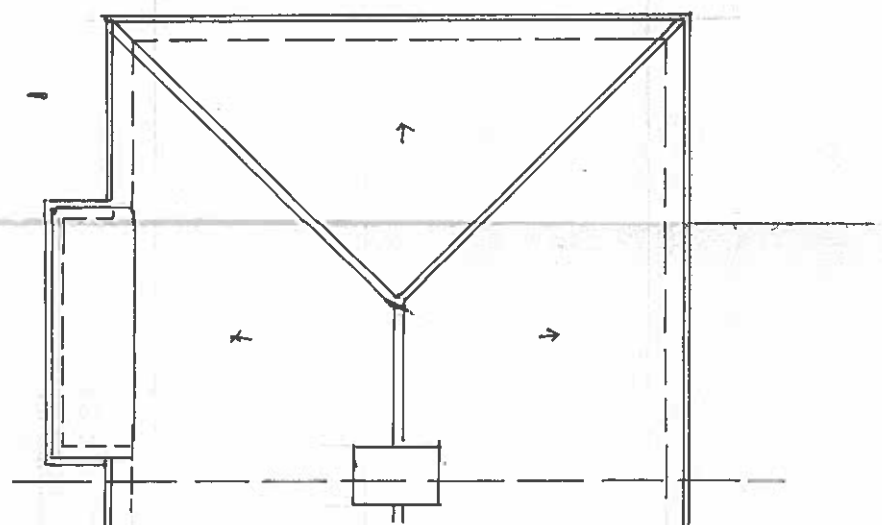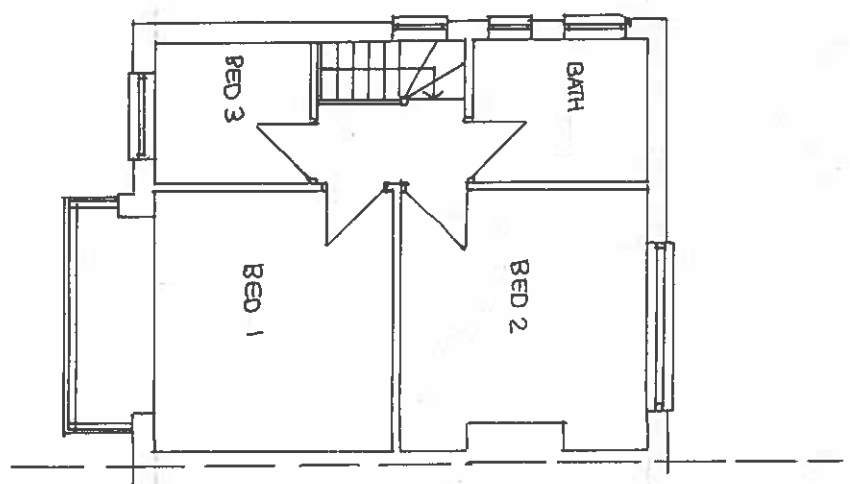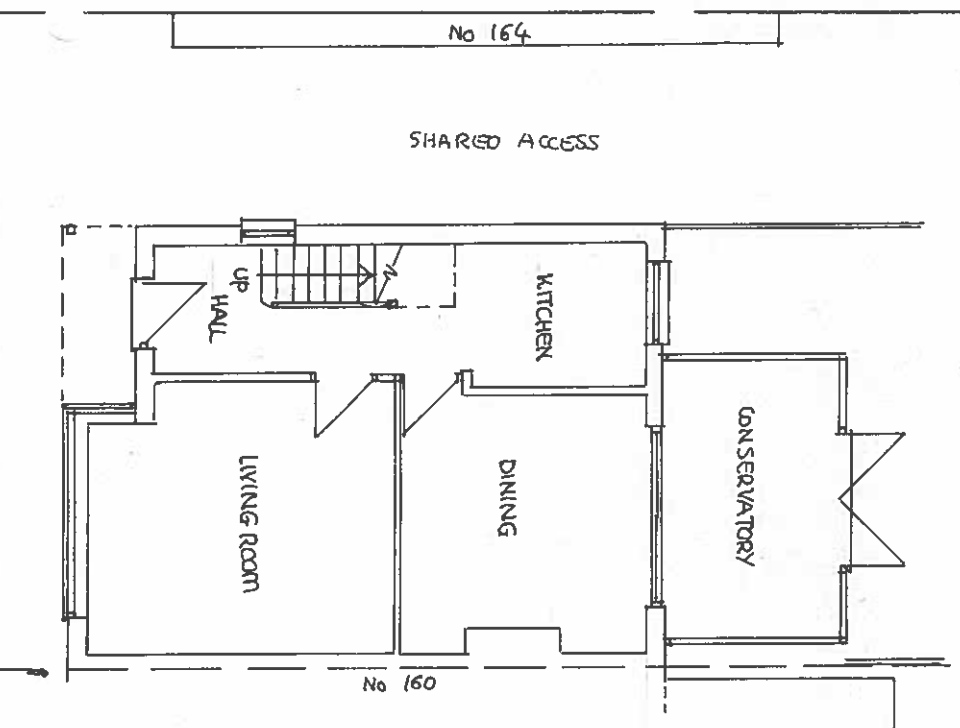


GROUND FLOOR PLAN

FIRST FLOOR PLAN

ROOF PLAN

| Rev | Revision notes | Initials | Date |
|-----|----------------|----------|------|
|     |                |          |      |

 

PROJECT  
162 WALTHAM AVENUE  
HAYES UB3 1TE

DESCRIPTION  
EXISTING FLOOR/ROOF PLANS  
AND ELEVATIONS

SCALE  
1:100 @ A3  
DATE  
MAY 2021

DRAWING NO  
544/PLC/02