


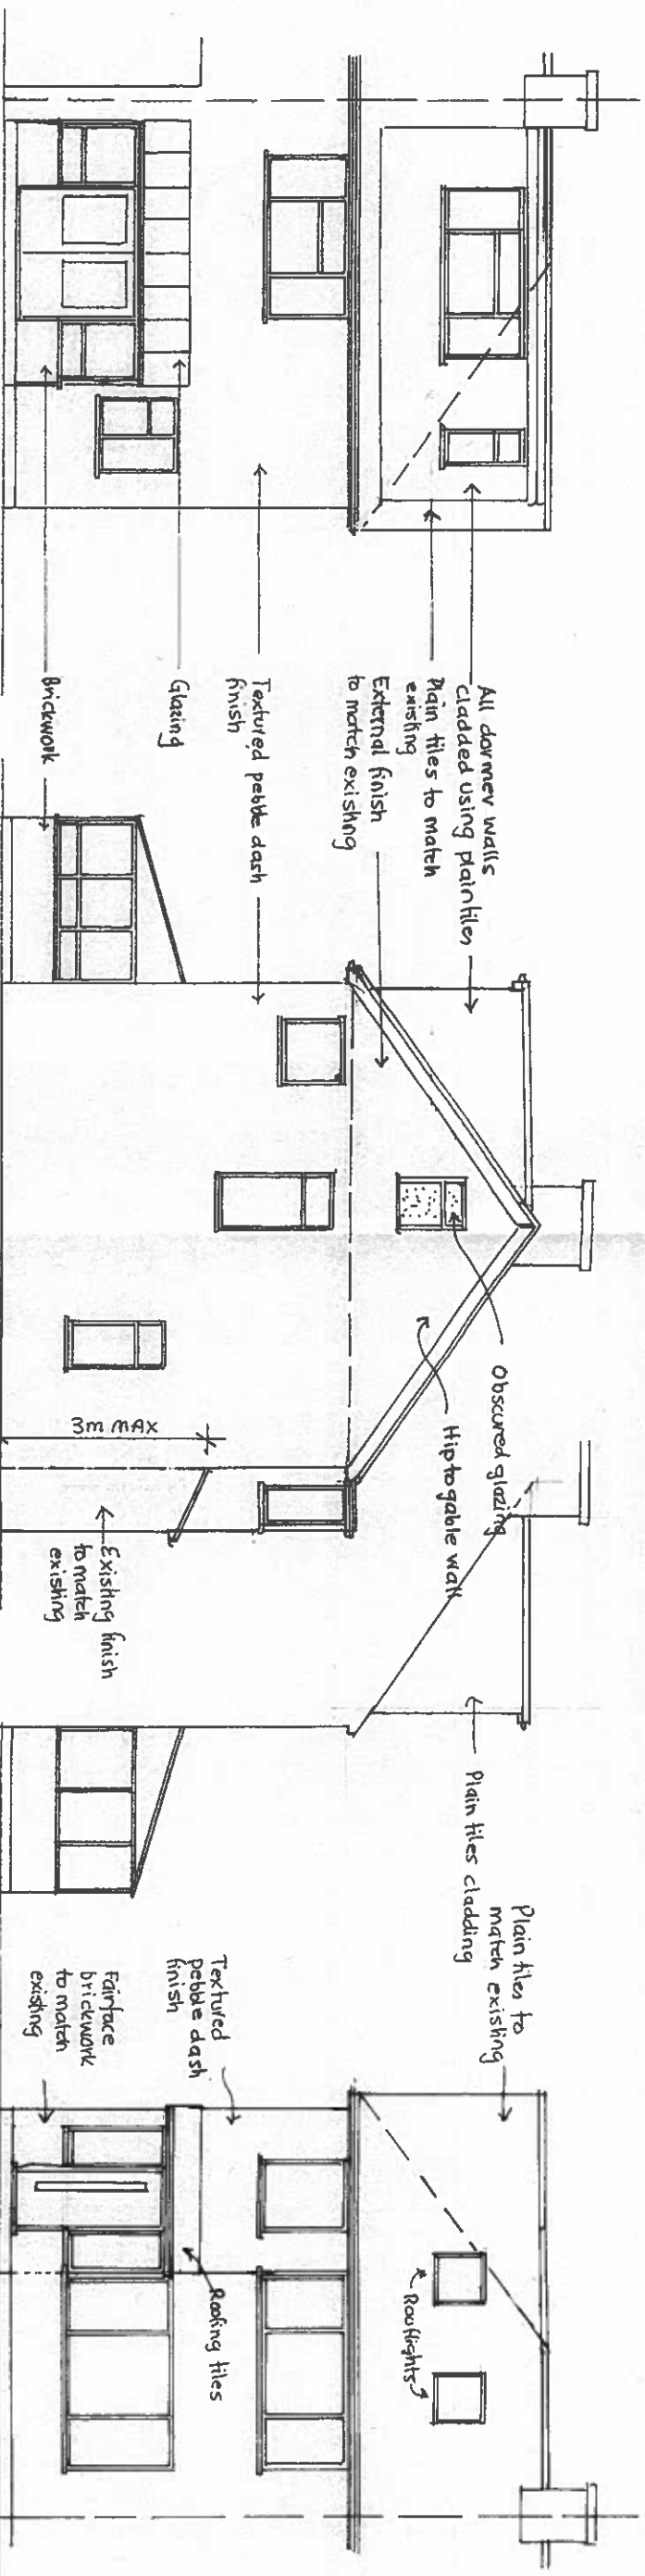


REAR ELEVATION


SIDE ELEVATION

SIDE ELEVATION
FACING No 160


FRONT ELEVATION

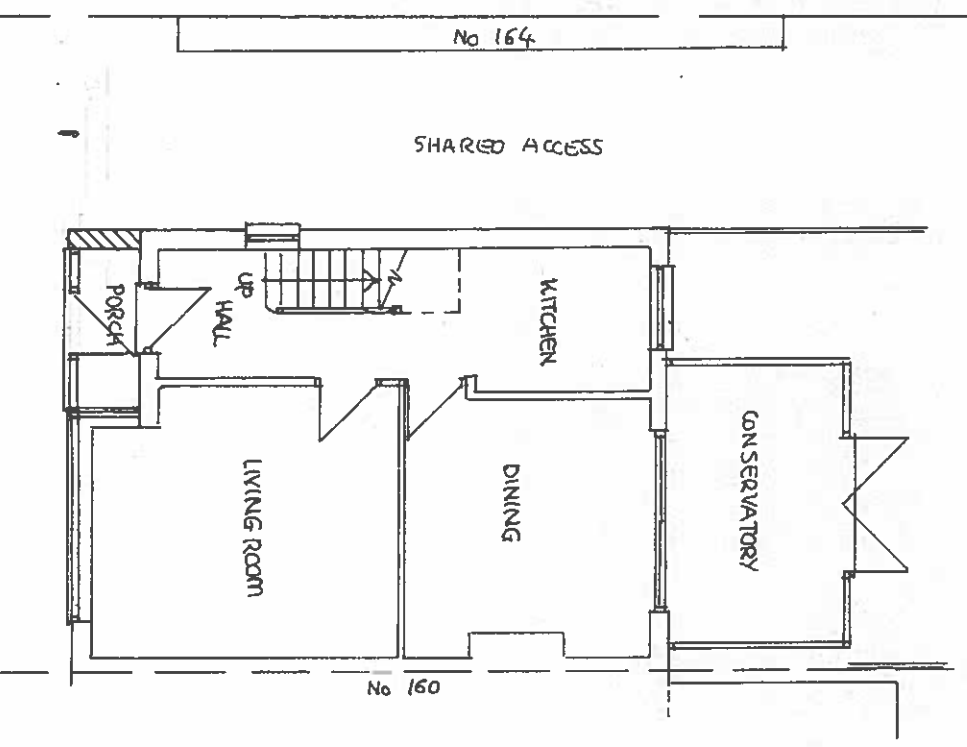


GROUND FLOOR PLAN

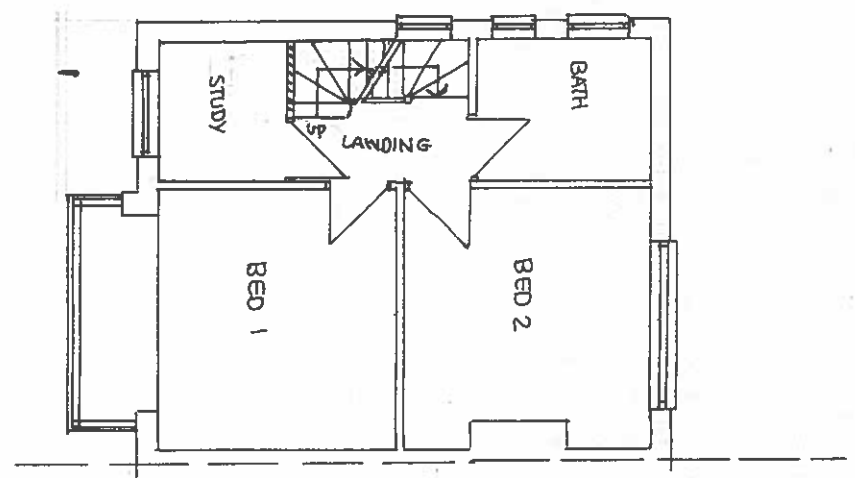

FIRST FLOOR PLAN

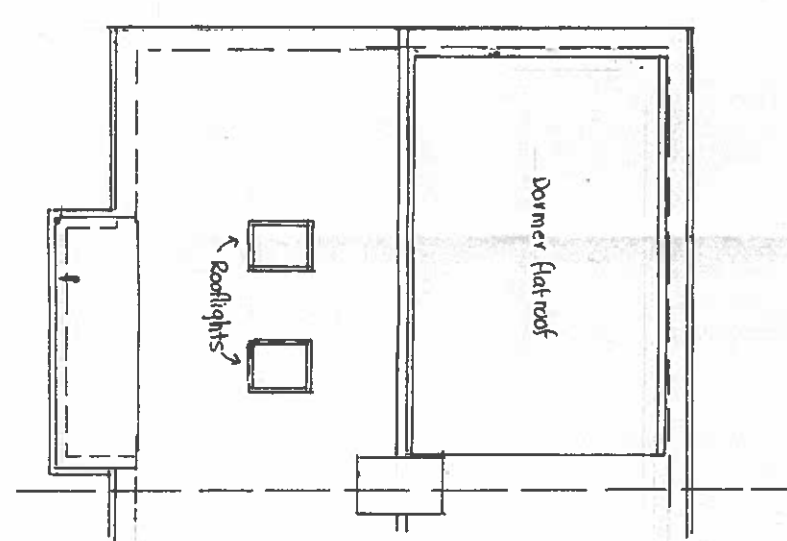


ROOF PLAN

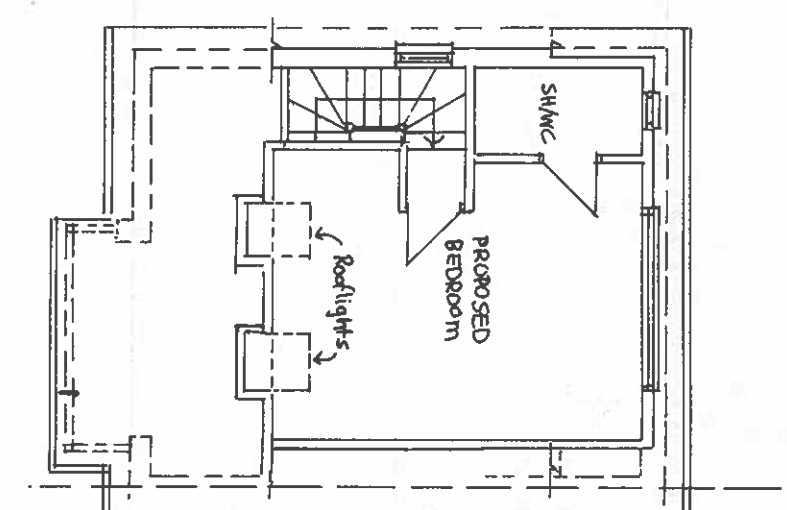

LOFT ROOM PLAN

Rev	Revision notes	Initials	Date

 

PROJECT

162 WALTHAM AVENUE

HAYES UB3 1TE

DESCRIPTION

PROPOSED FLOOR/ROOF PLANS

AND ELEVATIONS

SCALE

1:100 @ A3

DATE

MAY 2021

DRAWING NO

544/PLC/03