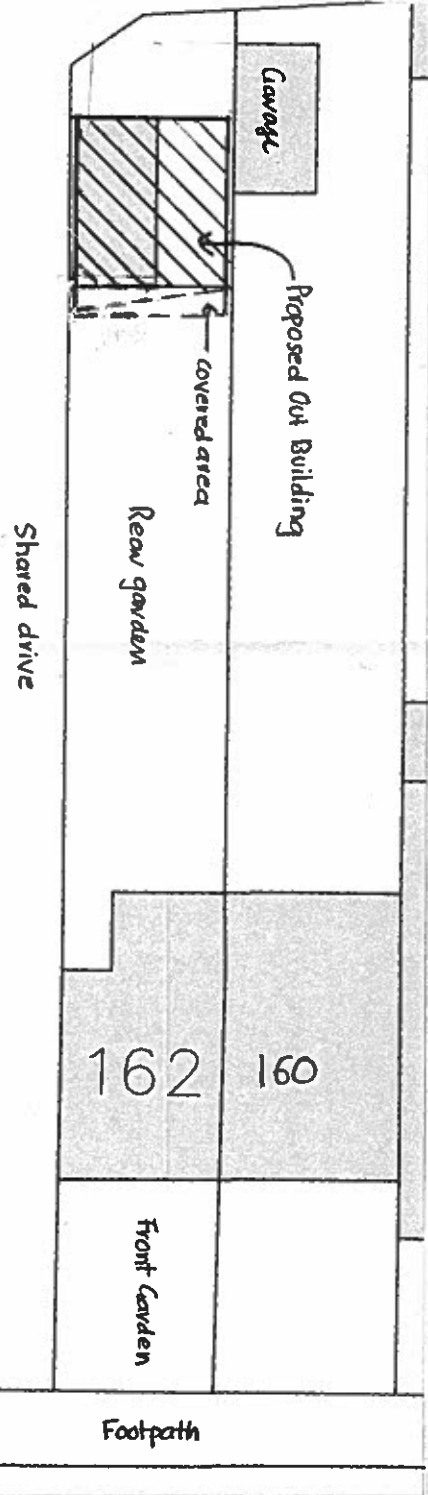
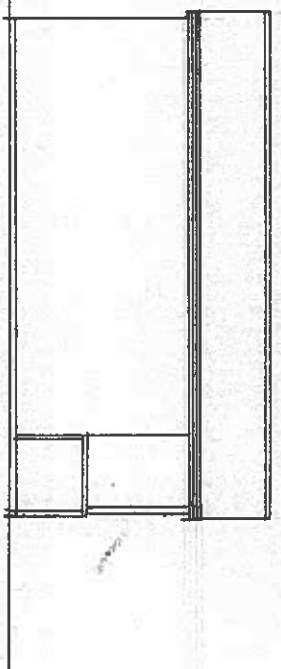
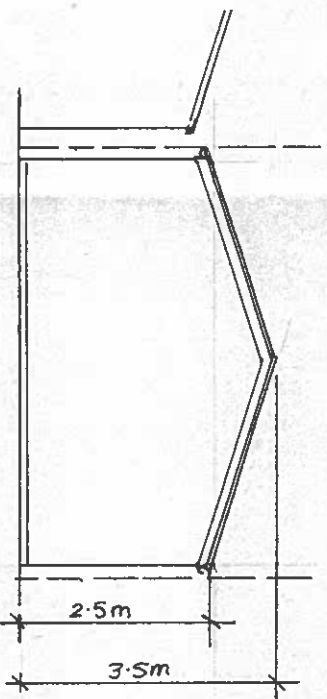
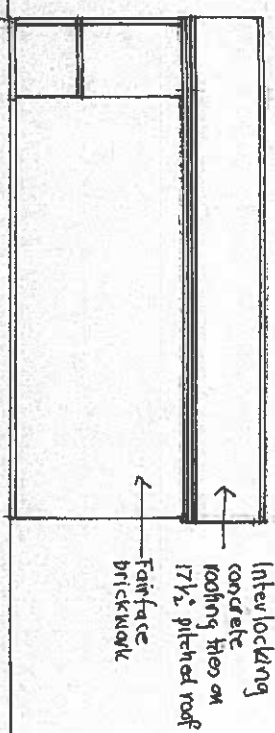
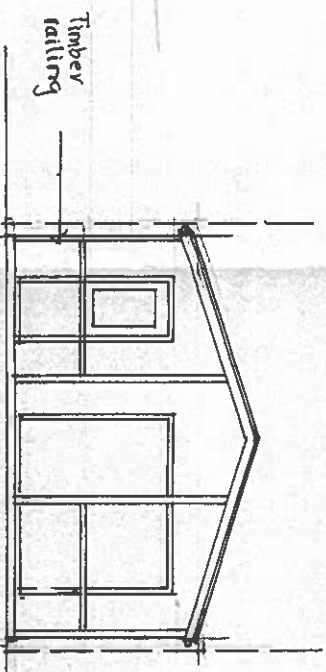
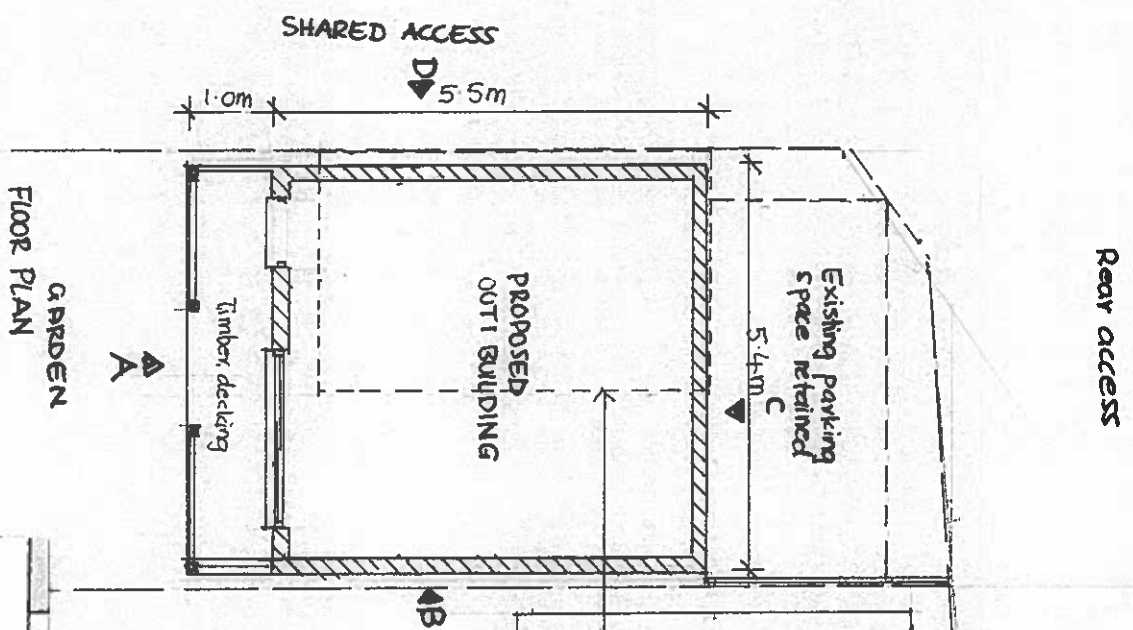


PROJECT:
162 WALTHAM AVENUE
HAYES UB3 1TE

DESCRIPTION:
PROPOSED OUT BUILDING PLAN
ELEVATIONS & SITE PLAN

SCALE:
1:100 @ A3 & 1:250 @ A3 1

DATE:
MAY 2021

DRAWING NO:
544 / PLC / 04

REV