


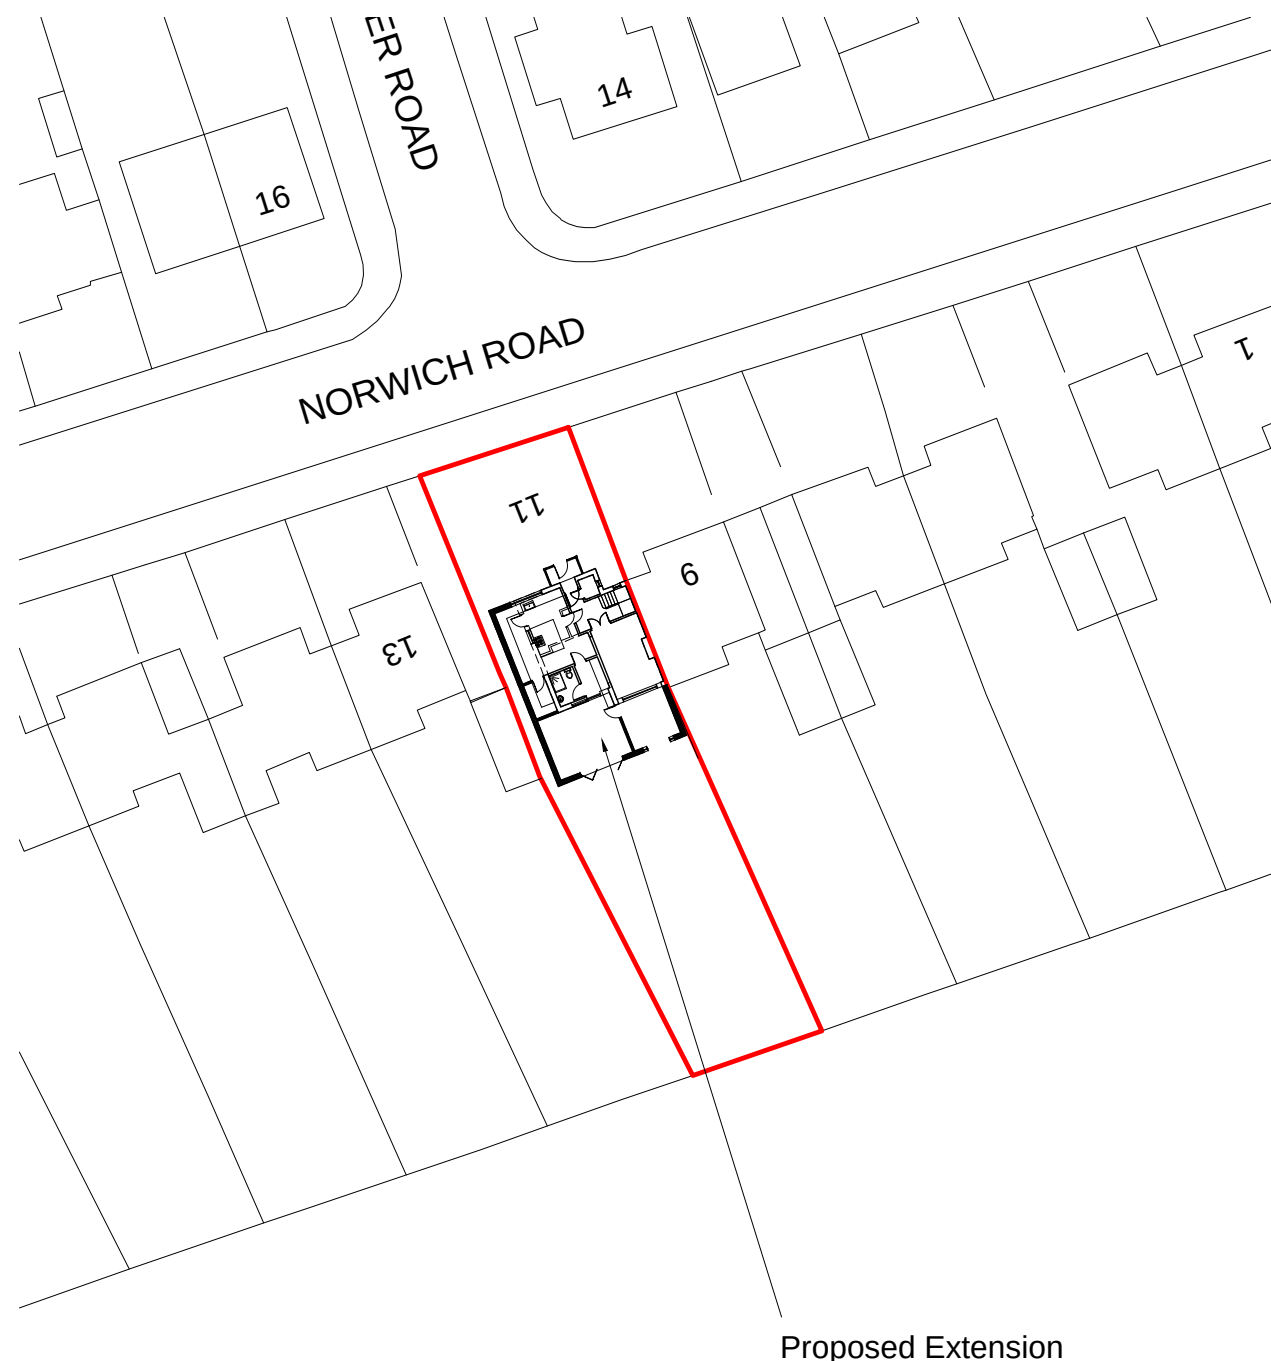


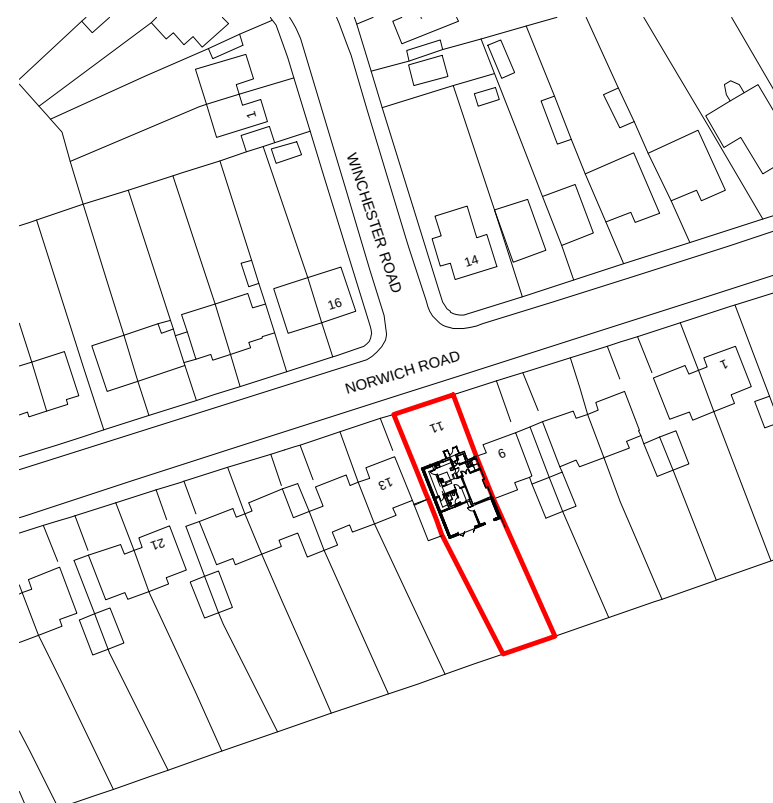

BLOCK PLAN
(scale: 1:500)

 

LOCATION PLAN
(scale: 1:1250)

 

Dimensions to be verified on site
DO NOT SCALE FROM THIS DRAWING.
Any areas indicated on this drawing are for guidance only.
No responsibility is taken for their accuracy.

This drawing is the property of V-DESIGN
Copyright is reserved by them and the drawing is issued
on the condition that it is not copied, reproduced, retained
or disclosed to any unauthorised person, either wholly or in
part without the consent in writing of V-DESIGN

Email: vishal00077@hotmail.com Mobile: 07971083395

Site Address:


11, Norwich Road,
Northwood Hills
HA6 1ND

Client Detail:

Mrs S Kapoor
11, Norwich Road,
Northwood Hills
HA6 1ND

Title:

Block & Location Plans

 

Scale:

as shown

Paper Size:

A3

Drawn By: VP


Checked By: VP

Date: 10/2015

Drawing No. PL/11/N/10/15 - 05

Revisions:

Rev	Revision	Date
A	Block plan amended	10-2015
B	Block plan amended	11-2015
C	Extension reduced to 4.0m	01-2016

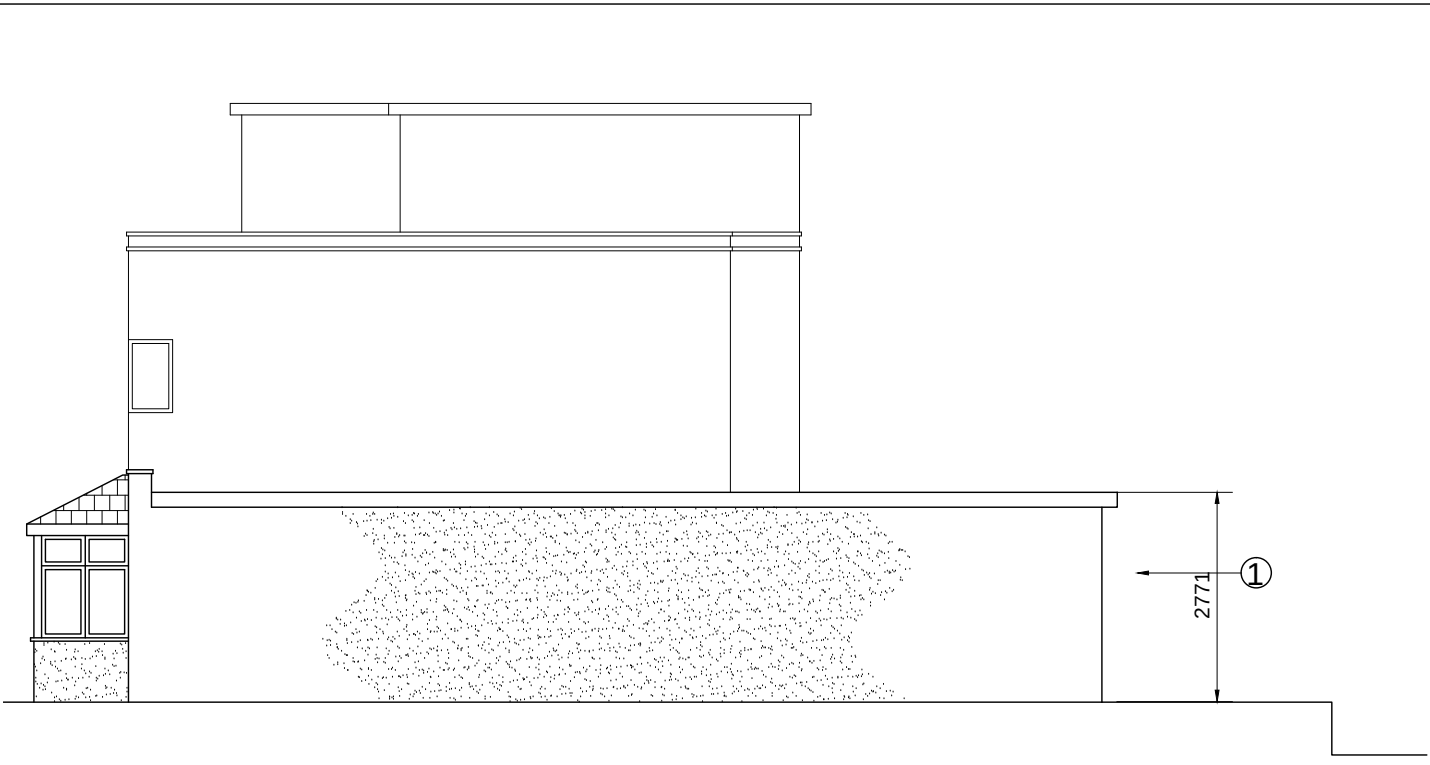


PROPOSED SIDE ELEVATION




PROPOSED FRONT ELEVATION


- KEY:
- 1. Rendering to Match Existing
 - 2. Door & Window to Match Existing
 - 3. Tile Roof

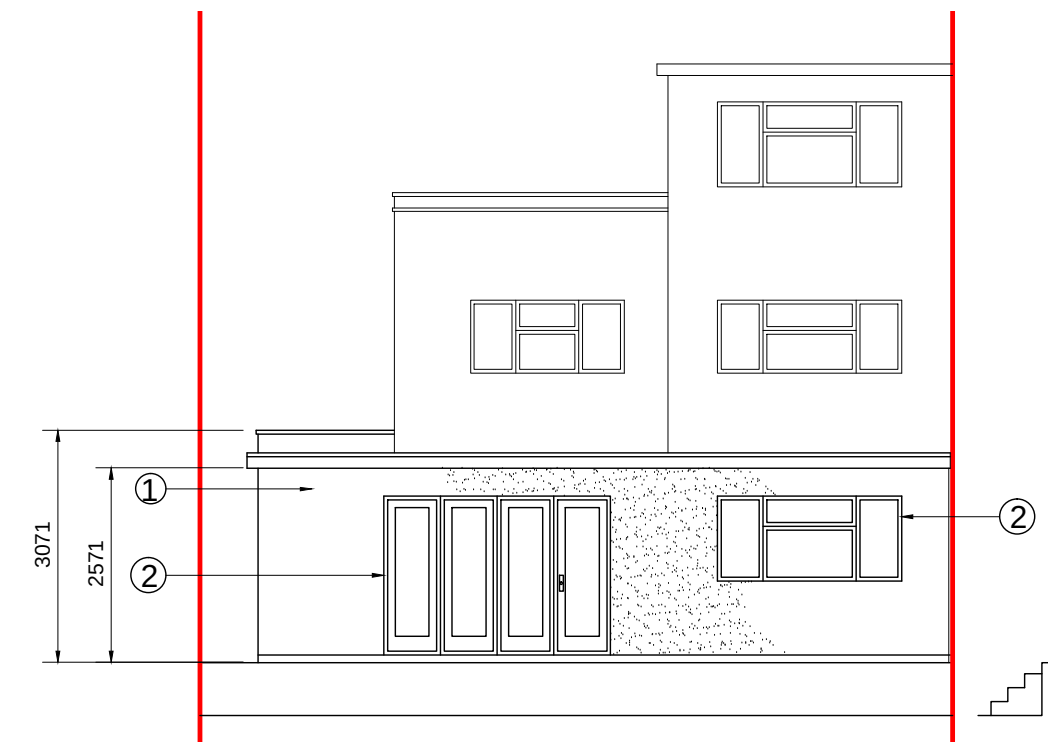

PROPOSED REAR ELEVATION

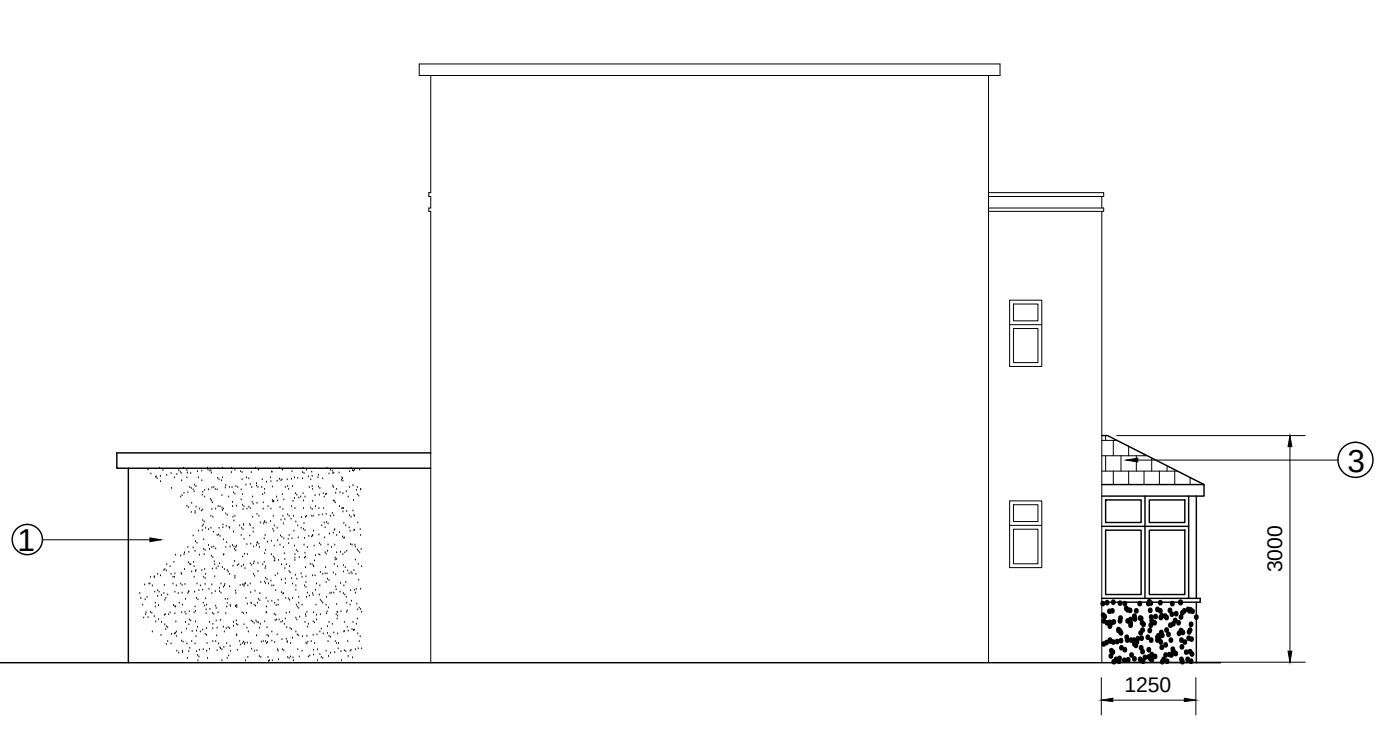

PROPOSED SIDE ELEVATION

 

Dimensions to be verified on site
DO NOT SCALE FROM THIS DRAWING.
Any areas indicated on this drawing are for guidance only.
No responsibility is taken for their accuracy.

This drawing is the property of V-DESIGN
Copyright is reserved by them and the drawing is issued
on the condition that it is not copied, reproduced, retained
or disclosed to any unauthorised person, either wholly or in
part without the consent in writing of V-DESIGN

Email: vishal00077@hotmail.com Mobile: 07971083395

Site Address:
11, Norwich Road,
Northwood Hills
HA6 1ND


Client Detail:
Mrs S Kapoor
11, Norwich Road,
Northwood Hills
HA6 1ND

Title:
Proposed Elevations


Scale:	1:100	Paper Size:	A3
--------	-------	-------------	----

Drawn By: VP
Checked By: VP
Date: 10/2015
Drawing No. PL/11/N/10/15 - 04

Revisions:		
Rev	Revision	Date
A	Extension reduced to 4.0m	01-2016

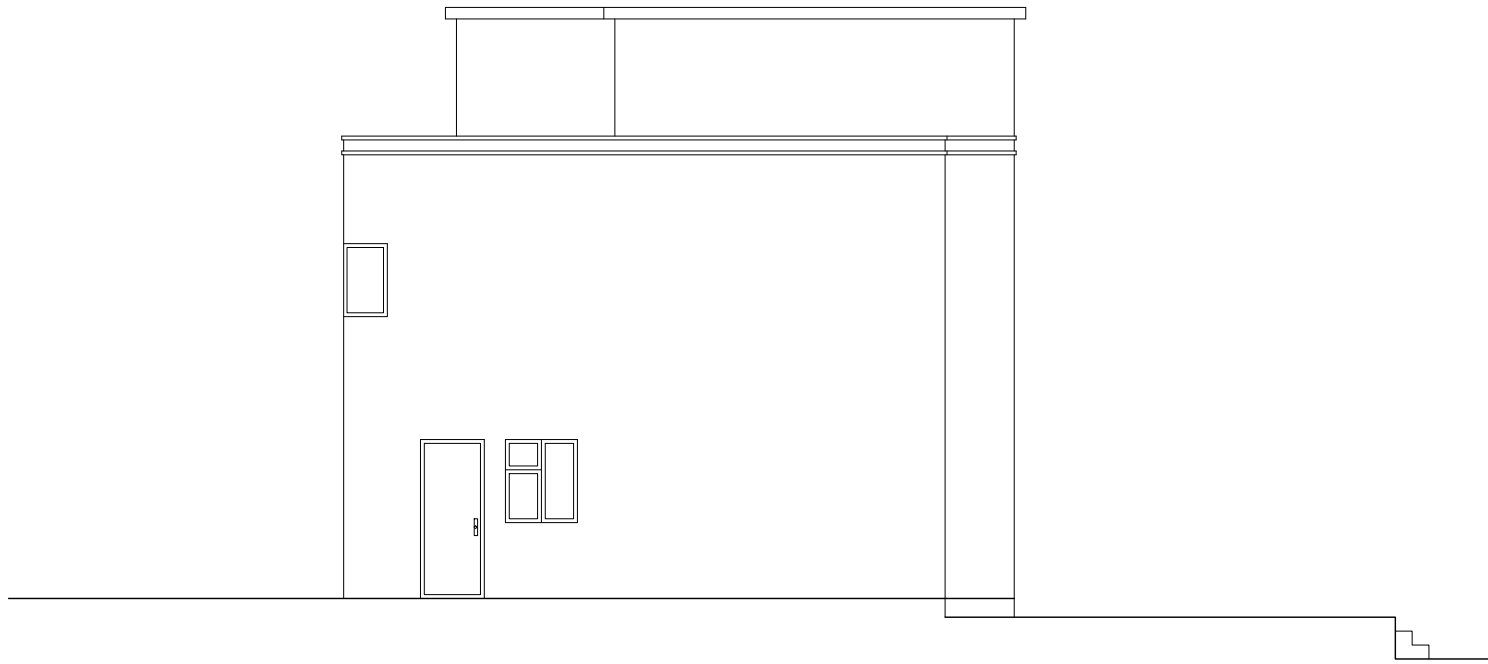


EXISTING SIDE ELEVATION

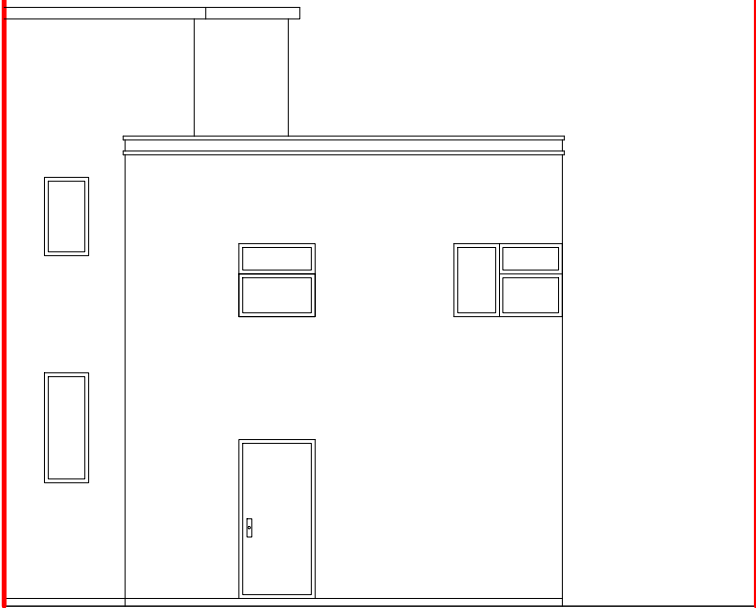



EXISTING FRONT ELEVATION



EXISTING REAR ELEVATION

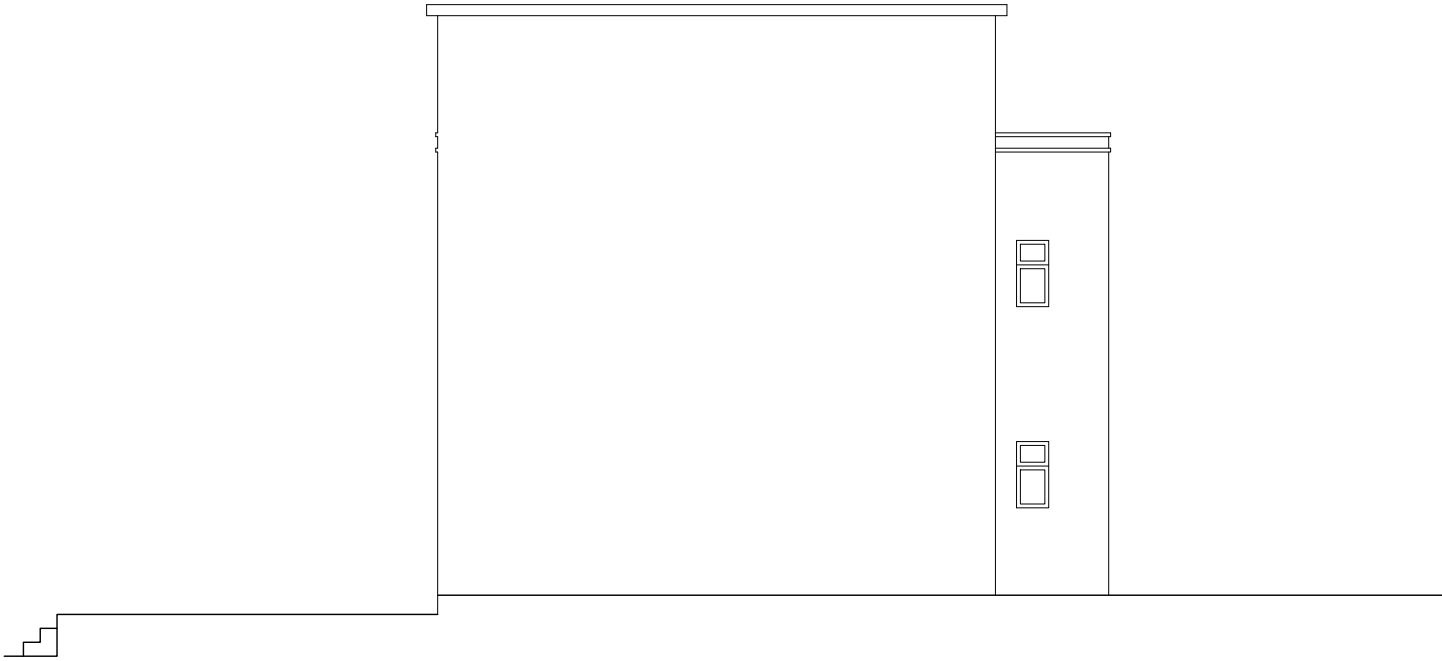

EXISTING SIDE ELEVATION

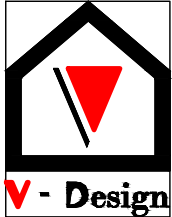 

Dimensions to be verified on site
DO NOT SCALE FROM THIS DRAWING.
Any areas indicated on this drawing are for guidance only.
No responsibility is taken for their accuracy.

This drawing is the property of V-DESIGN
Copyright is reserved by them and the drawing is issued
on the condition that it is not copied, reproduced, retained
or disclosed to any unauthorised person, either wholly or in
part without the consent in writing of V-DESIGN

Site Address:

11, Norwich Road,
Northwood Hills
HA6 1ND

Client Detail:

Mrs S Kapoor
11, Norwich Road,
Northwood Hills
HA6 1ND

Title:

Existing Elevations

Scale:

1:100

Paper Size: A3

Drawn By: VP

Checked By: VP

Date: 10/2015

Drawing No. PL/11/N/10/15 - 03



Revisions:

Rev	Revision	Date

Email: vishal00077@hotmail.com Mobile: 07971083395

Note:

Front porch area 2.93 sq.m

 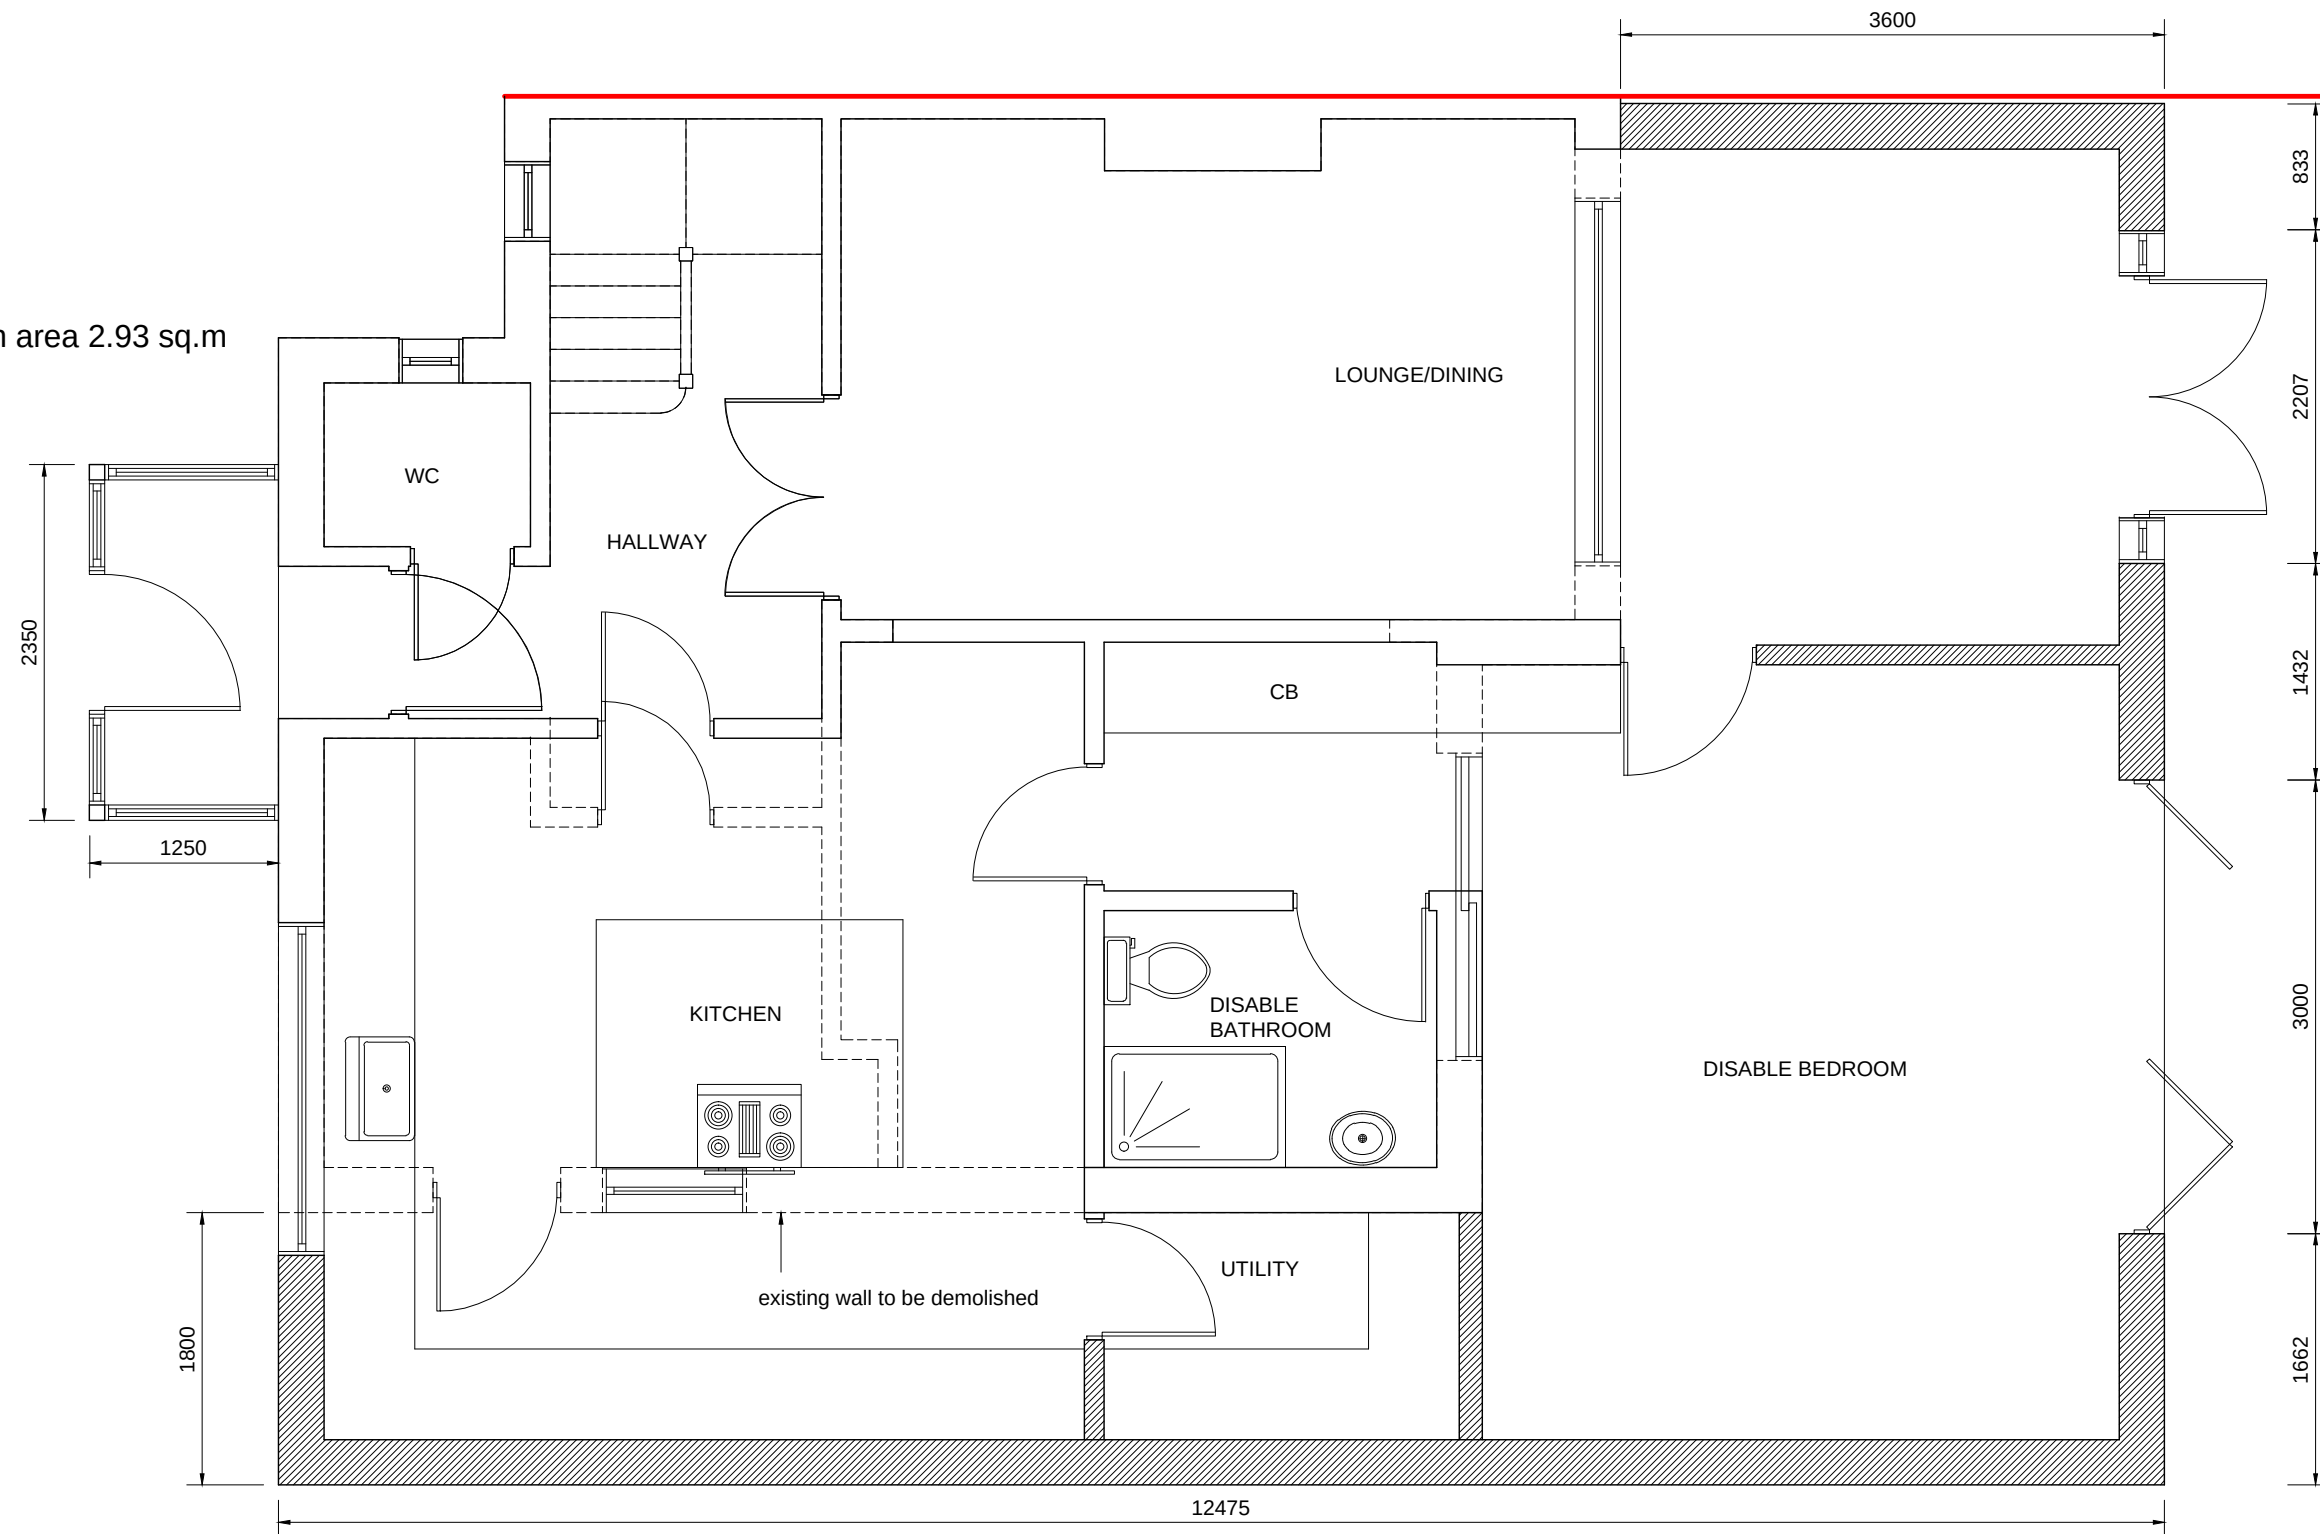

Dimensions to be verified on site
DO NOT SCALE FROM THIS DRAWING.
Any areas indicated on this drawing are for guidance only.
No responsibility is taken for their accuracy.

This drawing is the property of V-DESIGN
Copyright is reserved by them and the drawing is issued
on the condition that it is not copied, reproduced, retained
or disclosed to any unauthorised person, either wholly or in
part without the consent in writing of V-DESIGN

Email: vishal00077@hotmail.com Mobile: 07971083395

Site Address:

11, Norwich Road,
Northwood Hills
HA6 1ND

Client Detail:

Mrs S Kapoor
11, Norwich Road,
Northwood Hills
HA6 1ND

Title:

Proposed Ground Floor Plan

Scale:

1:50

Paper Size:

A3

Drawn By: VP



Checked By: VP

Date: 10/2015

Drawing No. PL/11/N/10/15 - 02

Revisions:

Rev	Revision	Date
A	Extension reduced to 4.0m	01-2016

 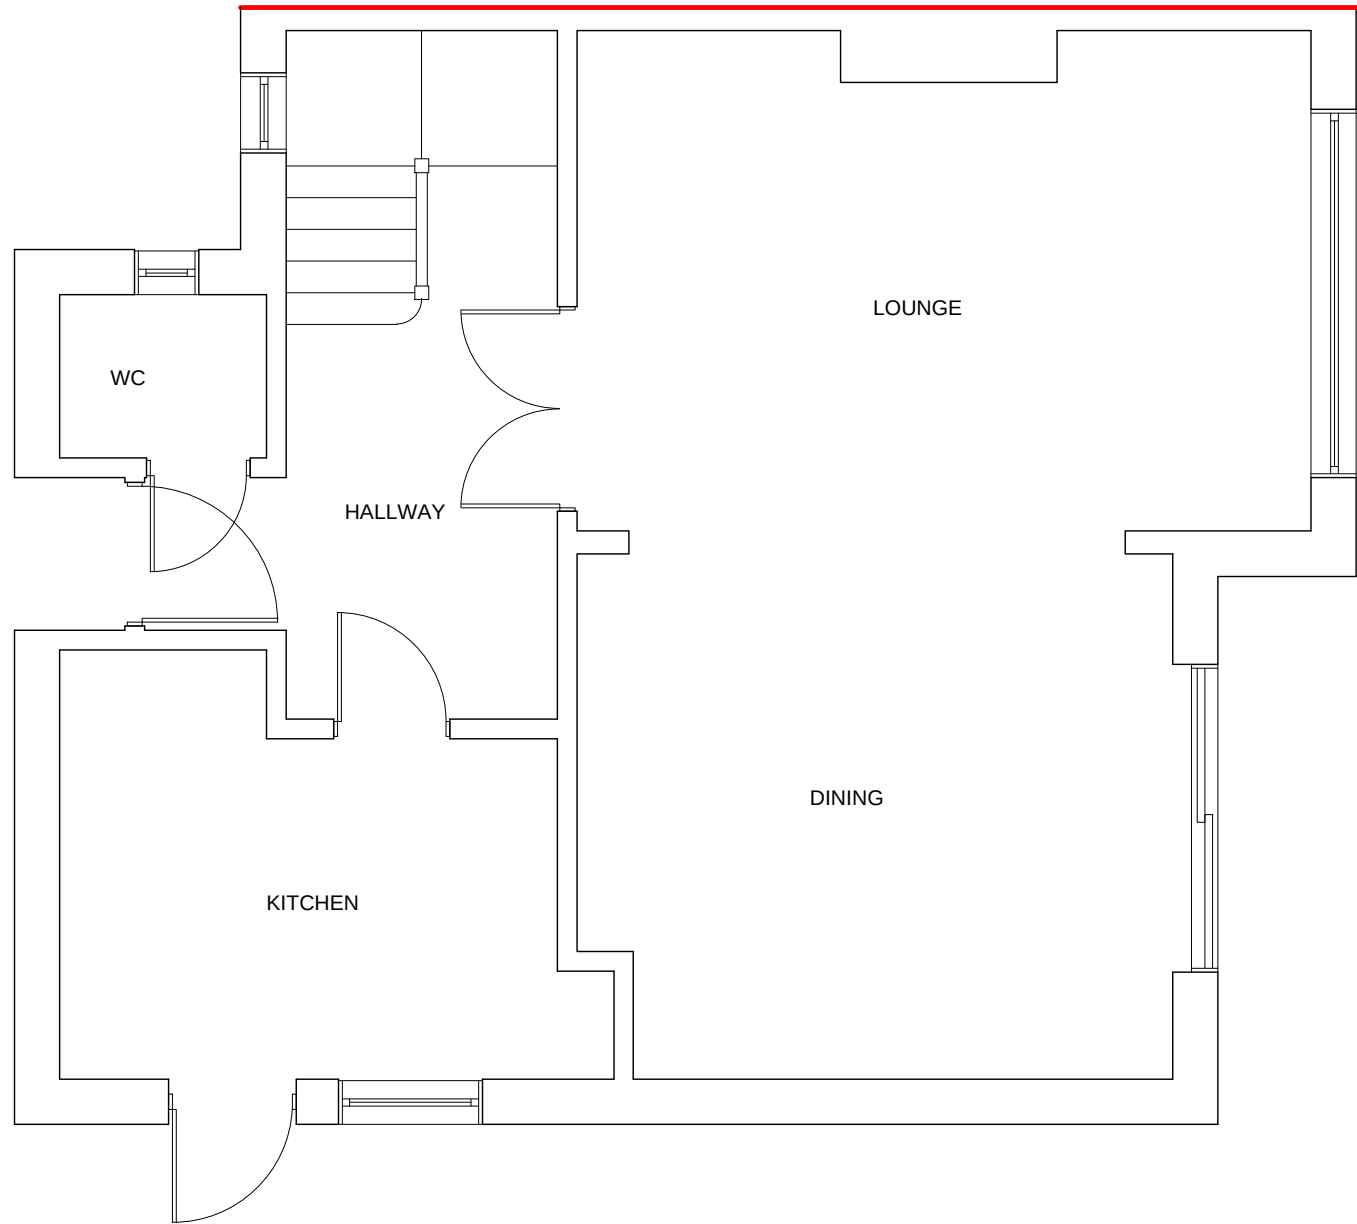

 V - Design	Dimensions to be verified on site DO NOT SCALE FROM THIS DRAWING. Any areas indicated on this drawing are for guidance only. No responsibility is taken for their accuracy.	Site Address:	Client Detail:	Title:				Drawn By: VP	Checked By: VP	Date: 10/2015	Drawing No. PL/11/N/10/15 - 01	Revisions:		
		11, Norwich Road, Northwood Hills HA6 1ND	Mrs S Kapoor 11, Norwich Road, Northwood Hills HA6 1ND	Existing Ground Floor Plan								Rev	Revision	Date
	This drawing is the property of V-DESIGN Copyright is reserved by them and the drawing is issued on the condition that it is not copied, reproduced, retained or disclosed to any unauthorised person, either wholly or in part without the consent in writing of V-DESIGN													
Email: vishal00077@hotmail.com Mobile: 07971083395			Scale:	1:50	Paper Size:	A3								