


MANOR COURT,
HIGH STREET, HARMONDSWORTH,
WEST DRAYTON, UB7 0AQ

EXISTING

DRAWINGS
SEPTEMBER 2017

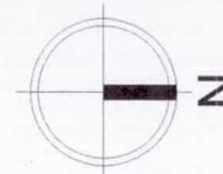

0 5 10m
SITE AREA 7819m²



Rev. Date Details

Project:

Manor Court

High Street

Harmondsworth

Content:

E X I S T I N G

Site Plan

Topographical Provided by MK

Surveys

North:

Drawn By:

TH

Scale:

1:500@A3

Date:

APR15

Rev:

-

Notes:

Figured dimensions to be used in preference to scaled.
The Contractor is to check all site dimensions and setting-out and obtain the Architect's instructions in respect of any discrepancy revealed before work is put in hand.
Description or illustration of proprietary systems or products is not to be taken as licence in respect of patents or copyright involved or royalties due.
All rights in drawing and design are reserved to the Architect.
Copyright; not to be reproduced without the Architect's permission.
Subject to survey


The Old School House Bridge Road Hulton Bridge
Kings Langley Hertfordshire WD4 8RQ
T 01923 267488
wakelin-admin@wakelin.co.uk
www.wakelin.co.uk




© Wakelin Associates 2017



Wakelin Associates
Architects

MC/17/EX01

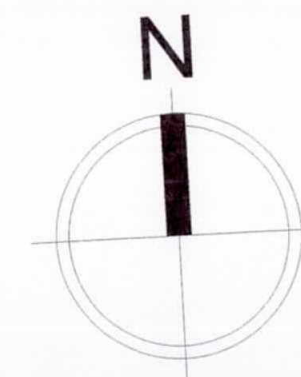MC/17/EX02

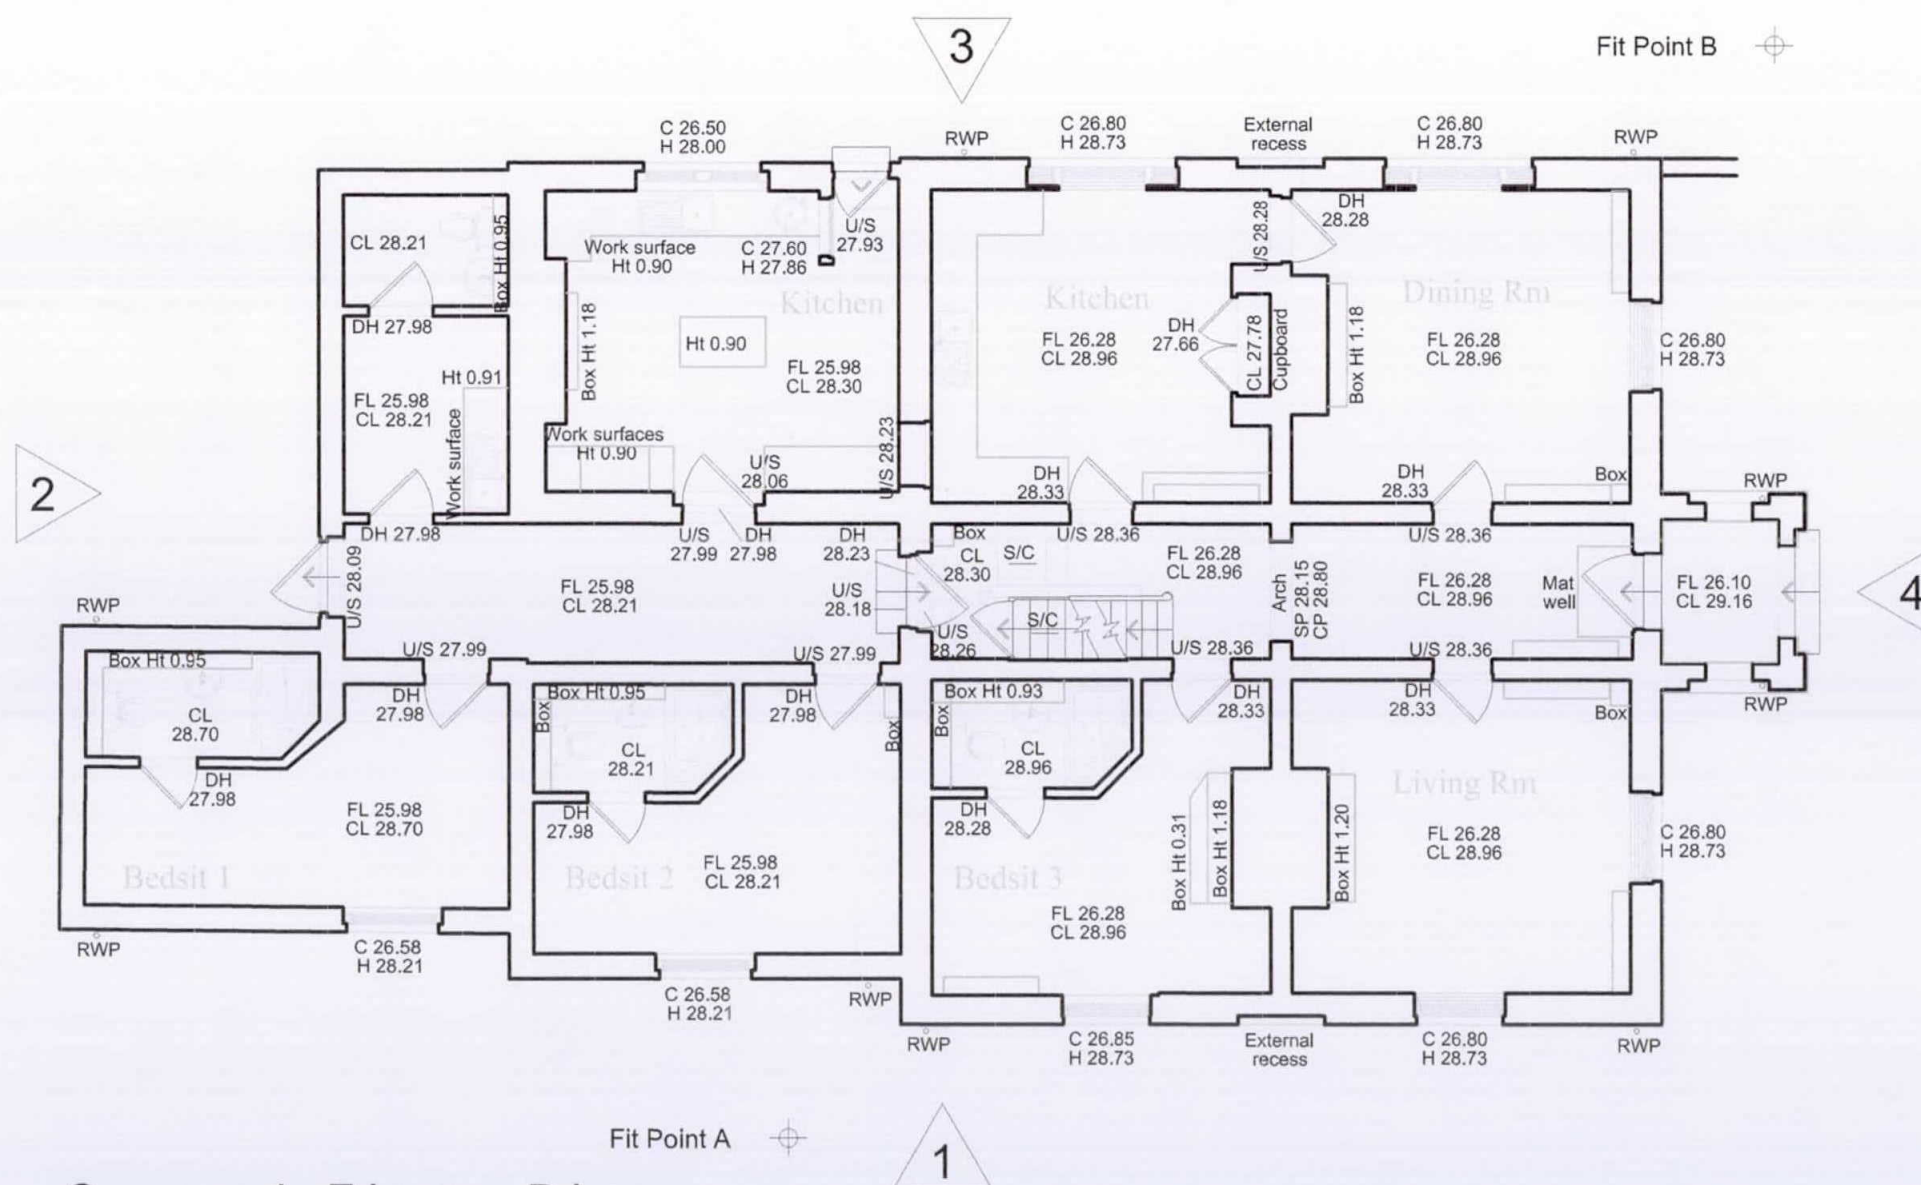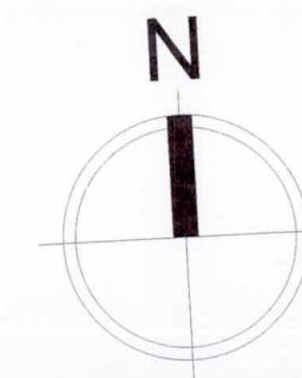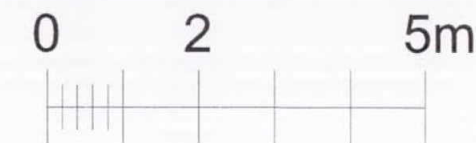

Ground Floor Plan
GIA 190.6m²

MANOR LODGE AREA SCHEDULE EXISTING		
UNIT	FLOOR	GIA
1	BASEMENT	88.6m ²
	GROUND	190.6m ²
	FIRST	166.9m ²
	SECOND	30.2m ²
TOTAL		476.3m ²

Rev. Date Details

Project:

Manor Court
High Street
Harmondsworth

Content:

EXISTING

Manor Lodge

Ground Floor Plan

Provided by MK Surveys

North:

Drawn By: Date:
TH APR15

Scale: Rev:
1:100@A3 -

Notes:

Figured dimensions to be used in preference to scaled.
The Contractor is to check all site dimensions and setting-out and obtain the Architect's instructions in respect of any discrepancy revealed before work is put in hand.
Description or illustration of proprietary systems or products is not to be taken as licence in respect of patents or copyright involved or royalties due.
All rights in drawing and design are reserved to the Architect.
Copyright; not to be reproduced without the Architect's permission.
Subject to survey

The Old School House Bridge Road Hunton Bridge
Kings Langley Hertfordshire WD4 8RQ



T 0 1 9 2 3 2 6 7 4 8 8
wakelin-admin@wakelin.co.uk
www.wakelin.co.uk

© Wakelin Associates 2017



Wakelin Associates
Architects

MC/17/EX03

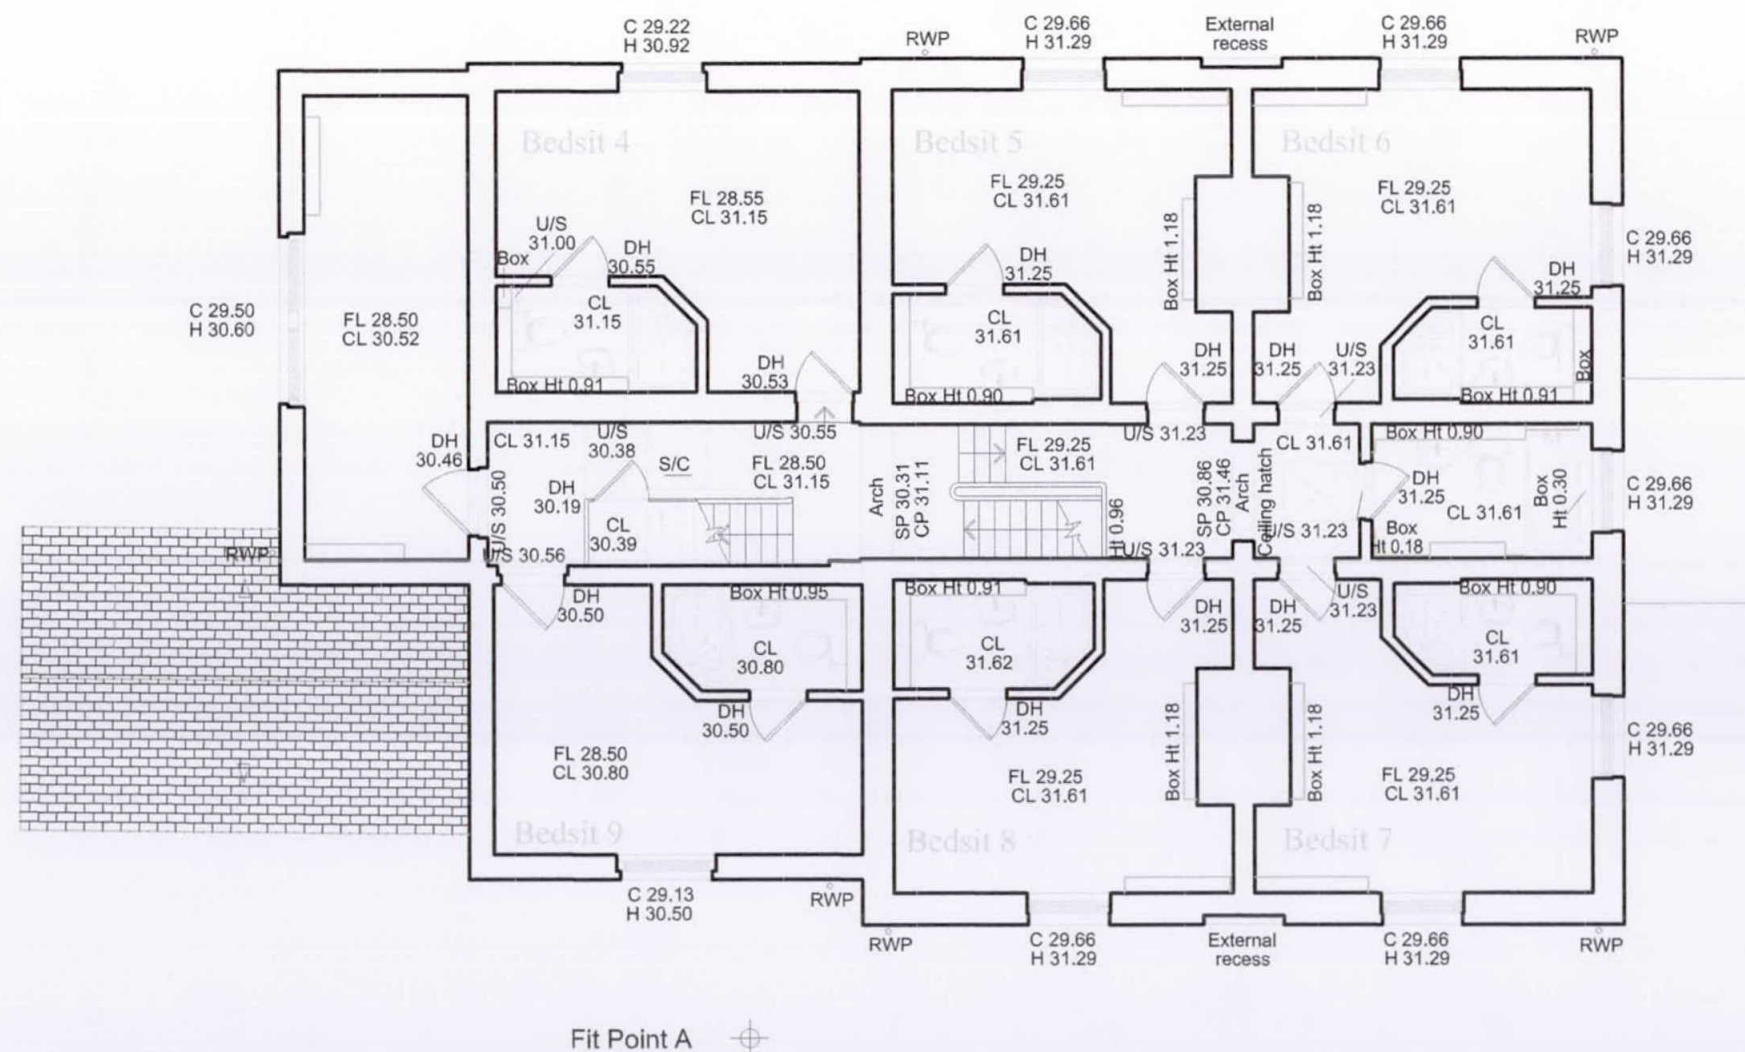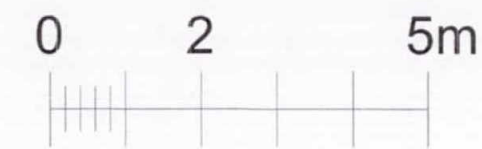

First Floor Plan
GIA 166.9m²

MANOR LODGE AREA SCHEDULE EXISTING		
UNIT	FLOOR	GIA
1	BASEMENT	88.6m ²
	GROUND	190.6m ²
	FIRST	166.9m ²
	SECOND	30.2m ²
TOTAL		476.3m ²

Rev. | Date | Details

Project:
Manor Court
High Street
Harmondsworth

Content:
E X I S T I N G
Manor Lodge
First Floor Plan
Provided by MK Surveys

North:
Drawn By: TH
Date: APR15
Scale: 1:100@A3
Rev: -

Notes:
Figured dimensions to be used in preference to scaled.
The Contractor is to check all site dimensions and setting-out and obtain the Architect's instructions in respect of any discrepancy revealed before work is put in hand.
Description or illustration of proprietary systems or products is not to be taken as licence in respect of patents or copyright involved or royalties due.
All rights in drawing and design are reserved to the Architect.
Copyright; not to be reproduced without the Architect's permission.
Subject to survey


The Old School House Bridge Road Hunton Bridge
Kings Langley Hertfordshire WD4 8RQ
T 0 1 9 2 3 2 6 7 4 8 8
wakelin-admin@wakelin.co.uk
www.wakelin.co.uk

© Wakelin Associates 2017




Wakelin Associates
Architects

MC/17/EX04

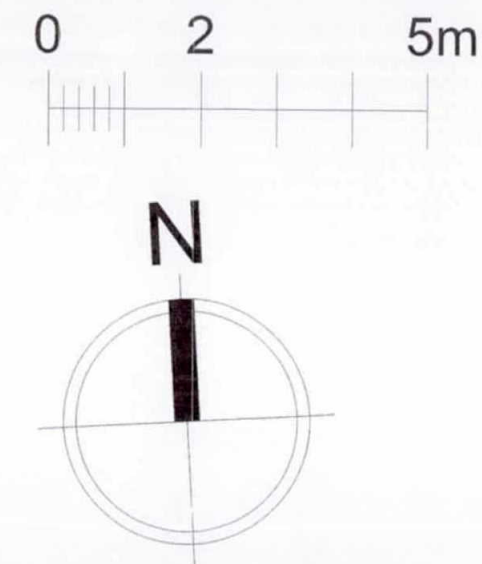

MANOR LODGE AREA SCHEDULE EXISTING		
UNIT	FLOOR	GIA
1	BASEMENT	88.6m ²
	GROUND	190.6m ²
	FIRST	166.9m ²
	SECOND	30.2m ²
TOTAL		476.3m ²

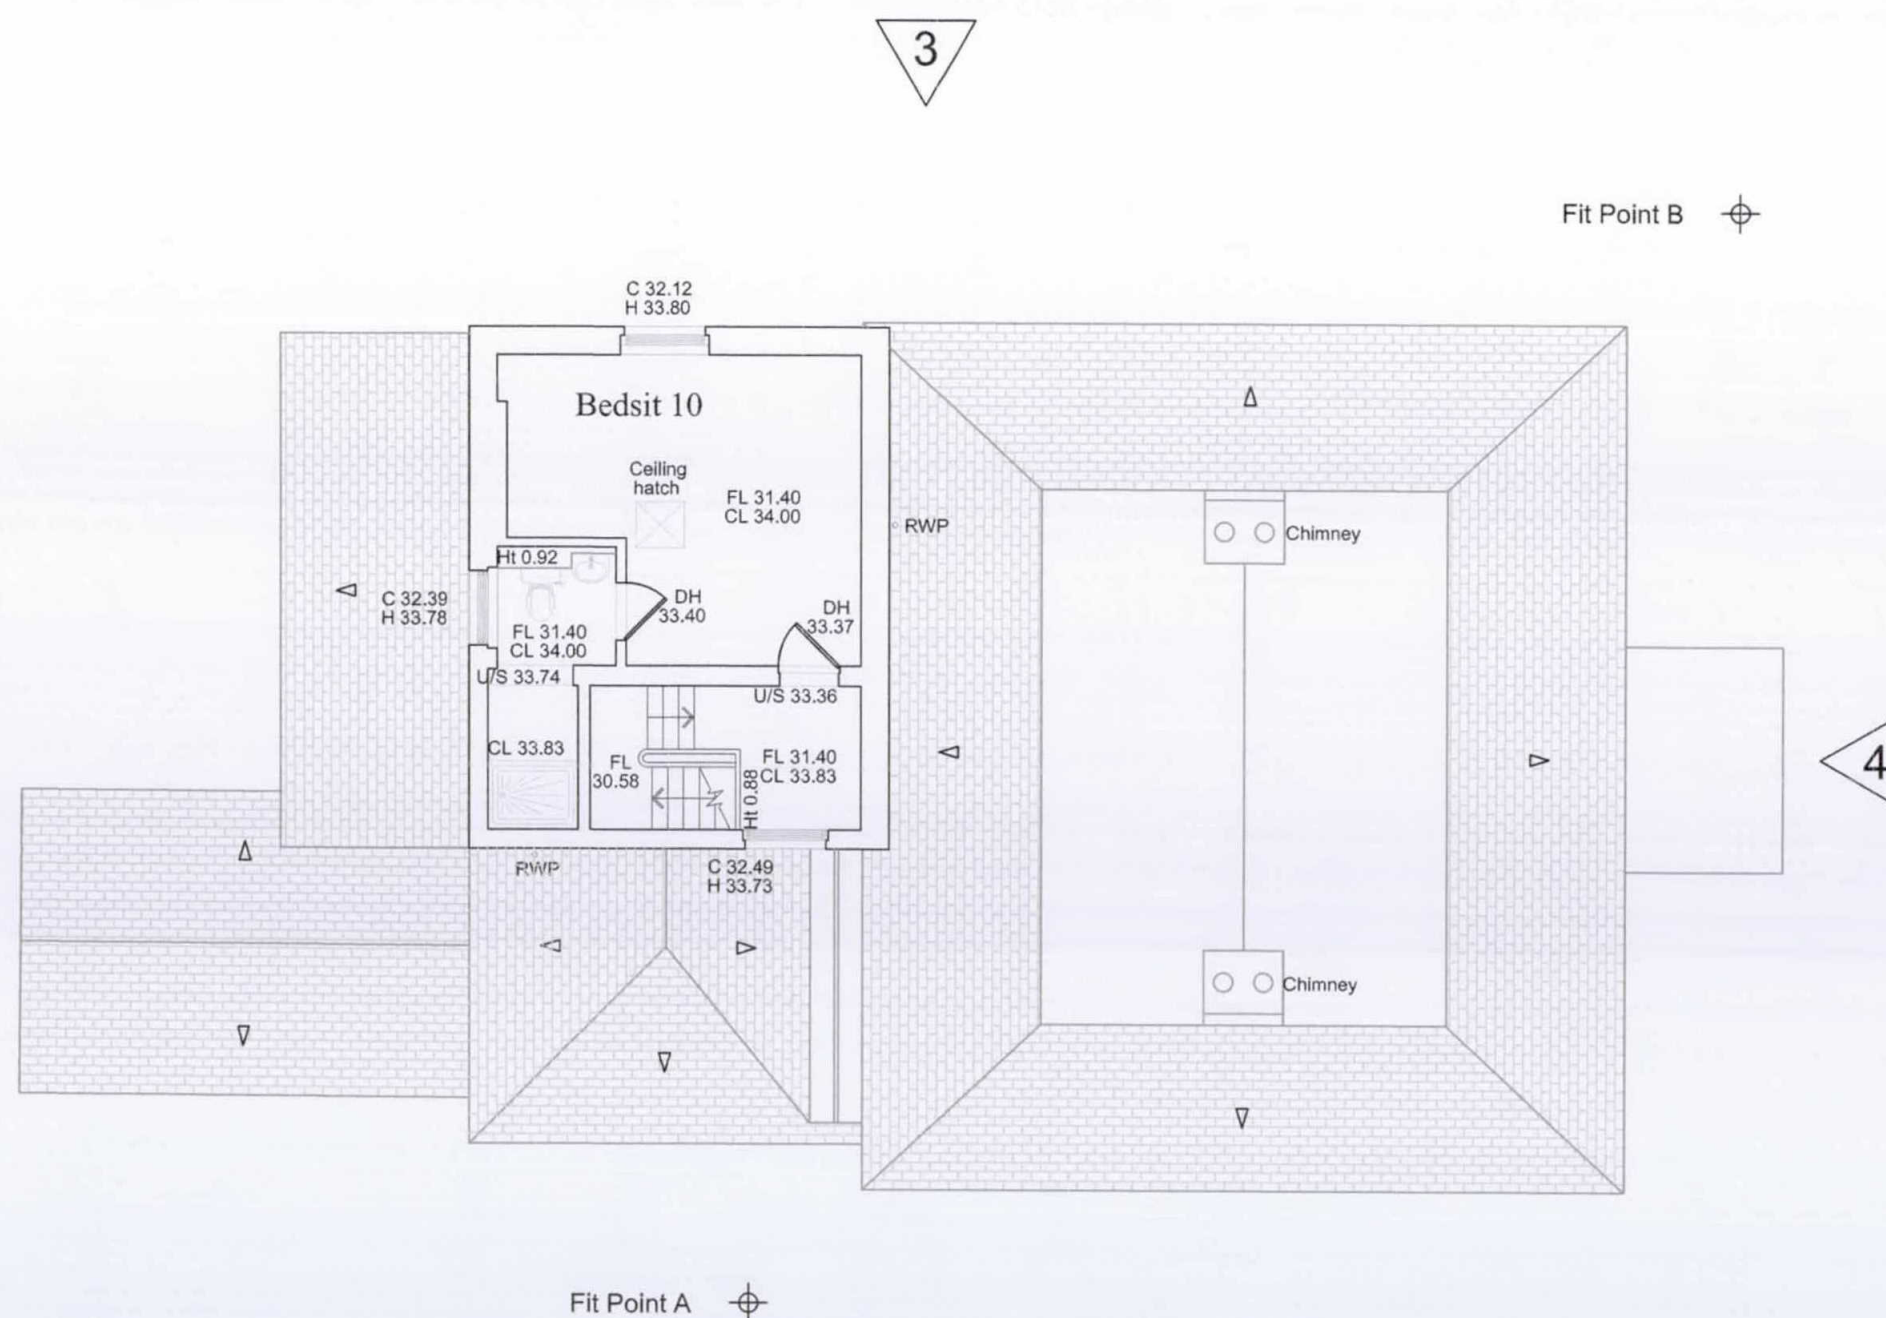

Second Floor Plan
GIA 30.2m²

Rev. | Date | Details

Project:

Manor Court
High Street
Harmondsworth

Content:

E X I S T I N G

Manor Lodge

Second Floor Plan

Provided by MK Surveys

North:

Drawn By: TH
Date: APR15

Scale: 1:100@A3
Rev: -

Notes:

Figured dimensions to be used in preference to scaled.
The Contractor is to check all site dimensions and setting-out and obtain the Architect's instructions in respect of any discrepancy revealed before work is put in hand.
Description or illustration of proprietary systems or products is not to be taken as licence in respect of patents or copyright involved or royalties due.
All rights in drawing and design are reserved to the Architect.
Copyright; not to be reproduced without the Architect's permission.
Subject to survey

The Old School House Bridge Road Hunton Bridge
Kings Langley Hertfordshire WD4 8RQ
T 01923 267488
wakelin-admin@wakelin.co.uk
www.wakelin.co.uk



© Wakelin Associates 2017



Wakelin Associates
Architects

MC/17/EX05

0 2 5m

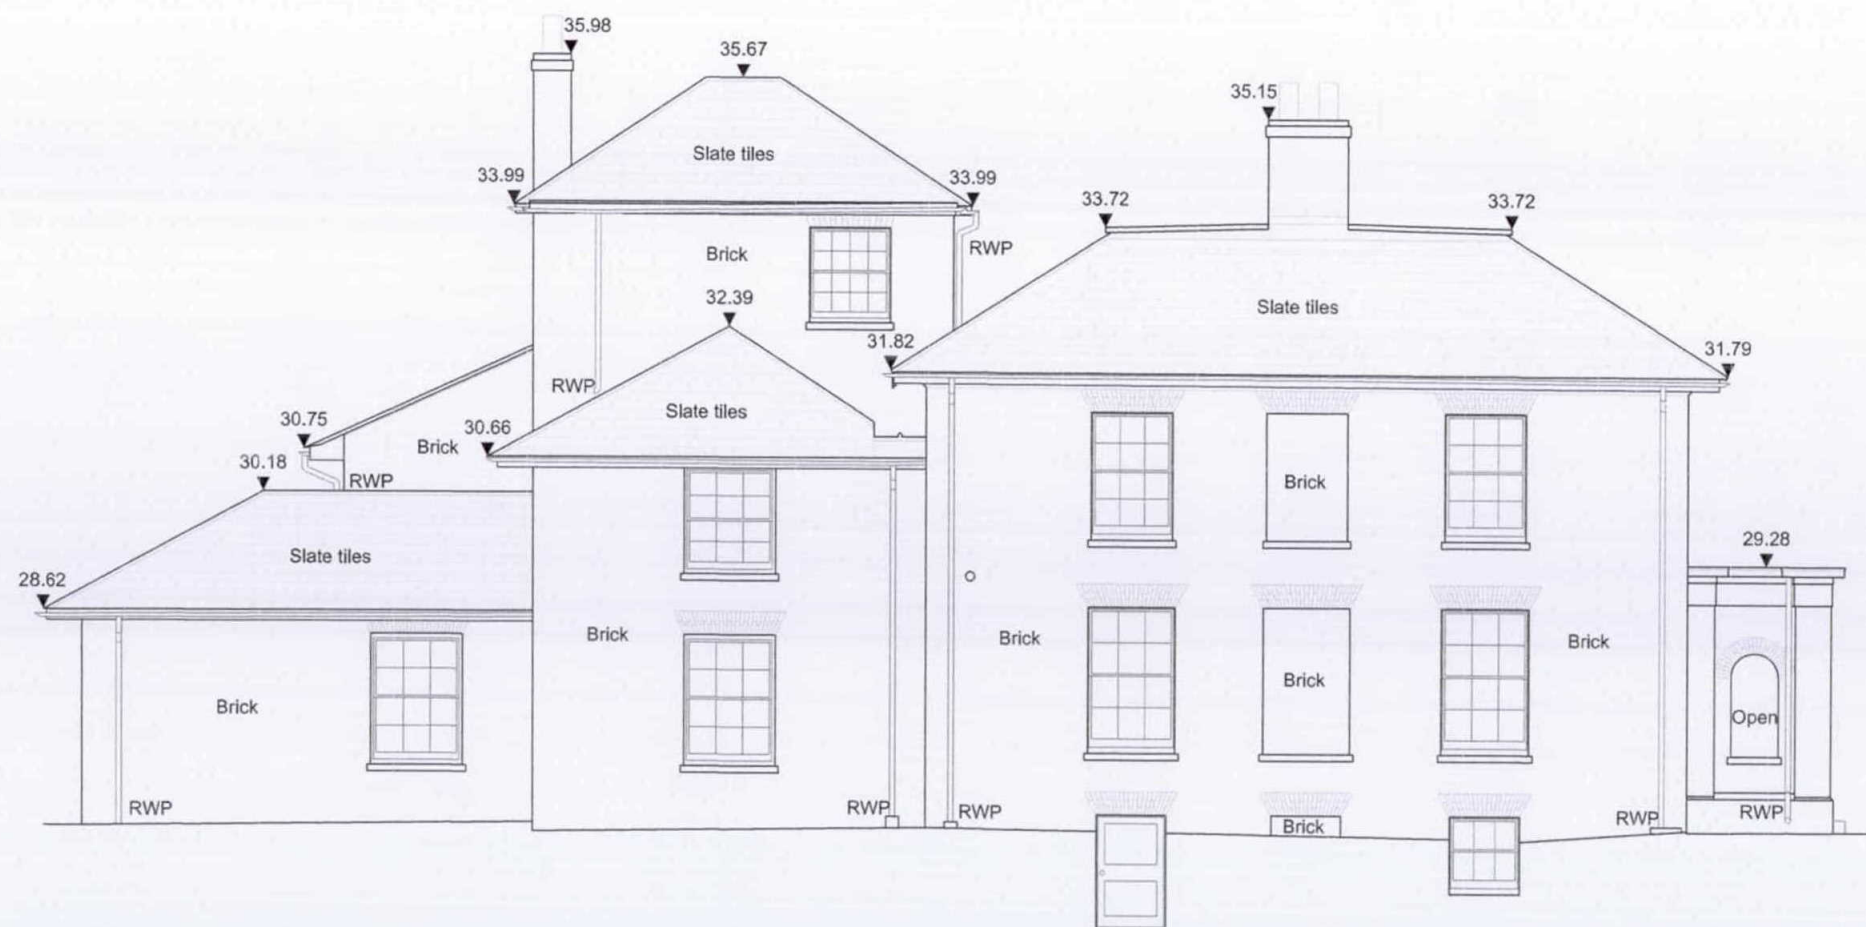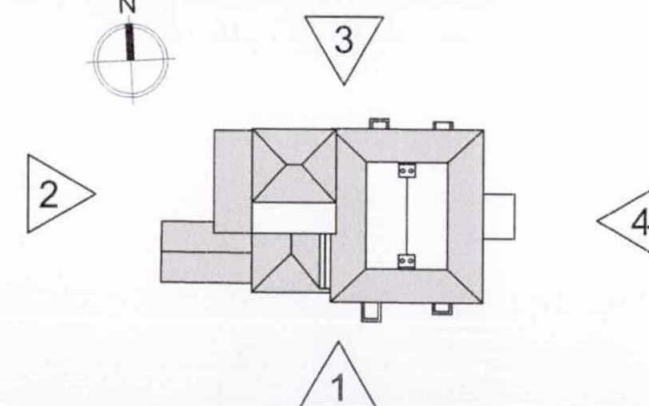

Elevation 1

Datum Line 23.00m

Rev. | Date | Details

Project:

Manor Court

High Street

Harmondsworth

Content:

E X I S T I N G

Manor Lodge

Elevations 1 South Facing

Provided by MK Surveys

North:

Drawn By: Date:
TH APR15

Scale: Rev:
1:100@A3 -

Notes:

Figured dimensions to be used in preference to scaled.
The Contractor is to check all site dimensions and setting-out and obtain the Architect's instructions in respect of any discrepancy revealed before work is put in hand.
Description or illustration of proprietary systems or products is not to be taken as licence in respect of patents or copyright involved or royalties due.
All rights in drawing and design are reserved to the Architect.
Copyright; not to be reproduced without the Architect's permission.
Subject to survey

The Old School House Bridge Road Hunton Bridge
Kings Langley Hertfordshire WD4 8RQ

T 0 1 9 2 3 2 6 7 4 8 8

wakelin-admin@wakelin.co.uk

www.wakelin.co.uk



© Wakelin Associates 2017



Wakelin Associates
Architects

MC/17/EX06

0 2 5m

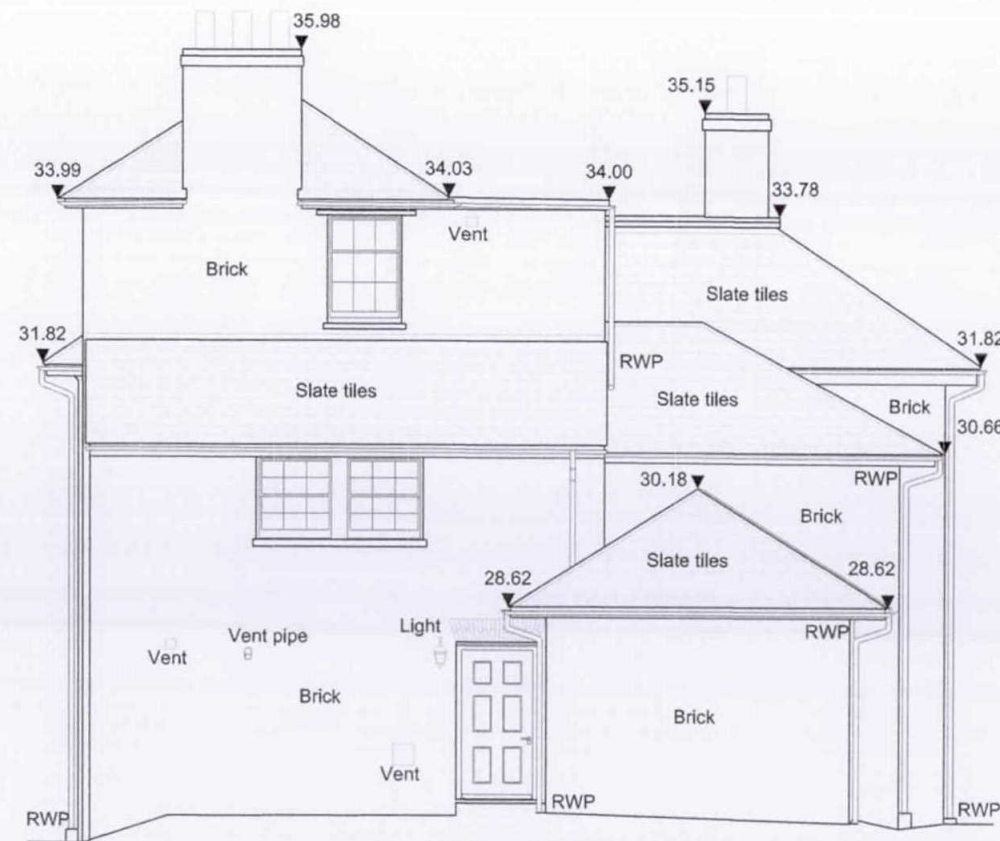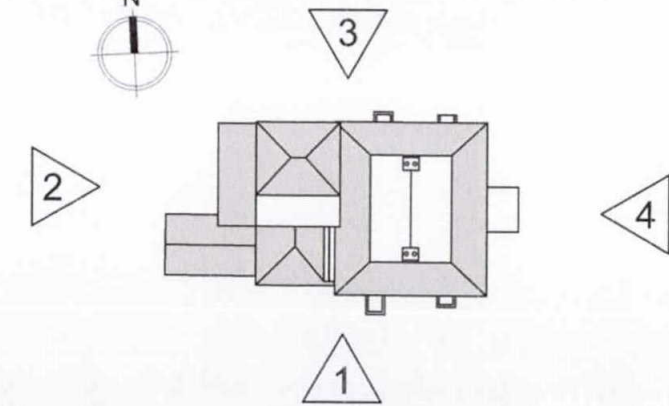

Elevation 2

Datum Line 23.00m

Rev. | Date | Details

Project:

Manor Court
High Street
Harmondsworth

Content:

E X I S T I N G

Manor Lodge

Elevation 2 West Facing

Provided by MK Surveys

North:

Drawn By: Date:
TH APR15

Scale: Rev:
1:100@A3 -

Notes:

Figured dimensions to be used in preference to scaled.
The Contractor is to check all site dimensions and setting-out and obtain the Architect's instructions in respect of any discrepancy revealed before work is put in hand.
Description or illustration of proprietary systems or products is not to be taken as licence in respect of patents or copyright involved or royalties due.
All rights in drawing and design are reserved to the Architect.
Copyright: not to be reproduced without the Architect's permission.
Subject to survey

The Old School House Bridge Road Hunton Bridge
Kings Langley Hertfordshire WD4 8RQ
T 0 1 9 2 3 2 6 7 4 8 8
wakelin-admin@wakelin.co.uk
www.wakelin.co.uk



© Wakelin Associates 2017



Wakelin Associates
Architects

MC/17/EX07

0 2 5m

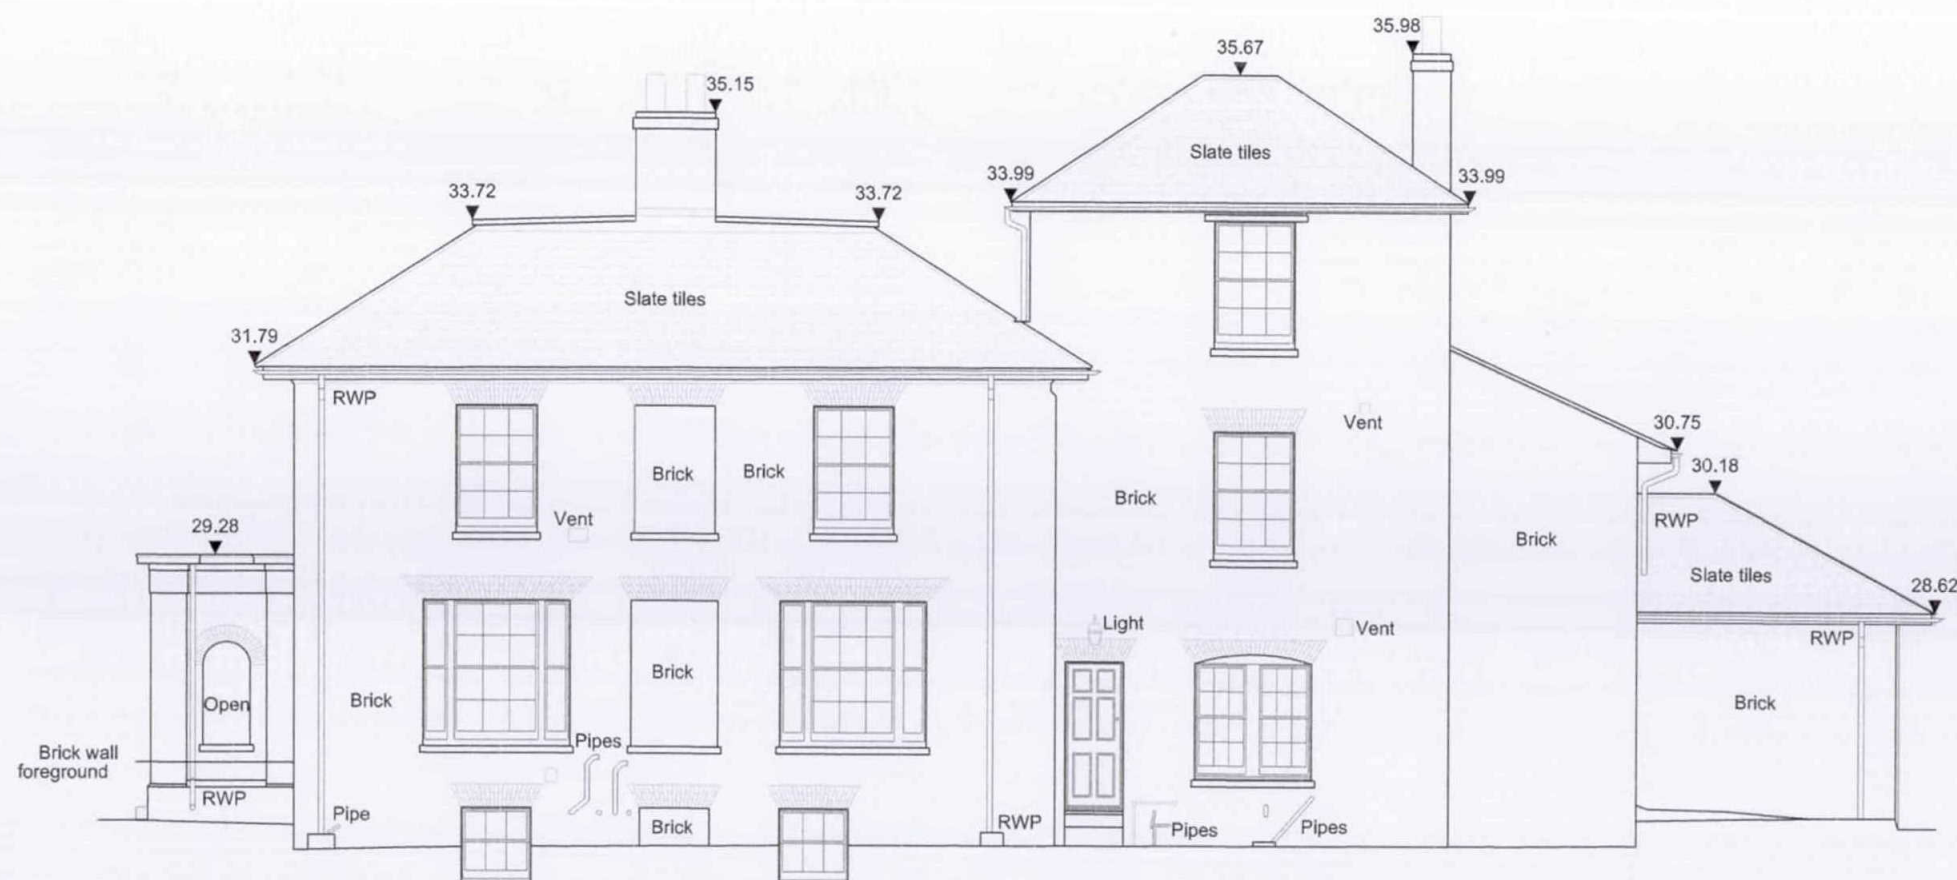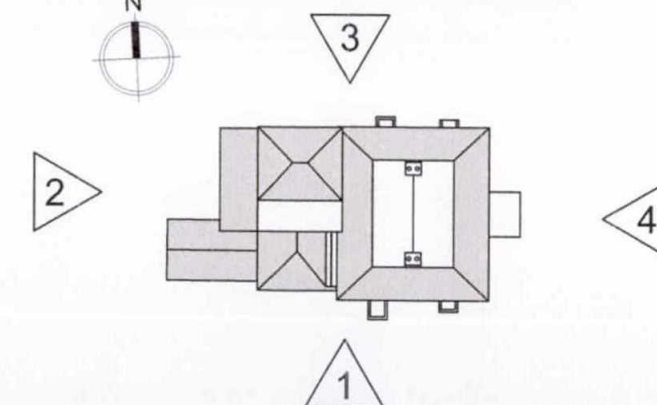

Elevation 3

Datum Line 23.00m

Rev. | Date | Details

Project:

Manor Court

High Street

Harmondsworth

Content:

E X I S T I N G

Manor Lodge

Elevation 3 North Facing

Provided by MK Surveys

North:

Drawn By: TH Date: APR15

Scale: 1:100@A3 Rev: -

Notes:

Figured dimensions to be used in preference to scaled.
The Contractor is to check all site dimensions and setting-out and obtain the Architect's instructions in respect of any discrepancy revealed before work is put in hand.
Description or illustration of proprietary systems or products is not to be taken as licence in respect of patents or copyright involved or royalties due.
All rights in drawing and design are reserved to the Architect.
Copyright; not to be reproduced without the Architect's permission.
Subject to survey

The Old School House Bridge Road Hunton Bridge
Kings Langley Hertfordshire WD4 8RQ

T 0 1 9 2 3 2 6 7 4 8 8

wakelin-admin@wakelin.co.uk
www.wakelin.co.uk



© Wakelin Associates 2017



Wakelin Associates
Architects

MC/17/EX08

0 2 5m

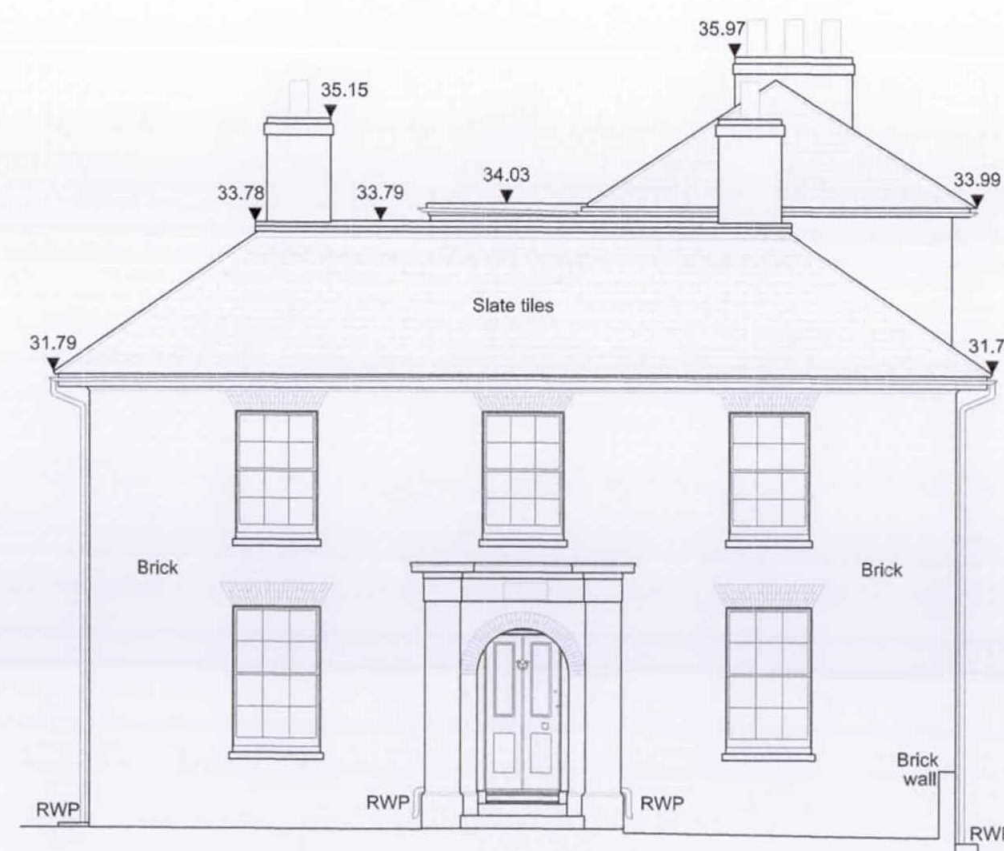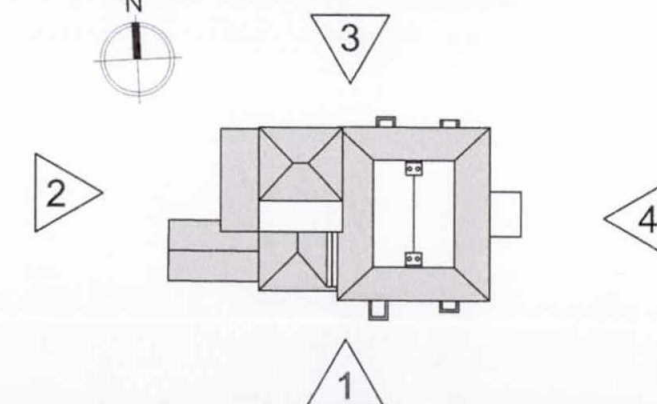

Elevation 4

Datum Line 23.00m

Rev. | Date | Details

Project:

Manor Court
High Street
Harmondsworth

Content:

E X I S T I N G

Manor Lodge

Elevation 4 East Facing

Provided by MK Surveys

North:

Drawn By: TH
Date: APR15

Scale: 1:100@A3
Rev: -

Notes:

Figured dimensions to be used in preference to scaled.
The Contractor is to check all site dimensions and setting-out and obtain the Architect's instructions in respect of any discrepancy revealed before work is put in hand.
Description or illustration of proprietary systems or products is not to be taken as licence in respect of patents or copyright involved or royalties due.
All rights in drawing and design are reserved to the Architect.
Copyright, not to be reproduced without the Architect's permission.
Subject to survey



The Old School House Bridge Road Hunton Bridge
Kings Langley Hertfordshire WD4 8RQ
T 0 1 9 2 3 2 6 7 4 8 8
wakelin-admin@wakelin.co.uk
www.wakelin.co.uk

© Wakelin Associates 2017



Wakelin Associates
Architects


MC/17/EX09

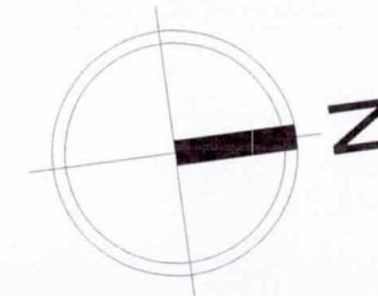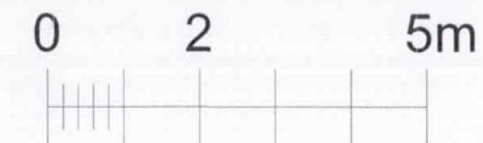

STABLES AREA SCHEDULE EXISTING

FLOOR	GIA
GROUND	310.4m ²
FIRST	315.7m ²
TOTAL	626.1m ²

Ground Floor Plan GIA 310.4m²

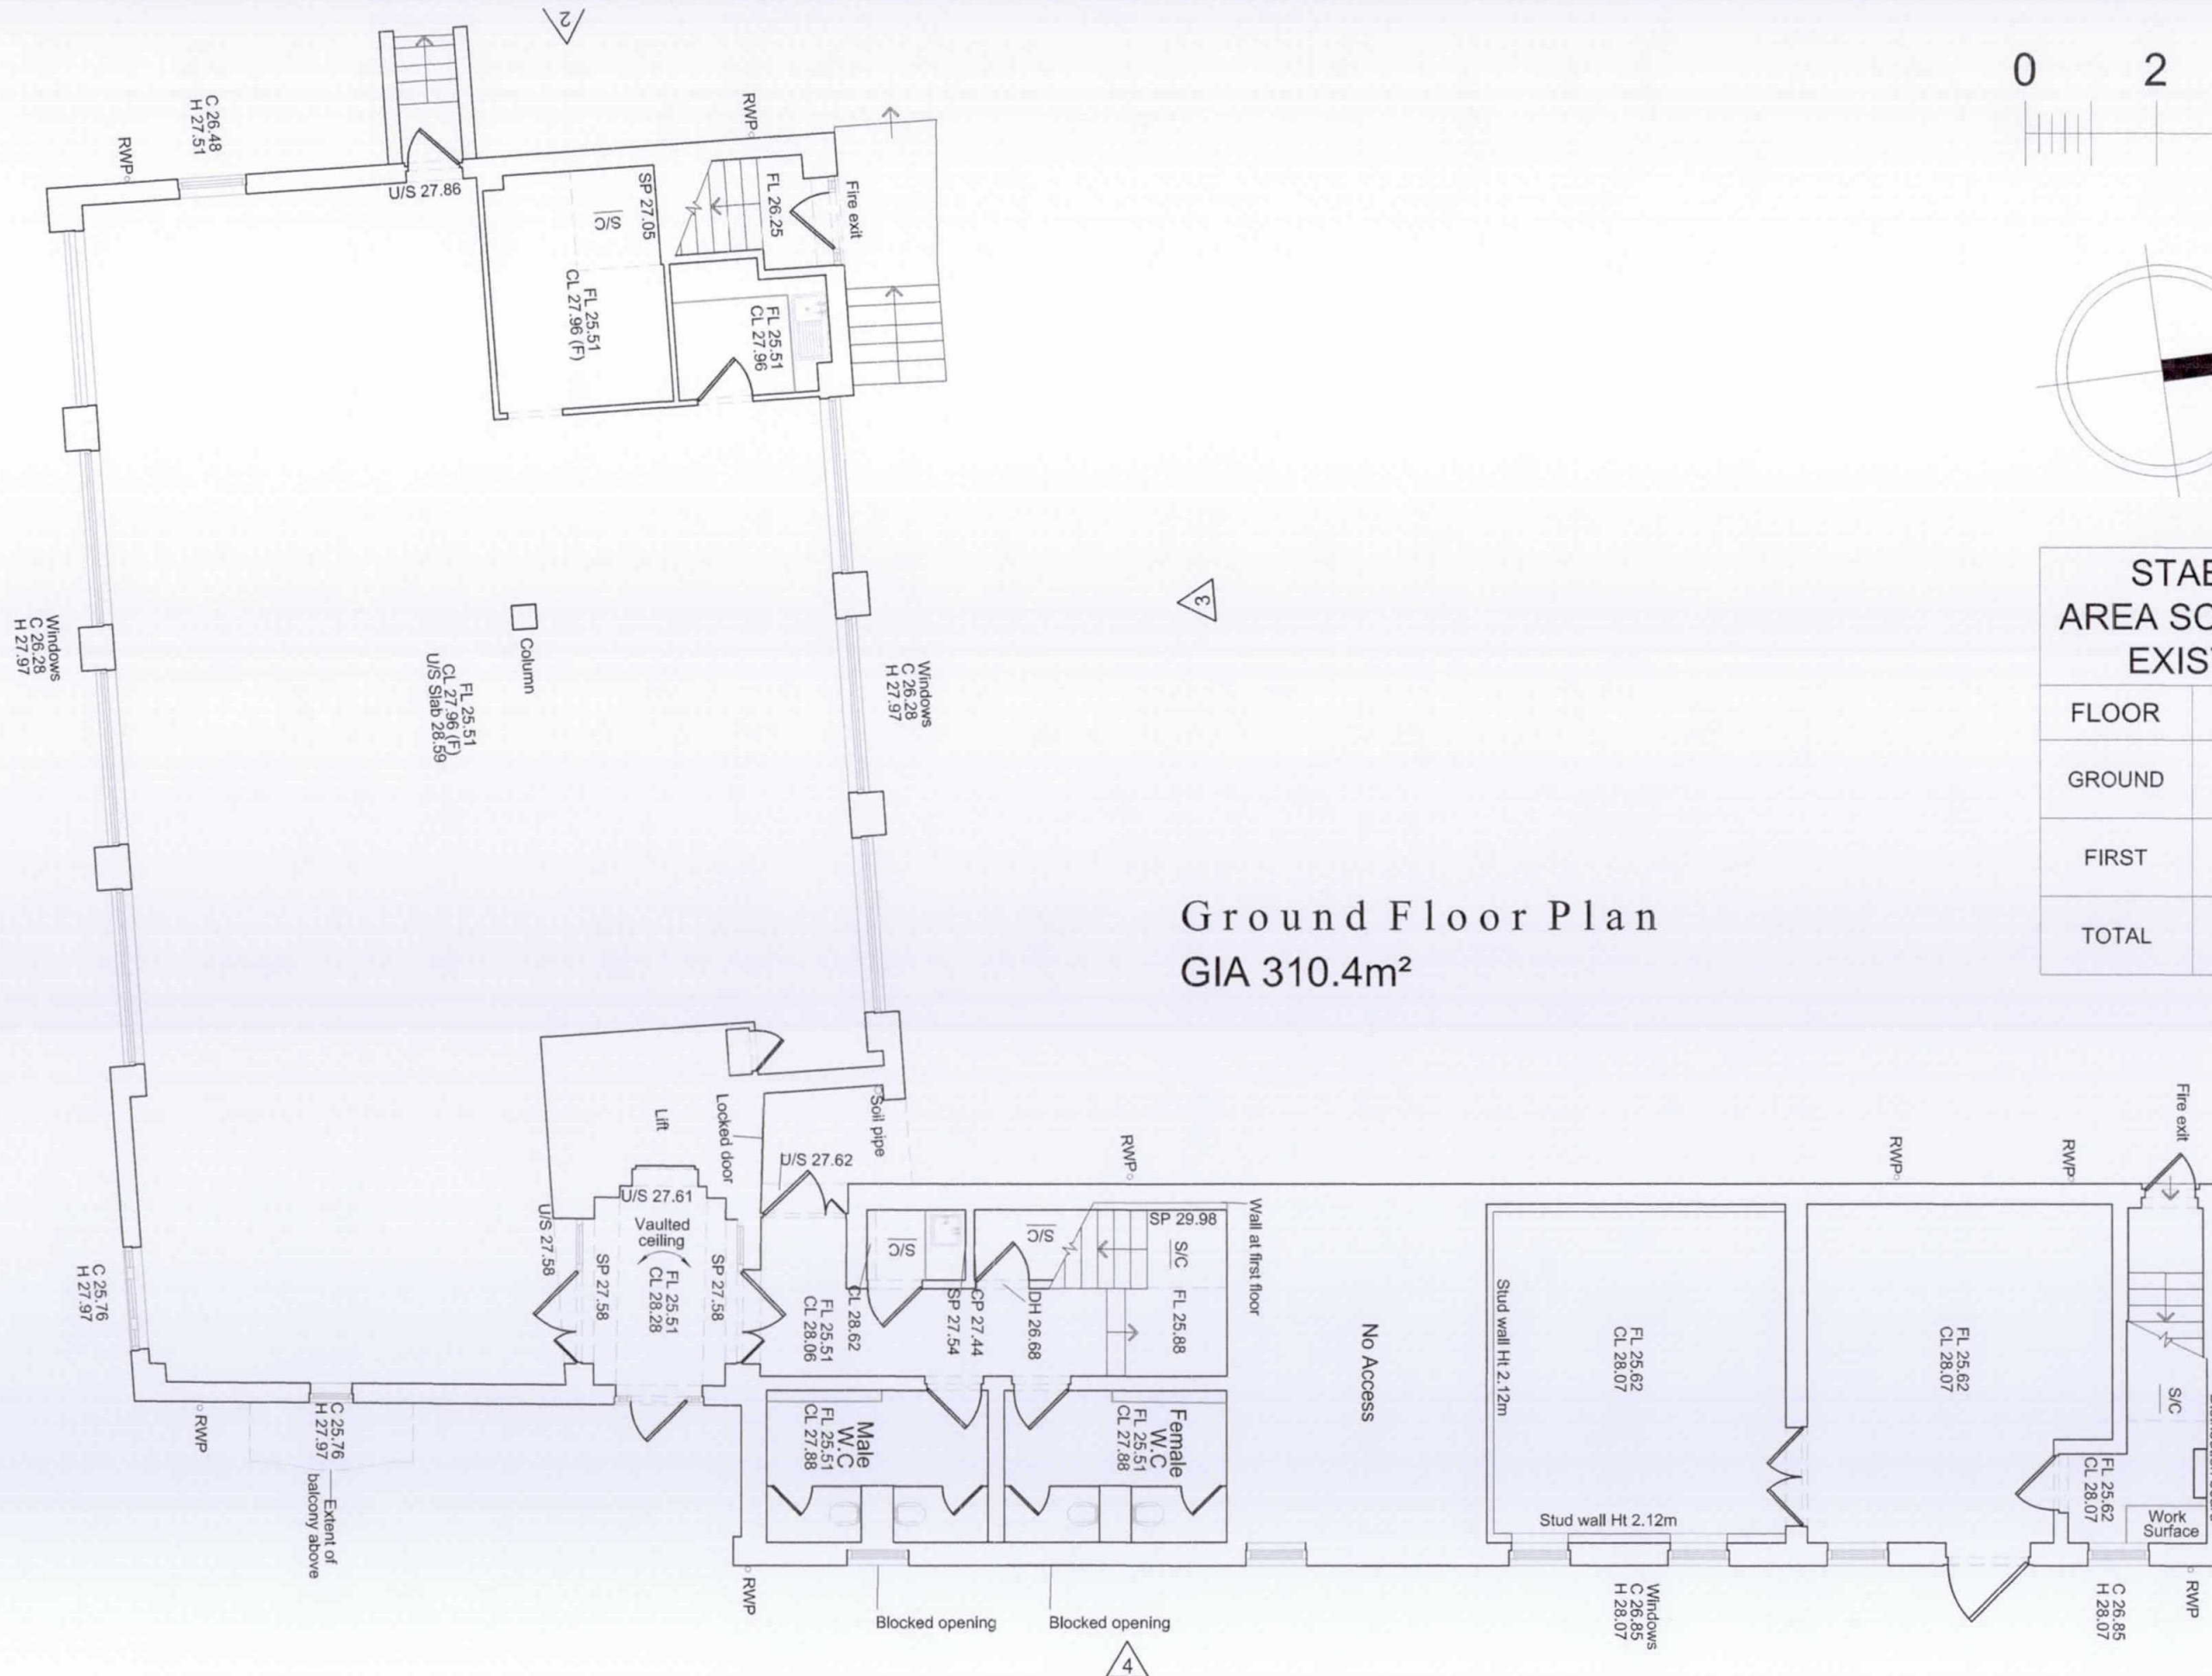

Rev. | Date | Details

Project:
Manor Court
High Street
Harmondsworth

Content:
E X I S T I N G
Stables Office Block
Ground Floor Plan
Provided by MK Surveys

North:

Drawn By: Date:
TH APR 15
Scale: Rev:
1:100@A3 -

Notes:

Figured dimensions to be used in preference to scaled.
The Contractor is to check all site dimensions and setting-out and obtain the Architect's instructions in respect of any discrepancy revealed before work is put in hand.
Description or illustration of proprietary systems or products is not to be taken as licence in respect of patents or copyright involved or royalties due.
All rights in drawing and design are reserved to the Architect.
Copyright, not to be reproduced without the Architect's permission.
Subject to survey

The Old School House Bridge Road Hunton Bridge
Kings Langley Hertfordshire WD4 8RQ
T 0 1 9 2 3 2 6 7 4 8 8
wakelin-admin@wakelin.co.uk
www.wakelin.co.uk

© Wakelin Associates 2017



Wakelin Associates
Architects

MC/17/EX10