



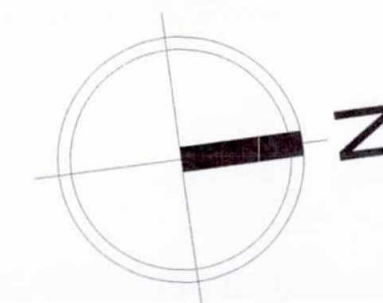


First Floor Plan
GIA 315.7m²

 

0 2 5m


2

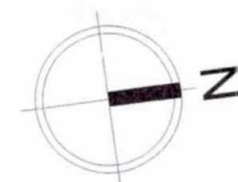

3

1

4

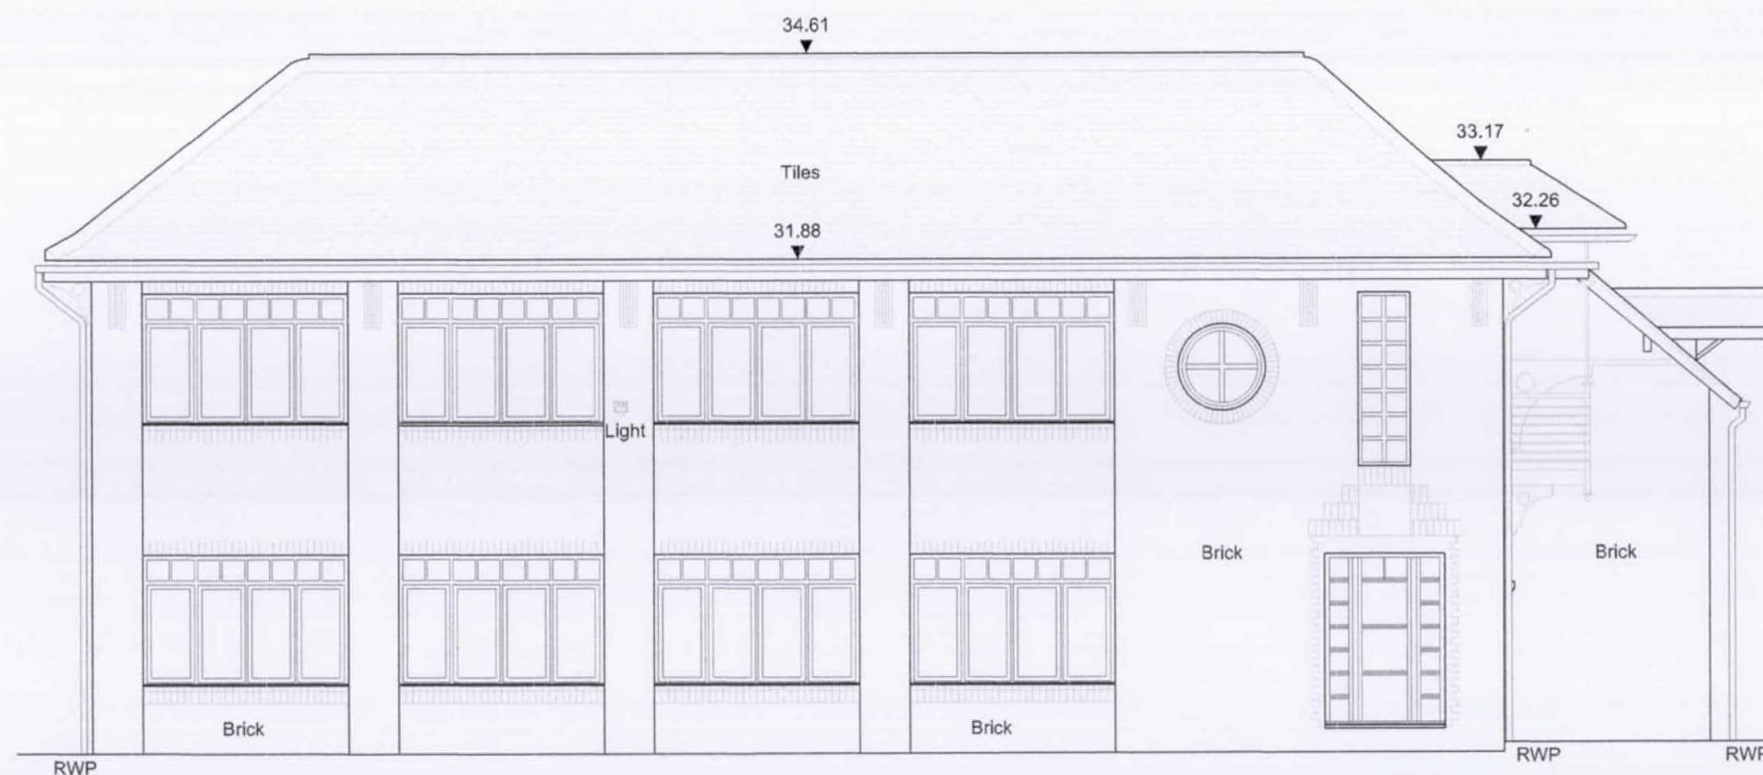

Elevation 1

Datum Line 47.00m

Rev. | Date | Details

Project:
Manor Court
High Street
Harmonsworth

Content:
E X I S T I N G
Stables Office Block
Elevations 1 South Facing
Provided by MK Surveys

North:
Drawn By: TH
Date: APR15
Scale: 1:100@A3
Rev: -

Notes:
Figured dimensions to be used in preference to scaled.
The Contractor is to check all site dimensions and setting-out and obtain the Architect's instructions in respect of any discrepancy revealed before work is put in hand.
Description or illustration of proprietary systems or products is not to be taken as licence in respect of patents or copyright involved or royalties due.
All rights in drawing and design are reserved to the Architect.
Copyright, not to be reproduced without the Architect's permission.
Subject to survey

The Old School House Bridge Road Hunton Bridge
Kings Langley Hertfordshire WD4 8RQ
T 01923 267488
wakelin-admin@wakelin.co.uk
www.wakelin.co.uk



© Wakelin Associates 2017



Wakelin Associates
Architects

MC/17/EX12

0 2 5m

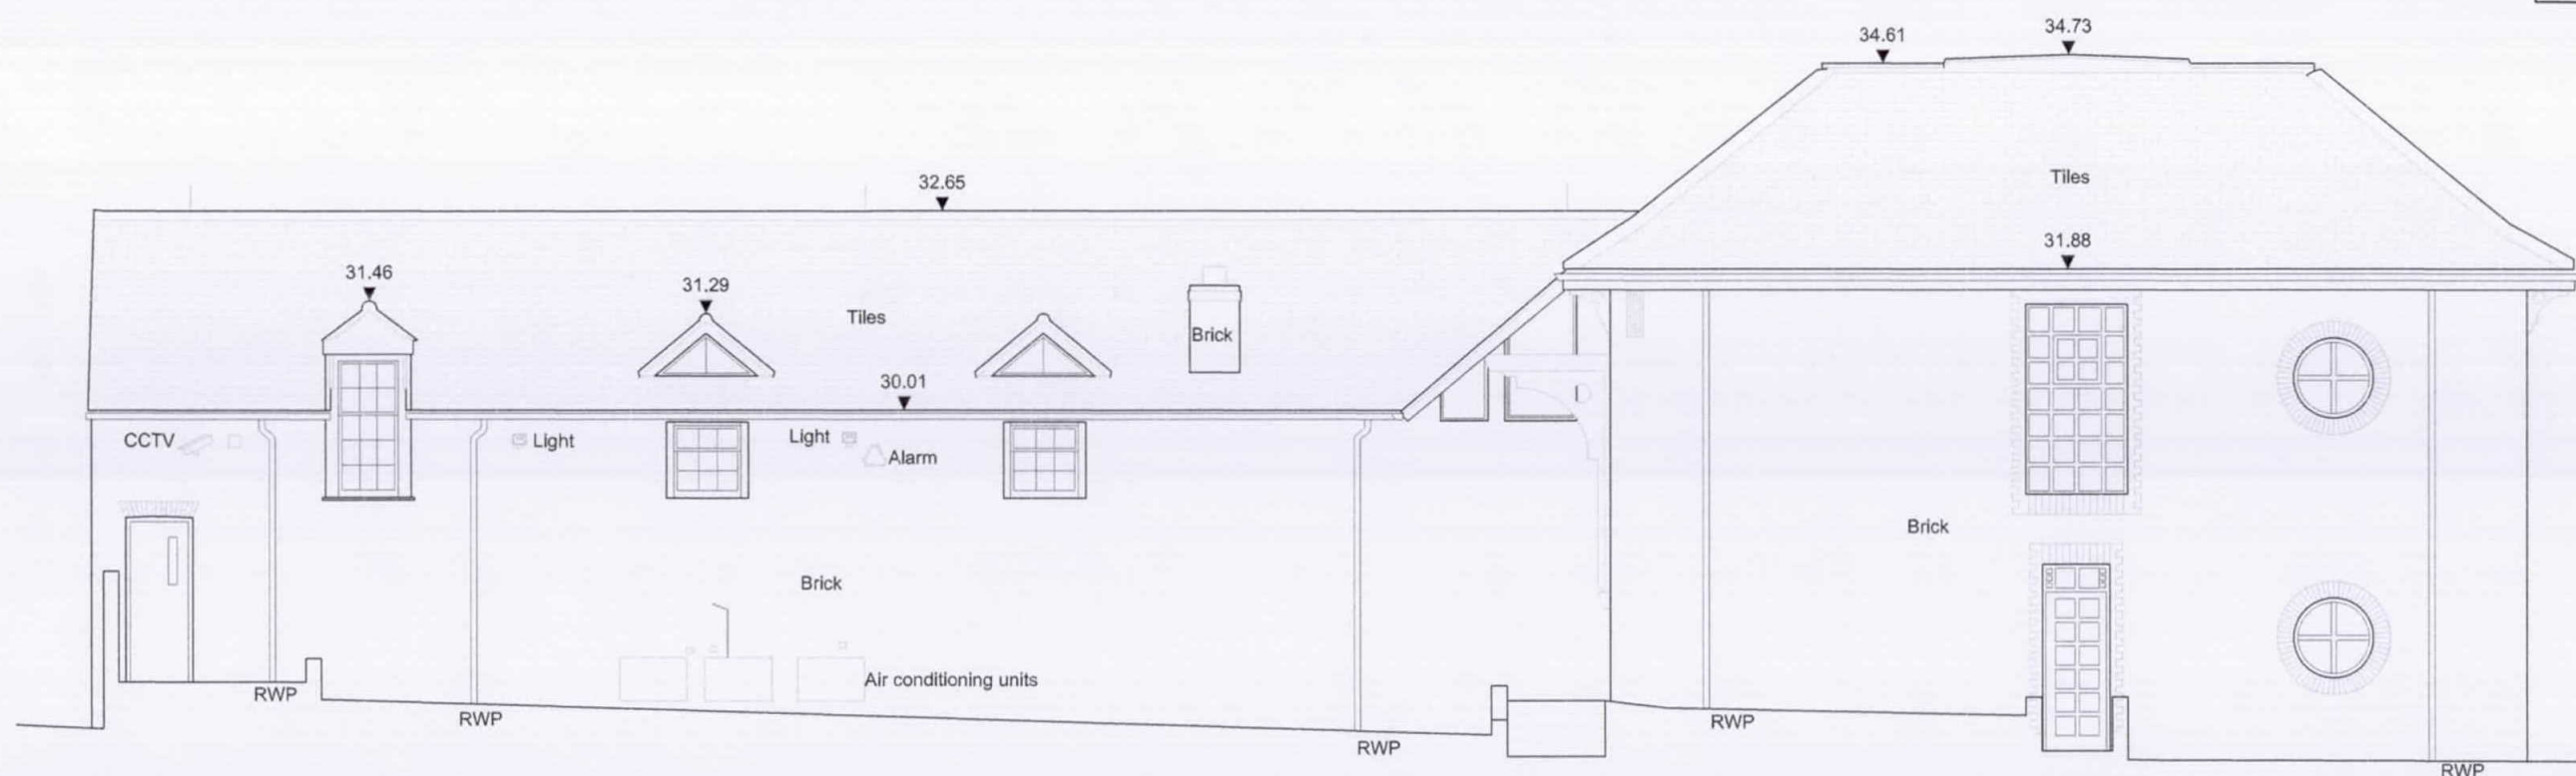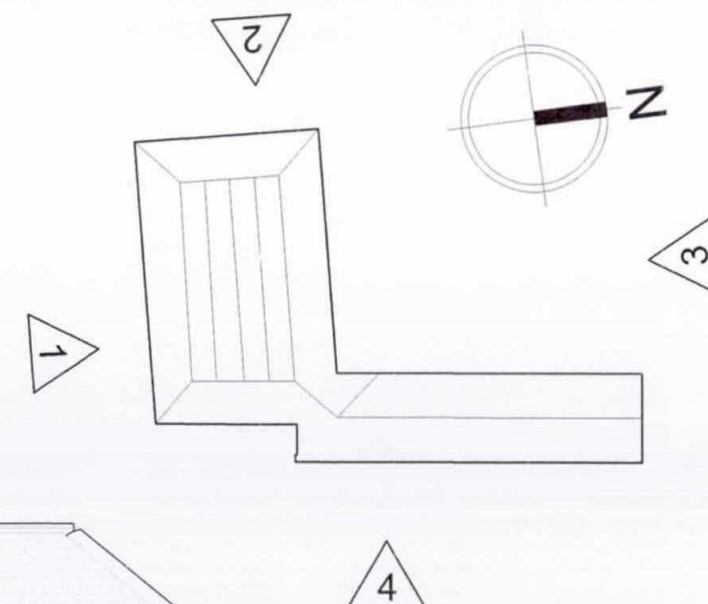

Elevation 2

Datum Line 47.00m

Rev. | Date | Details

Project:
Manor Court
High Street
Harmondsworth

Content:
E X I S T I N G
Stables Office Block
Elevation 2 West Facing
Provided by MK Surveys

North:

Drawn By: TH Date: APR15
Scale: 1:100@A3 Rev: -

Notes:
Figured dimensions to be used in preference to scaled.
The Contractor is to check all site dimensions and setting-out and obtain the Architect's instructions in respect of any discrepancy revealed before work is put in hand.
Description or illustration of proprietary systems or products is not to be taken as licence in respect of patents or copyright involved or royalties due.
All rights in drawing and design are reserved to the Architect.
Copyright; not to be reproduced without the Architect's permission.
Subject to survey


The Old School House Bridge Road Hunton Bridge
Kings Langley Hertfordshire WD4 8RQ
T 01923 267488
wakelin-admin@wakelin.co.uk
www.wakelin.co.uk

© Wakelin Associates 2017



Wakelin Associates
Architects


MC/17/EX13

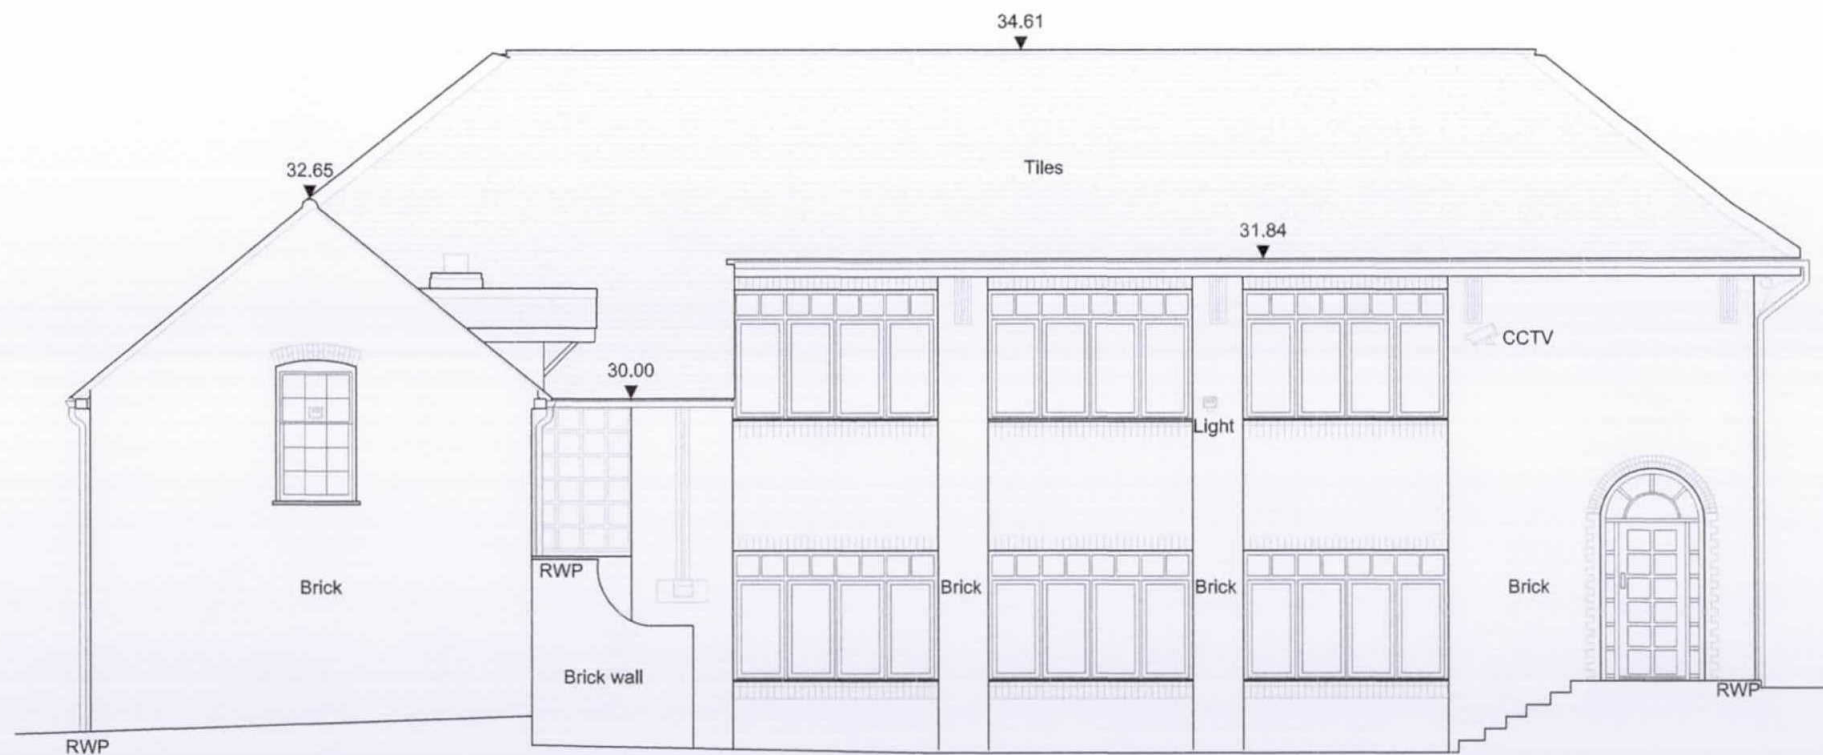

Elevation 3

Datum Line 47.00m

0 2 5m

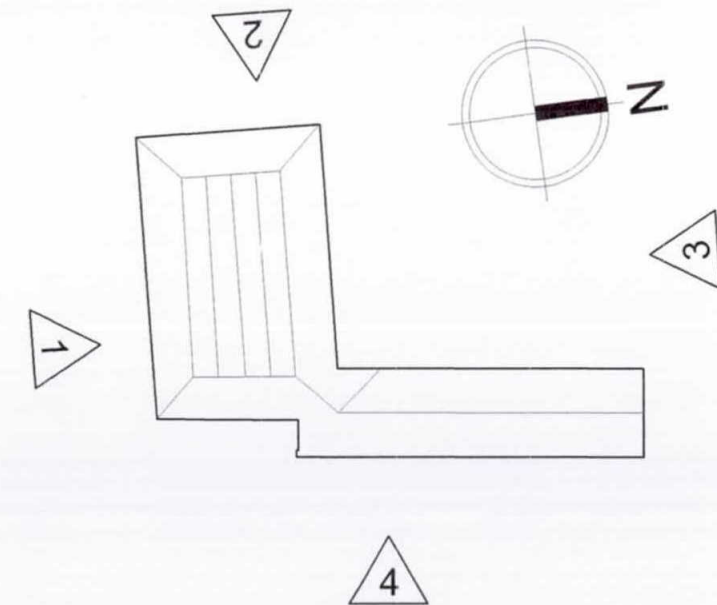

Rev. | Date | Details

Project:

Manor Court
High Street
Harmondsworth

Content:

E X I S T I N G
Stables Office Block
Elevation 3 North Facing
Provided by MK Surveys

North:

Drawn By: Date:
TH APR15
Scale: Rev:
1:100@A3 -

Notes:

Figured dimensions to be used in preference to scaled.
The Contractor is to check all site dimensions and setting-out and obtain the Architect's instructions in respect of any discrepancy revealed before work is put in hand.
Description or illustration of proprietary systems or products is not to be taken as licence in respect of patents or copyright involved or royalties due.
All rights in drawing and design are reserved to the Architect.
Copyright, not to be reproduced without the Architect's permission.
Subject to survey

The Old School House Bridge Road Hunton Bridge
Kings Langley Hertfordshire WD4 8RQ
T 0 1 9 2 3 2 6 7 4 8 8
wakelin-admin@wakelin.co.uk
www.wakelin.co.uk


© Wakelin Associates 2017



Wakelin Associates
Architects

MC/17/EX14

0 2 5m

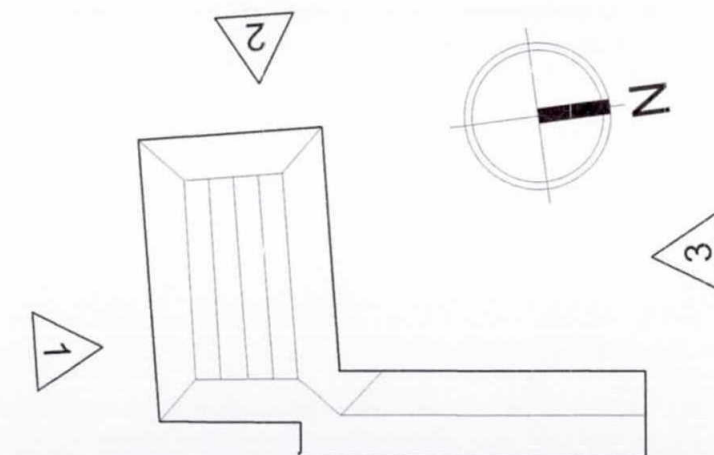

Elevation 4

Datum Line 47.00m

Rev. | Date | Details

Project:

Manor Court
High Street
Harmondsworth

Content:

E X I S T I N G
Stables Office Block
Elevation 4 East Facing
Provided by MK Surveys

North:

Drawn By: Date:
TH APR15
Scale: Rev:
1:100@A3 -

Notes:

Figured dimensions to be used in preference to scaled.
The Contractor is to check all site dimensions and setting-out and obtain the Architect's instructions in respect of any discrepancy revealed before work is put in hand.
Description or illustration of proprietary systems or products is not to be taken as licence in respect of patents or copyright involved or royalties due.
All rights in drawing and design are reserved to the Architect.
Copyright; not to be reproduced without the Architect's permission.
Subject to survey


The Old School House Bridge Road Hunton Bridge
Kings Langley Hertfordshire WD4 8RQ
T 01923 267488
wakelin-admin@wakelin.co.uk
www.wakelin.co.uk

© Wakelin Associates 2017



Wakelin Associates
Architects

MC/17/EX15

 [illegible]

Rev.	Date	Details
------	------	---------

Content:
E X I S T I N G
Office Barn Block
Ground Floor Plan
Provided by MK Surveys

North:

Drawn By:	Date:
TH	APR15
Scale:	Rev:
1:100@A2	-

Notes:

Figured dimensions to be used in preference to scaled.
The Contractor is to check all site dimensions and setting-out and obtain the Architect's instructions in respect of any discrepancy revealed before work is put in hand.
Description or illustration of proprietary systems or products is not to be taken as licence in respect of patents or copyright involved or royalties due.
All rights in drawing and design are reserved to the Architect.
Copyright; not to be reproduced without the Architect's permission.
Subject to survey

The Old School House Bridge Road Hunton Bridge
Kings Langley Hertfordshire WD4 8RQ
T 0 1 9 2 3 2 6 7 4 8 8
wakelin-admin@wakelin.co.uk
www.wakelin.co.uk

© Wakelin Associates 2017




Wakelin Associates
Architects

MC/17/EX16

NTS



OFFICE BARN AREA SCHEDULE EXISTING	
FLOOR	GIA
GROUND	274m ²
FIRST	118m ²
TOTAL	392m ²

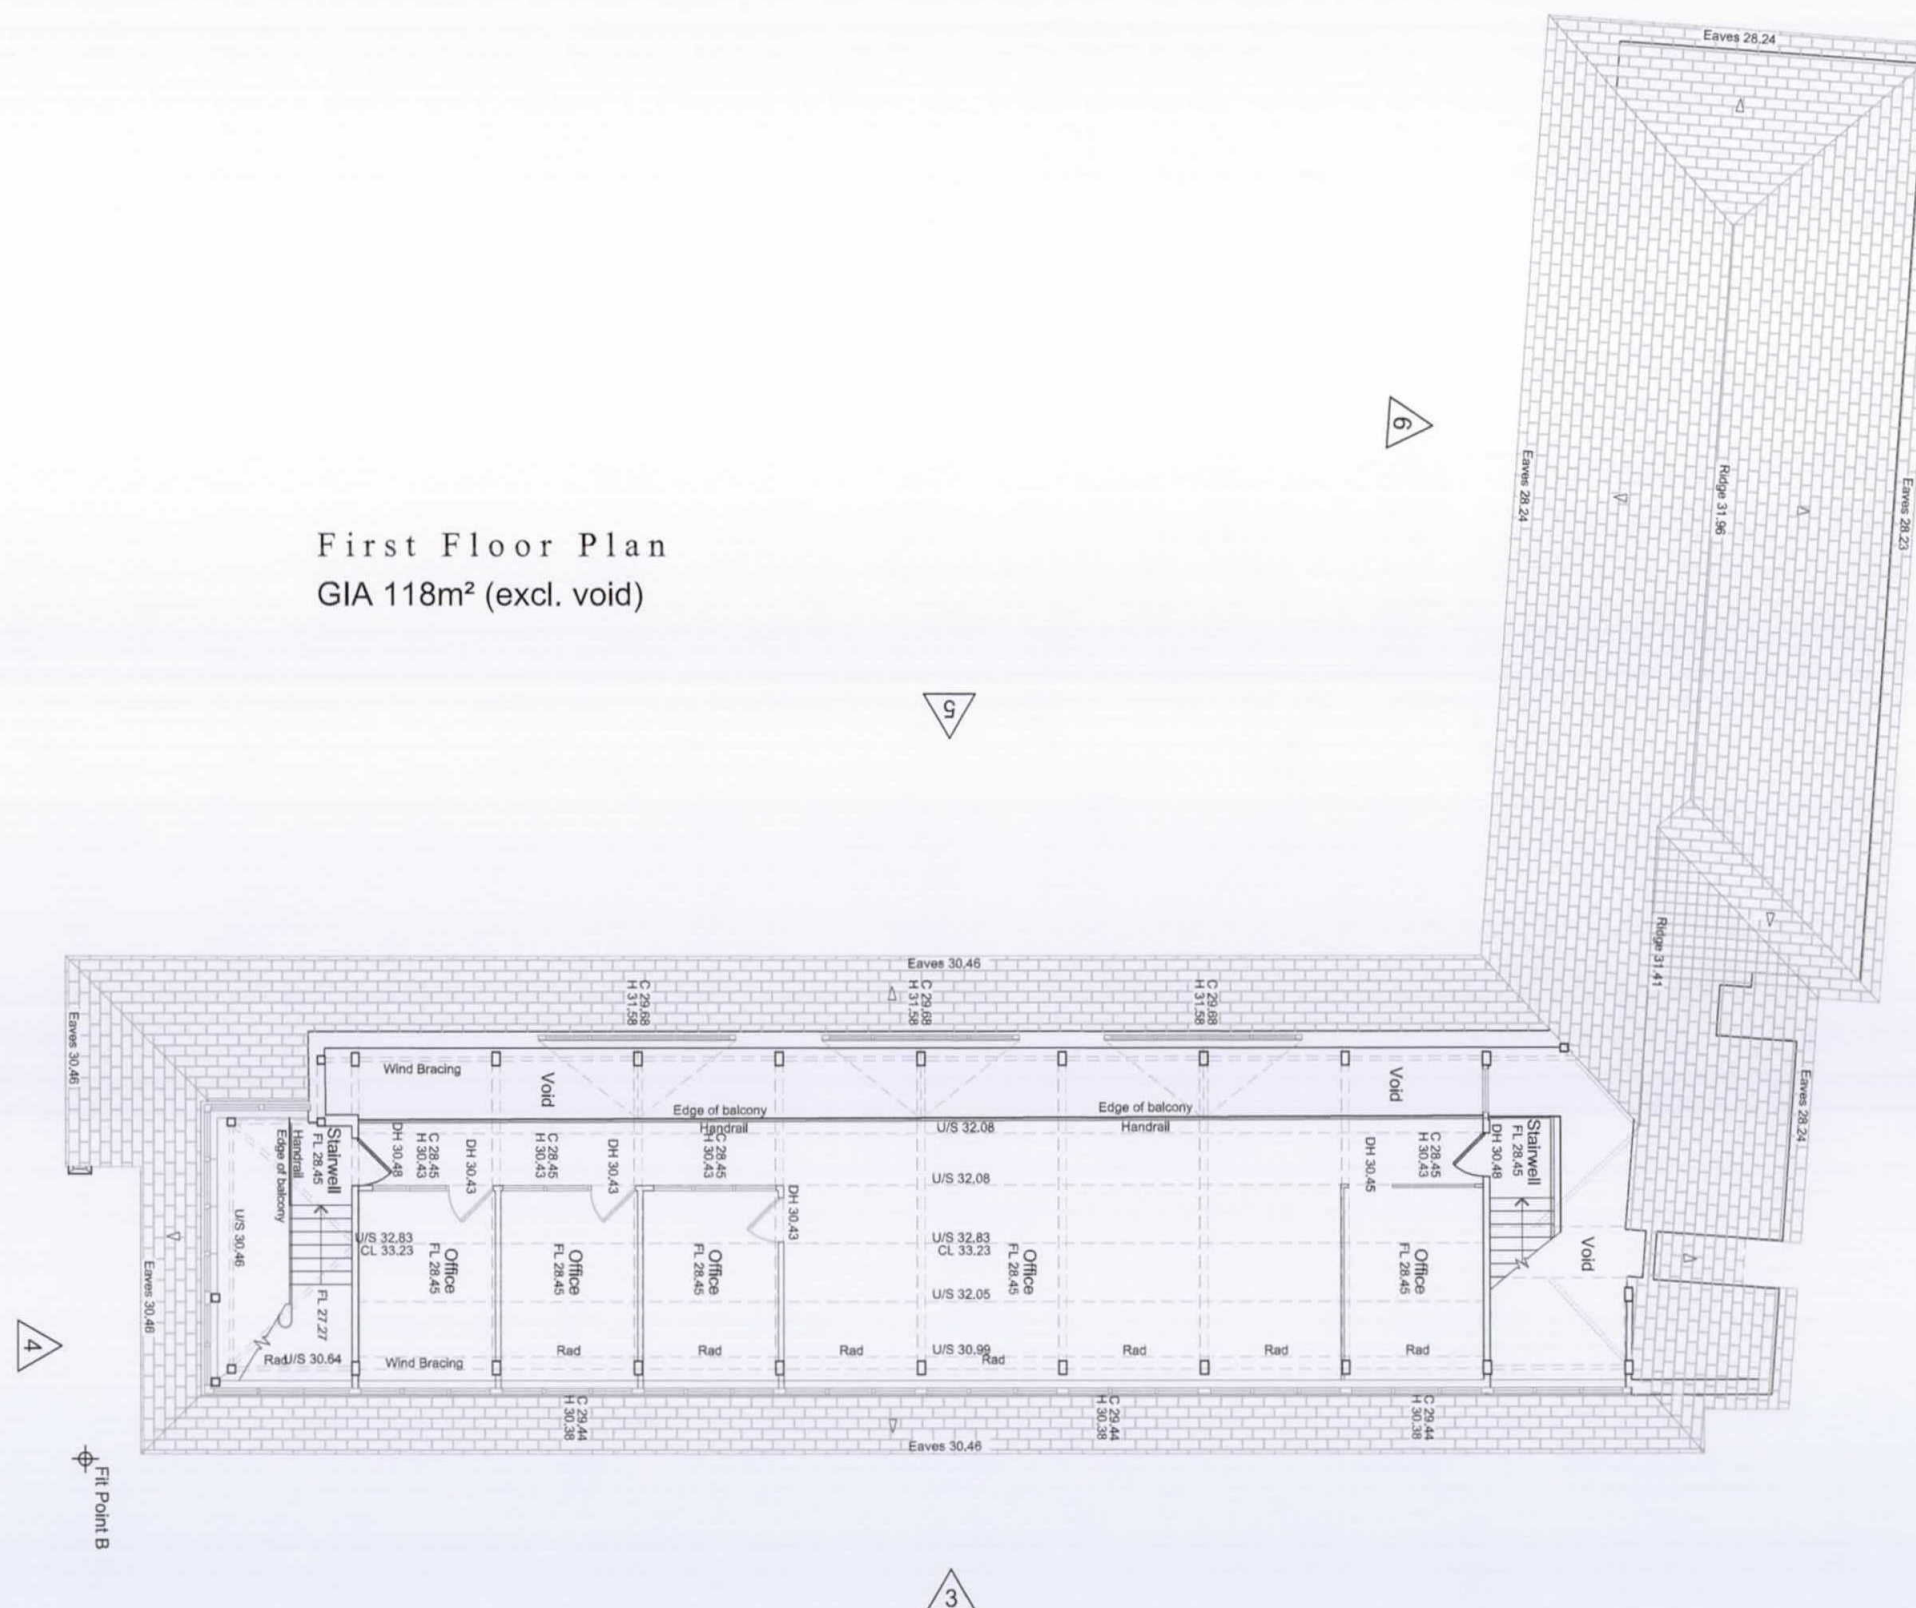

Rev.	Date	Details
------	------	---------

Project:
Manor Court
High Street
Harmondsworth

Content:
E X I S T I N G
Office Barn Block
First Floor Plan
Provided by MK Surveys

North:

Drawn By:	Date:
TH	APR15
Scale:	Rev:
1:100@A2	-

Notes:

Figured dimensions to be used in preference to scaled.
The Contractor is to check all site dimensions and setting-out and obtain the Architect's instructions in respect of any discrepancy revealed before work is put in hand.
Description or illustration of proprietary systems or products is not to be taken as licence in respect of patents or copyright involved or royalties due.
All rights in drawing and design are reserved to the Architect.
Copyright; not to be reproduced without the Architect's permission.
Subject to survey


The Old School House Bridge Road Hunton Bridge
Kings Langley Hertfordshire WD4 8RQ
T 0 1 9 2 3 2 6 7 4 8 8
wakelin-admin@wakelin.co.uk
www.wakelin.co.uk

Wakelin Associates
Architects

MC/17/EX17


NTS

© Wakelin Associates 2017

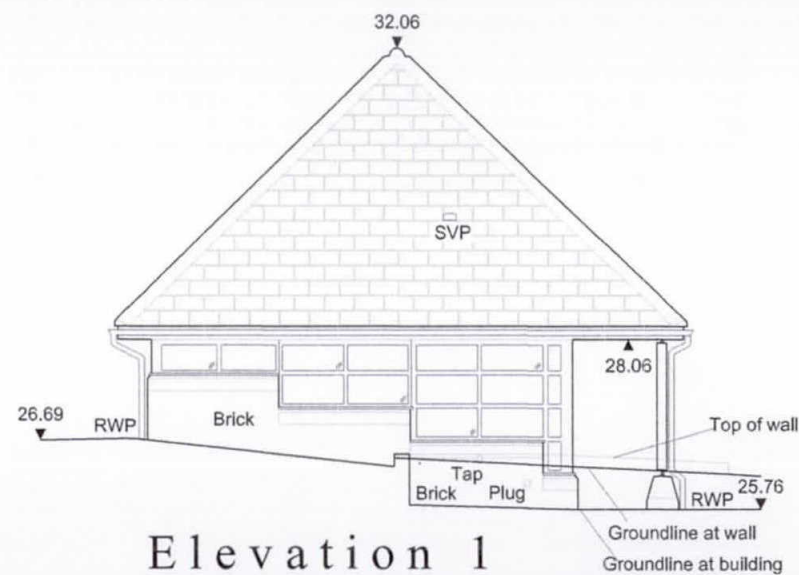


Elevation 1

Datum Line 23.00m

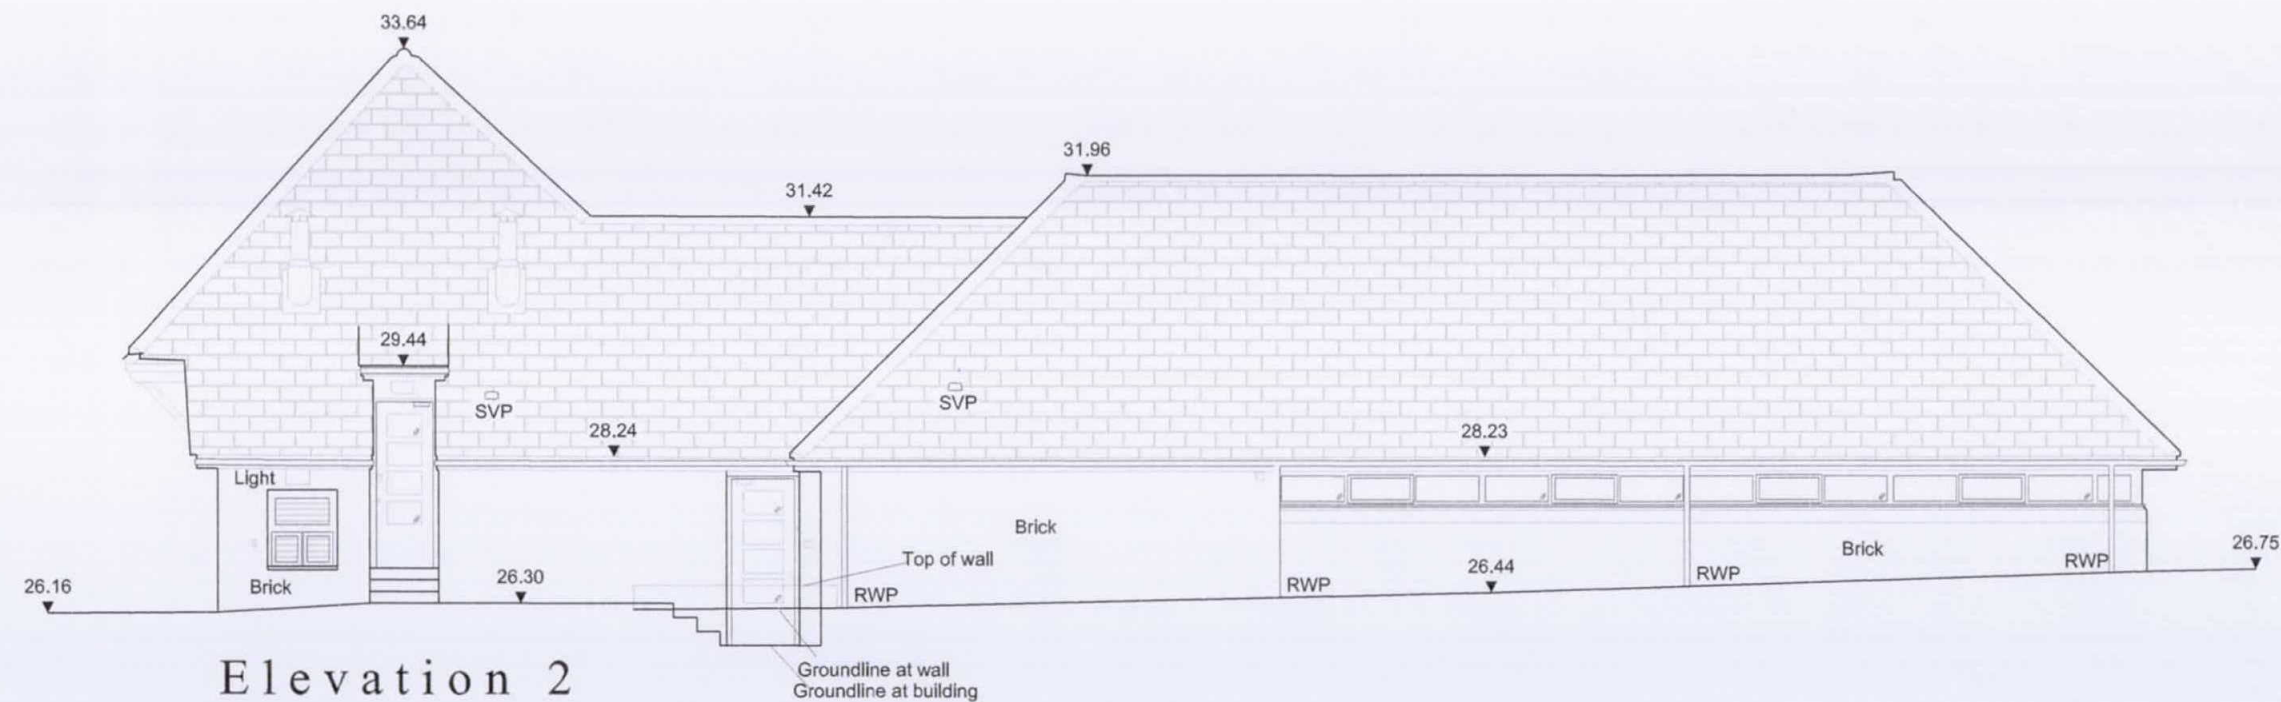

Elevation 2

Datum Line 23.00m

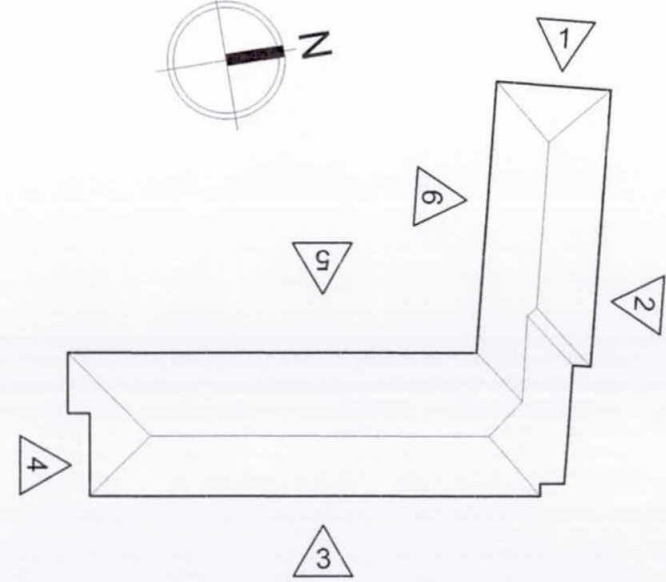

Rev.	Date	Details
Project:		
Manor Court		
High Street		
Harmondsworth		
Content:		
E X I S T I N G		
Stable Office Block		
Elevations 1 & 2		
Provided by MK Surveys		
North:		
Drawn By:	Date:	
TH	APR15	
Scale:	Rev:	
1:100@A3	-	
Notes:		
Figured dimensions to be used in preference to scaled.		
The Contractor is to check all site dimensions and setting-out and obtain the Architect's instructions in respect of any discrepancy revealed before work is put in hand.		
Description or illustration of proprietary systems or products is not to be taken as licence in respect of patents or copyright involved or royalties due.		
All rights in drawing and design are reserved to the Architect.		
Copyright; not to be reproduced without the Architect's permission.		
Subject to survey		



The Old School House Bridge Road Hunton Bridge
Kings Langley Hertfordshire WD4 8RQ
T 01923 267488
wakelin-admin@wakelin.co.uk
www.wakelin.co.uk
© Wakelin Associates 2017



Wakelin Associates
Architects

MC/17/EX18

0 2 5m

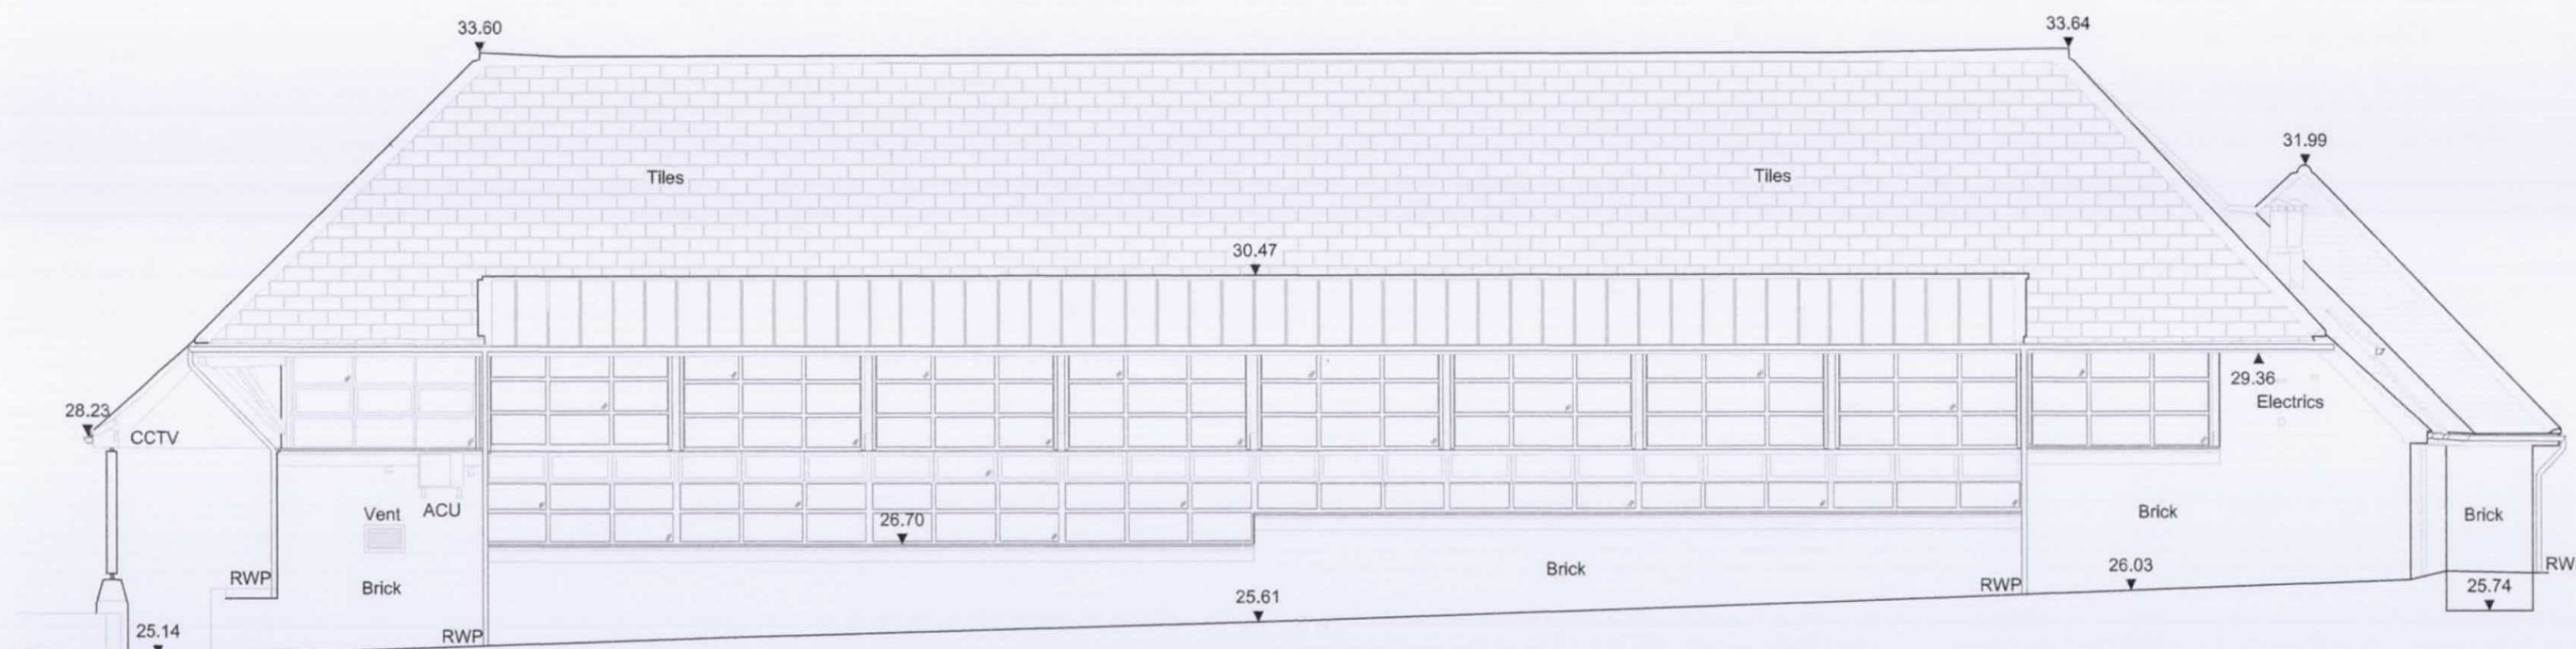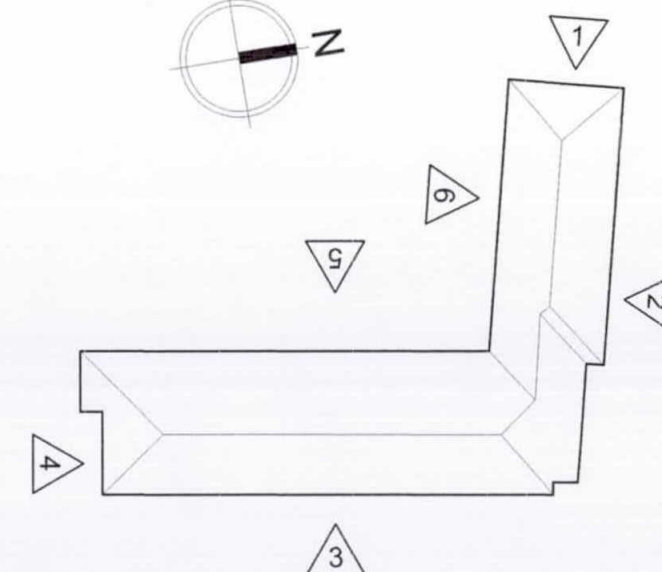

Elevation 3

Datum Line 23.00m

Rev. | Date | Details

Project:

Manor Court
High Street
Harmondsworth

Content:

E X I S T I N G
Stable Office Block
Elevation 3
Provided by MK Surveys

North:

Drawn By: TH
Date: APR15
Scale: 1:100@A3
Rev: -

Notes:

Figured dimensions to be used in preference to scaled.
The Contractor is to check all site dimensions and setting-out and obtain the Architect's instructions in respect of any discrepancy revealed before work is put in hand.
Description or illustration of proprietary systems or products is not to be taken as licence in respect of patents or copyright involved or royalties due.
All rights in drawing and design are reserved to the Architect.
Copyright; not to be reproduced without the Architect's permission.
Subject to survey





The Old School House Bridge Road Hunton Bridge
Kings Langley Hertfordshire WD4 8RQ
T 0 1 9 2 3 2 6 7 4 8 8
wakelin-admin@wakelin.co.uk
www.wakelin.co.uk

© Wakelin Associates 2017



Wakelin Associates
Architects

MC/17/EX19

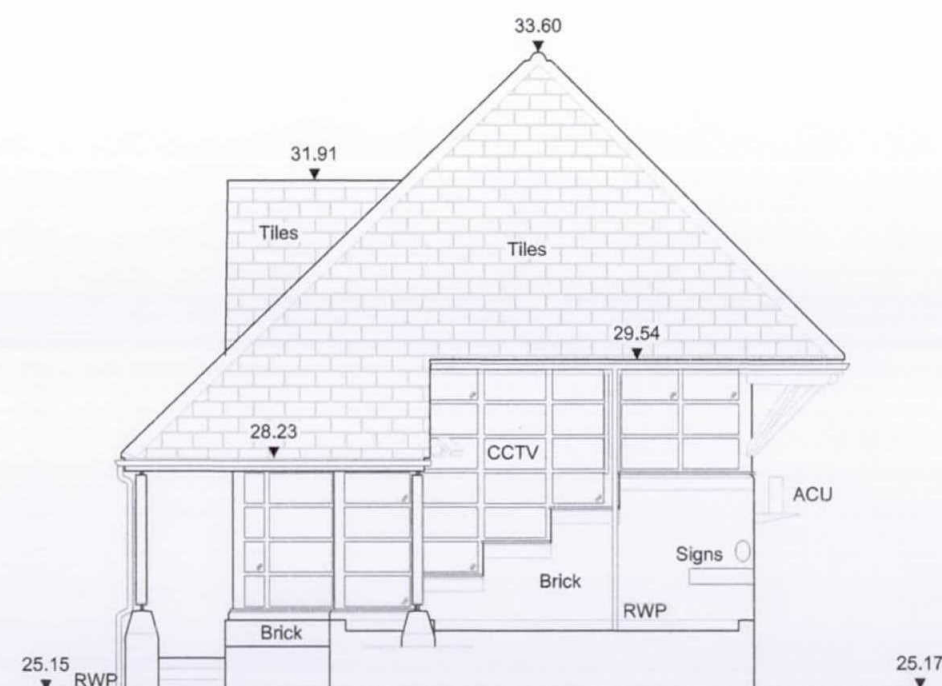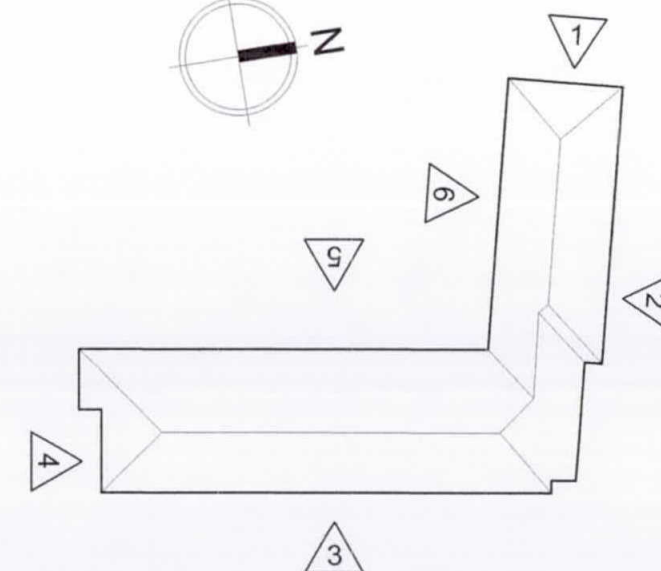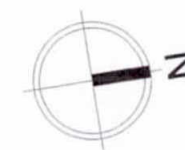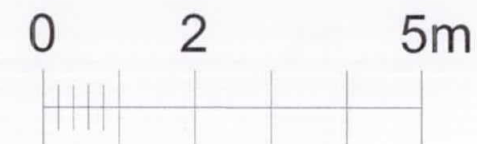

Elevation 4

Datum Line 23.00m

Rev. | Date | Details

Project:

Manor Court
High Street
Harmondsworth

Content:

E X I S T I N G
Stable Office Block
Elevation 4
Provided by MK Surveys

North:

Drawn By: TH
Date: APR15
Scale: 1:100@A3
Rev: -

Notes:

Figured dimensions to be used in preference to scaled.
The Contractor is to check all site dimensions and setting-out and obtain the Architect's instructions in respect of any discrepancy revealed before work is put in hand.
Description or illustration of proprietary systems or products is not to be taken as licence in respect of patents or copyright involved or royalties due.
All rights in drawing and design are reserved to the Architect.
Copyright; not to be reproduced without the Architect's permission.
Subject to survey

The Old School House Bridge Road Hunton Bridge
Kings Langley Hertfordshire WD4 8RQ
T 0 1 9 2 3 2 6 7 4 8 8
wakelin-admin@wakelin.co.uk
www.wakelin.co.uk



© Wakelin Associates 2017



Wakelin Associates
Architects

MC/17/EX20

0 2 5m

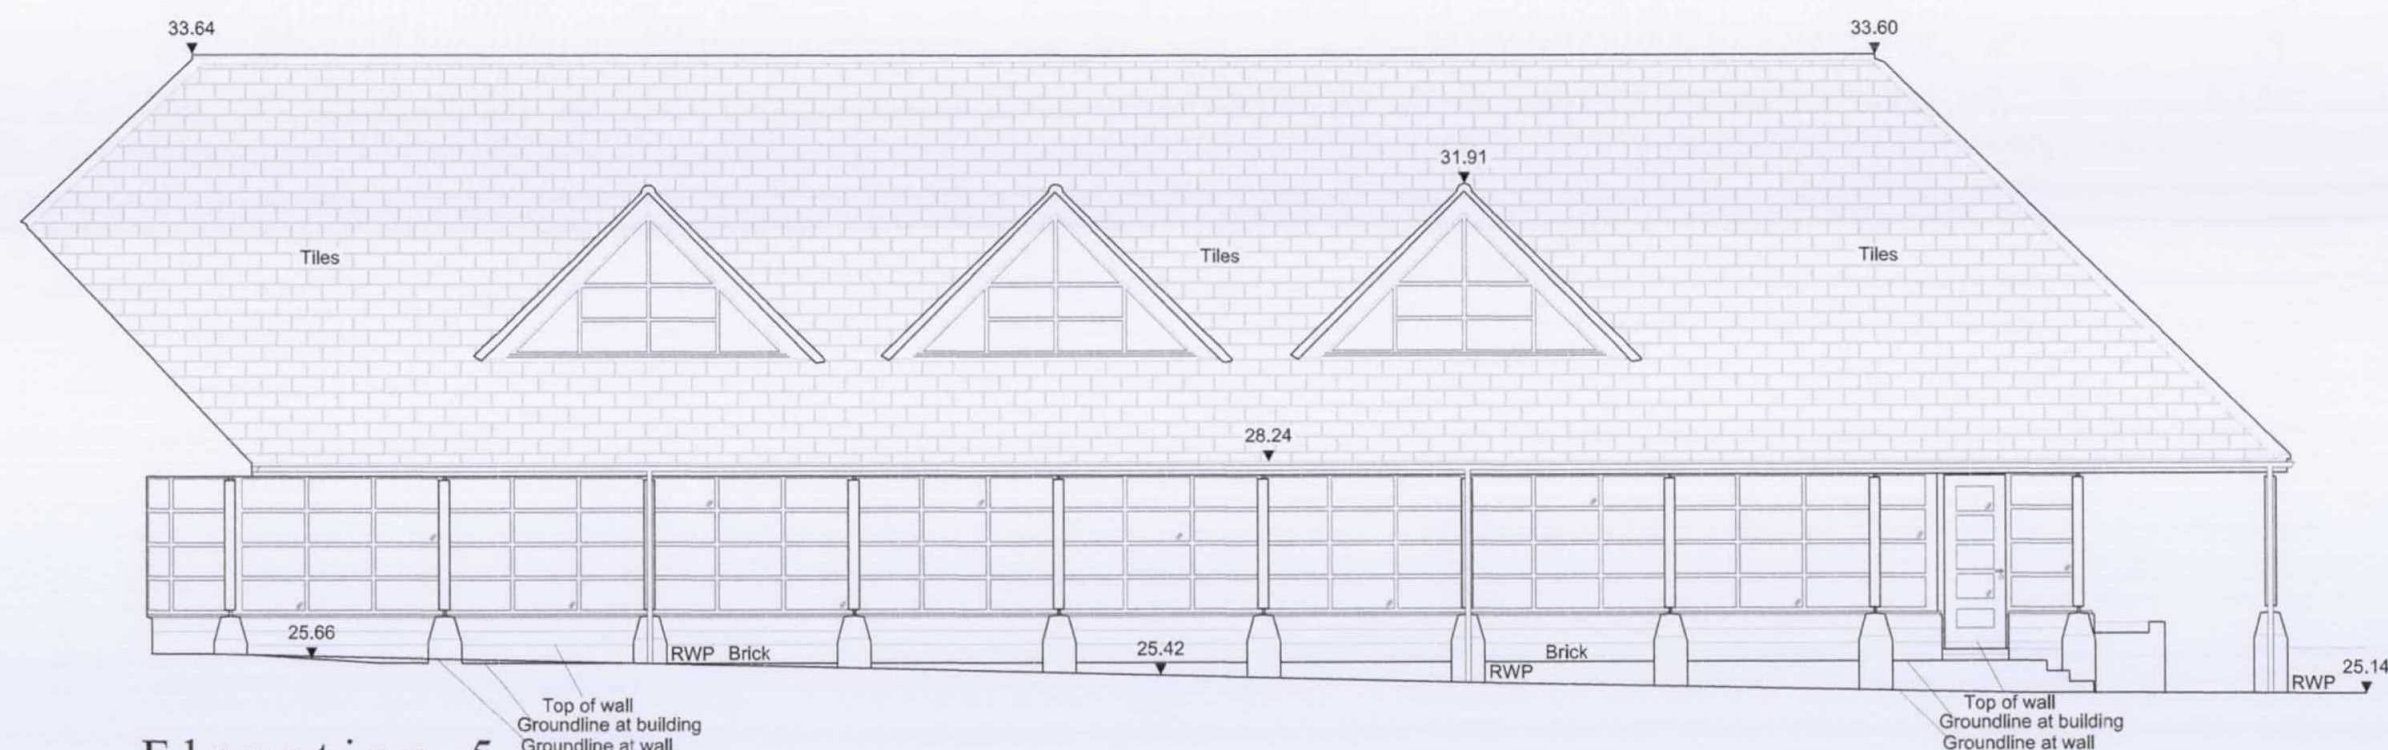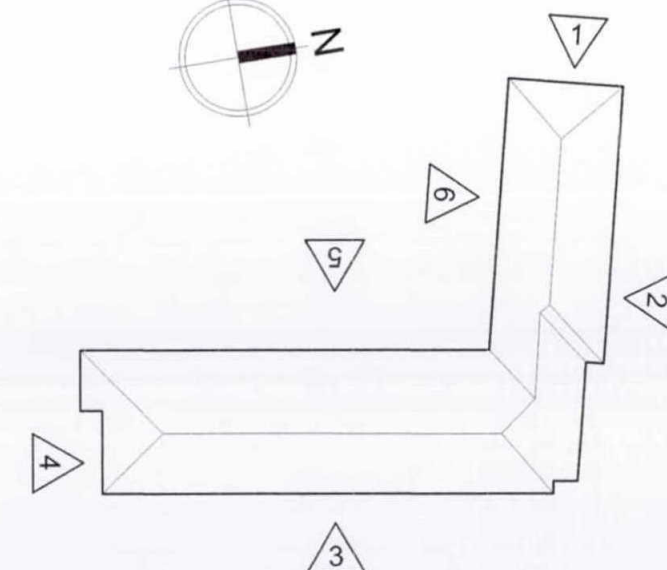

Elevation 5

Datum Line 23.00m

Rev. | Date | Details

Project:
Manor Court
High Street
Harmondsworth

Content:
E X I S T I N G
Stable Office Block
Elevation 5
Provided by MK Surveys

North:
Drawn By: TH
Date: APR15
Scale: 1:100@A3
Rev: -

Notes:
Figured dimensions to be used in preference to scaled.
The Contractor is to check all site dimensions and setting-out and obtain the Architect's instructions in respect of any discrepancy revealed before work is put in hand.
Description or illustration of proprietary systems or products is not to be taken as licence in respect of patents or copyright involved or royalties due.
All rights in drawing and design are reserved to the Architect.
Copyright; not to be reproduced without the Architect's permission.
Subject to survey

The Old School House Bridge Road Hunton Bridge
Kings Langley Hertfordshire WD4 8RQ
T 0 1 9 2 3 2 6 7 4 8 8
wakelin-admin@wakelin.co.uk
www.wakelin.co.uk




© Wakelin Associates 2017



Wakelin Associates
Architects

MC/17/EX21

0 2 5m

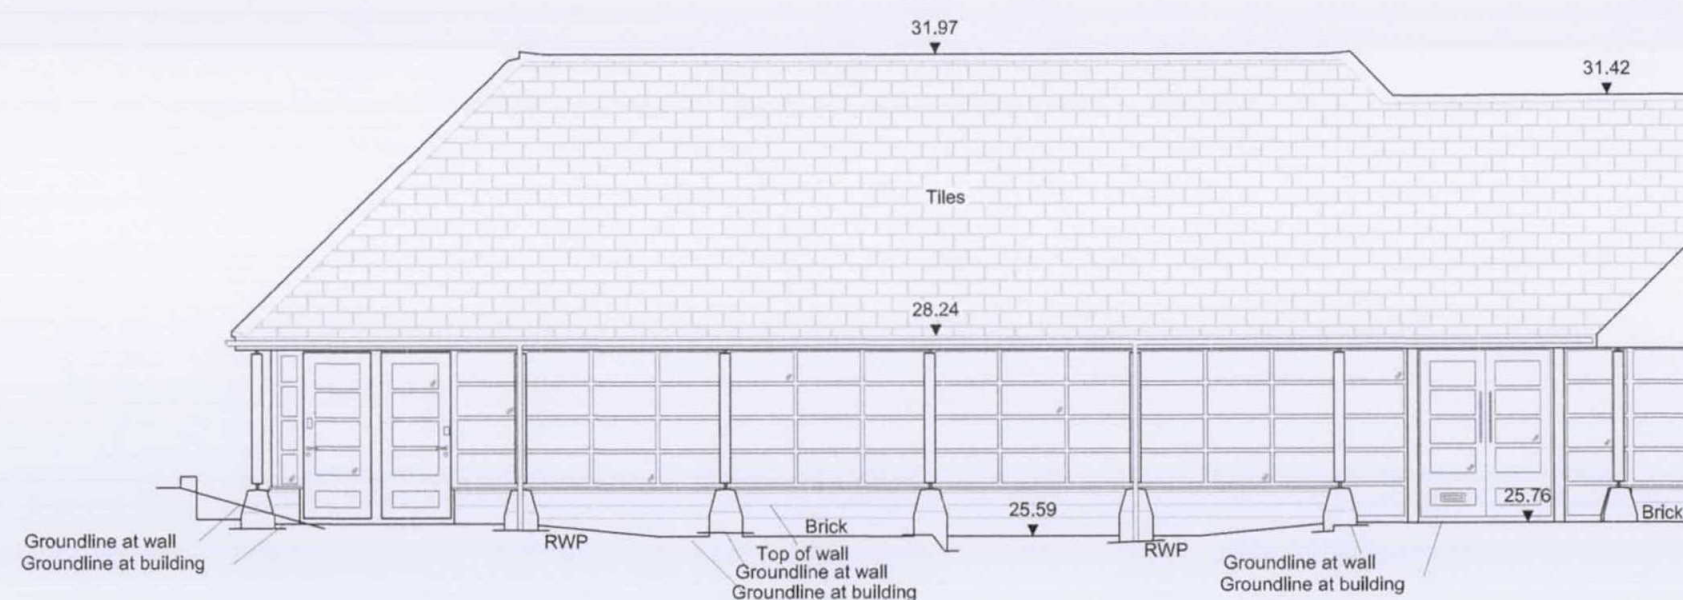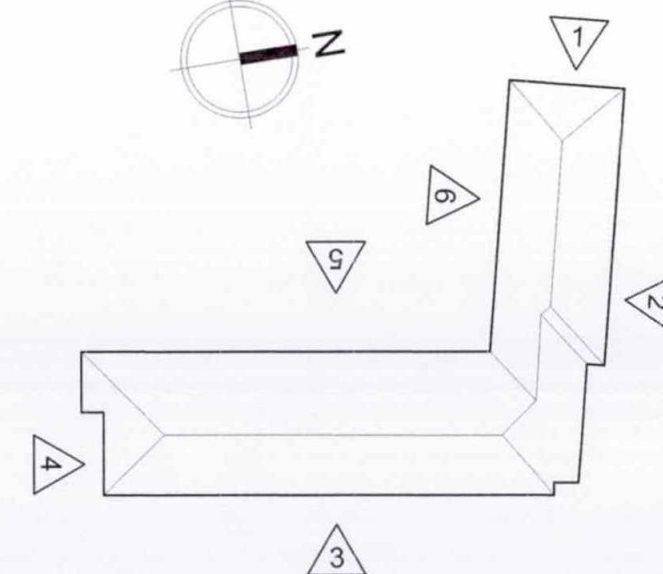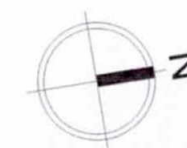

Elevation 6

Datum Line 23.00m

Rev. Date Details

Project:
Manor Court
High Street
Harmondsworth

Content:
E X I S T I N G
Stable Office Block
Elevation 6
Provided by MK Surveys

North:
Drawn By: TH
Date: APR15
Scale: 1:100@A3
Rev: -

Notes:
Figured dimensions to be used in preference to scaled.
The Contractor is to check all site dimensions and setting-out and obtain the Architect's instructions in respect of any discrepancy revealed before work is put in hand.
Description or illustration of proprietary systems or products is not to be taken as licence in respect of patents or copyright involved or royalties due.
All rights in drawing and design are reserved to the Architect.
Copyright; not to be reproduced without the Architect's permission.
Subject to survey

The Old School House Bridge Road Hunton Bridge
Kings Langley Hertfordshire WD4 8RQ
T 01923 267488
wakelin-admin@wakelin.co.uk
www.wakelin.co.uk

© Wakelin Associates 2017



Wakelin Associates
Architects

MC/17/EX22