



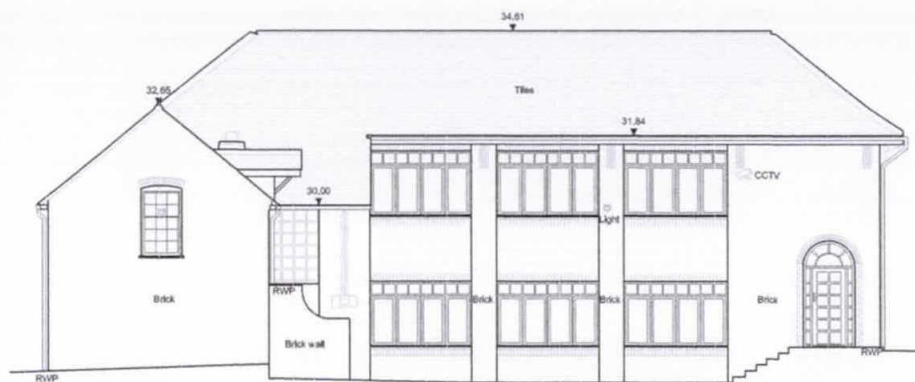

EXISTING Elevation 3

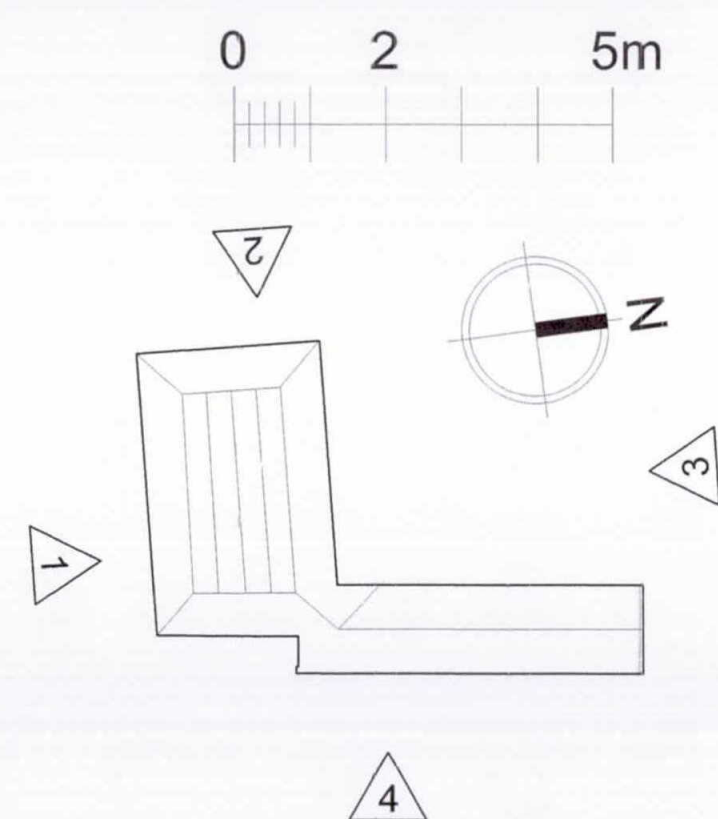

Elevation 3
Datum Line 23.00m
PROPOSED

Rev. | Date | Details

Project:

Manor Court
High Street
Harmondsworth

Content:

P R O P O S E D
Stables Office Block
Elevations 3 North Facing

North:

Drawn By: TH
Date: APR15
Scale: 1:100@A3
Rev: -

Notes:

Figured dimensions to be used in preference to scaled.
The Contractor is to check all site dimensions and setting-out and obtain the Architect's instructions in respect of any discrepancy revealed before work is put in hand.
Description or illustration of proprietary systems or products is not to be taken as licence in respect of patents or copyright involved or royalties due.
All rights in drawing and design are reserved to the Architect.
Copyright, not to be reproduced without the Architect's permission.
Subject to survey

The Old School House Bridge Road Hunton Bridge
Kings Langley Hertfordshire WD4 8RQ
T 0 1 9 2 3 2 6 7 4 8 8
wakelin-admin@wakelin.co.uk
www.wakelin.co.uk

© Wakelin Associates 2017




Wakelin Associates
Architects

MC/17/L14



EXISTING

Elevation 4

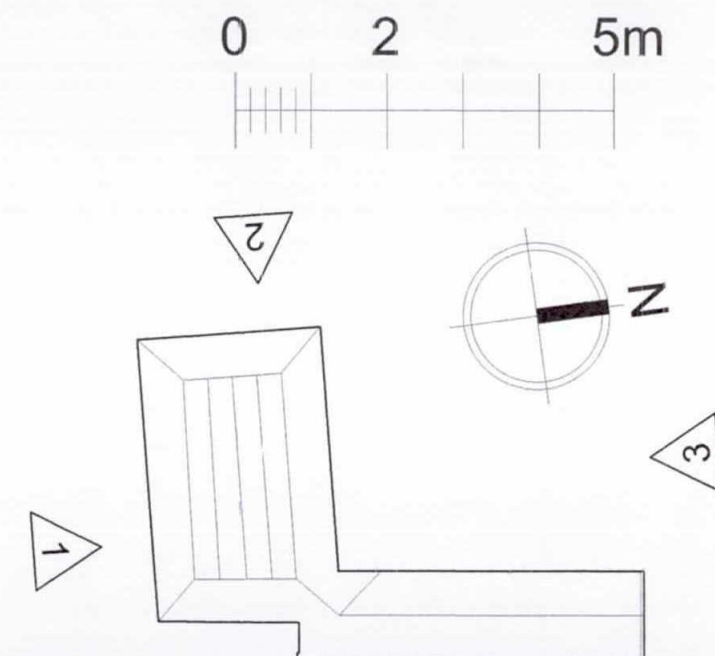

Elevation 4

Datum Line 23.00m
PROPOSED

Rev. | Date | Details

Project:

Manor Court
High Street
Harmondsworth

Content:

P R O P O S E D
Stables Office Block
Elevation 4 East Facing

North:

Drawn By: TH
Date: APR15
Scale: 1:100@A3
Rev: -

Notes:

Figured dimensions to be used in preference to scaled.
The Contractor is to check all site dimensions and setting-out and obtain the Architect's instructions in respect of any discrepancy revealed before work is put in hand.
Description or illustration of proprietary systems or products is not to be taken as licence in respect of patents or copyright involved or royalties due.
All rights in drawing and design are reserved to the Architect.
Copyright, not to be reproduced without the Architect's permission.
Subject to survey



The Old School House Bridge Road Hunton Bridge
Kings Langley Hertfordshire WD4 8RQ
T 0 1 9 2 3 2 6 7 4 8 8
wakelin-admin@wakelin.co.uk
www.wakelin.co.uk

© Wakelin Associates 2017



Wakelin Associates
Architects

MC/17/L15

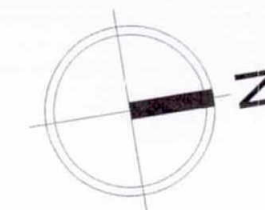 


OFFICE BLOCK AREA SCHEDULE		
UNIT	TYPE	GIA
11	3 BED HOUSE	109m ²
12	2 BED HOUSE	89m ²
13	2 BED HOUSE	93m ²
14	1 BED FLAT	50m ²
15	STUDIO FLAT	37m ²

Key:	
	Unit No. GIA
	Room Area
	New Fabric
	Overhead Structure

Ground Floor Plan

GIA 274m²

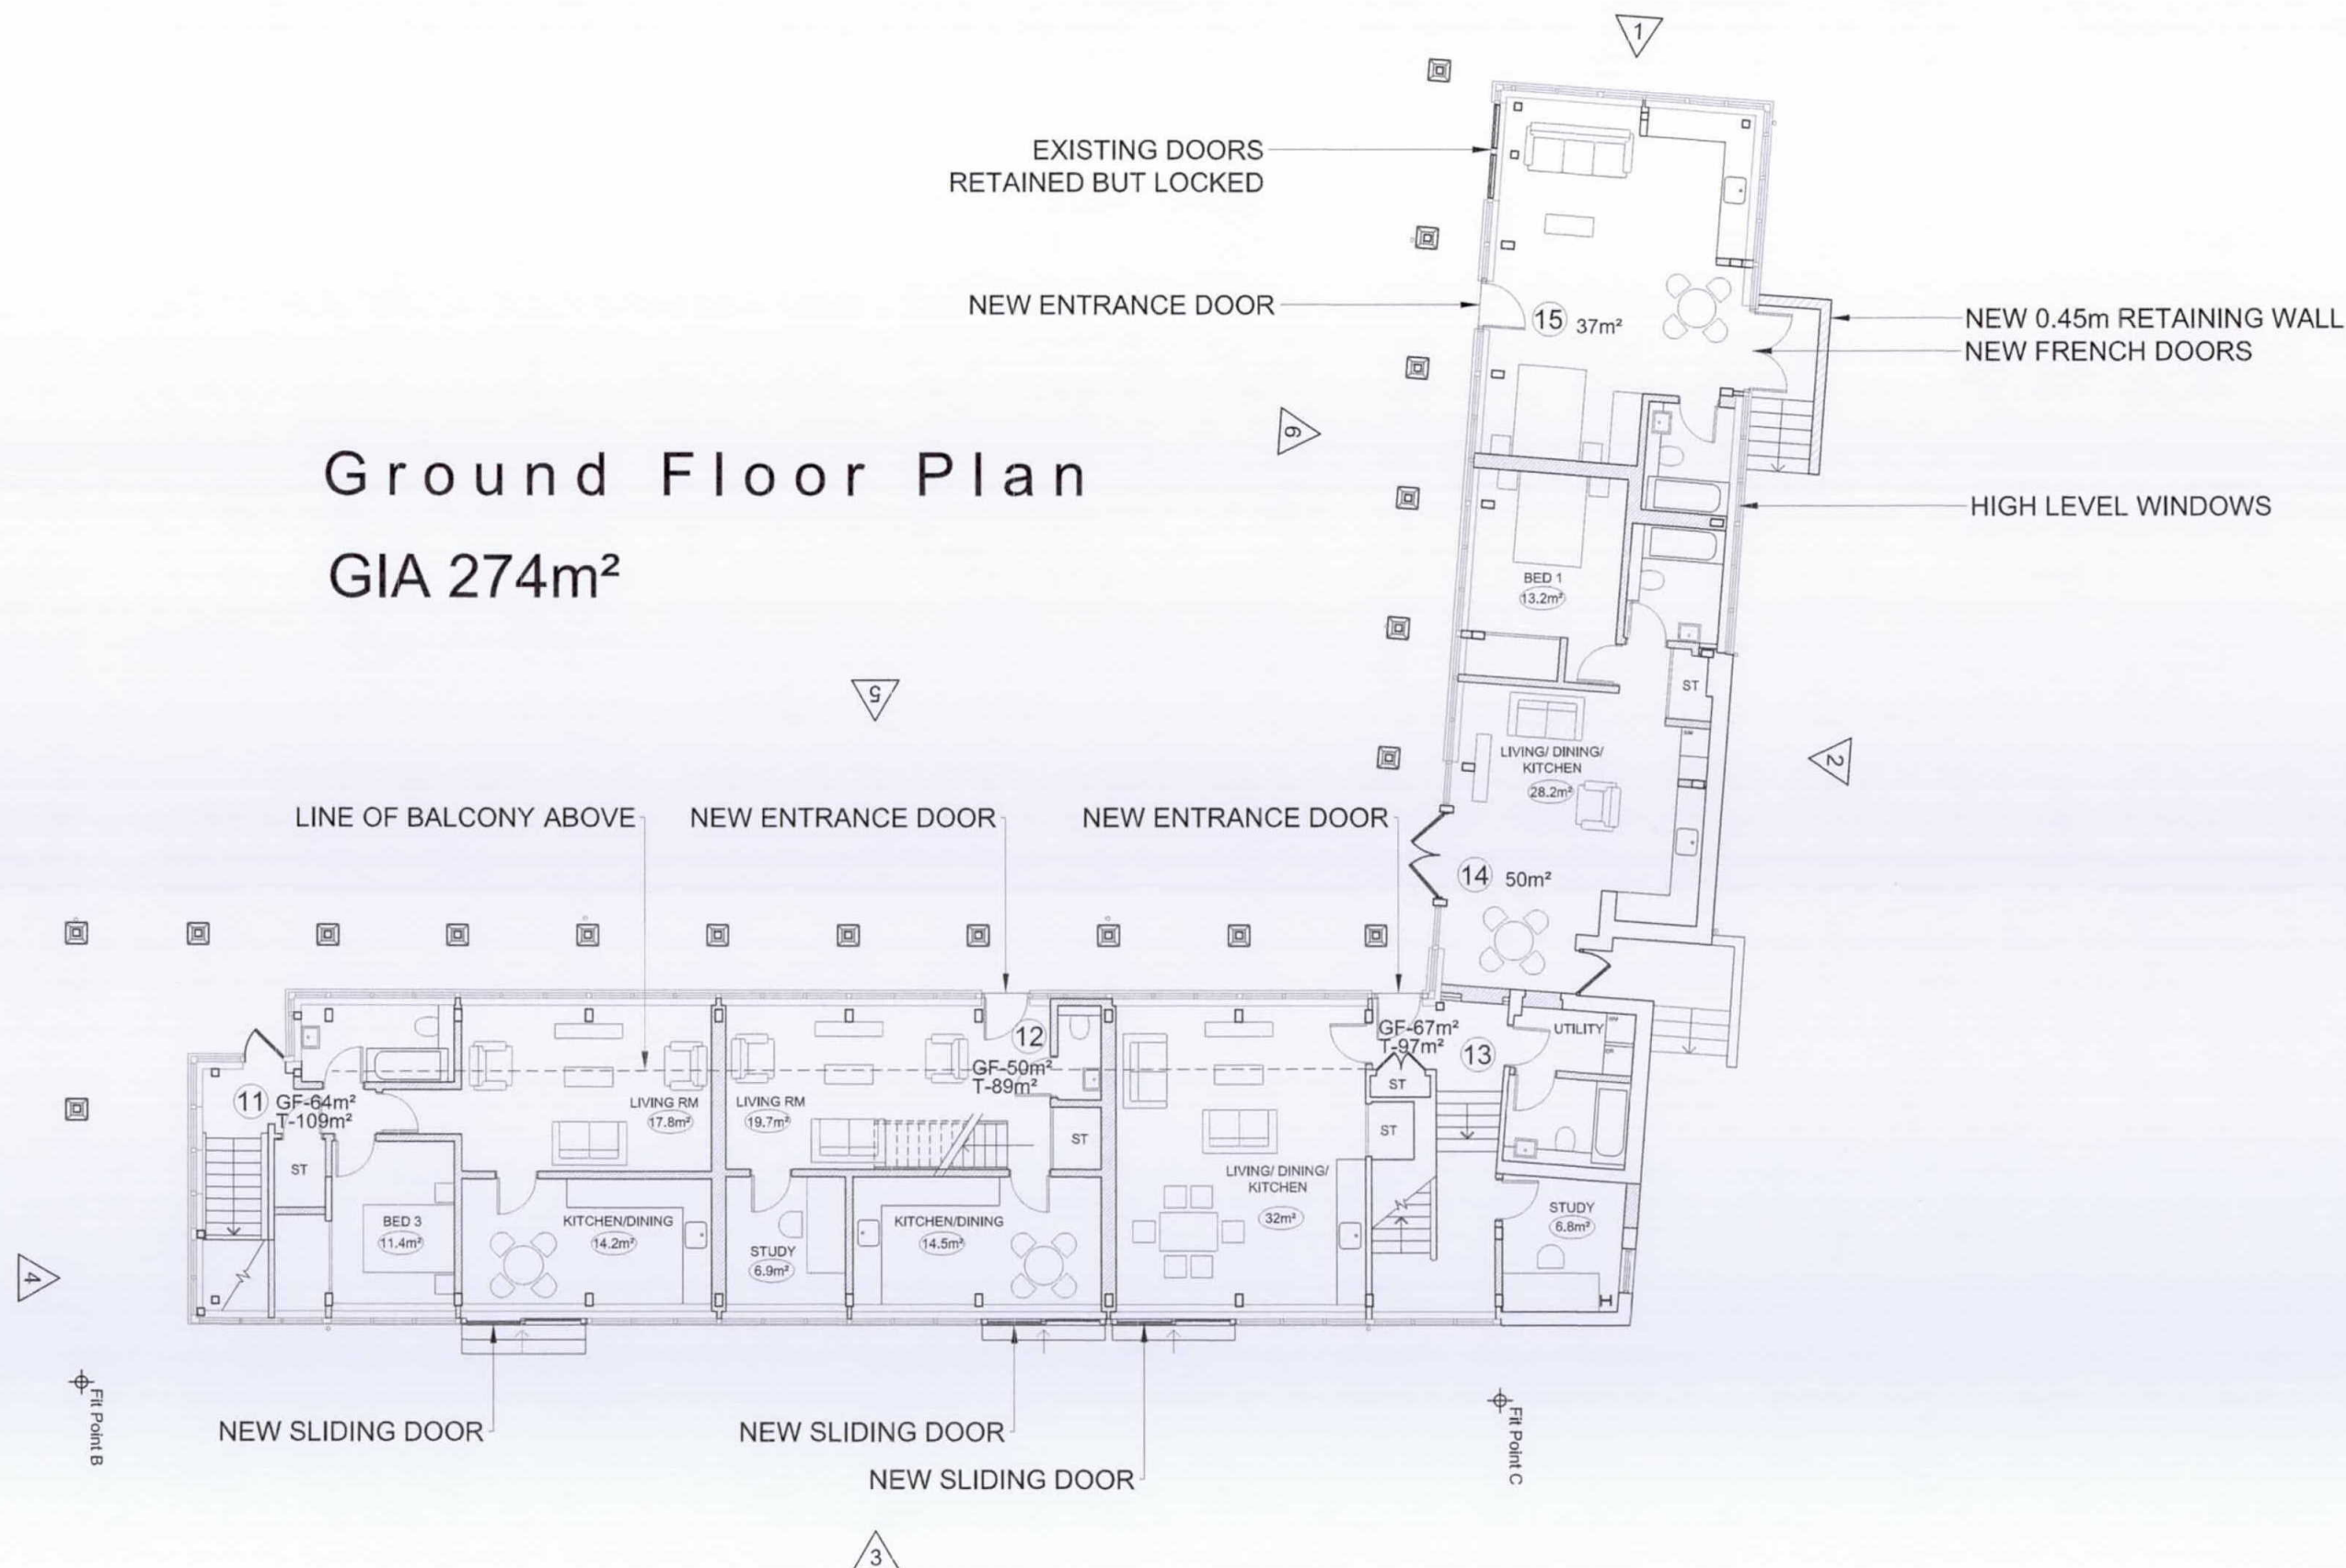

Rev. | Date | Details

Project:
Manor Court
High Street
Harmondsworth

Content:
P R O P O S E D
Office Barn Block
Ground Floor Plan

North:

Drawn By: Date:
TH APR15
Scale: Rev:
1:100@A2 -

Notes:
Figured dimensions to be used in preference to scaled.
The Contractor is to check all site dimensions and setting-out and obtain the Architect's instructions in respect of any discrepancy revealed before work is put in hand.
Description or illustration of proprietary systems or products is not to be taken as licence in respect of patents or copyright involved or royalties due.
All rights in drawing and design are reserved to the Architect.
Copyright; not to be reproduced without the Architect's permission.
Subject to survey

The Old School House Bridge Road Hunton Bridge
Kings Langley Hertfordshire WD4 8RQ
T 0 1 9 2 3 2 6 7 4 8 8
wakelin-admin@wakelin.co.uk
www.wakelin.co.uk

© Wakelin Associates 2017




Wakelin Associates
Architects

MC/17/L16

NTS

First Floor Plan

GIA 148m² (excl. voids)

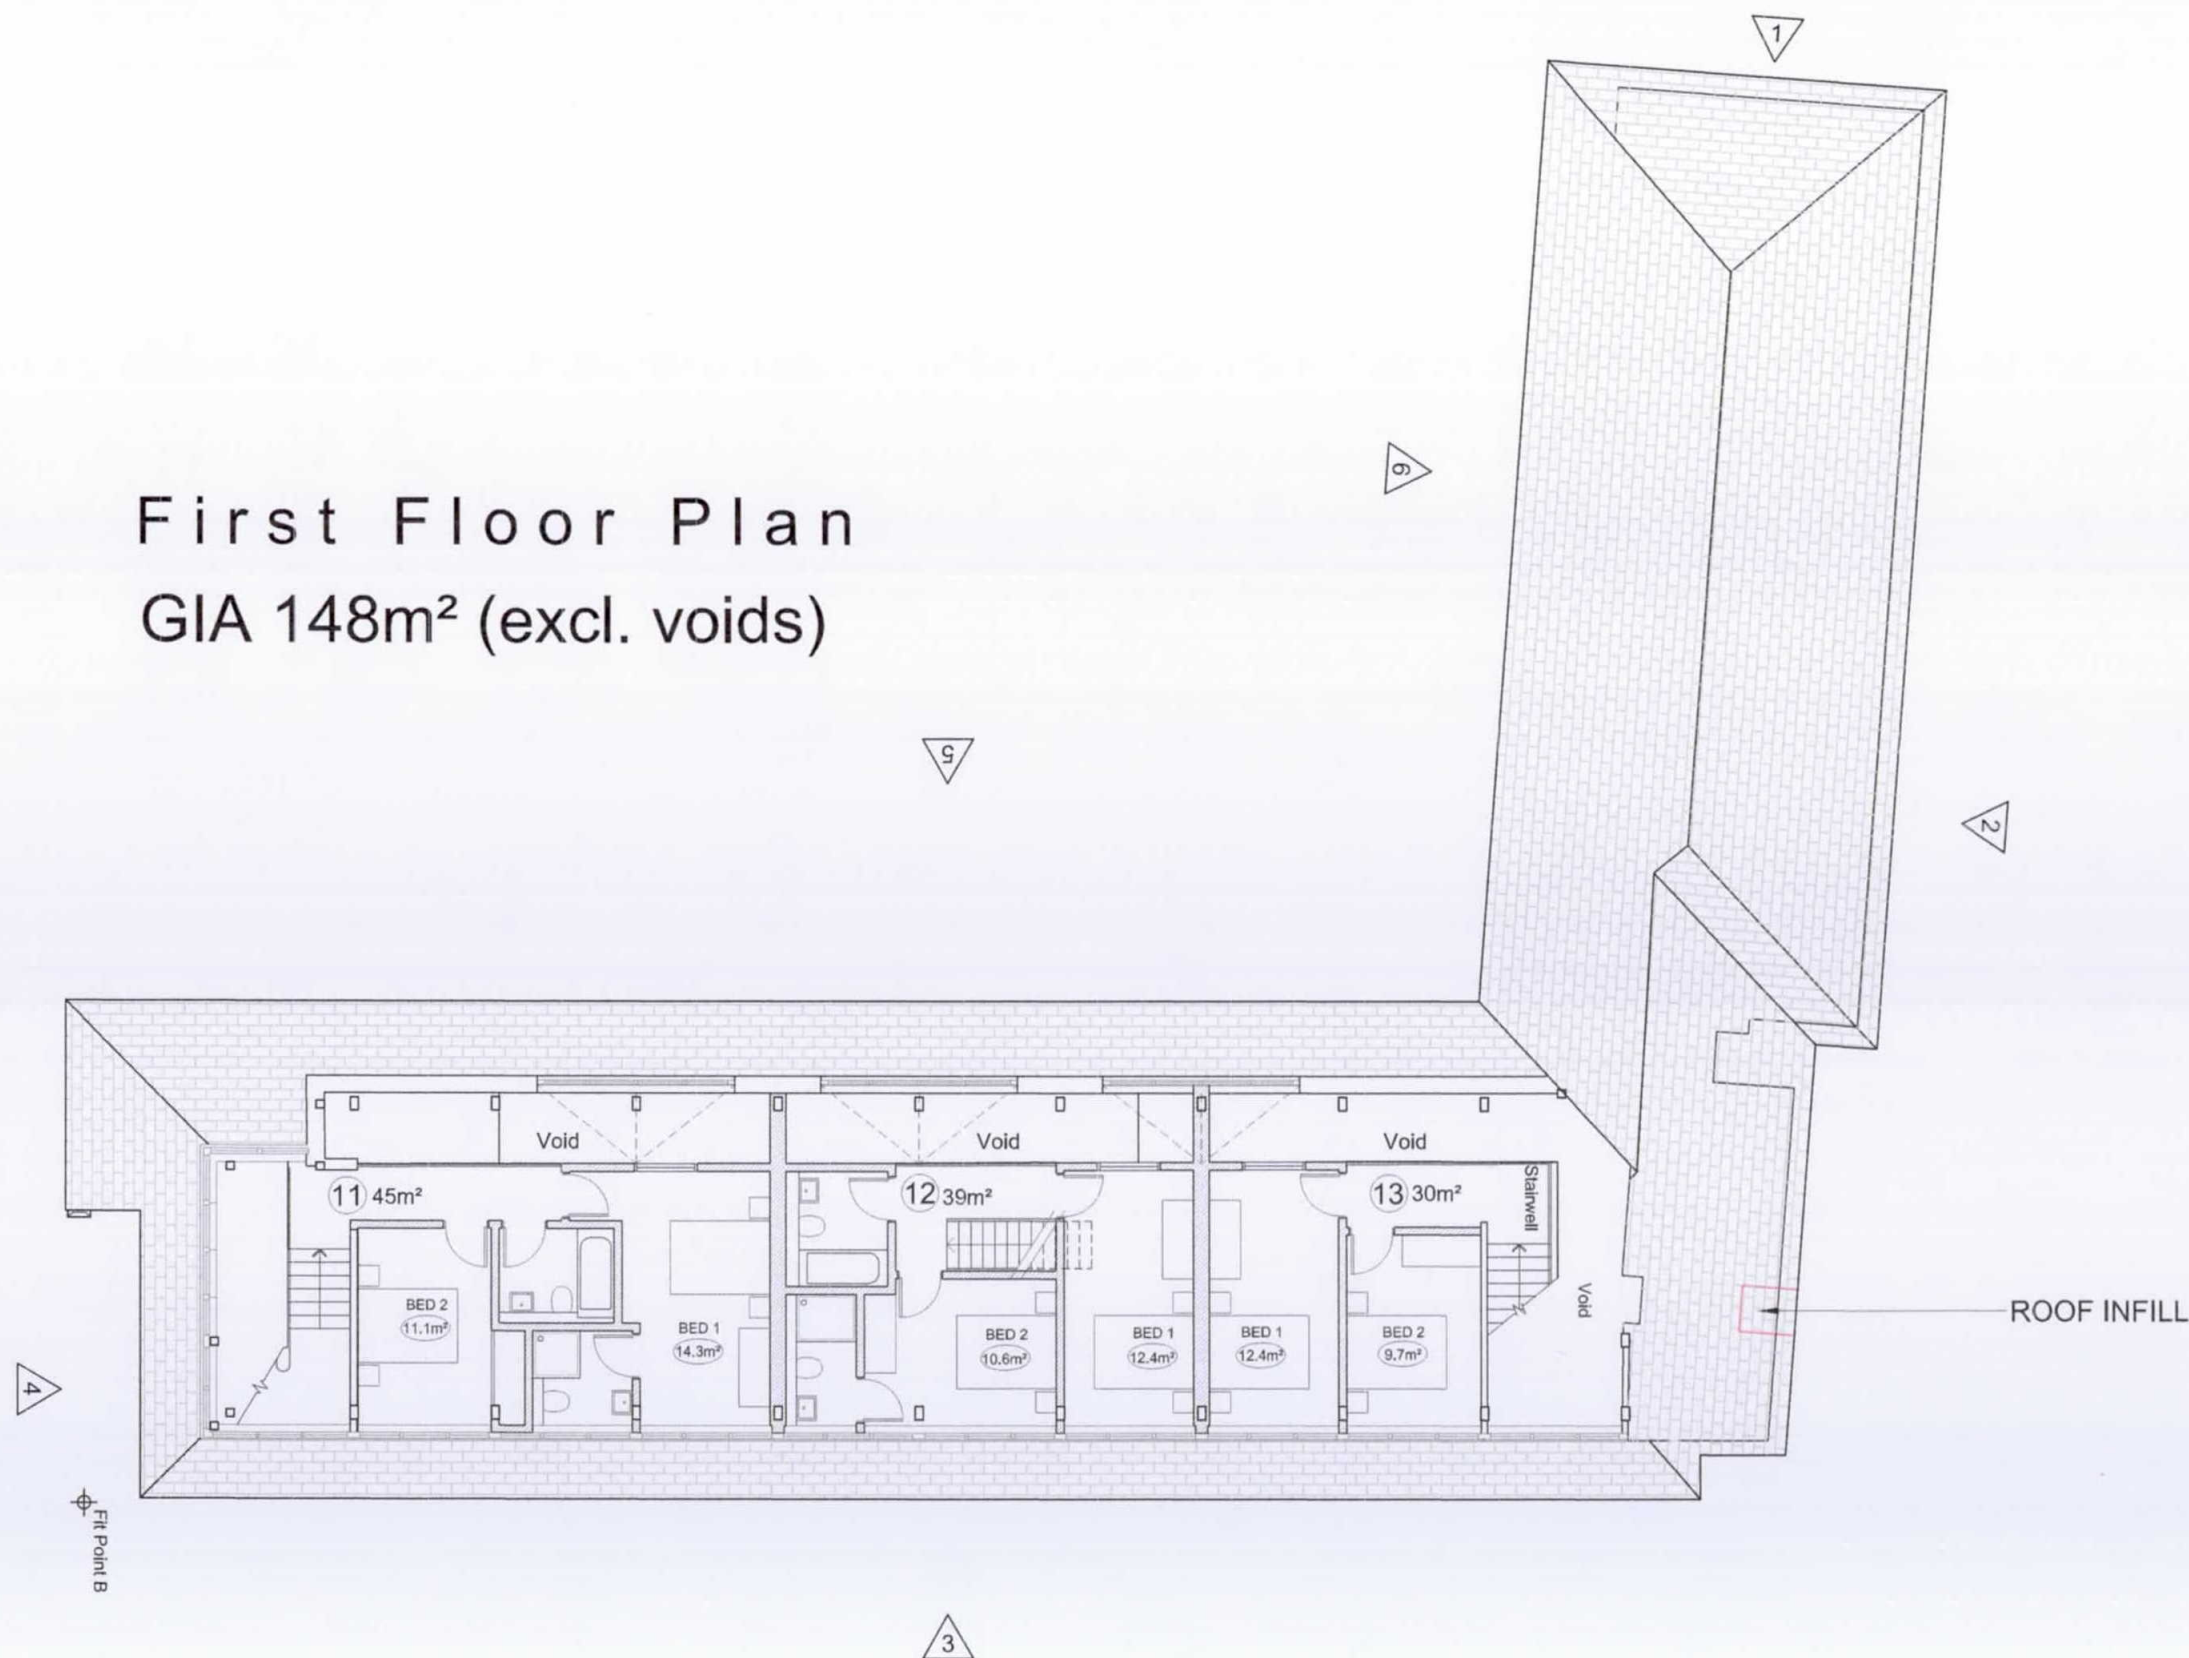

OFFICE BLOCK AREA SCHEDULE		
UNIT	TYPE	GIA
11	3 BED HOUSE	109m ²
12	2 BED HOUSE	89m ²
13	2 BED HOUSE	93m ²
14	1 BED FLAT	50m ²
15	STUDIO FLAT	37m ²

Key:	
?	Unit No. GIA
m ²	Room Area
	New Fabric
---	Overhead Structure

Rev.	Date	Details
Project:		
Manor Court		
High Street		
Harmondsworth		
Content:		
P R O P O S E D		
Office Barn Block		
First Floor Plan		
North:		
Drawn By: TH Date: APR15		
Scale: 1:100@A2 Rev: -		
Notes:		
Figured dimensions to be used in preference to scaled.		
The Contractor is to check all site dimensions and setting-out and obtain the Architect's instructions in respect of any discrepancy revealed before work is put in hand.		
Description or illustration of proprietary systems or products is not to be taken as licence in respect of patents or copyright involved or royalties due.		
All rights in drawing and design are reserved to the Architect.		
Copyright; not to be reproduced without the Architect's permission.		
Subject to survey		


The Old School House Bridge Road Hunton Bridge
Kings Langley Hertfordshire WD4 8RQ
T 01923 267488
wakelin-admin@wakelin.co.uk
www.wakelin.co.uk




Wakelin Associates
Architects

MC/17/L17

NTS


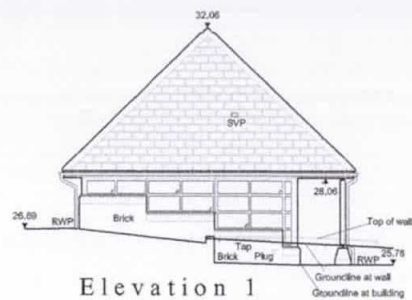


Elevation 1
EXISTING

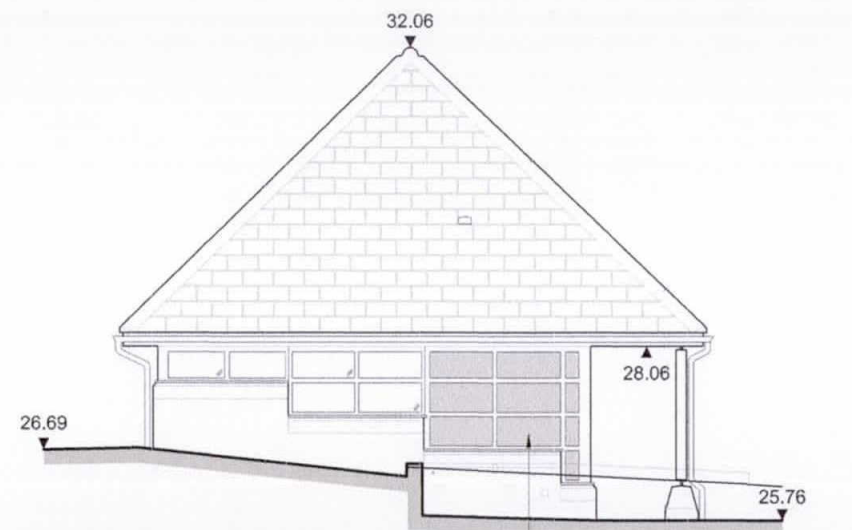


PROPOSED
Elevation 1

Datum Line 23.00m

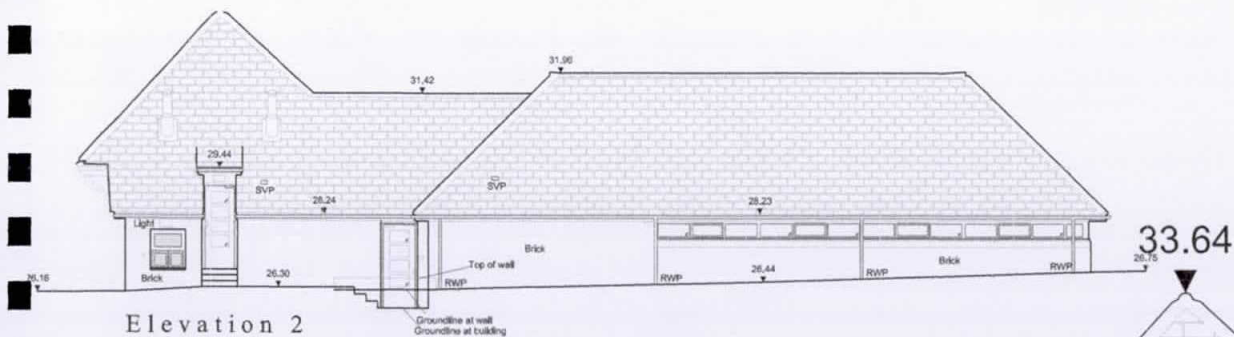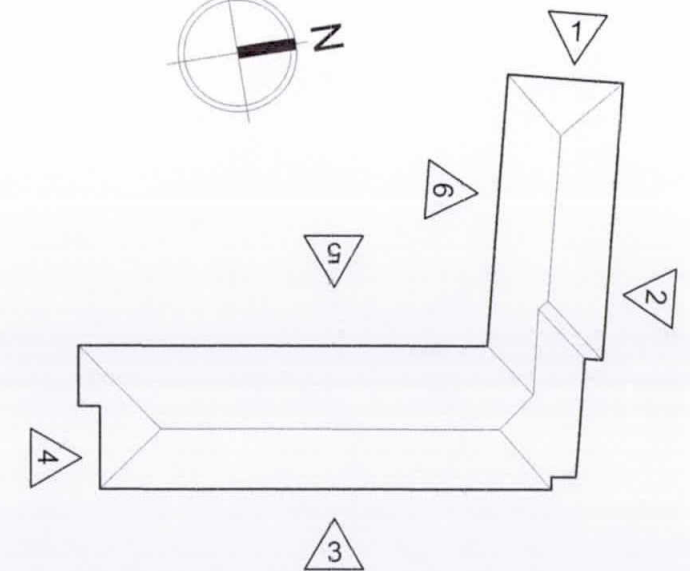

Elevation 2
EXISTING

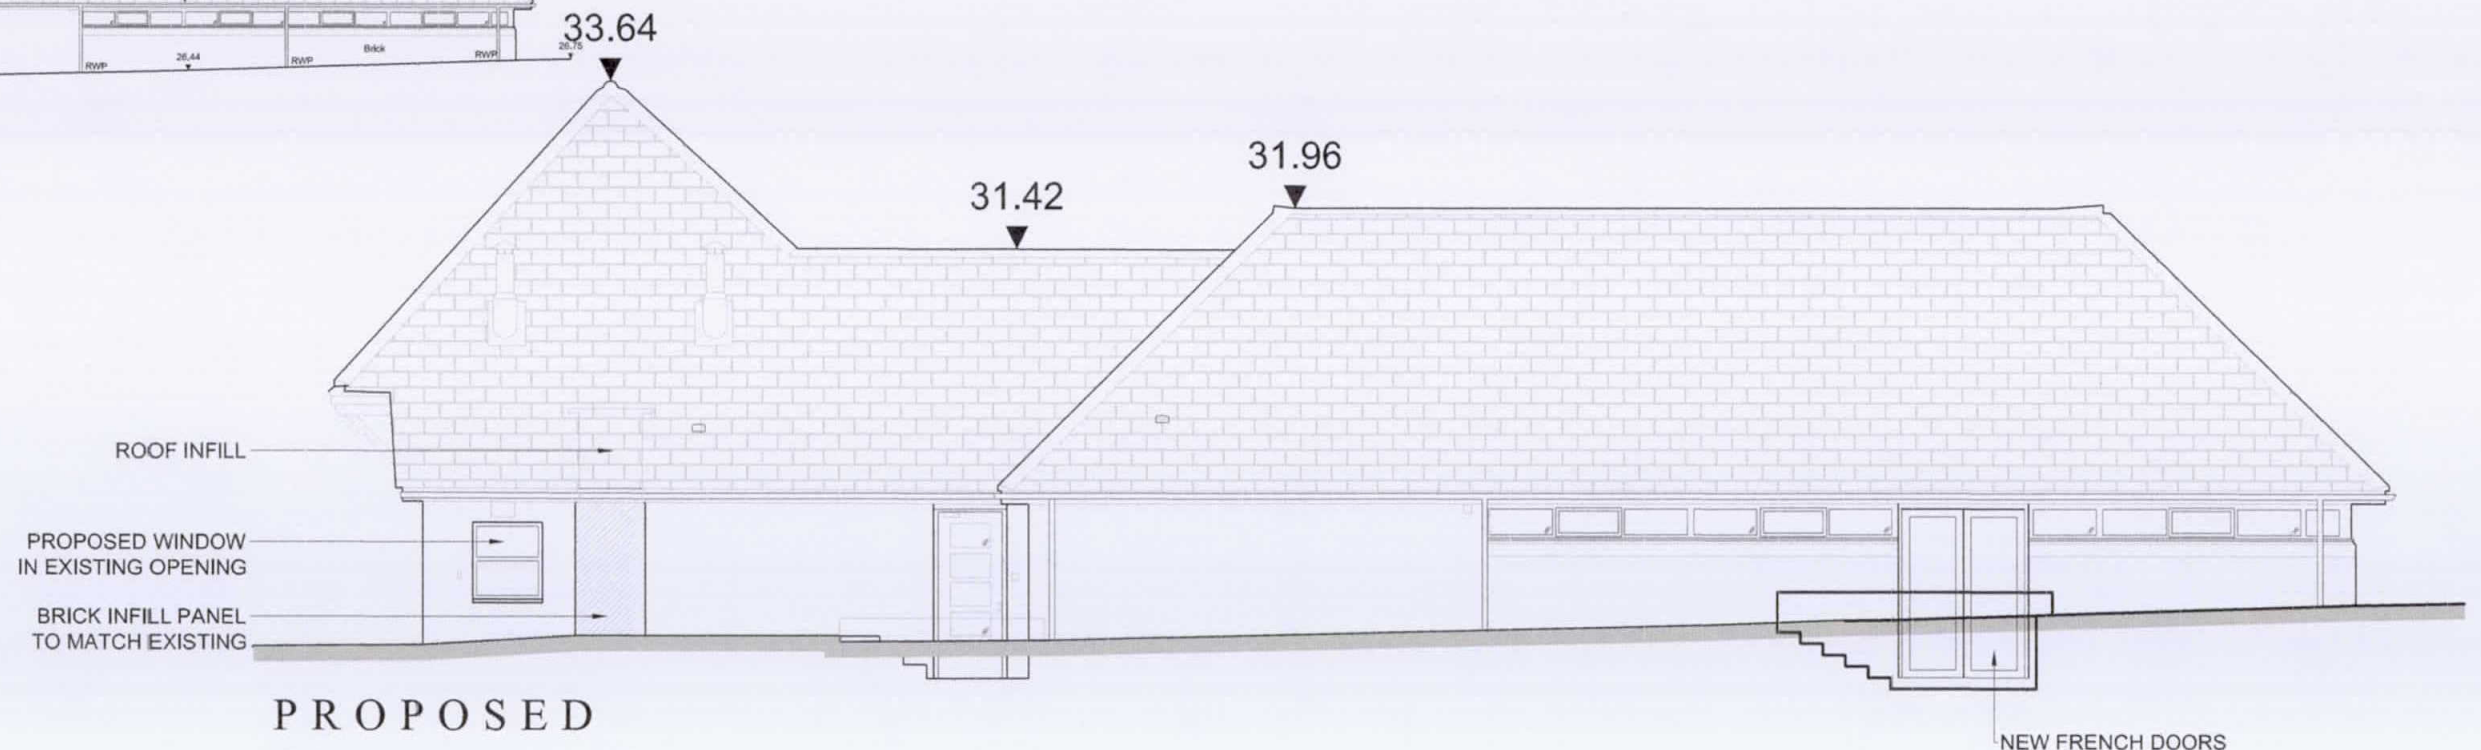

PROPOSED
Elevation 2

Datum Line 23.00m

Rev. | Date | Details

Project:
Manor Court
High Street
Harmondsworth

Content:
P R O P O S E D
Stable Office Block
Elevations 1 & 2

North:
Drawn By: TH
Date: APR15
Scale: 1:100@A3
Rev: -

Notes:
Figured dimensions to be used in preference to scaled.
The Contractor is to check all site dimensions and setting-out and obtain the Architect's instructions in respect of any discrepancy revealed before work is put in hand.
Description or illustration of proprietary systems or products is not to be taken as licence in respect of patents or copyright involved or royalties due.
All rights in drawing and design are reserved to the Architect.
Copyright; not to be reproduced without the Architect's permission.
Subject to survey


The Old School House Bridge Road Hunton Bridge
Kings Langley Hertfordshire WD4 8RQ
T 0 1 9 2 3 2 6 7 4 8 8
wakelin-admin@wakelin.co.uk
www.wakelin.co.uk

© Wakelin Associates 2017





Wakelin Associates
Architects

MC/17/L18

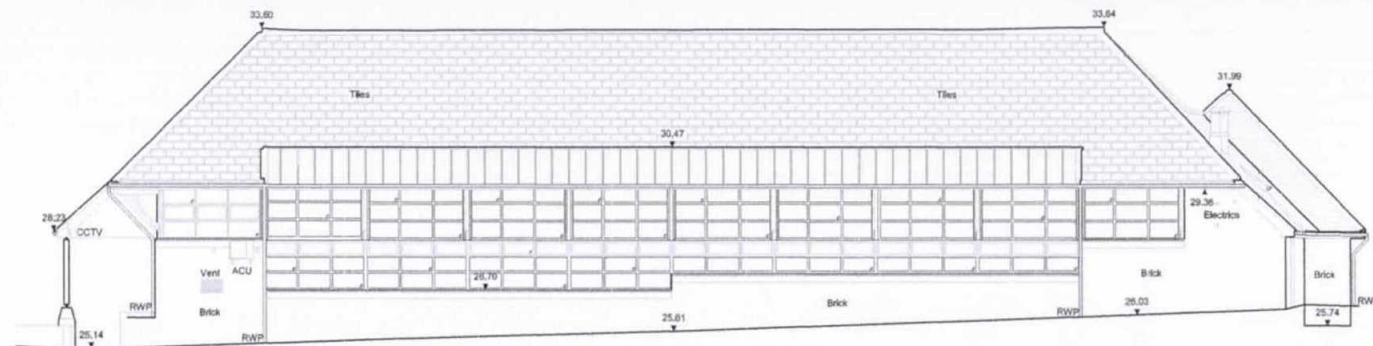

Elevation 3

EXISTING

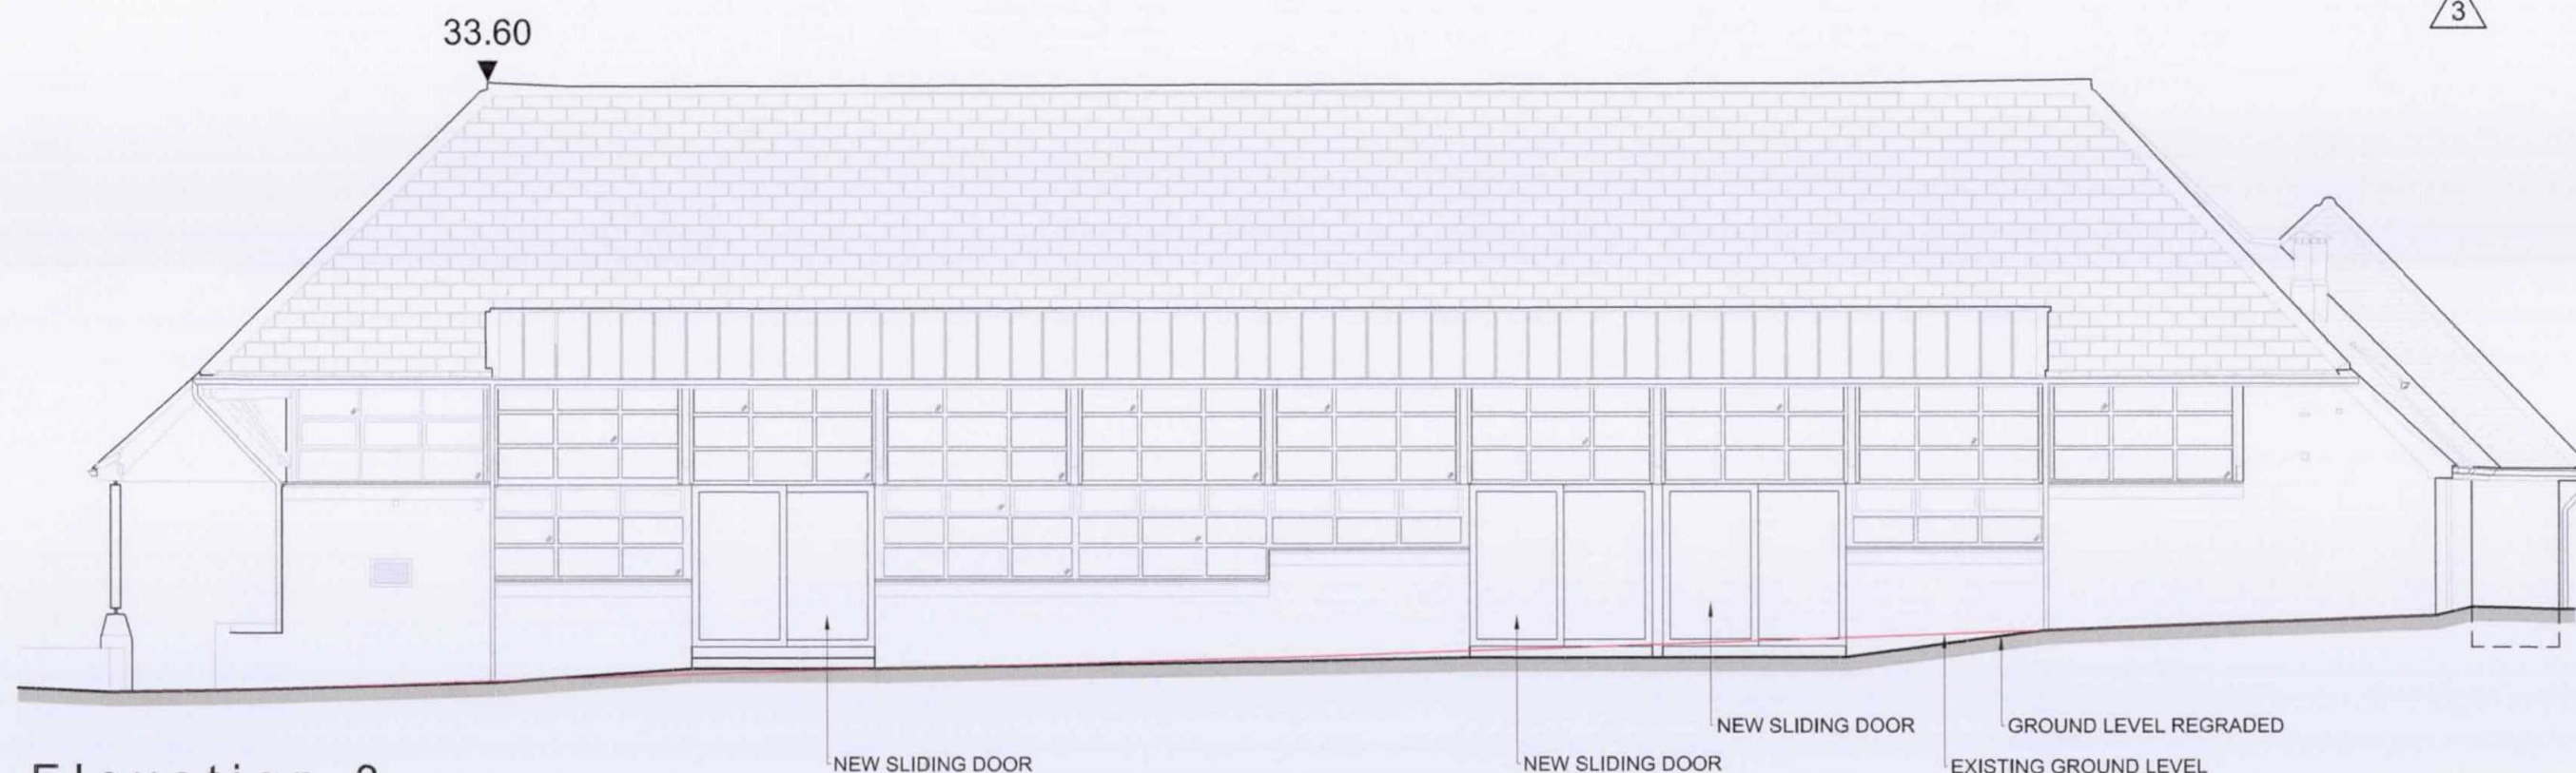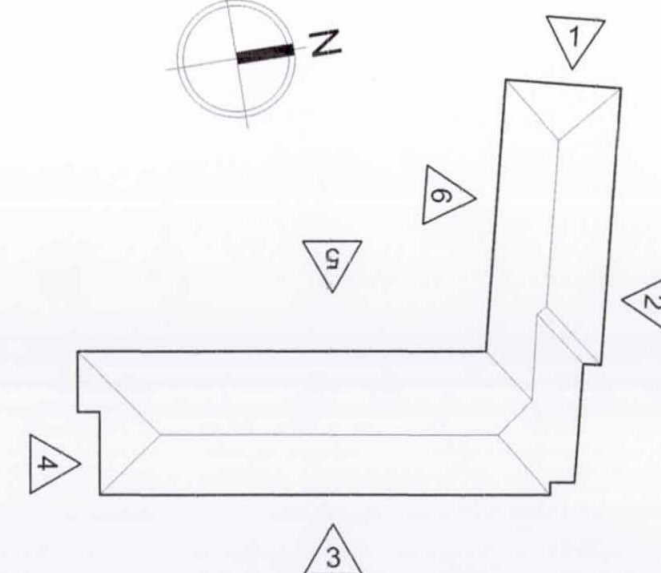

Elevation 3

Datum Line 23.00m

PROPOSED

Rev. | Date | Details

Project:
Manor Court
High Street
Harmondsworth

Content:
P R O P O S E D
Stable Office Block
Elevations 3

North:
Drawn By: TH
Date: APR15
Scale: 1:100@A3
Rev: -

Notes:
Figured dimensions to be used in preference to scaled.
The Contractor is to check all site dimensions and setting-out and obtain the Architect's instructions in respect of any discrepancy revealed before work is put in hand.
Description or illustration of proprietary systems or products is not to be taken as licence in respect of patents or copyright involved or royalties due.
All rights in drawing and design are reserved to the Architect.
Copyright; not to be reproduced without the Architect's permission.
Subject to survey


The Old School House Bridge Road Hunton Bridge
Kings Langley Hertfordshire WD4 8RQ
T 0 1 9 2 3 2 6 7 4 8 8
wakelin-admin@wakelin.co.uk
www.wakelin.co.uk

© Wakelin Associates 2017



Wakelin Associates
Architects

MC/17/L19

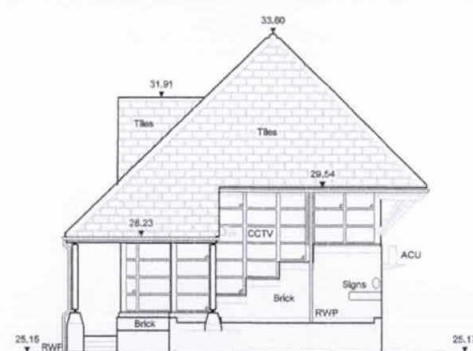


Elevation 4

EXISTING



Elevation 4
Datum Line 23.00m

PROPOSED

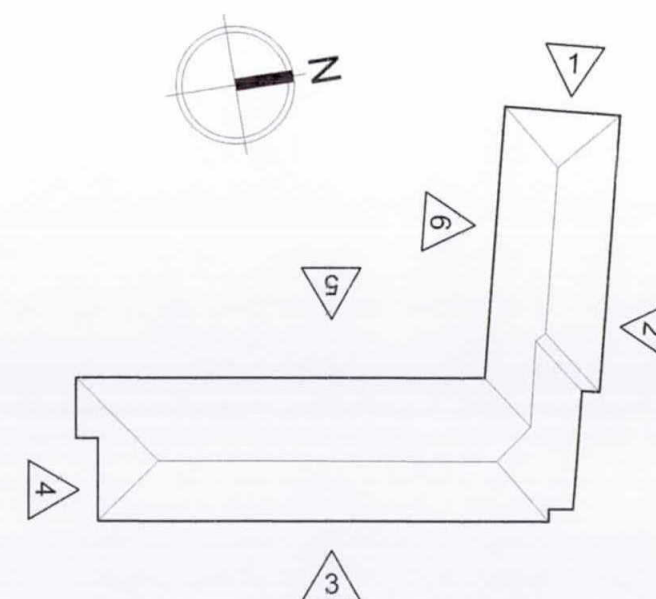

Rev. | Date | Details

Project:

Manor Court
High Street
Harmondsworth

Content:

PROPOSED
Stable Office Block
Elevation 4

North:

Drawn By: TH
Date: APR15
Scale: 1:100@A3
Rev: -

Notes:

Figured dimensions to be used in preference to scaled.
The Contractor is to check all site dimensions and setting-out and obtain the Architect's instructions in respect of any discrepancy revealed before work is put in hand.
Description or illustration of proprietary systems or products is not to be taken as licence in respect of patents or copyright involved or royalties due.
All rights in drawing and design are reserved to the Architect.
Copyright; not to be reproduced without the Architect's permission.
Subject to survey


The Old School House Bridge Road Hunton Bridge
Kings Langley Hertfordshire WD4 8RQ
T 0 1 9 2 3 2 6 7 4 8 8
wakelin-admin@wakelin.co.uk
www.wakelin.co.uk

© Wakelin Associates 2017





Wakelin Associates
Architects

MC/17/L20

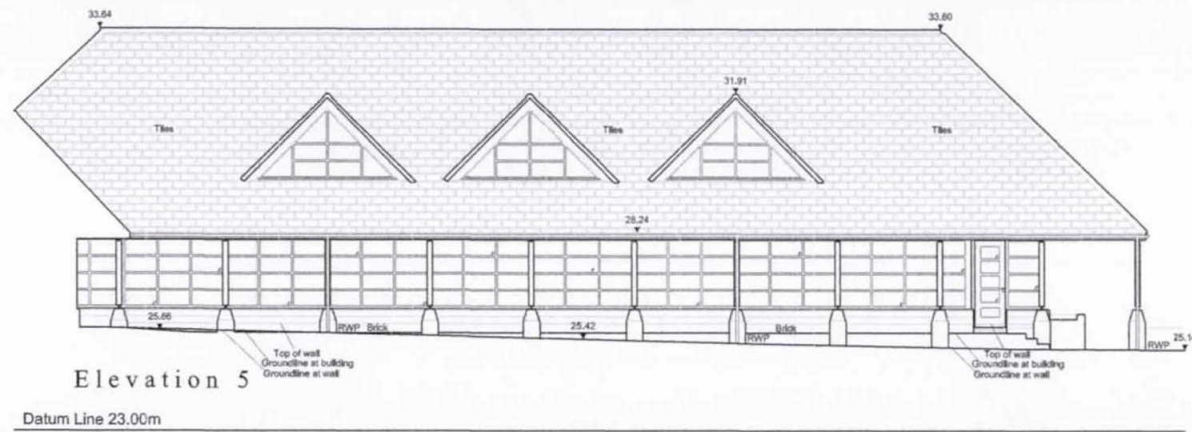

EXISTING

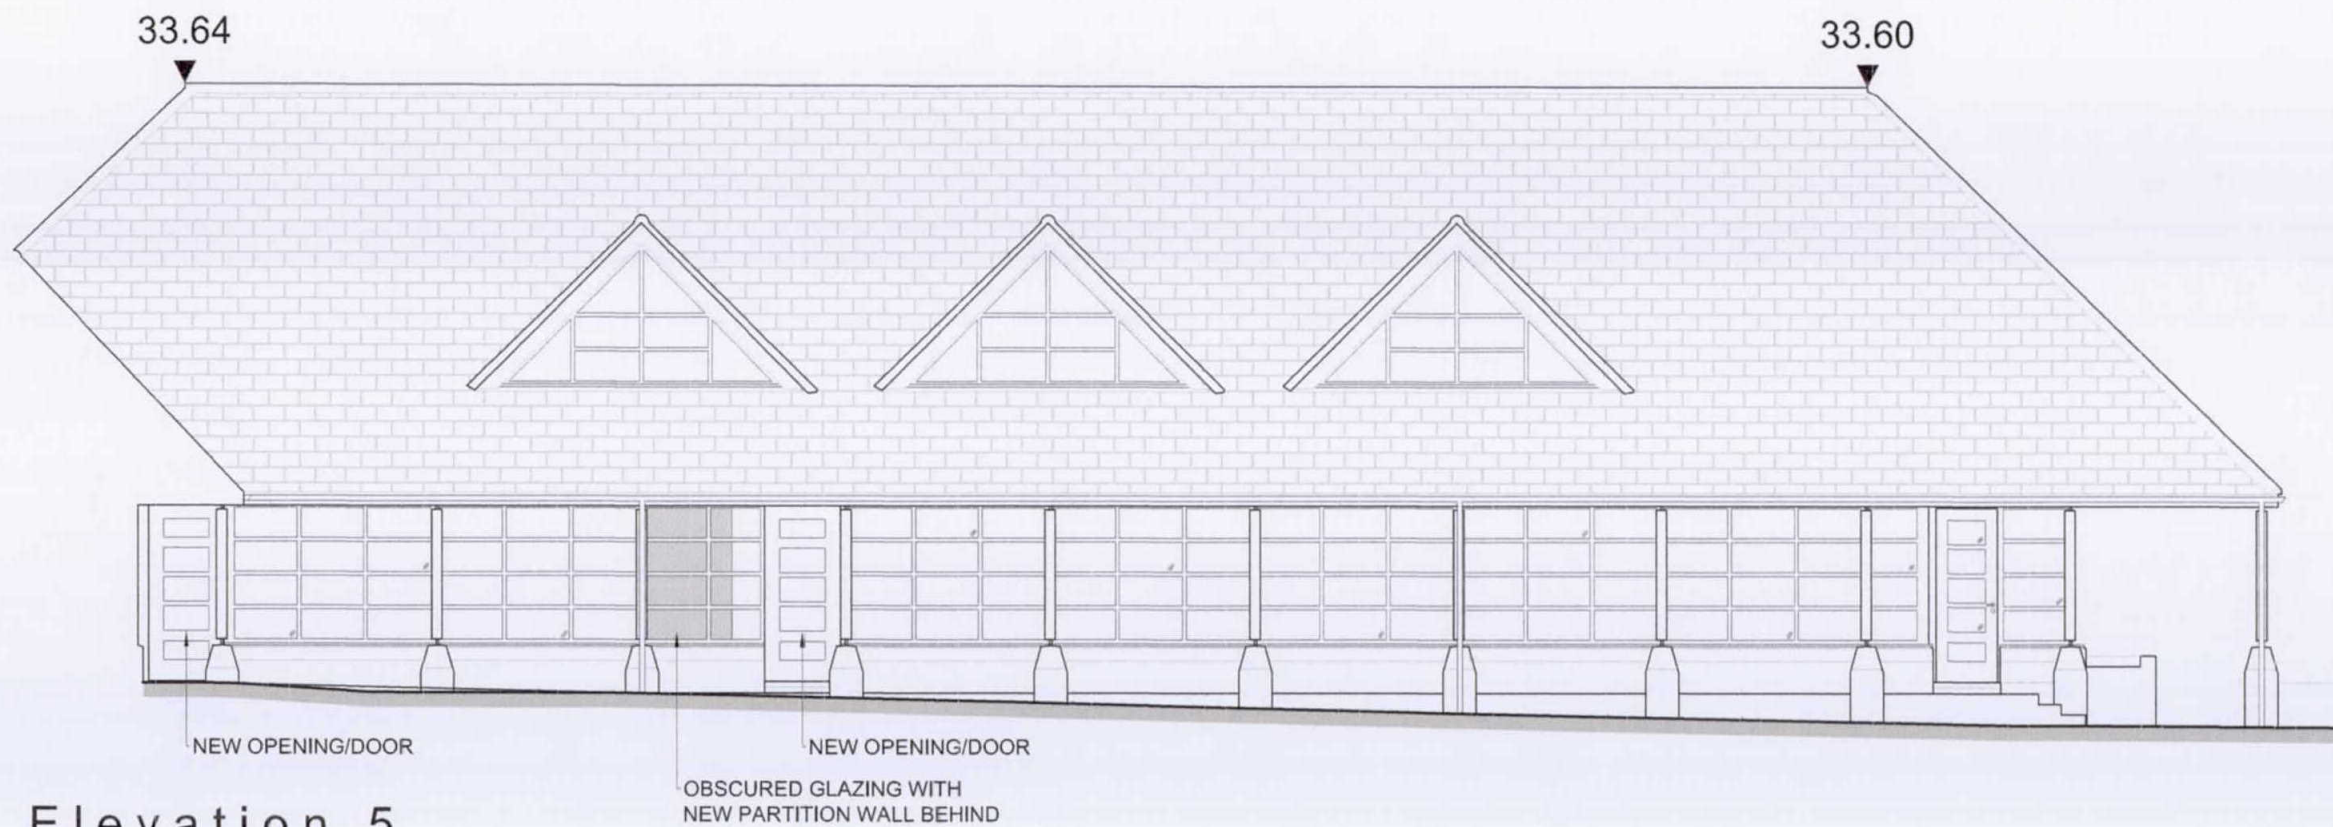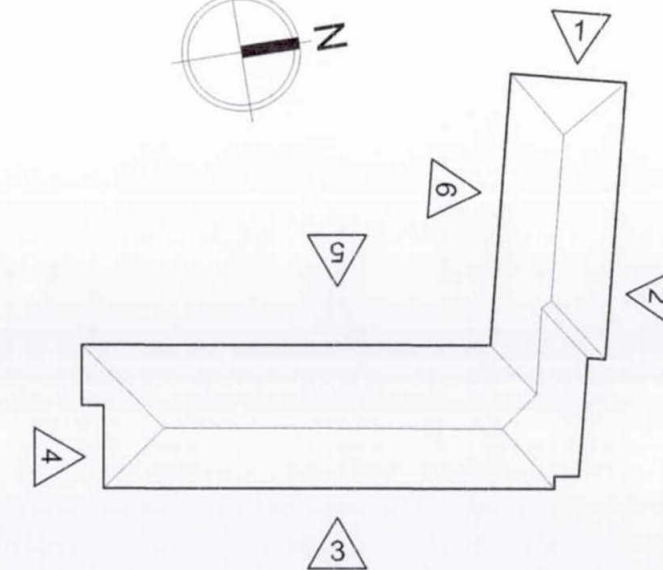

Elevation 5
Datum Line 23.00m

PROPOSED

Rev. | Date | Details

Project:
Manor Court
High Street
Harmondsworth

Content:
P R O P O S E D
Stable Office Block
Elevations 5

North:
Drawn By: TH
Date: APR15
Scale: 1:100@A3
Rev: -

Notes:
Figured dimensions to be used in preference to scaled.
The Contractor is to check all site dimensions and setting-out and obtain the Architect's instructions in respect of any discrepancy revealed before work is put in hand.
Description or illustration of proprietary systems or products is not to be taken as licence in respect of patents or copyright involved or royalties due.
All rights in drawing and design are reserved to the Architect.
Copyright; not to be reproduced without the Architect's permission.
Subject to survey

The Old School House Bridge Road Hunton Bridge
Kings Langley Hertfordshire WD4 8RQ
T 0 1 9 2 3 2 6 7 4 8 8
wakelin-admin@wakelin.co.uk
www.wakelin.co.uk


© Wakelin Associates 2017



Wakelin Associates
Architects

MC/17/L21



0 2 5m

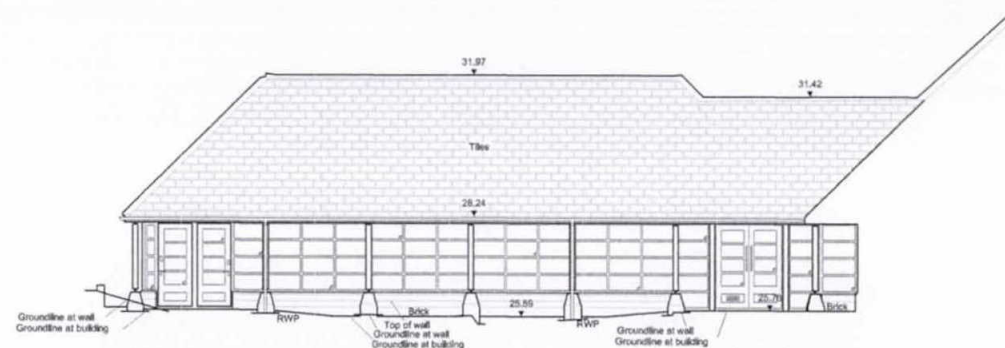

Elevation 6

Datum Line 23.00m

EXISTING

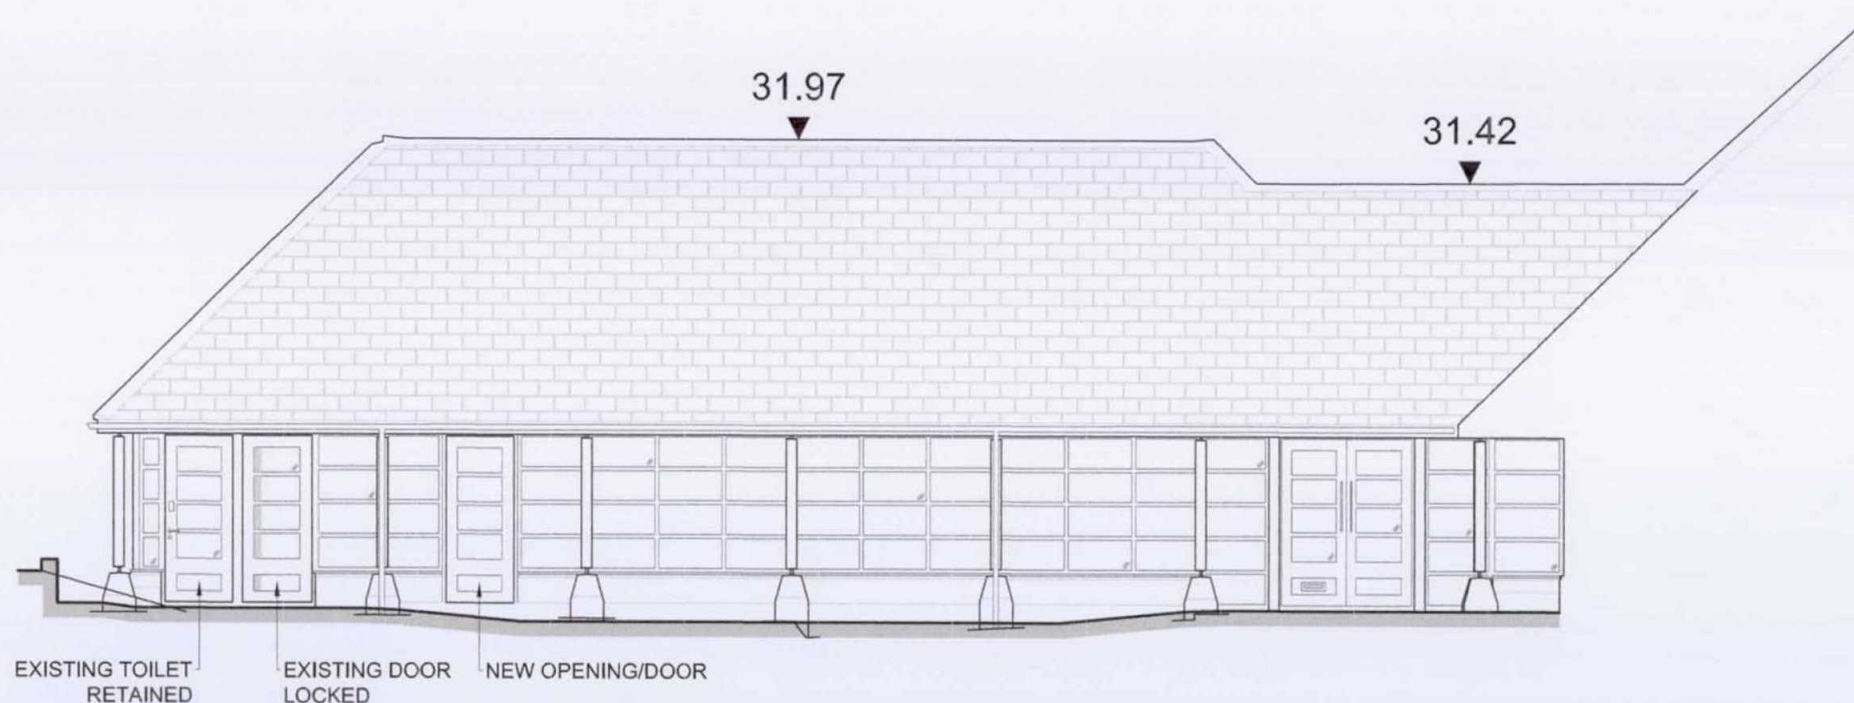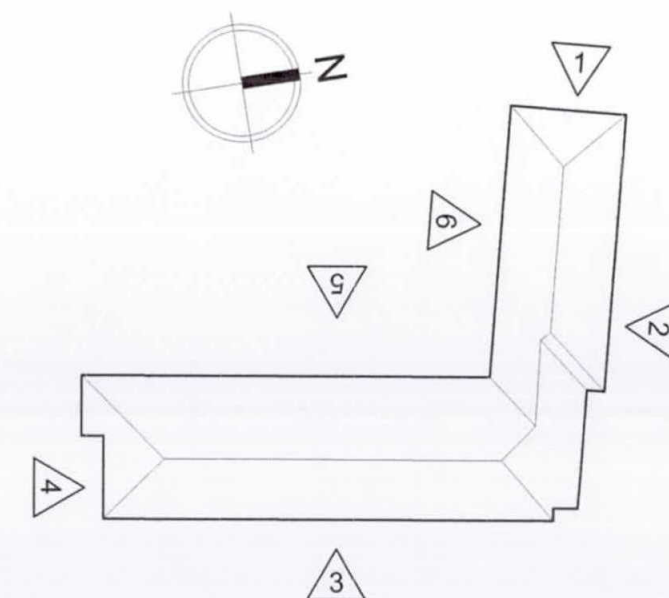

Elevation 6

Datum Line 23.00m

PROPOSED

Rev. | Date | Details

Project:

Manor Court
High Street
Harmondsworth

Content:

P R O P O S E D
Stable Office Block
Elevations 6

North:

Drawn By: Date:
TH APR15
Scale: Rev:
1:100@A3 -

Notes:

Figured dimensions to be used in preference to scaled.
The Contractor is to check all site dimensions and setting-out and obtain the Architect's instructions in respect of any discrepancy revealed before work is put in hand.
Description or illustration of proprietary systems or products is not to be taken as licence in respect of patents or copyright involved or royalties due.
All rights in drawing and design are reserved to the Architect.
Copyright; not to be reproduced without the Architect's permission.
Subject to survey

The Old School House Bridge Road Hunton Bridge
Kings Langley Hertfordshire WD4 8RQ
T 0 1 9 2 3 2 6 7 4 8 8
wakelin-admin@wakelin.co.uk
www.wakelin.co.uk

© Wakelin Associates 2017




Wakelin Associates
Architects

MC/17/L22

0 2 5m




ROOF PLAN

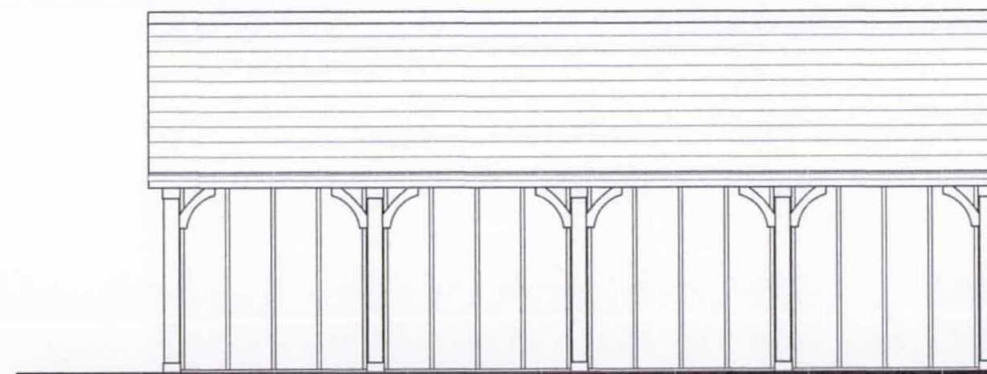

ELEVATION 1 (FRONT)



ELEVATION 2 (SIDE)

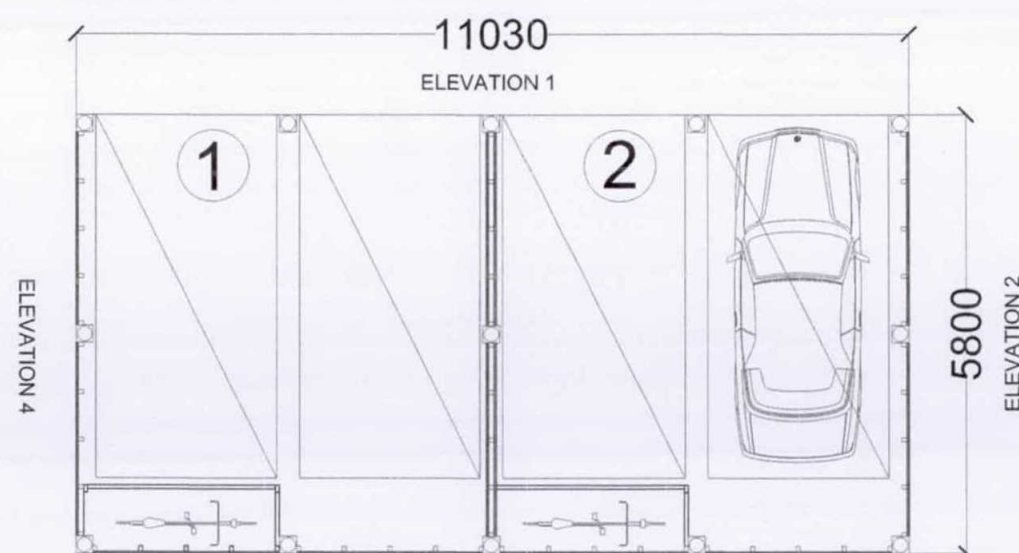

PLAN

ELEVATION 3

ELEVATION 2

MANOR LODGE (UNITS 1&2) TIMBER CARPORT

2 PARKING SPACES AND CYCLE
SPACE PER HOUSE

TIMBER FRAME STRUCTURE
WITH TIMBER CLADDING




MANOR LODGE (UNITS 1&2) INDIVIDUAL BIN STORE




ROOF PLAN

INDIVIDUAL REFUSE STORE (1 PER HOUSE)


TIMBER FRAME WITH VERTICAL TIMBER
SLATS ON CONCRETE BASE
SIDE HUNG SLATTED TIMBER DOORS TO
FRONT

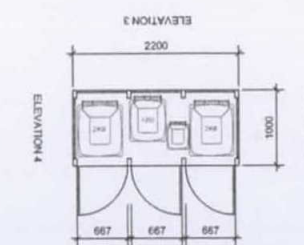


PLAN

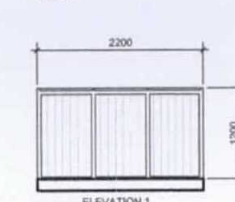


ELEVATION 1

 


ELEVATION 2

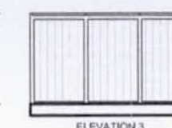


ELEVATION 3

 

ELEVATION 4

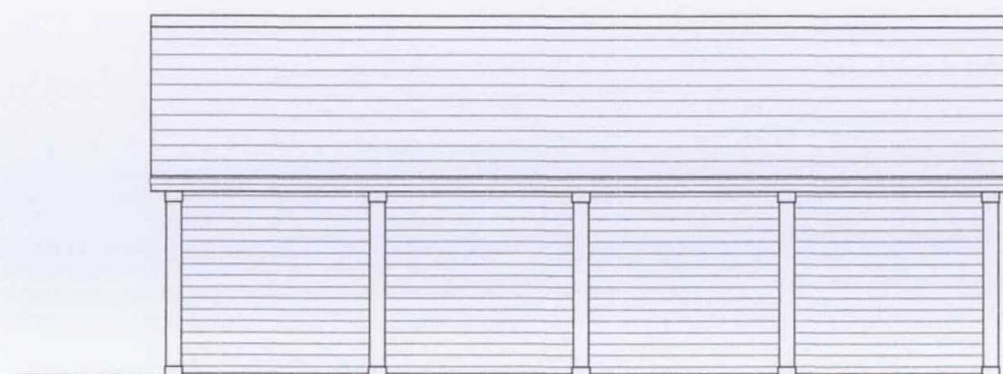

ELEVATION 3 (REAR)

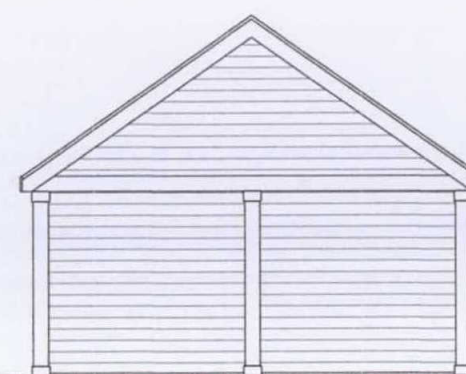

ELEVATION 4 (SIDE)

Rev. Date Details

Project:
Manor Court
High Street
Harmondsworth

Content:
P R O P O S E D
Manor Lodge Units 1 & 2
Timber Carport and Bin stores

North:
Drawn By: TH
Date: APR15
Scale: 1:100@A3
Rev: -

Notes:
Figured dimensions to be used in preference to scaled.
The Contractor is to check all site dimensions and setting-out and obtain the Architect's instructions in respect of any discrepancy revealed before work is put in hand.
Description or illustration of proprietary systems or products is not to be taken as licence in respect of patents or copyright involved or royalties due.
All rights in drawing and design are reserved to the Architect.
Copyright; not to be reproduced without the Architect's permission.
Subject to survey

The Old School House Bridge Road Hunton Bridge
Kings Langley Hertfordshire WD4 8RQ
T 0 1 9 2 3 2 6 7 4 8 8
wakelin-admin@wakelin.co.uk
www.wakelin.co.uk

© Wakelin Associates 2017








Wakelin Associates
Architects


MC/17/L30

STABLES (UNITS 3-8) COMMUNAL BIN STORE

OPEN TOP BRICK SURROUND ON CONCRETE BASE WITH VERTICAL
TIMBER SLATED DOORS. CONTAINS 5 X 1100L REFUSE BINS

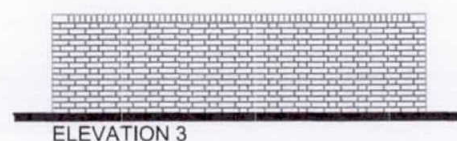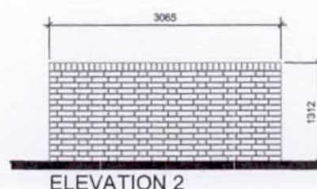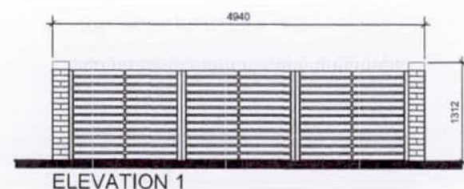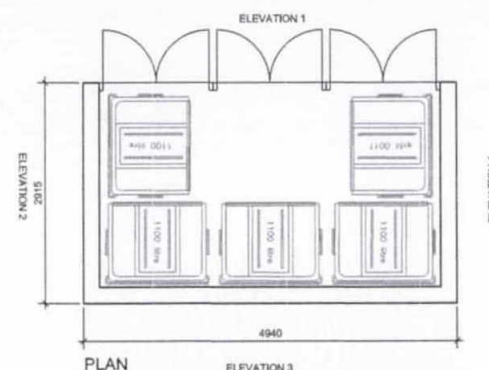 

STABLES (UNITS 3-8) SECURE CYCLE STORE (9 Spaces)




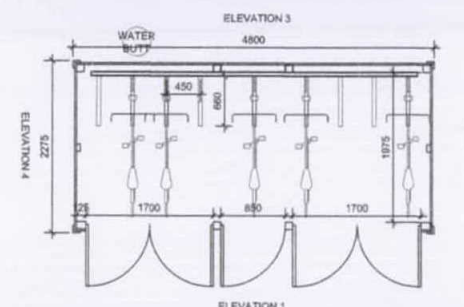


TIMBER FRAME CYCLE STORE ON CONCRETE BASE WITH TIMBER
CLADDING AND SINGLE PLY MEMBRANE ROOF FINISH

TIMBER DOORS FITTED WITH A SECURE LOCKING SYSTEM TO SBD
STANDARDS

BROXAP SOUNDWELL CYCLE RACK SYSTEM OR SIMILAR

NIGHTTIME LIGHTING - LIGHT FITTING TO BE VANDAL RESISTANT AND
ENERGY EFFICIENT

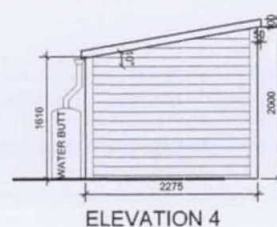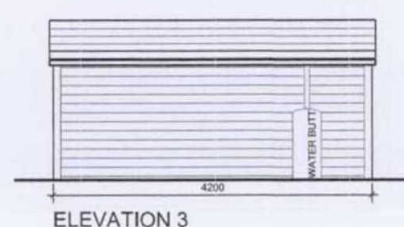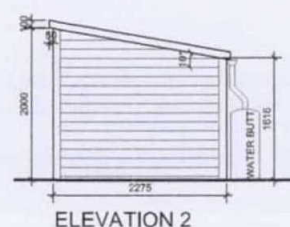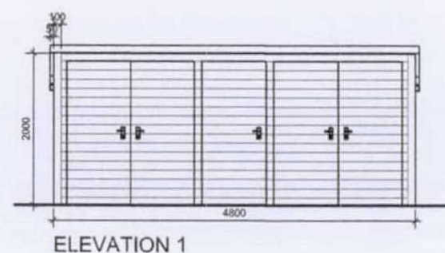

Rev. Date Details

Project:
Manor Court
High Street
Harmondsworth

Content:
P R O P O S E D
Stables (Units 3-8)
Communal Bin Store and
Cycle Store

North:

Drawn By: Date:
TH APR15
Scale: Rev:
1:100@A3 -

Notes:

Figured dimensions to be used in preference to scaled.
The Contractor is to check all site dimensions and setting-out and obtain the
Architect's instructions in respect of any discrepancy revealed before work is put in
hand.
Description or illustration of proprietary systems or products is not to be taken as
license in respect of patents or copyright involved or royalties due.
All rights in drawing and design are reserved to the Architect.
Copyright; not to be reproduced without the Architect's permission.
Subject to survey

The Old School House Bridge Road Hunton Bridge
Kings Langley Hertfordshire WD4 8RQ
T 01923 267488
wakelin-admin@wakelin.co.uk
www.wakelin.co.uk

© Wakelin Associates 2017






Wakelin Associates
Architects

MC/17/L31

OFFICE BARN (UNITS 9-15) COMMUNAL BIN STORE






OPEN TOP BRICK SURROUND ON CONCRETE BASE WITH VERTICAL
TIMBER SLATED DOORS. CONTAINS 5 X 1100L REFUSE BINS

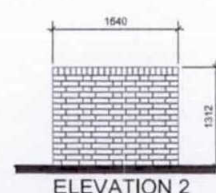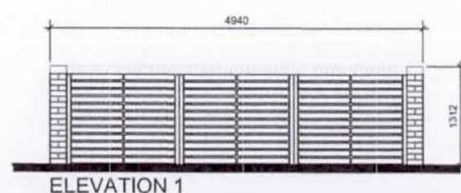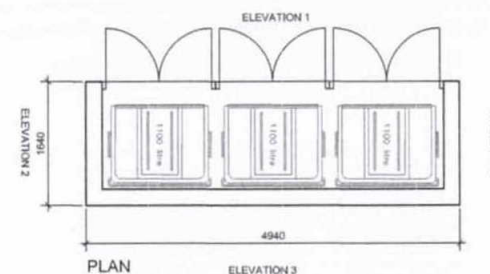

OFFICE BARN (UNITS 9-15) SECURE CYCLE STORE (5 Spaces)

TIMBER FRAME CYCLE STORE ON
CONCRETE BASE WITH TIMBER CLADDING
AND SINGLE PLY MEMBRANE ROOF FINISH

TIMBER DOORS FITTED WITH A SECURE
LOCKING SYSTEM TO SBD STANDARDS

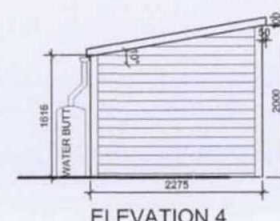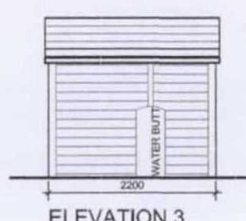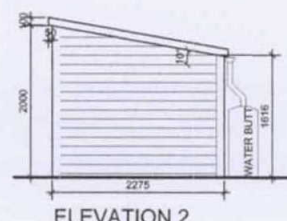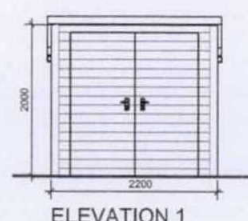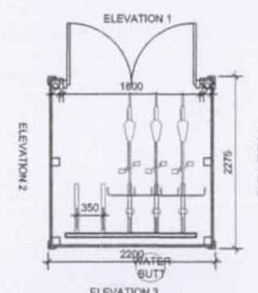

Rev.	Date	Details
Project:		
Manor Court		
High Street		
Harmondsworth		
Content:		
P R O P O S E D		
Office Barn (Units 9-15)		
Communal Bin Store and		
Cycle Store		
North:		
Drawn By:	Date:	
TH	APR 15	
Scale:	Rev:	
1:100@A3	-	
Notes:		
Figured dimensions to be used in preference to scaled.		
The Contractor is to check all site dimensions and setting-out and obtain the		
Architect's instructions in respect of any discrepancy revealed before work is put in		
hand.		
Description or illustration of proprietary systems or products is not to be taken as		
licence in respect of patents or copyright involved or royalties due.		
All rights in drawing and design are reserved to the Architect.		
Copyright; not to be reproduced without the Architect's permission.		
Subject to survey		

The Old School House Bridge Road Hunton Bridge
Kings Langley Hertfordshire WD4 8RQ
T 0 1 9 2 3 2 6 7 4 8 8
wakelin-admin@wakelin.co.uk
www.wakelin.co.uk

© Wakelin Associates 2017



Wakelin Associates
Architects

MC/17/L32



EXISTING SITE SECTION A-A



PROPOSED SITE SECTION A-A

Rev. | Date | Details

Project:
Manor Court
High Street
Harmondsworth

Content:
Existing and Proposed
Site Section A-A
NTS

North:

Drawn By: TH
Date: APR15
Scale: 1:200@A1
Rev: -


Notes:
Figured dimensions to be used in preference to scaled.
The Contractor is to check all site dimensions and setting-out and obtain the Architect's instructions in respect of any discrepancy revealed before work is put in hand.
Description or illustration of proprietary systems or products is not to be taken as licence in respect of patents or copyright involved or royalties due.
All rights in drawing and design are reserved to the Architect.
Copyright, not to be reproduced without the Architect's permission.
Subject to survey

The Old School House Bridge Road Hunton Bridge
Kings Langley Hertfordshire WD4 8RQ
T 0 1 9 2 3 2 6 7 4 8 8
wakelin-admin@wakelin.co.uk
www.wakelin.co.uk
© Wakelin Associates 2016



Wakelin Associates
Architects

MC/17/S01

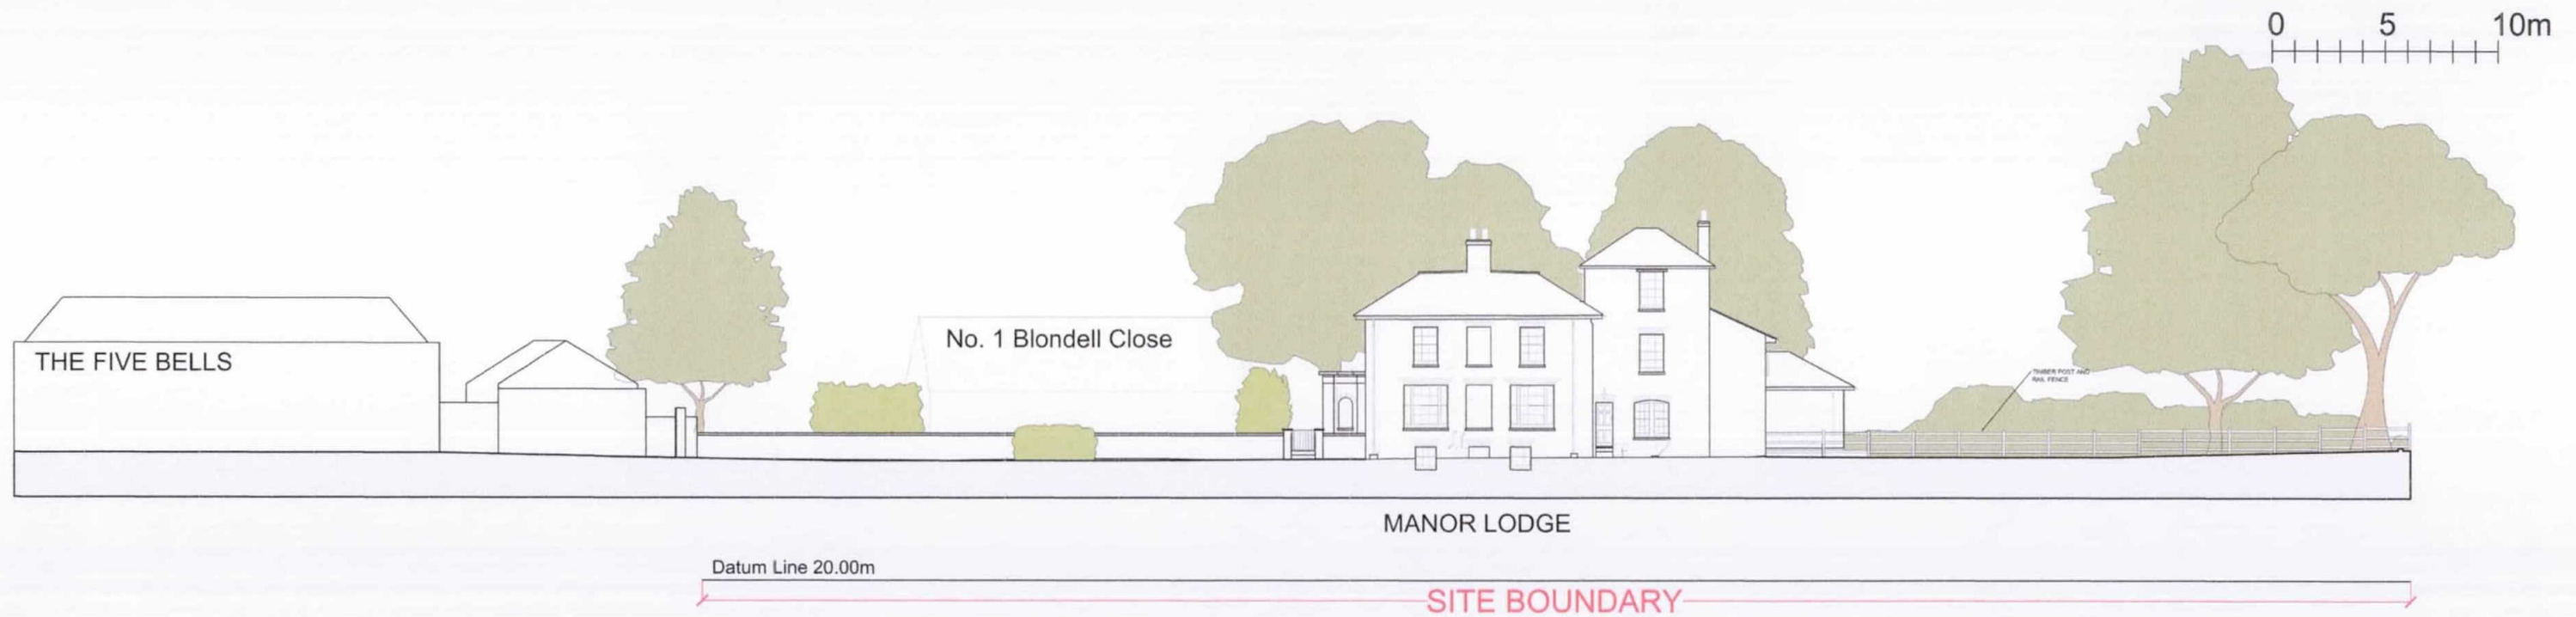

EXISTING SITE SECTION B-B



PROPOSED SITE SECTION B-B

Rev. | Date | Details

Project:
Manor Court
High Street
Harmondsworth

Content:
Existing and Proposed
Site Sections B-B

NTS

North:

Drawn By: TH Date: APR15

Scale: 1:200@A2 Rev: -

Notes:

Figured dimensions to be used in preference to scaled.
The Contractor is to check all site dimensions and setting-out and obtain the Architect's instructions in respect of any discrepancy revealed before work is put in hand.
Description or illustration of proprietary systems or products is not to be taken as licence in respect of patents or copyright involved or royalties due.
All rights in drawing and design are reserved to the Architect.
Copyright; not to be reproduced without the Architect's permission.
Subject to survey


The Old School House Bridge Road Hunton Bridge
Kings Langley Hertfordshire WD4 8RQ
T 01923 267488
wakelin-admin@wakelin.co.uk
www.wakelin.co.uk

© Wakelin Associates 2016



Wakelin Associates
Architects

MC/17/S02

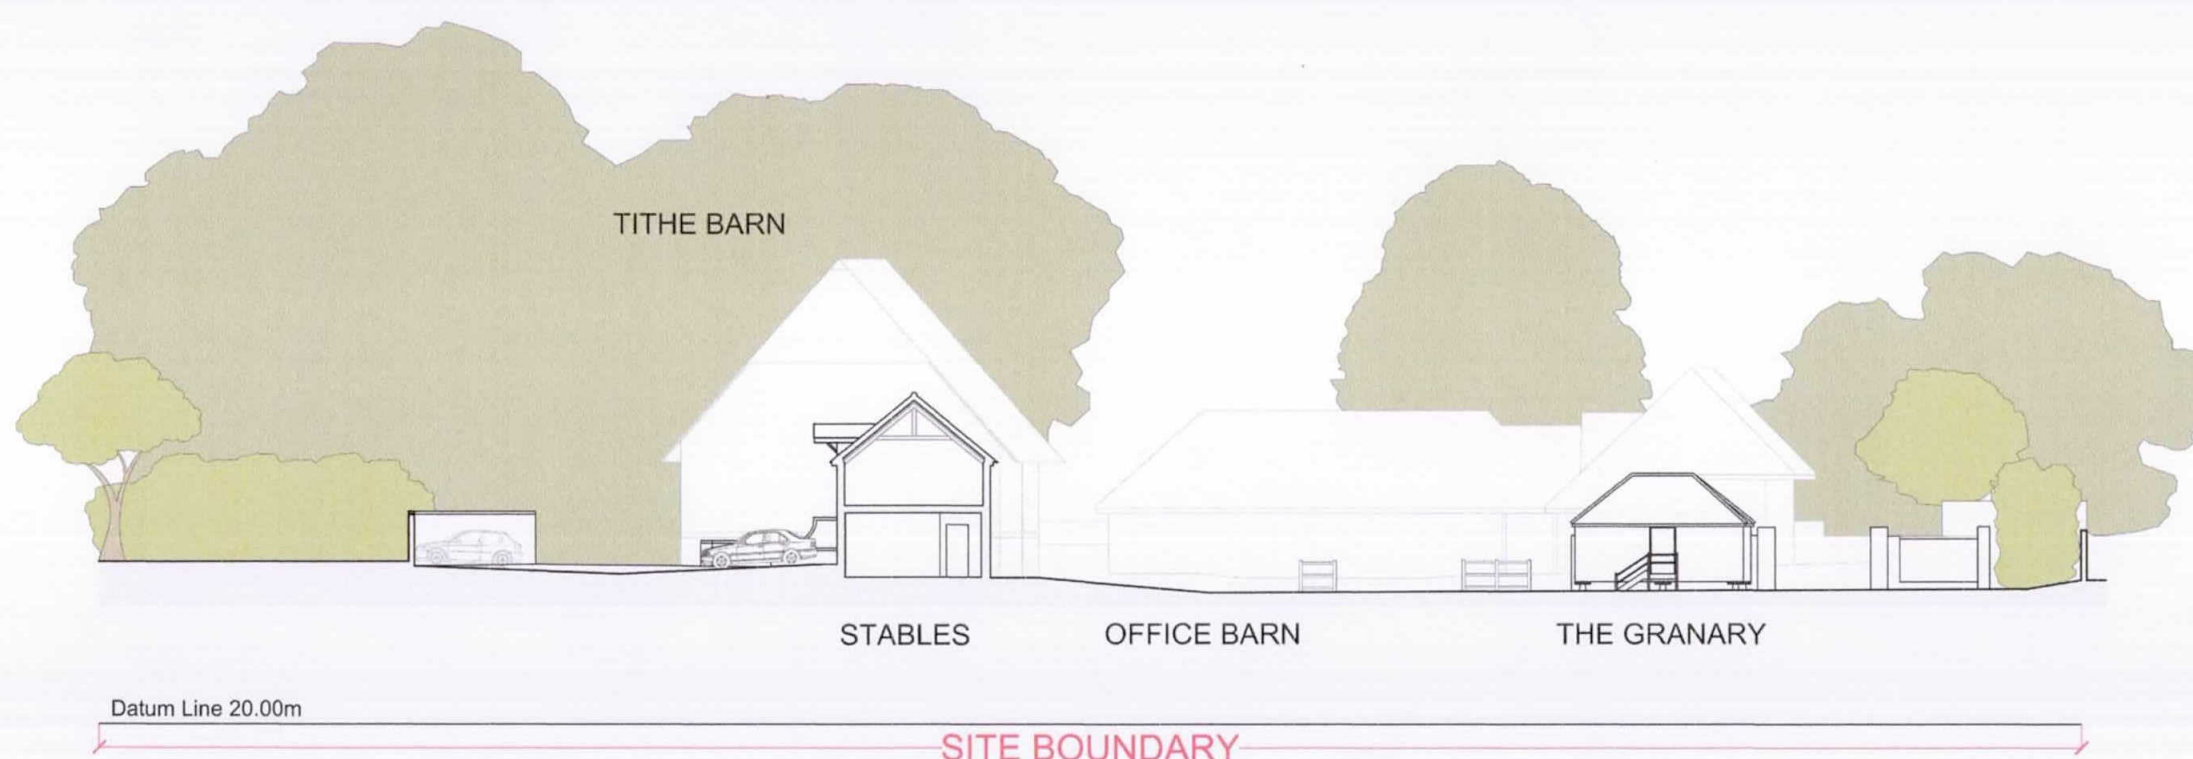

EXISTING SITE SECTION C-C



PROPOSED SITE SECTION C-C

Rev. | Date | Details

Project:
Manor Court
High Street
Harmondsworth

Content:
Existing and Proposed
Site Sections C-C

NTS

North:

Drawn By: Date:
TH APR15

Scale: Rev:
1:200@A2 -

Notes:

Figured dimensions to be used in preference to scaled.
The Contractor is to check all site dimensions and setting-out and obtain the Architect's instructions in respect of any discrepancy revealed before work is put in hand.
Description or illustration of proprietary systems or products is not to be taken as licence in respect of patents or copyright involved or royalties due.
All rights in drawing and design are reserved to the Architect.
Copyright; not to be reproduced without the Architect's permission.
Subject to survey

The Old School House Bridge Road Hunton Bridge
Kings Langley Hertfordshire WD4 8RQ

T 0 1 9 2 3 2 6 7 4 8 8

wakelin-admin@wakelin.co.uk

www.wakelin.co.uk

© Wakelin Associates 2016



Wakelin Associates
Architects

MC/17/S03