


OFFICE BARN
AREA SCHEDULE
EXISTING

FLOOR	GIA
GROUND	274m ²
FIRST	118m ²
TOTAL	392m ²

Ground Floor Plan
GIA 274m²

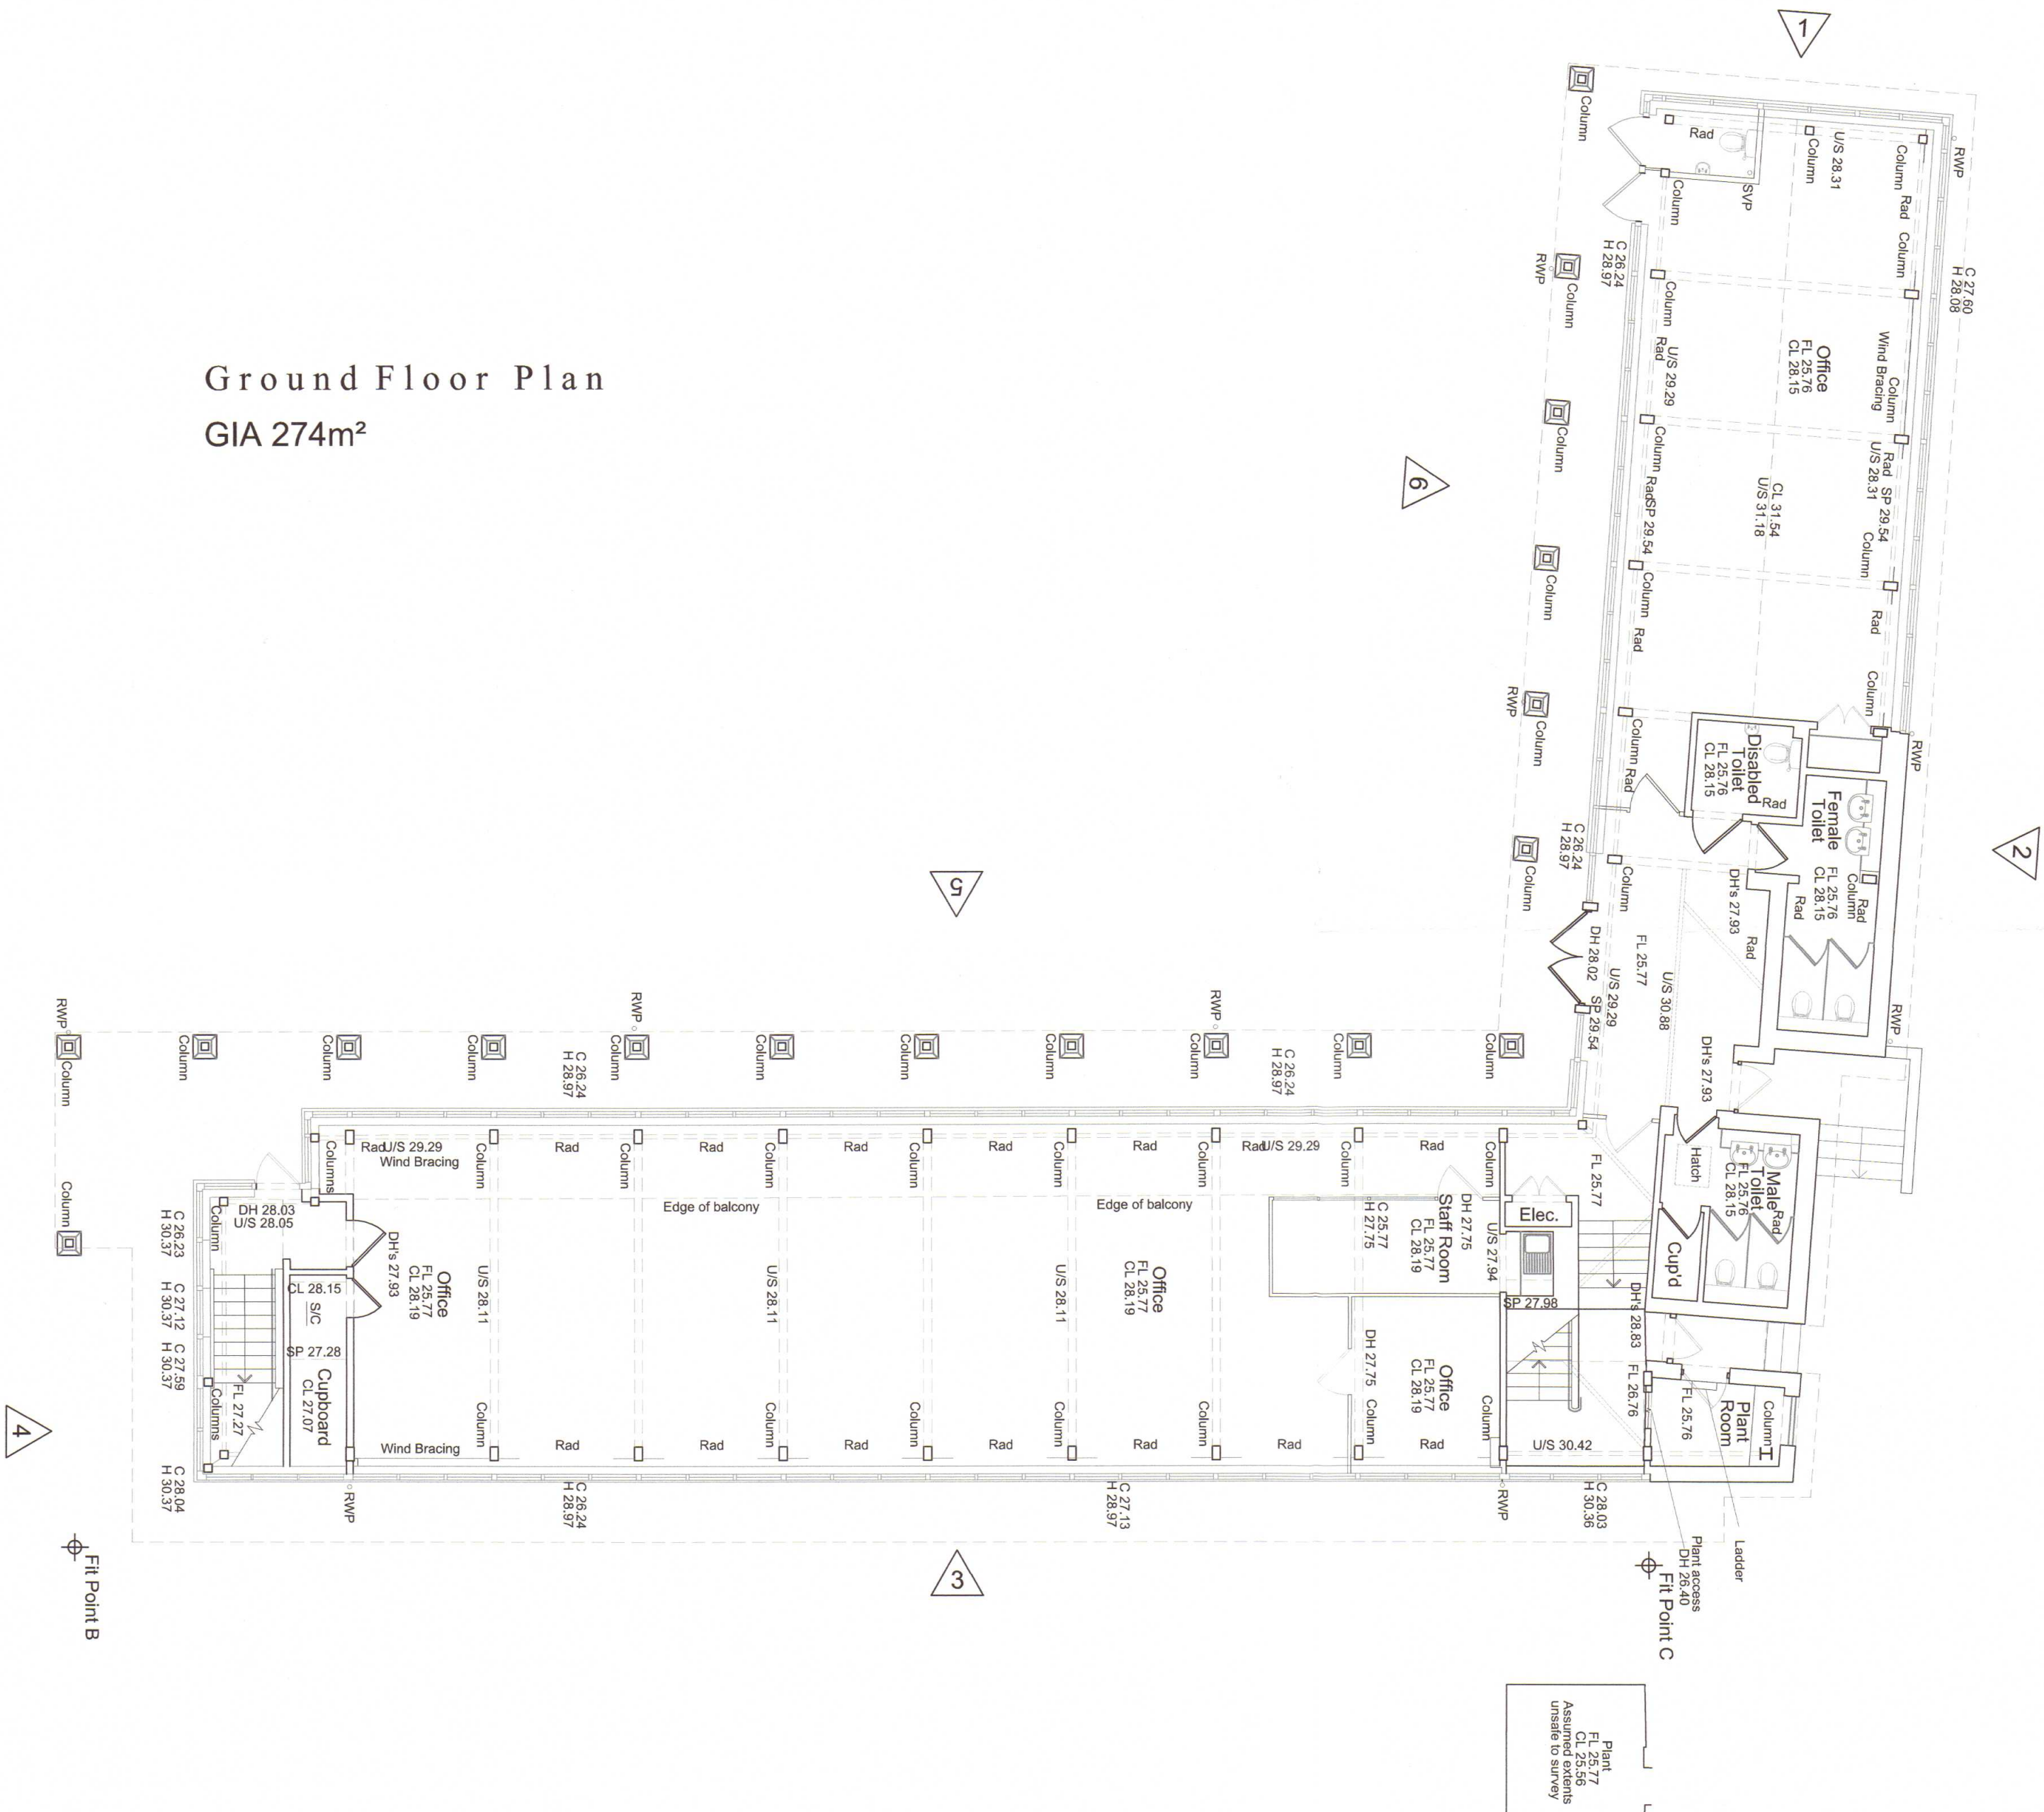

Rev. | Date | Details

Project:
Manor Court
High Street
Harmondsworth

Content:
E X I S T I N G
Office Barn Block
Ground Floor Plan
Provided by MK Surveys

North:

Drawn By: TH
Date: APR15
Scale: 1:100@A2
Rev: -

Notes:
Figured dimensions to be used in preference to scaled.
The Contractor is to check all site dimensions and setting-out and obtain the Architect's instructions in respect of any discrepancy revealed before work is put in hand.
Description or illustration of proprietary systems or products is not to be taken as licence in respect of patents or copyright involved or royalties due.
All rights in drawing and design are reserved to the Architect.
Copyright: not to be reproduced without the Architect's permission.
Subject to survey

The Old School House Bridge Road Hunton Bridge
Kings Langley Hertfordshire WD4 8RQ
T 0 1 9 2 3 2 6 7 4 8 8
wakelin-admin@wakelin.co.uk
www.wakelin.co.uk

© Wakelin Associates 2017



Wakelin Associates
Architects

MC/17/EX16