
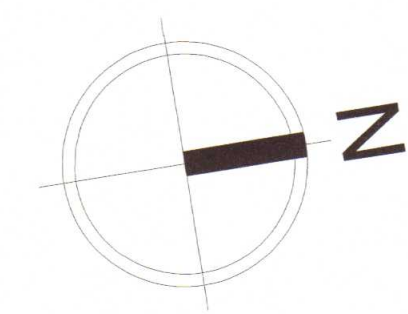


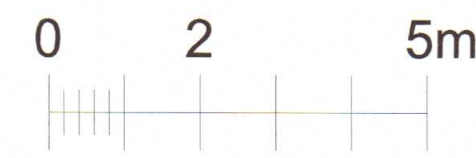


OFFICE BLOCK AREA SCHEDULE		
UNIT	TYPE	GIA
11	3 BED HOUSE	109m ²
12	2 BED HOUSE	89m ²
13	2 BED HOUSE	93m ²
14	1 BED FLAT	50m ²
15	STUDIO FLAT	37m ²

Key:

- ? / 50m² Unit No. GIA
- *m² Room Area
- New Fabric
- Overhead Structure

Ground Floor Plan

GIA 274m²

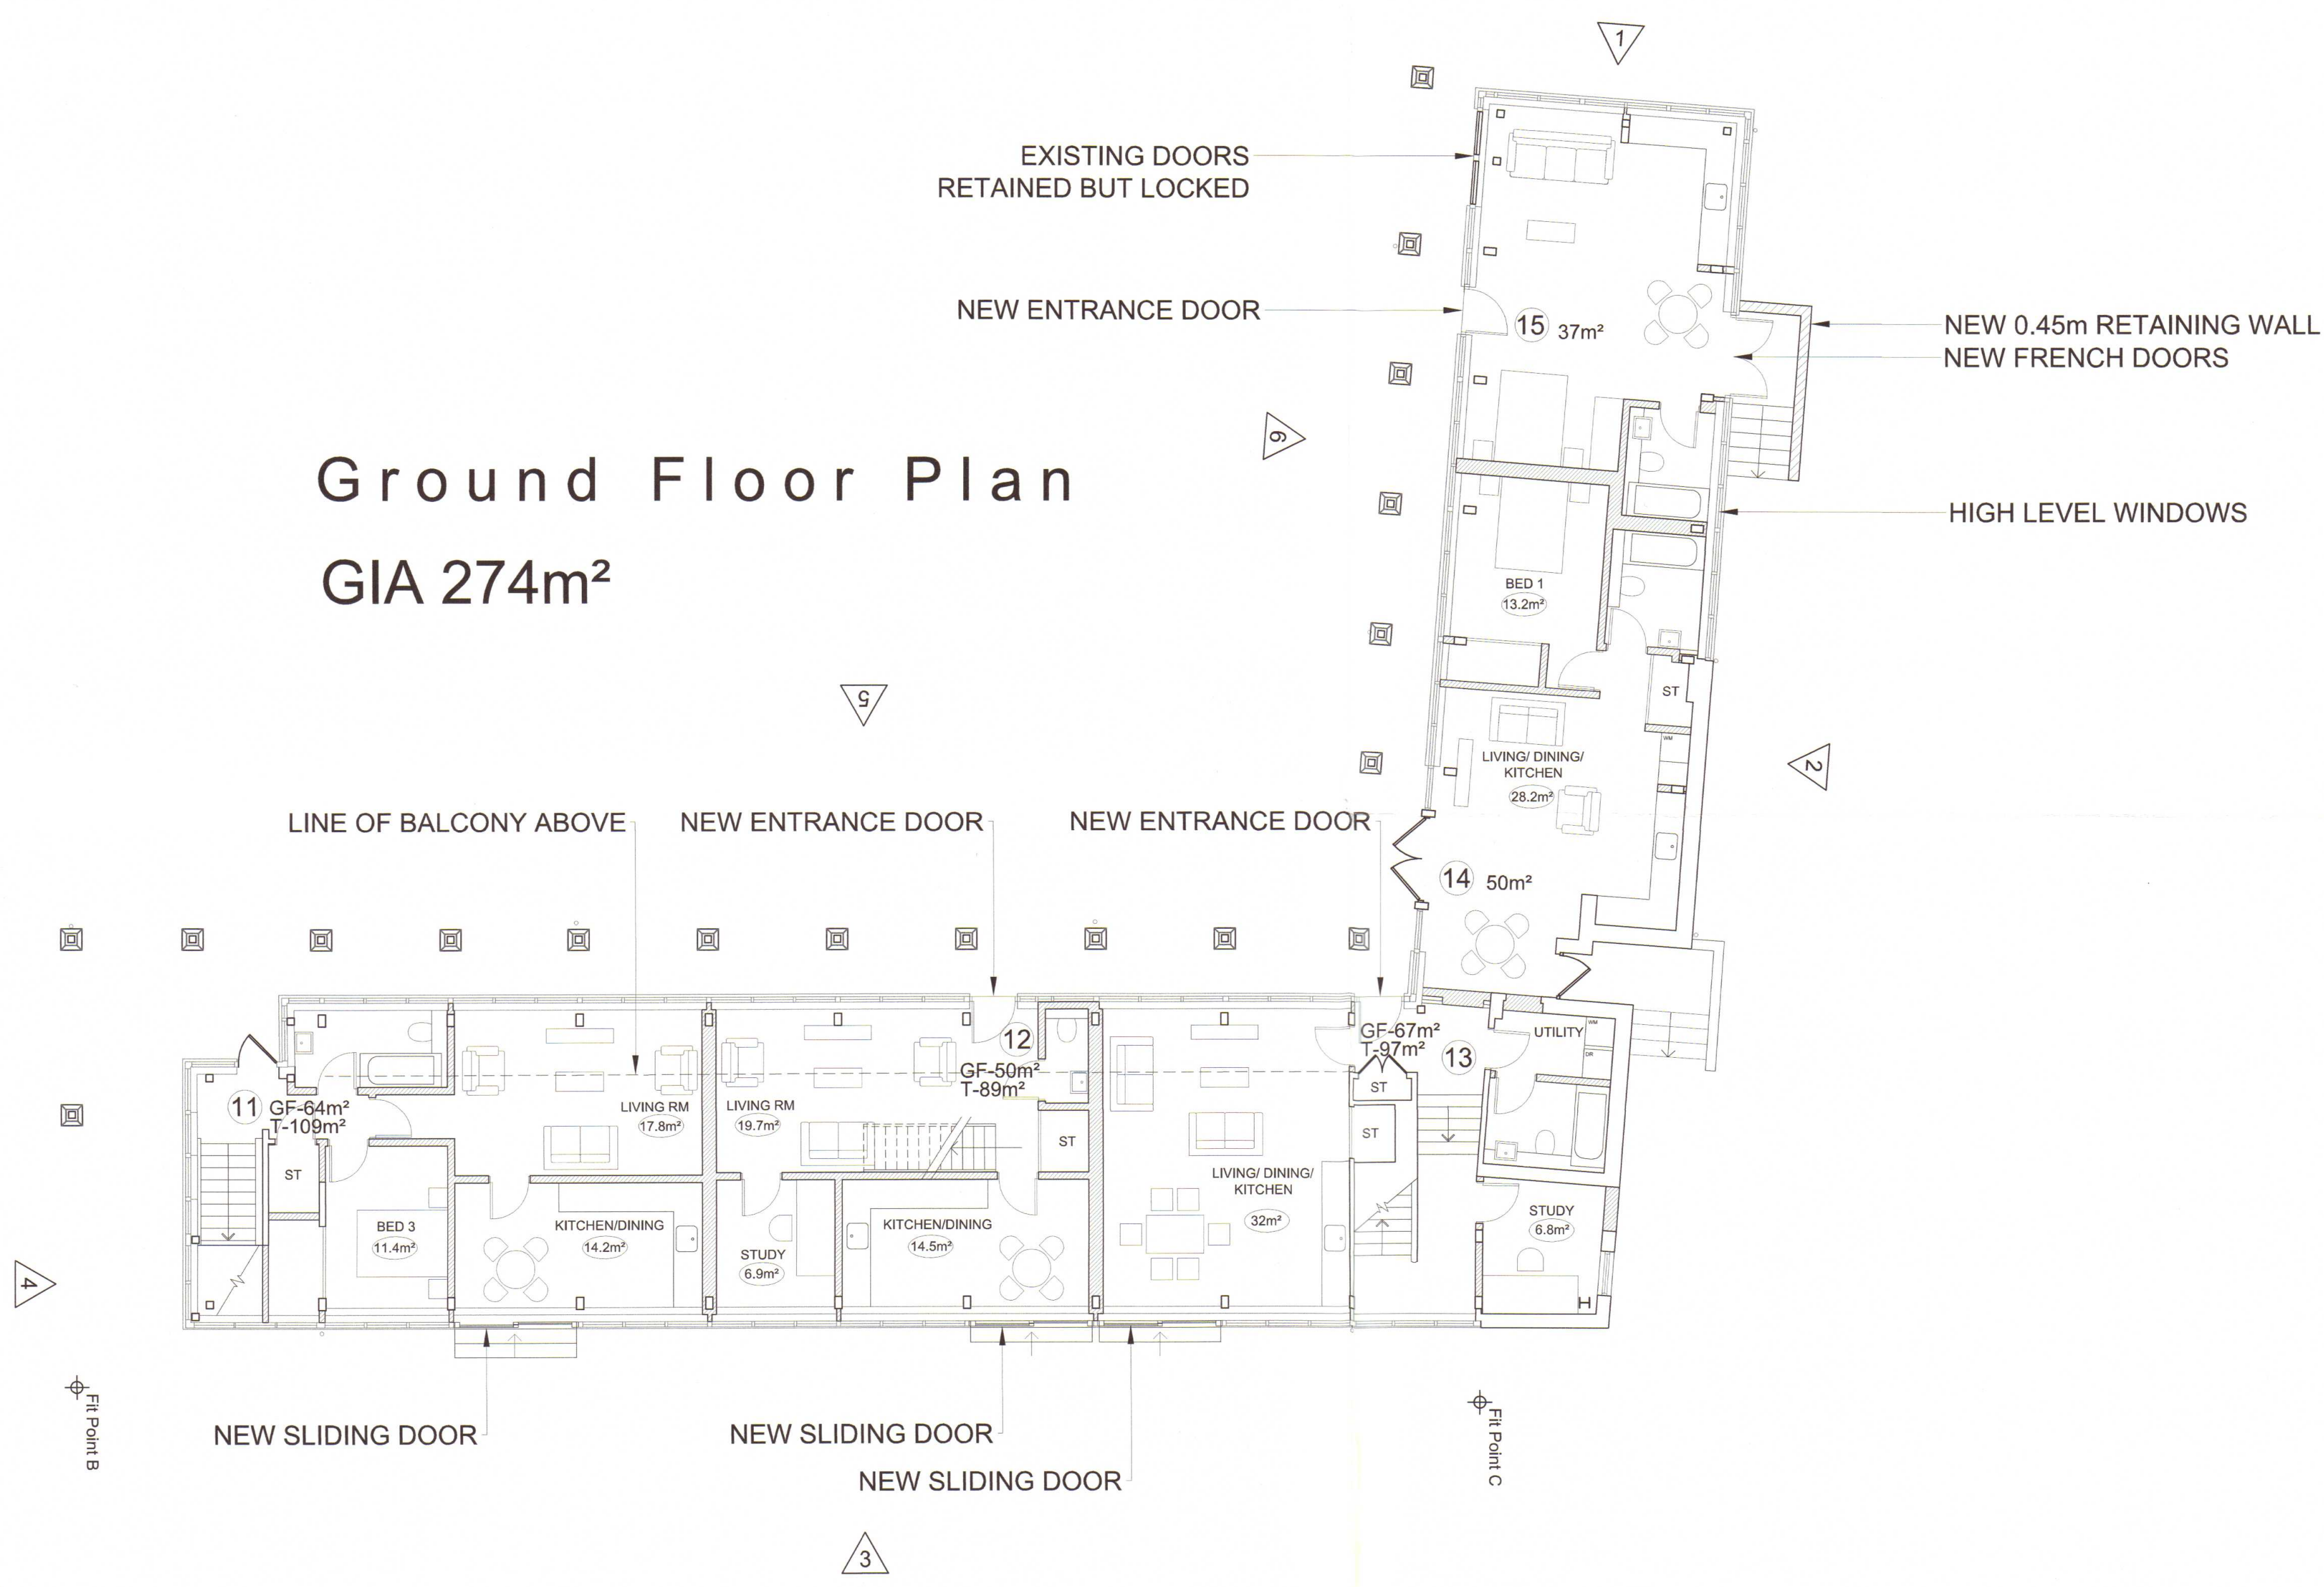

11 OCT 2017

Rev. | Date | Details

Project:	Content:	North:	Notes:
Manor Court	PROPOSED		Figured dimensions to be used in preference to scaled.
High Street	Office Barn Block	Drawn By: TH	The Contractor is to check all site dimensions and setting-out and obtain the Architect's instructions in respect of any discrepancy revealed before work is put in hand.
Harmondsworth	Ground Floor Plan	Date: APR15	Description or illustration of proprietary systems or products is not to be taken as licence in respect of patents or copyright involved or royalties due.
		Scale: 1:100@A2	All rights in drawing and design are reserved to the Architect. Copyright; not to be reproduced without the Architect's permission. Subject to survey

The Old School House Bridge Road Hunton Bridge
Kings Langley Hertfordshire WD4 8RQ
T 01923 267488
wakelin-admin@wakelin.co.uk
www.wakelin.co.uk
© Wakelin Associates 2017



Wakelin Associates
Architects

MC/17/L16