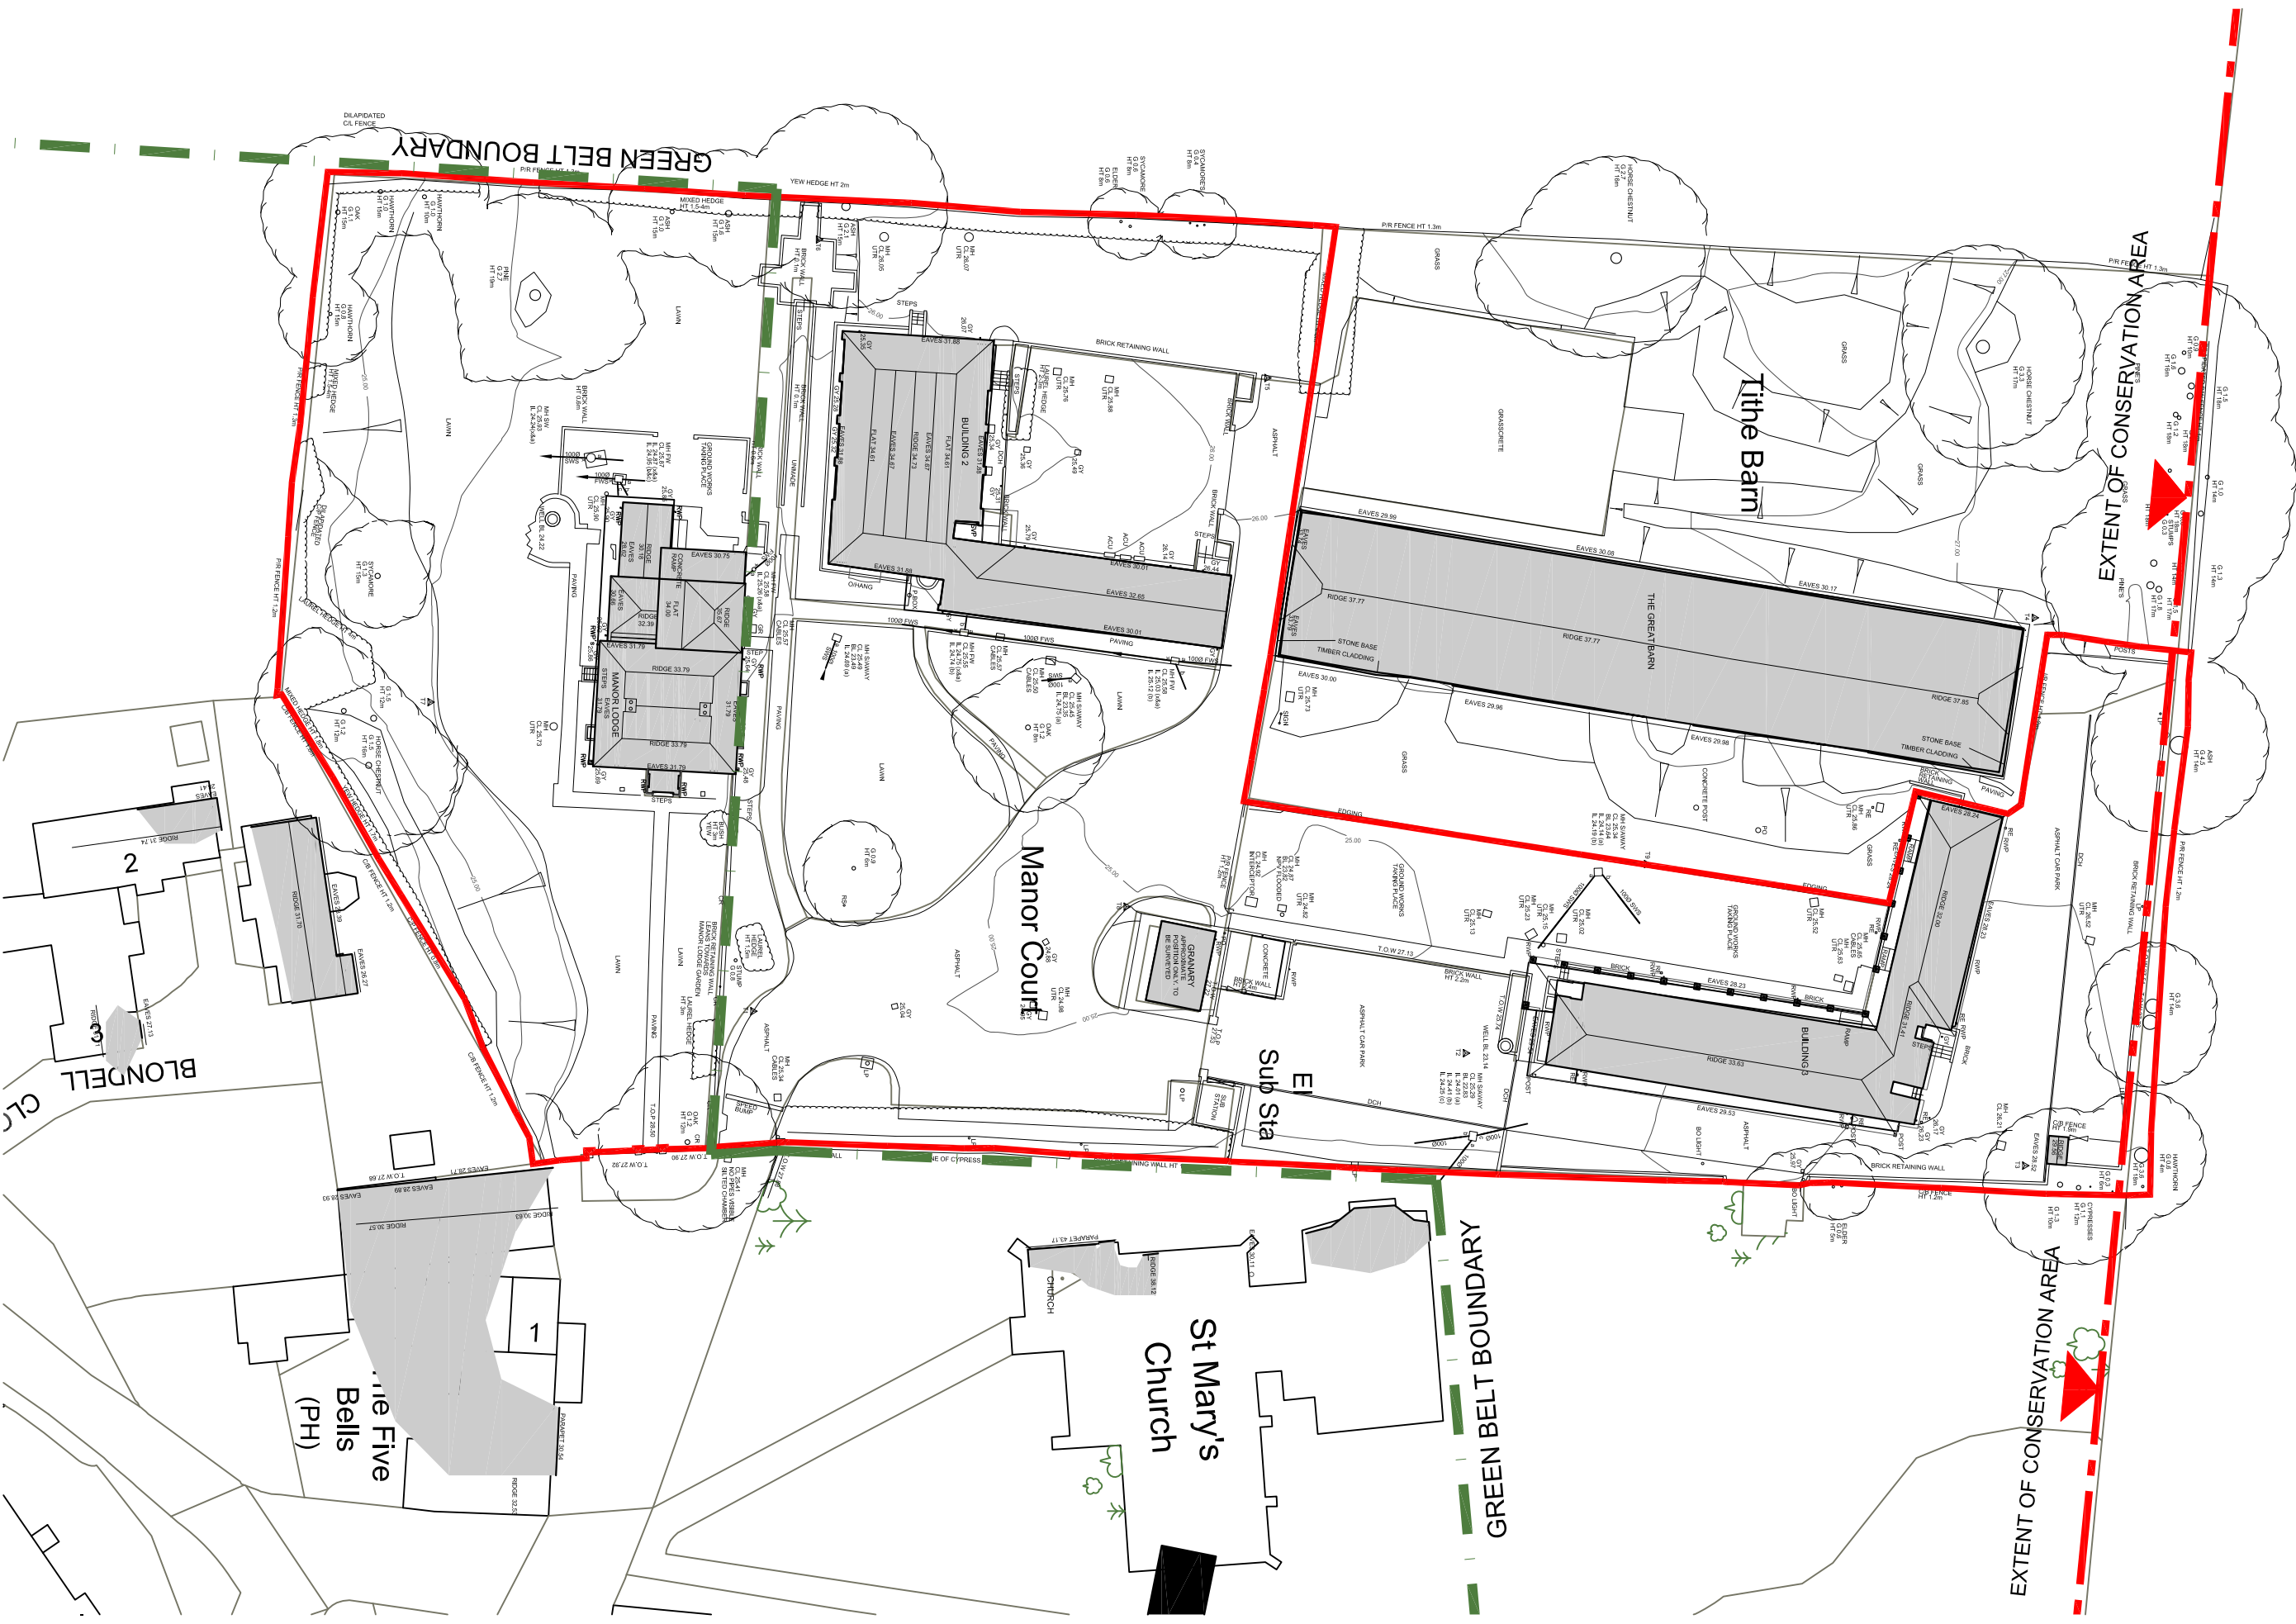


Rev.	Date	Details
1	APR15	Topographical Provided by MK
2		Surveys

Project:	Manor Court
	High Street
	Harmondsworth

Content:	E X I S T I N G
Site Plan	
Topographical Provided by MK	
Surveys	


North:	
Drawn By:	Date:
TH	APR15
Scale:	Rev:
1:500@A3	-

Notes:
Figured dimensions to be used in preference to scaled.
The Contractor is to check all site dimensions and setting-out and obtain the Architect's instructions in respect of any discrepancy revealed before work is put in hand.
Description or illustration of proprietary systems or products is not to be taken as licence in respect of patents or copyright involved or royalties due.
All rights in drawing and design are reserved to the Architect.
Copyright; not to be reproduced without the Architect's permission.
Subject to survey


The Old School House Bridge Road Hunton Bridge
Kings Langley Hertfordshire WD4 8RQ
T 0 1 9 2 3 2 6 7 4 8 8
wakelin-admin@wakelin.co.uk
www.wakelin.co.uk
© Wakelin Associates 2017



MC/17/EX01

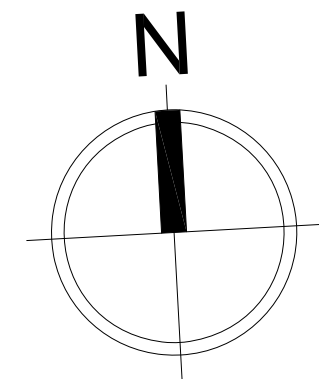

MANOR LODGE AREA SCHEDULE EXISTING		
UNIT	FLOOR	GIA
1	BASEMENT	88.6m ²
	GROUND	190.6m ²
	FIRST	166.9m ²
	SECOND	30.2m ²
TOTAL		476.3m ²

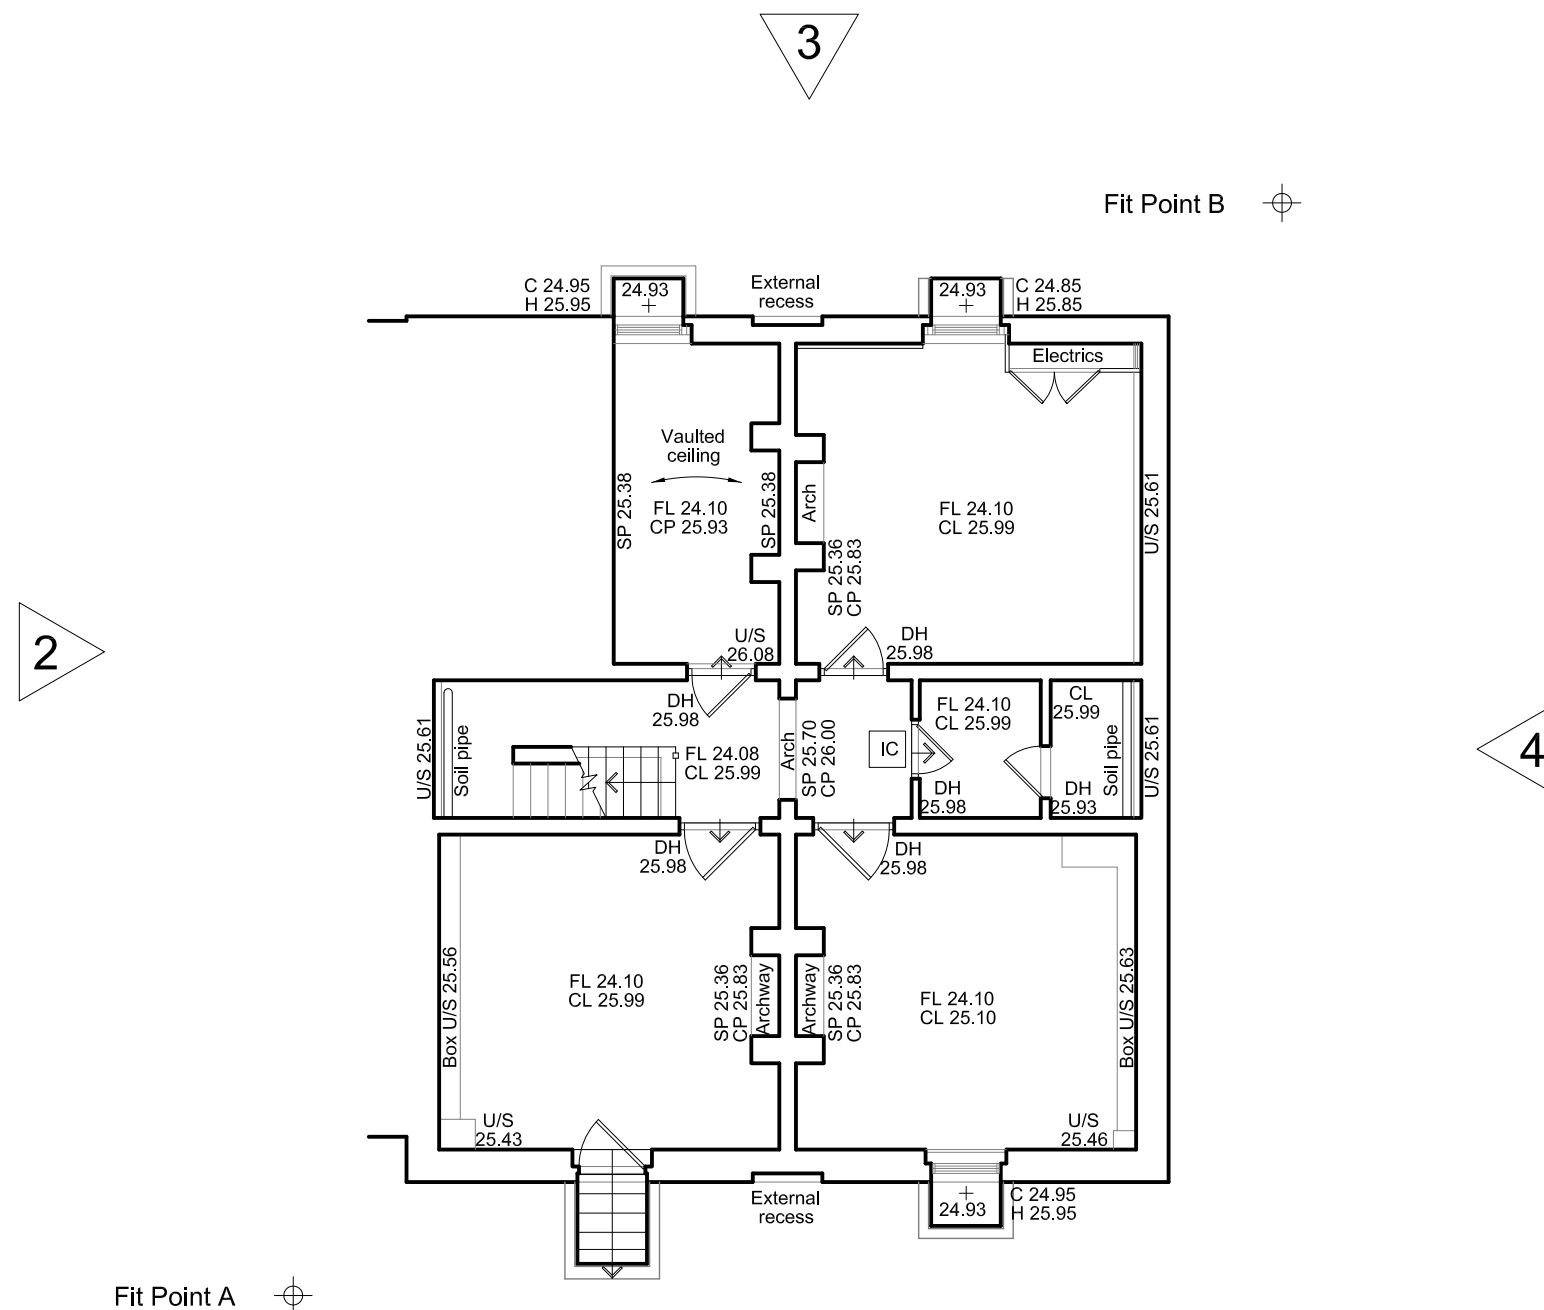

Basement Floor Plan
GIA 88.6m²

Rev.	Date	Details
Project:		
Manor Court		
High Street		
Harmondsworth		
Content:		
E X I S T I N G		
Manor Lodge		
Basement Floor Plan		
Provided by MK Surveys		
North:		
Drawn By: Date: TH APR15		
Scale: Rev: 1:100@A3 -		
Notes:		
Figured dimensions to be used in preference to scaled. The Contractor is to check all site dimensions and settings-out and obtain the Architect's instructions in respect of any discrepancy revealed before work is put in hand. Description or illustration of proprietary systems or products is not to be taken as licence in respect of patents or copyright involved or royalties due. All rights in drawing and design are reserved to the Architect. Copyright; not to be reproduced without the Architect's permission. Subject to survey		



The Old School House Bridge Road Hunton Bridge
Kings Langley Hertfordshire WD4 8RQ
T 0 1 9 2 3 2 6 7 4 8 8
w a k e l i n - a d m i n @ w a k e l i n . c o . u k
w w w . w a k e l i n . c o . u k

© Wakelin Associates 2017



**Wakelin Associates
Architects**

MC/17/EX02

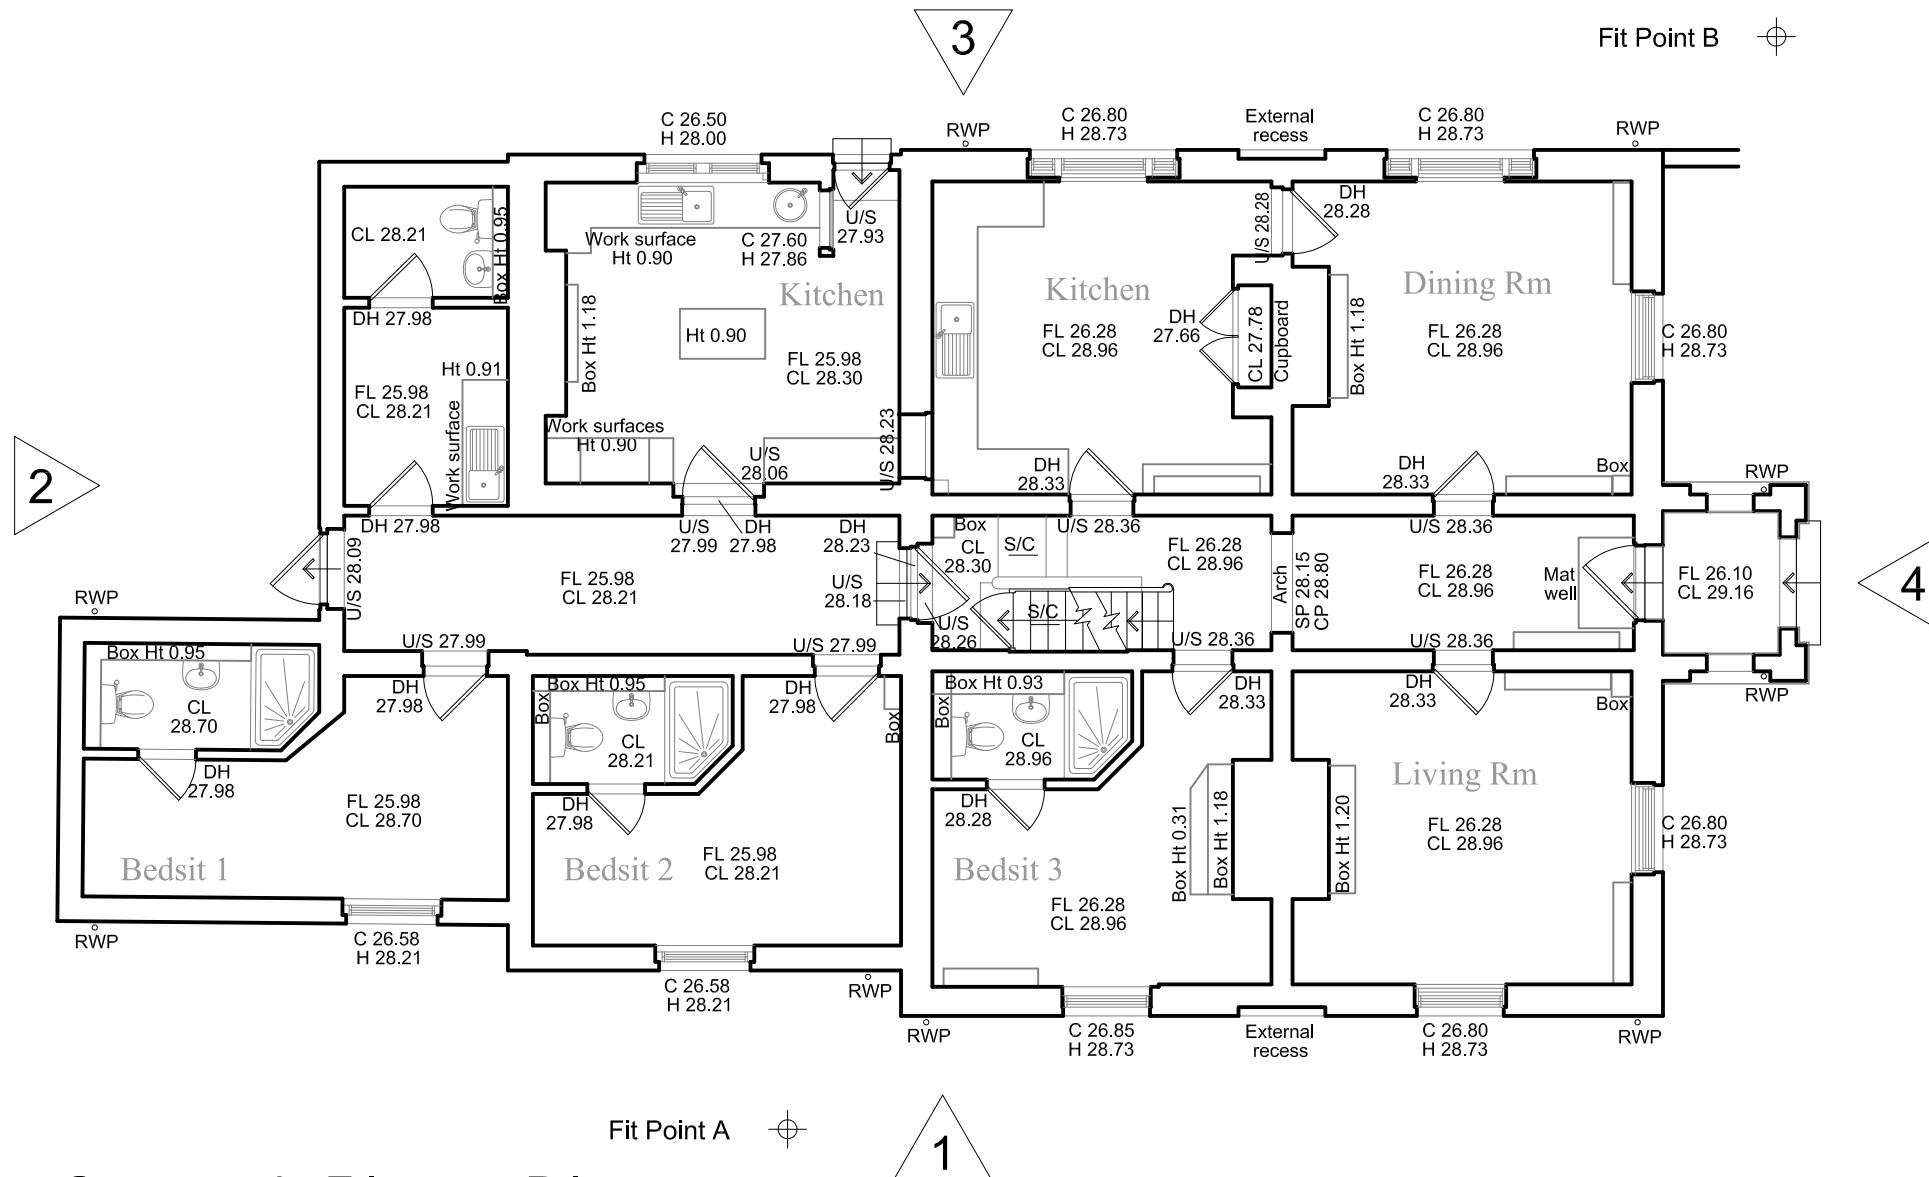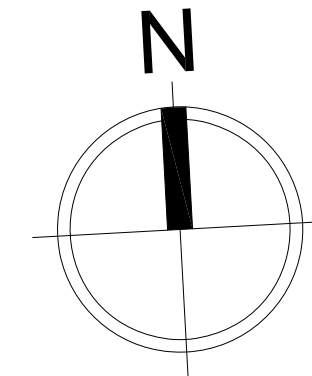

MANOR LODGE AREA SCHEDULE EXISTING		
UNIT	FLOOR	GIA
1	BASEMENT	88.6m ²
	GROUND	190.6m ²
	FIRST	166.9m ²
	SECOND	30.2m ²
TOTAL		476.3m ²

Ground Floor Plan
GIA 190.6m²


Rev.	Date	Details
Project:		
Manor Court		
High Street		
Harmondsworth		
Content:		
E X I S T I N G		
Manor Lodge		
Ground Floor Plan		
Provided by MK Surveys		
North:		
Drawn By: Date:		
TH APR15		
Scale: Rev:		
1:100@A3 -		
Notes:		
Figured dimensions to be used in preference to scaled. The Contractor is to check all site dimensions and setting-out and obtain the Architect's instructions in respect of any discrepancy revealed before work is put in hand. Description or illustration of proprietary systems or products is not to be taken as licence in respect of patents or copyright involved or royalties due. All rights in drawing and design are reserved to the Architect. Copyright; not to be reproduced without the Architect's permission. Subject to survey		

The Old School House Bridge Road Hunton Bridge
Kings Langley Hertfordshire WD4 8RQ
T 0 1 9 2 3 2 6 7 4 8 8
wakelin-admin@wakelin.co.uk
www.wakelin.co.uk
© Wakelin Associates 2017



Wakelin Associates
Architects

MC/17/EX03

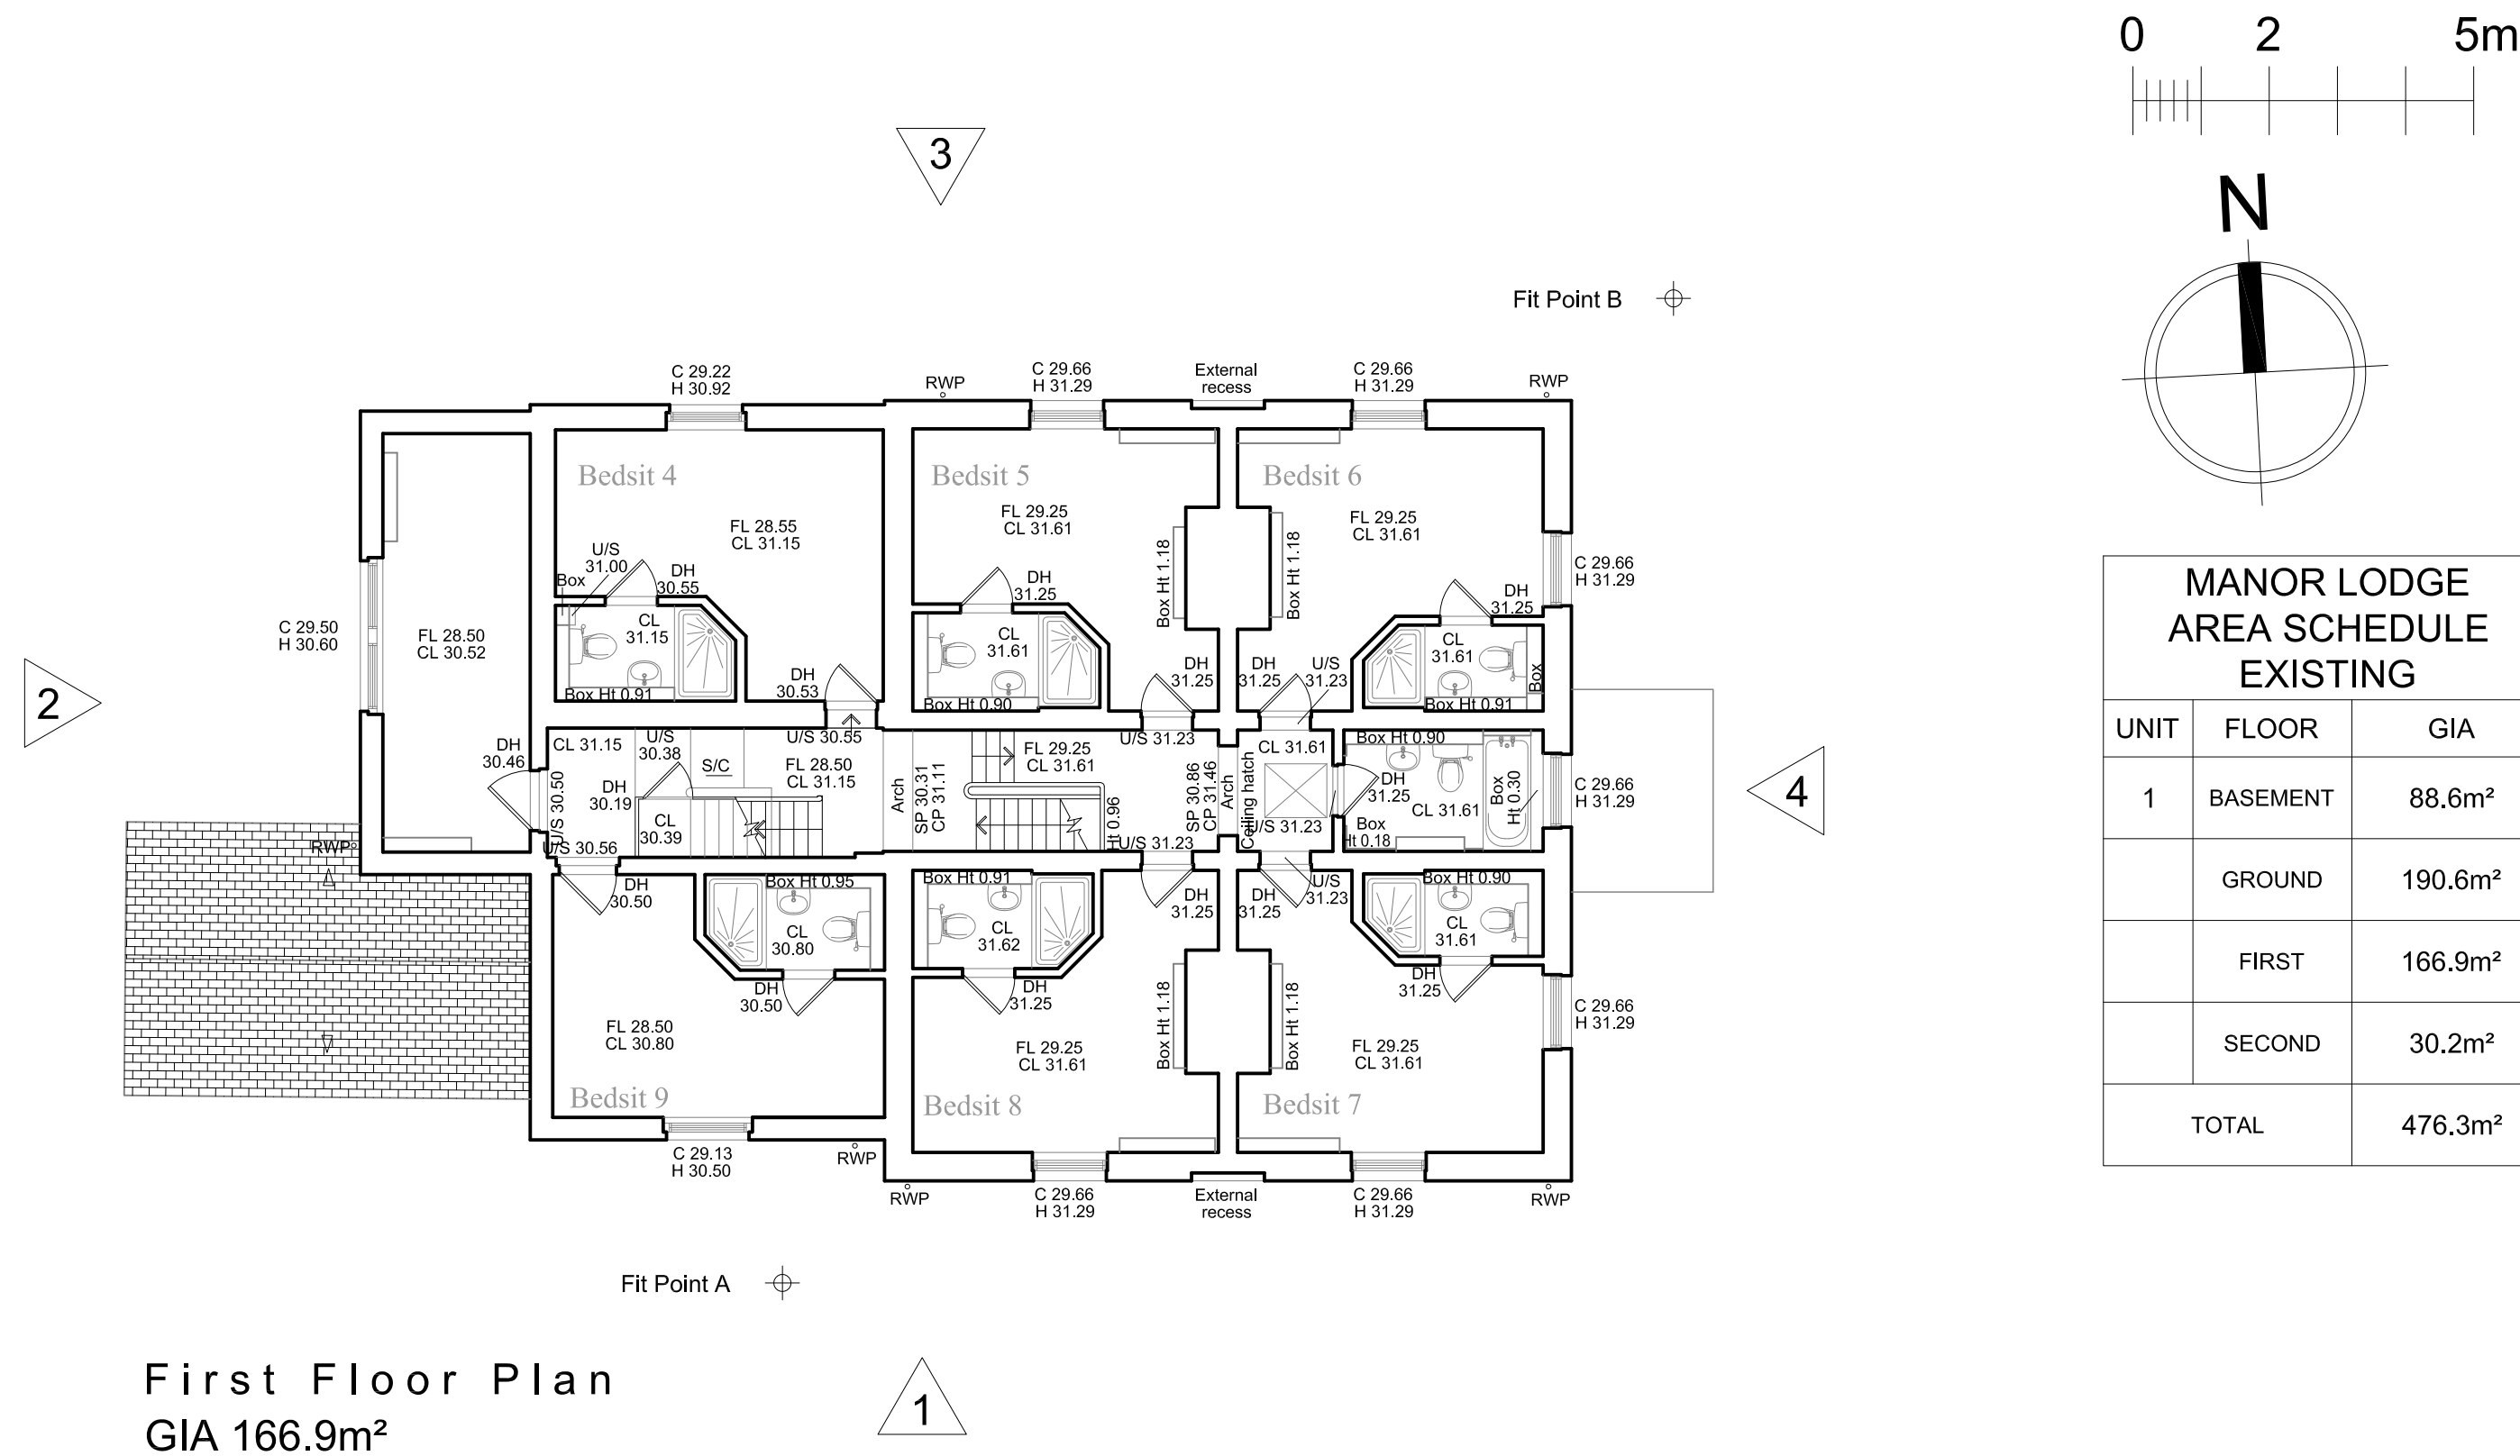

MANOR LODGE AREA SCHEDULE EXISTING		
UNIT	FLOOR	GIA
1	BASEMENT	88.6m ²
	GROUND	190.6m ²
	FIRST	166.9m ²
	SECOND	30.2m ²
TOTAL		476.3m ²


Rev.	Date	Details
Project:		
Manor Court		
High Street		
Harmondsworth		
Content:		
E X I S T I N G		
Manor Lodge		
First Floor Plan		
Provided by MK Surveys		
North:		
Drawn By: Date:		
TH APR15		
Scale: Rev:		
1:100@A3 -		
Notes:		
Figured dimensions to be used in preference to scaled.		
The Contractor is to check all site dimensions and setting-out and obtain the Architect's instructions in respect of any discrepancy revealed before work is put in hand.		
Description or illustration of proprietary systems or products is not to be taken as licence in respect of patents or copyright involved or royalties due.		
All rights in drawing and design are reserved to the Architect.		
Copyright; not to be reproduced without the Architect's permission.		
Subject to survey		

The Old School House Bridge Road Hunton Bridge
Kings Langley Hertfordshire WD4 8RQ
T 0 1 9 2 3 2 6 7 4 8 8
w a k e l i n - a d m i n @ w a k e l i n . c o . u k
w w w . w a k e l i n . c o . u k
© Wakelin Associates 2017




Wakelin Associates
Architects

MC/17/EX04

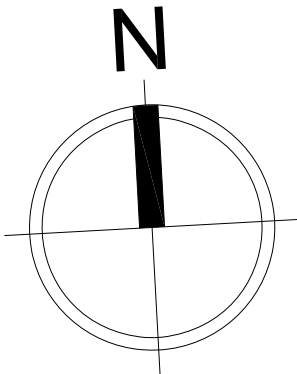

MANOR LODGE AREA SCHEDULE EXISTING		
UNIT	FLOOR	GIA
1	BASEMENT	88.6m²
	GROUND	190.6m²
	FIRST	166.9m²
	SECOND	30.2m²
TOTAL		476.3m²

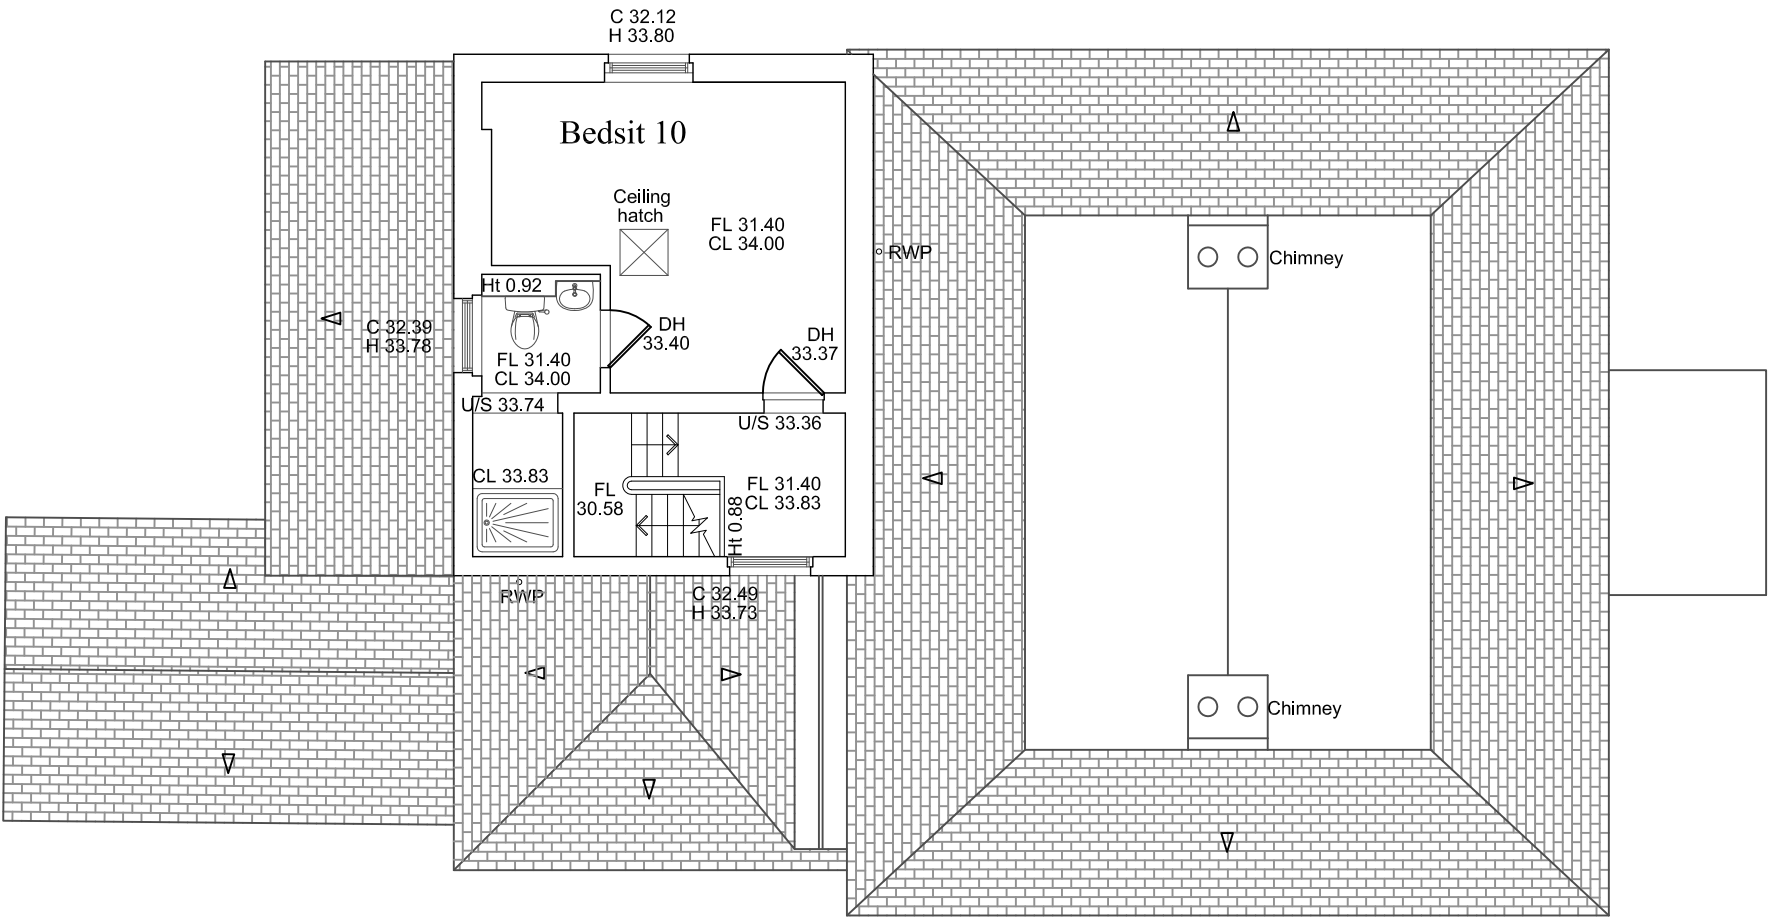

2

3

4

1

Second Floor Plan
GIA 30.2m²

Rev. | Date | Details

Project:
Manor Court
High Street
Harmondsworth

Content:
E X I S T I N G
Manor Lodge
Second Floor Plan
Provided by MK Surveys

North:
Drawn By: Date:
TH APR15
Scale: Rev:
1:100@A3 -

Notes:
Figured dimensions to be used in preference to scaled.
The Contractor is to check all site dimensions and setting-out and obtain the Architect's instructions in respect of any discrepancy revealed before work is put in hand.
Description or illustration of proprietary systems or products is not to be taken as licence in respect of patents or copyright involved or royalties due.
All rights in drawing and design are reserved to the Architect.
Copyright; not to be reproduced without the Architect's permission.
Subject to survey




The Old School House Bridge Road Hunton Bridge
Kings Langley Hertfordshire WD4 8RQ
T 0 1 9 2 3 2 6 7 4 8 8
w a k e l i n - a d m i n @ w a k e l i n . c o . u k
w w w . w a k e l i n . c o . u k

© Wakelin Associates 2017



Wakelin Associates
Architects

MC/17/EX05

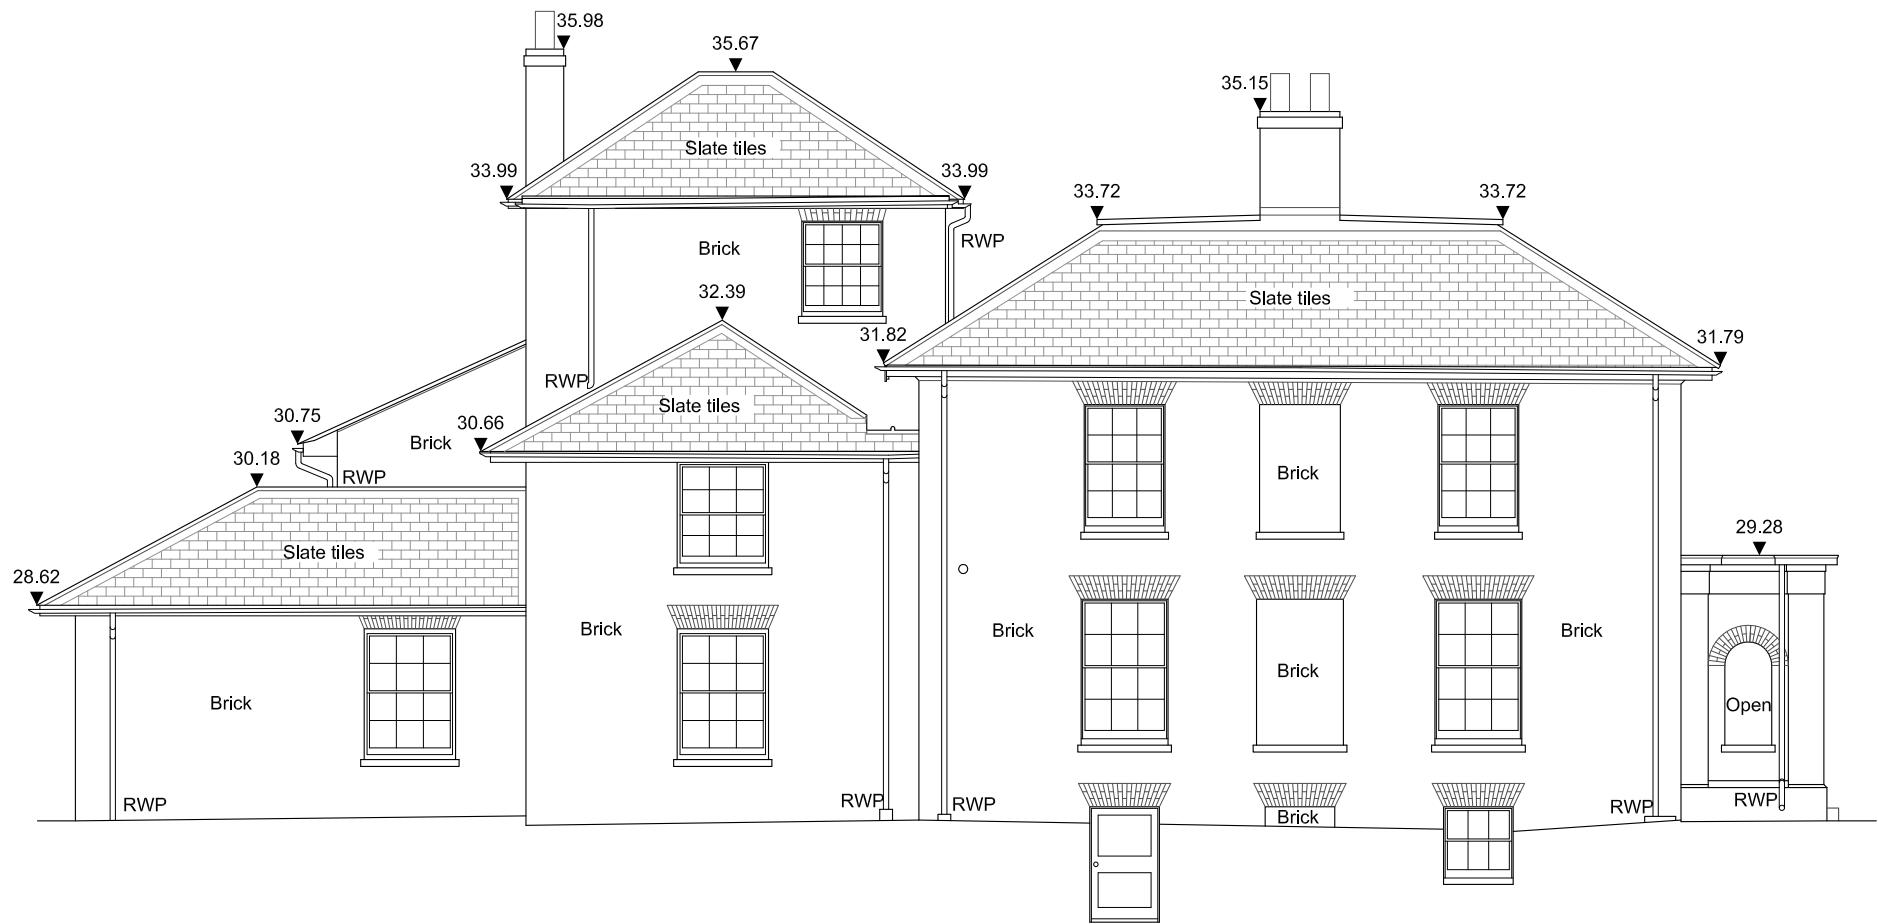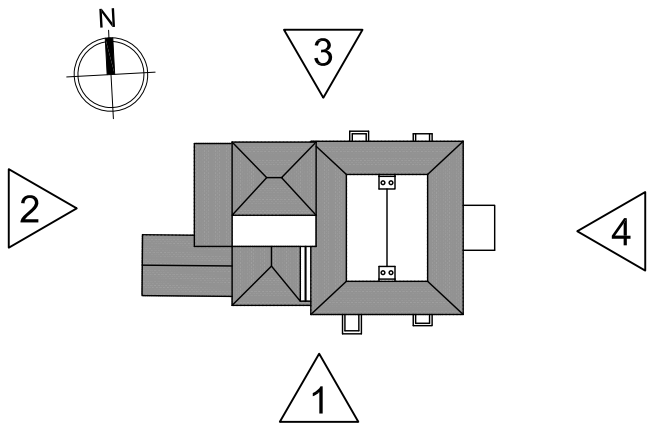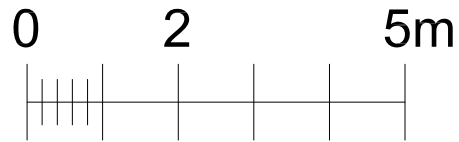

Elevation 1

Datum Line 23.00m

Rev. | Date | Details

Project:
Manor Court
High Street
Harmondsworth

Content:
E X I S T I N G
Manor Lodge
Elevations 1 South Facing
Provided by MK Surveys

North:
Drawn By: Date:
TH APR15
Scale: Rev:
1:100@A3 -

Notes:
Figured dimensions to be used in preference to scaled.
The Contractor is to check all site dimensions and setting-out and obtain the Architect's instructions in respect of any discrepancy revealed before work is put in hand.
Description or illustration of proprietary systems or products is not to be taken as licence in respect of patents or copyright involved or royalties due.
All rights in drawing and design are reserved to the Architect.
Copyright; not to be reproduced without the Architect's permission.
Subject to survey




The Old School House Bridge Road Hunton Bridge
Kings Langley Hertfordshire WD4 8RQ
T 0 1 9 2 3 2 6 7 4 8 8
w a k e l i n - a d m i n @ w a k e l i n . c o . u k
w w w . w a k e l i n . c o . u k

© Wakelin Associates 2017



Wakelin Associates
Architects

MC/17/EX06

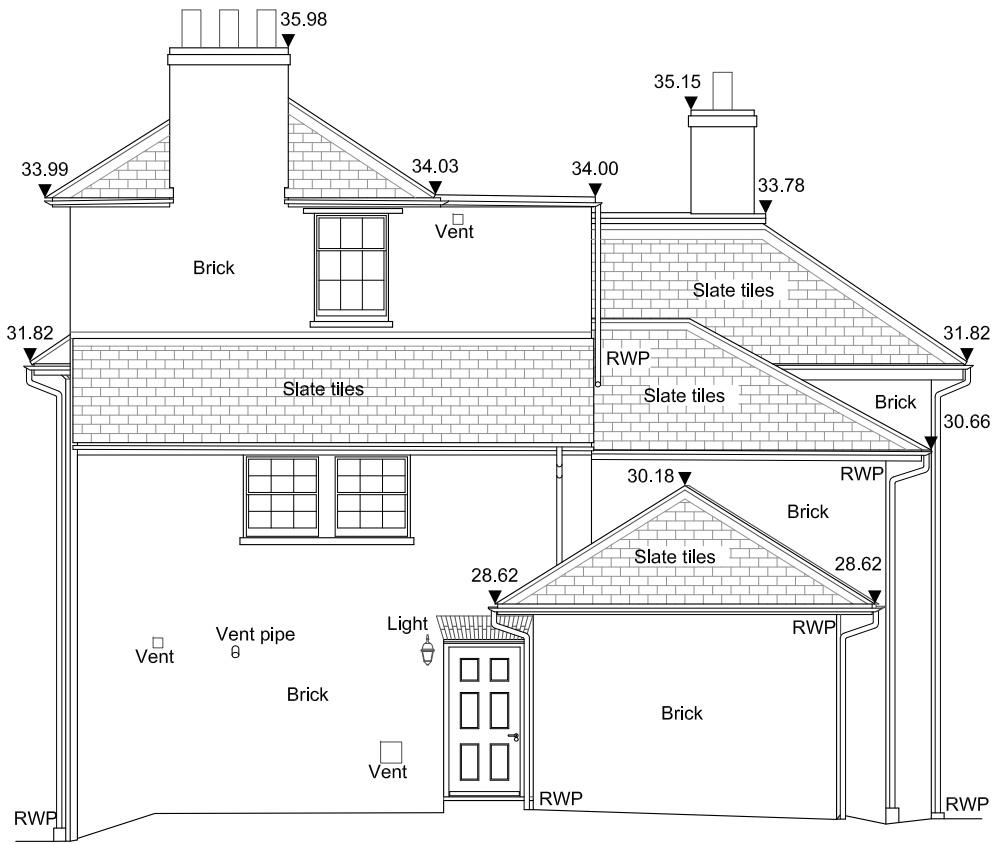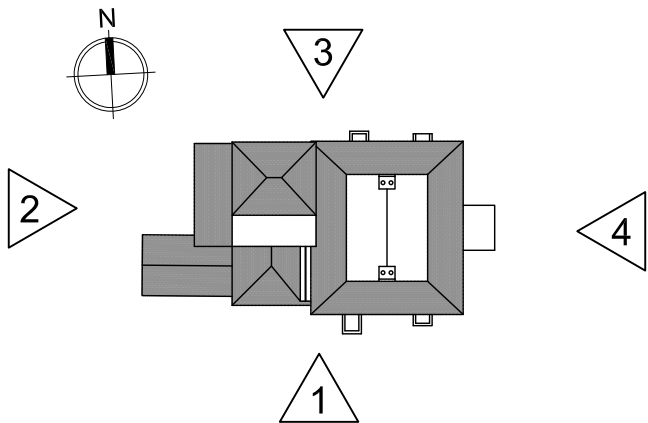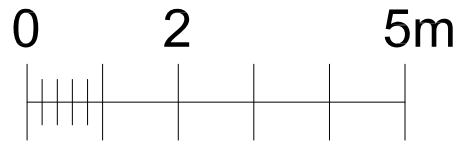

Elevation 2

Datum Line 23.00m

Rev. | Date | Details

Project:
Manor Court
High Street
Harmondsworth

Content:
E X I S T I N G
Manor Lodge
Elevation 2 West Facing
Provided by MK Surveys

North:
Drawn By: Date:
TH APR15
Scale: Rev:
1:100@A3 -

Notes:
Figured dimensions to be used in preference to scaled.
The Contractor is to check all site dimensions and setting-out and obtain the Architect's instructions in respect of any discrepancy revealed before work is put in hand.
Description or illustration of proprietary systems or products is not to be taken as licence in respect of patents or copyright involved or royalties due.
All rights in drawing and design are reserved to the Architect.
Copyright; not to be reproduced without the Architect's permission.
Subject to survey





The Old School House Bridge Road Hunton Bridge
Kings Langley Hertfordshire WD4 8RQ
T 0 1 9 2 3 2 6 7 4 8 8
w a k e l i n - a d m i n @ w a k e l i n . c o . u k
w w w . w a k e l i n . c o . u k

© Wakelin Associates 2017



Wakelin Associates
Architects

MC/17/EX07

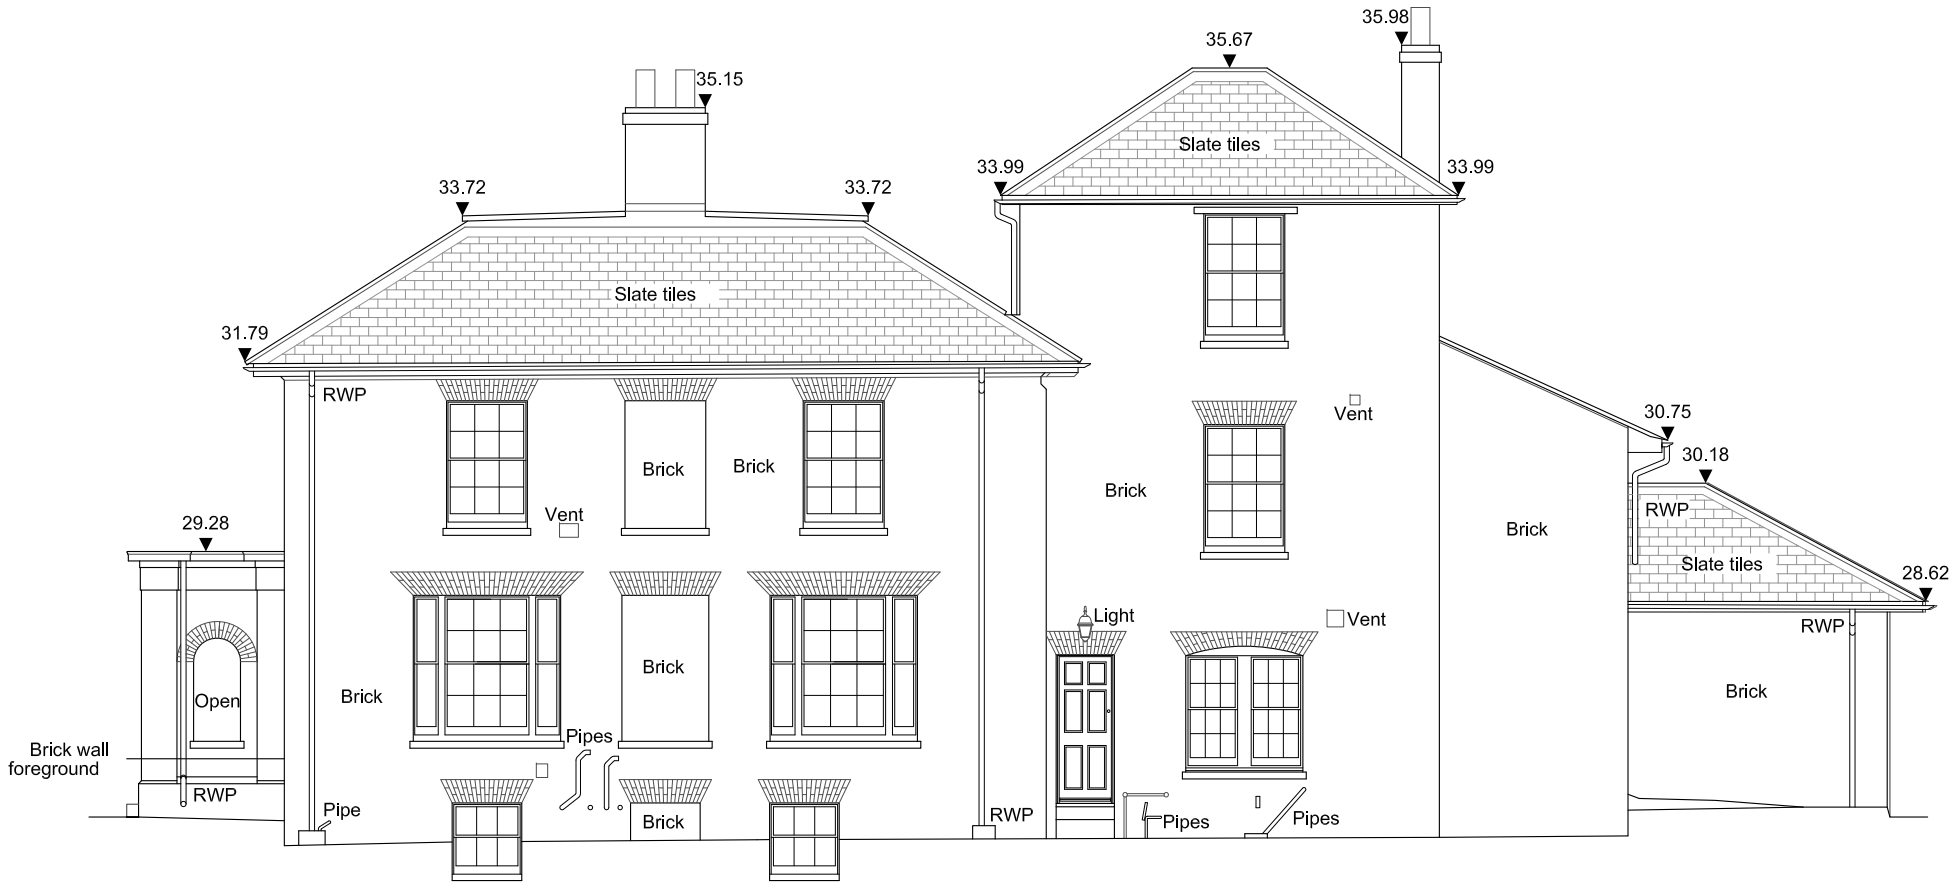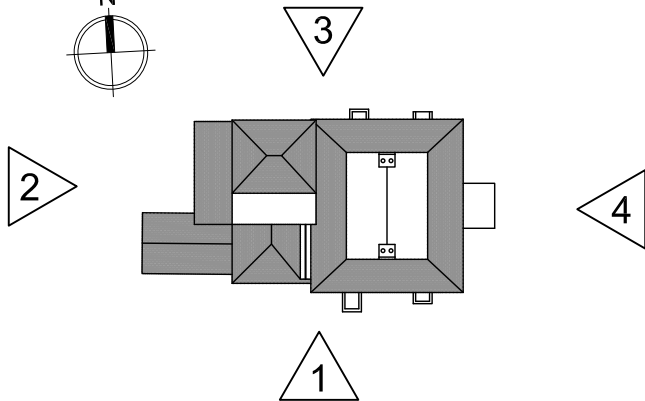 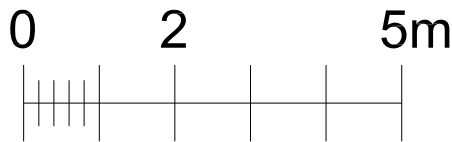

Elevation 3

Datum Line 23.00m

Rev. | Date | Details

Project:
Manor Court
High Street
Harmondsworth

Content:
E X I S T I N G
Manor Lodge
Elevation 3 North Facing
Provided by MK Surveys

North:
Drawn By: Date:
TH APR15
Scale: Rev:
1:100@A3 -

Notes:
Figured dimensions to be used in preference to scaled.
The Contractor is to check all site dimensions and setting-out and obtain the Architect's instructions in respect of any discrepancy revealed before work is put in hand.
Description or illustration of proprietary systems or products is not to be taken as licence in respect of patents or copyright involved or royalties due.
All rights in drawing and design are reserved to the Architect.
Copyright; not to be reproduced without the Architect's permission.
Subject to survey


The Old School House Bridge Road Hunton Bridge
Kings Langley Hertfordshire WD4 8RQ
T 0 1 9 2 3 2 6 7 4 8 8
w a k e l i n - a d m i n @ w a k e l i n . c o . u k
w w w . w a k e l i n . c o . u k

© Wakelin Associates 2017




Wakelin Associates
Architects

MC/17/EX08

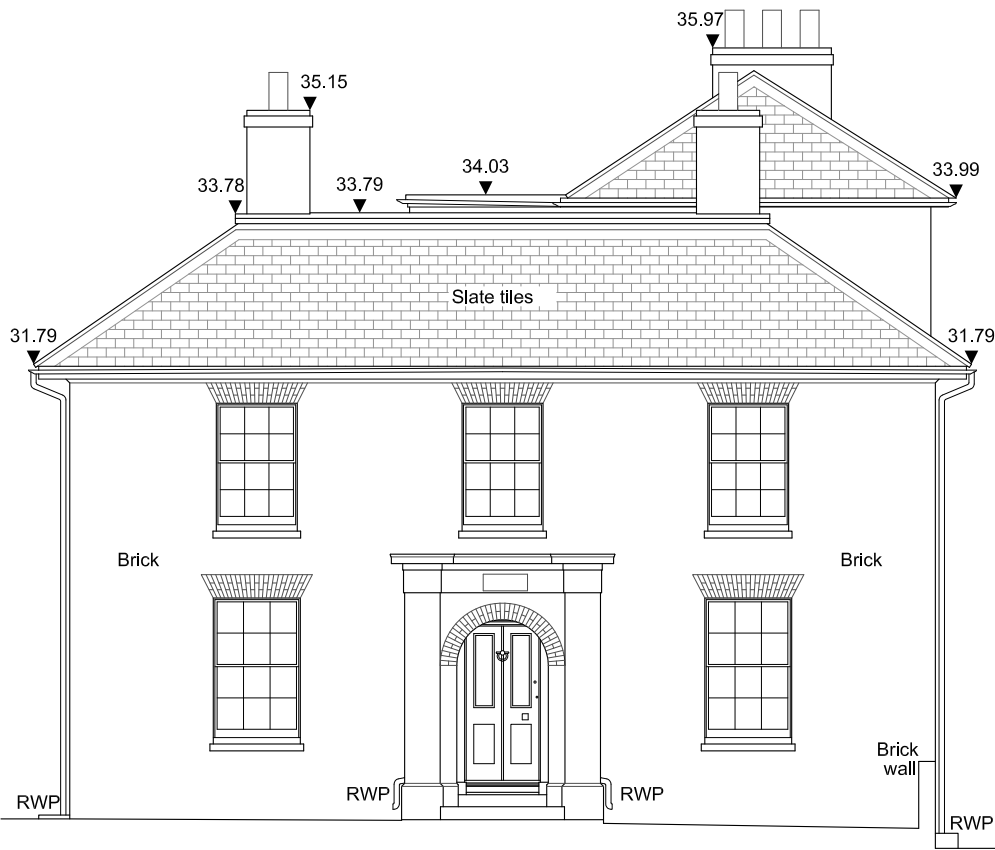

Elevation 4

Datum Line 23.00m

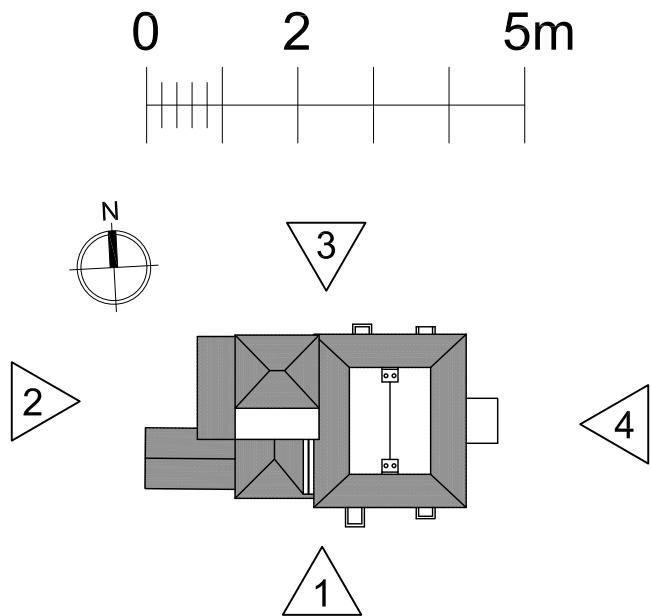



Rev.	Date	Details
Project:		
Manor Court		
High Street		
Harmondsworth		
Content:		
E X I S T I N G		
Manor Lodge		
Elevation 4 East Facing		
Provided by MK Surveys		
North:		
Drawn By: Date:		
TH APR15		
Scale: Rev:		
1:100@A3 -		
Notes:		
Figured dimensions to be used in preference to scaled.		
The Contractor is to check all site dimensions and setting-out and obtain the Architect's instructions in respect of any discrepancy revealed before work is put in hand.		
Description or illustration of proprietary systems or products is not to be taken as licence in respect of patents or copyright involved or royalties due.		
All rights in drawing and design are reserved to the Architect.		
Copyright; not to be reproduced without the Architect's permission.		
Subject to survey		

The Old School House Bridge Road Hunton Bridge
Kings Langley Hertfordshire WD4 8RQ
T 0 1 9 2 3 2 6 7 4 8 8
w a k e l i n - a d m i n @ w a k e l i n . c o . u k
w w w . w a k e l i n . c o . u k
© Wakelin Associates 2017





Wakelin Associates
Architects

MC/17/EX09

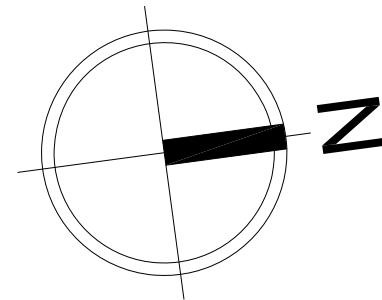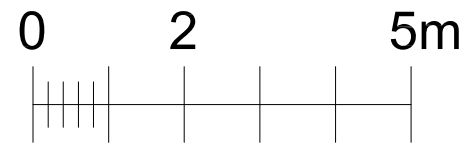

STABLES AREA SCHEDULE EXISTING	
FLOOR	GIA
GROUND	310.4m²
FIRST	315.7m²
TOTAL	626.1m²

Ground Floor Plan
GIA 310.4m²

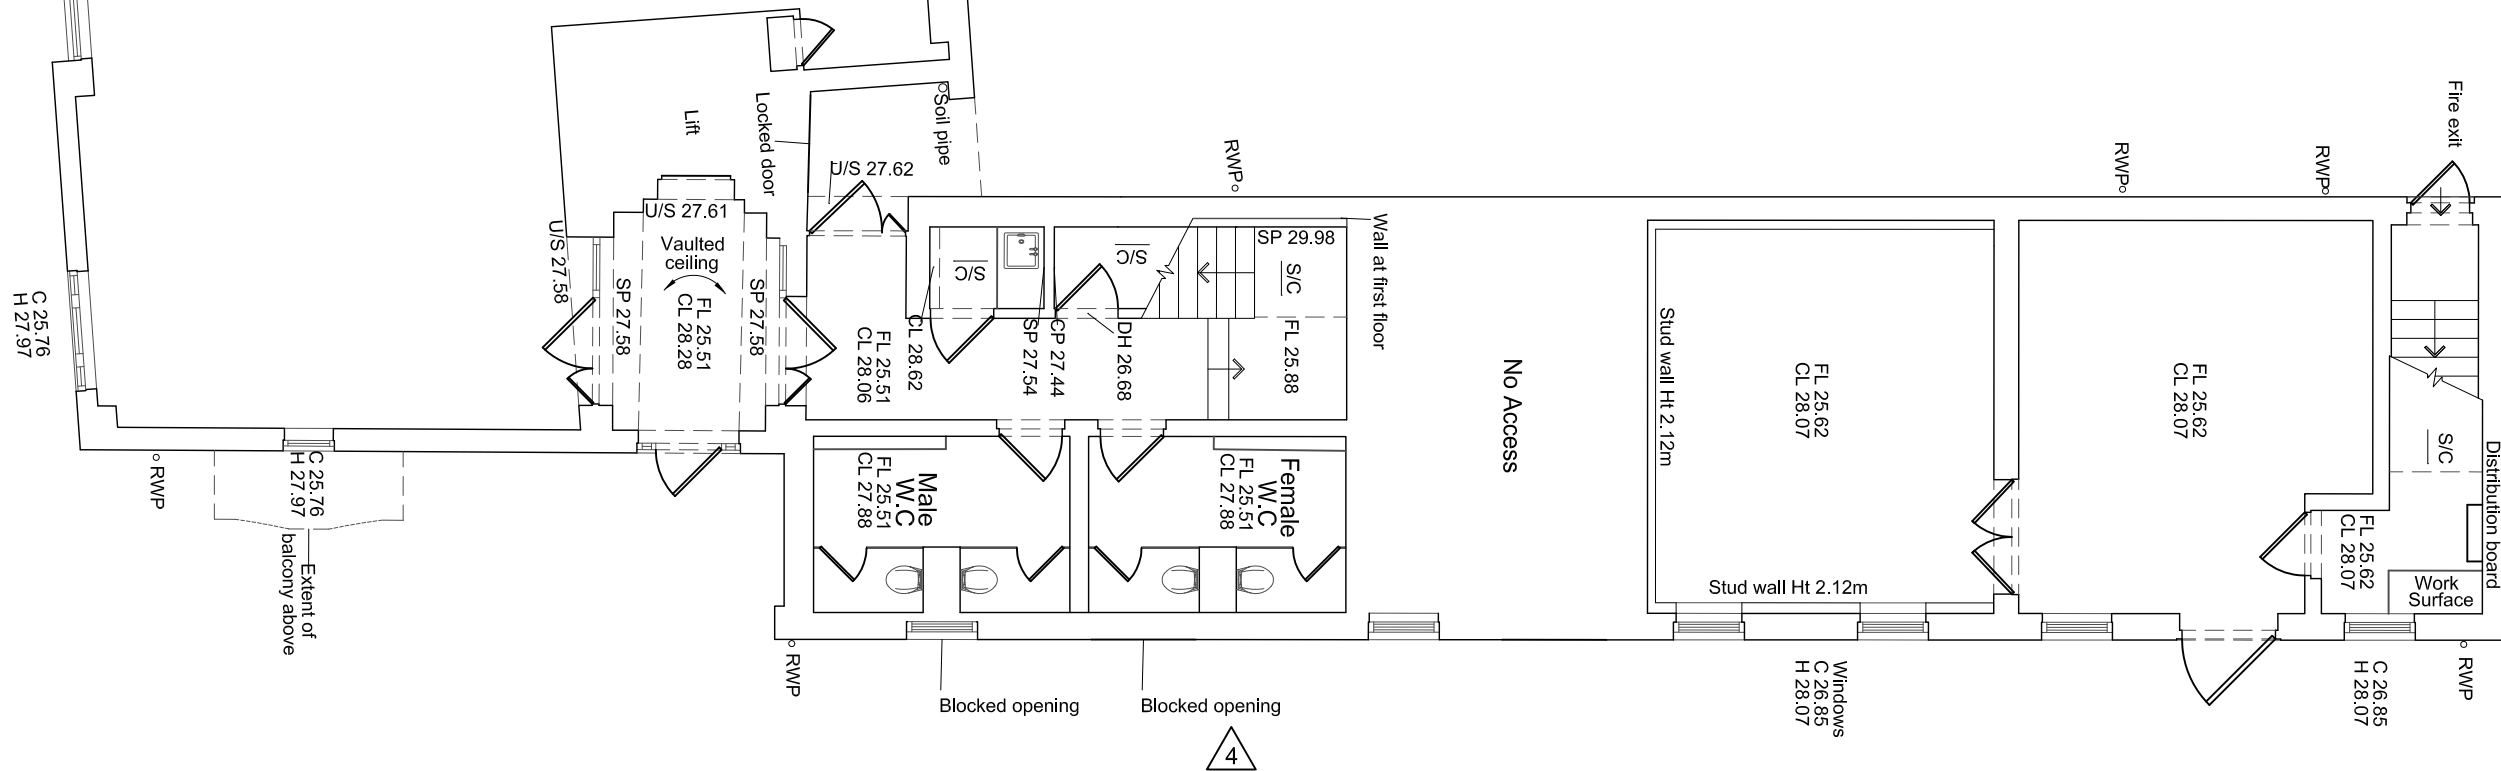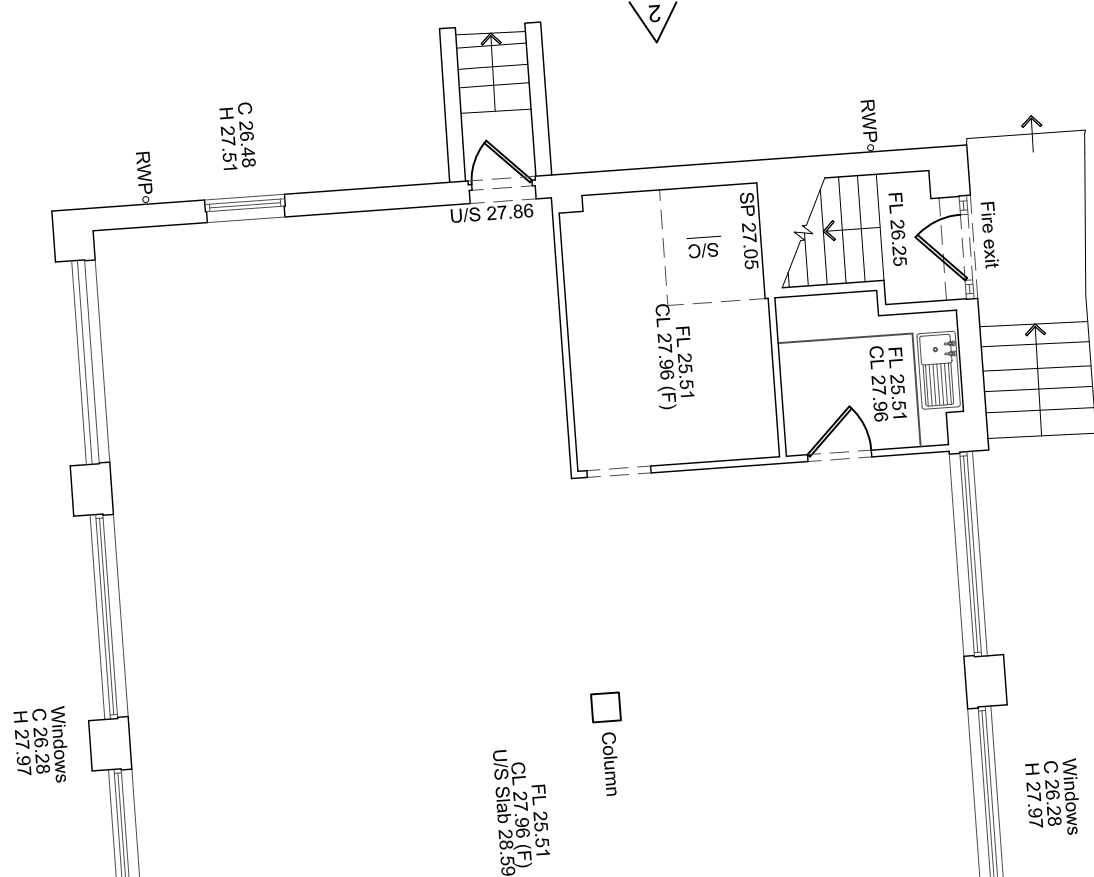


Rev.	Date	Details
Project:		
Manor Court		
High Street		
Harmondsworth		
Content:		
E X I S T I N G		
Stables Office Block		
Ground Floor Plan		
Provided by MK Surveys		
North:		
Drawn By: Date:		
TH APR15		
Scale: Rev:		
1:100@A3 -		
Notes:		
Figured dimensions to be used in preference to scaled.		
The Contractor is to check all site dimensions and setting-out and obtain the Architect's instructions in respect of any discrepancy revealed before work is put in hand.		
Description or illustration of proprietary systems or products is not to be taken as licence in respect of patents or copyright involved or royalties due.		
All rights in drawing and design are reserved to the Architect.		
Copyright; not to be reproduced without the Architect's permission.		
Subject to survey		

The Old School House Bridge Road Hunton Bridge
Kings Langley Hertfordshire WD4 8RQ
T 0 1 9 2 3 2 6 7 4 8 8
w a k e l i n - a d m i n @ w a k e l i n . c o . u k
w w w . w a k e l i n . c o . u k
© Wakelin Associates 2017



Wakelin Associates
Architects

MC/17/EX10

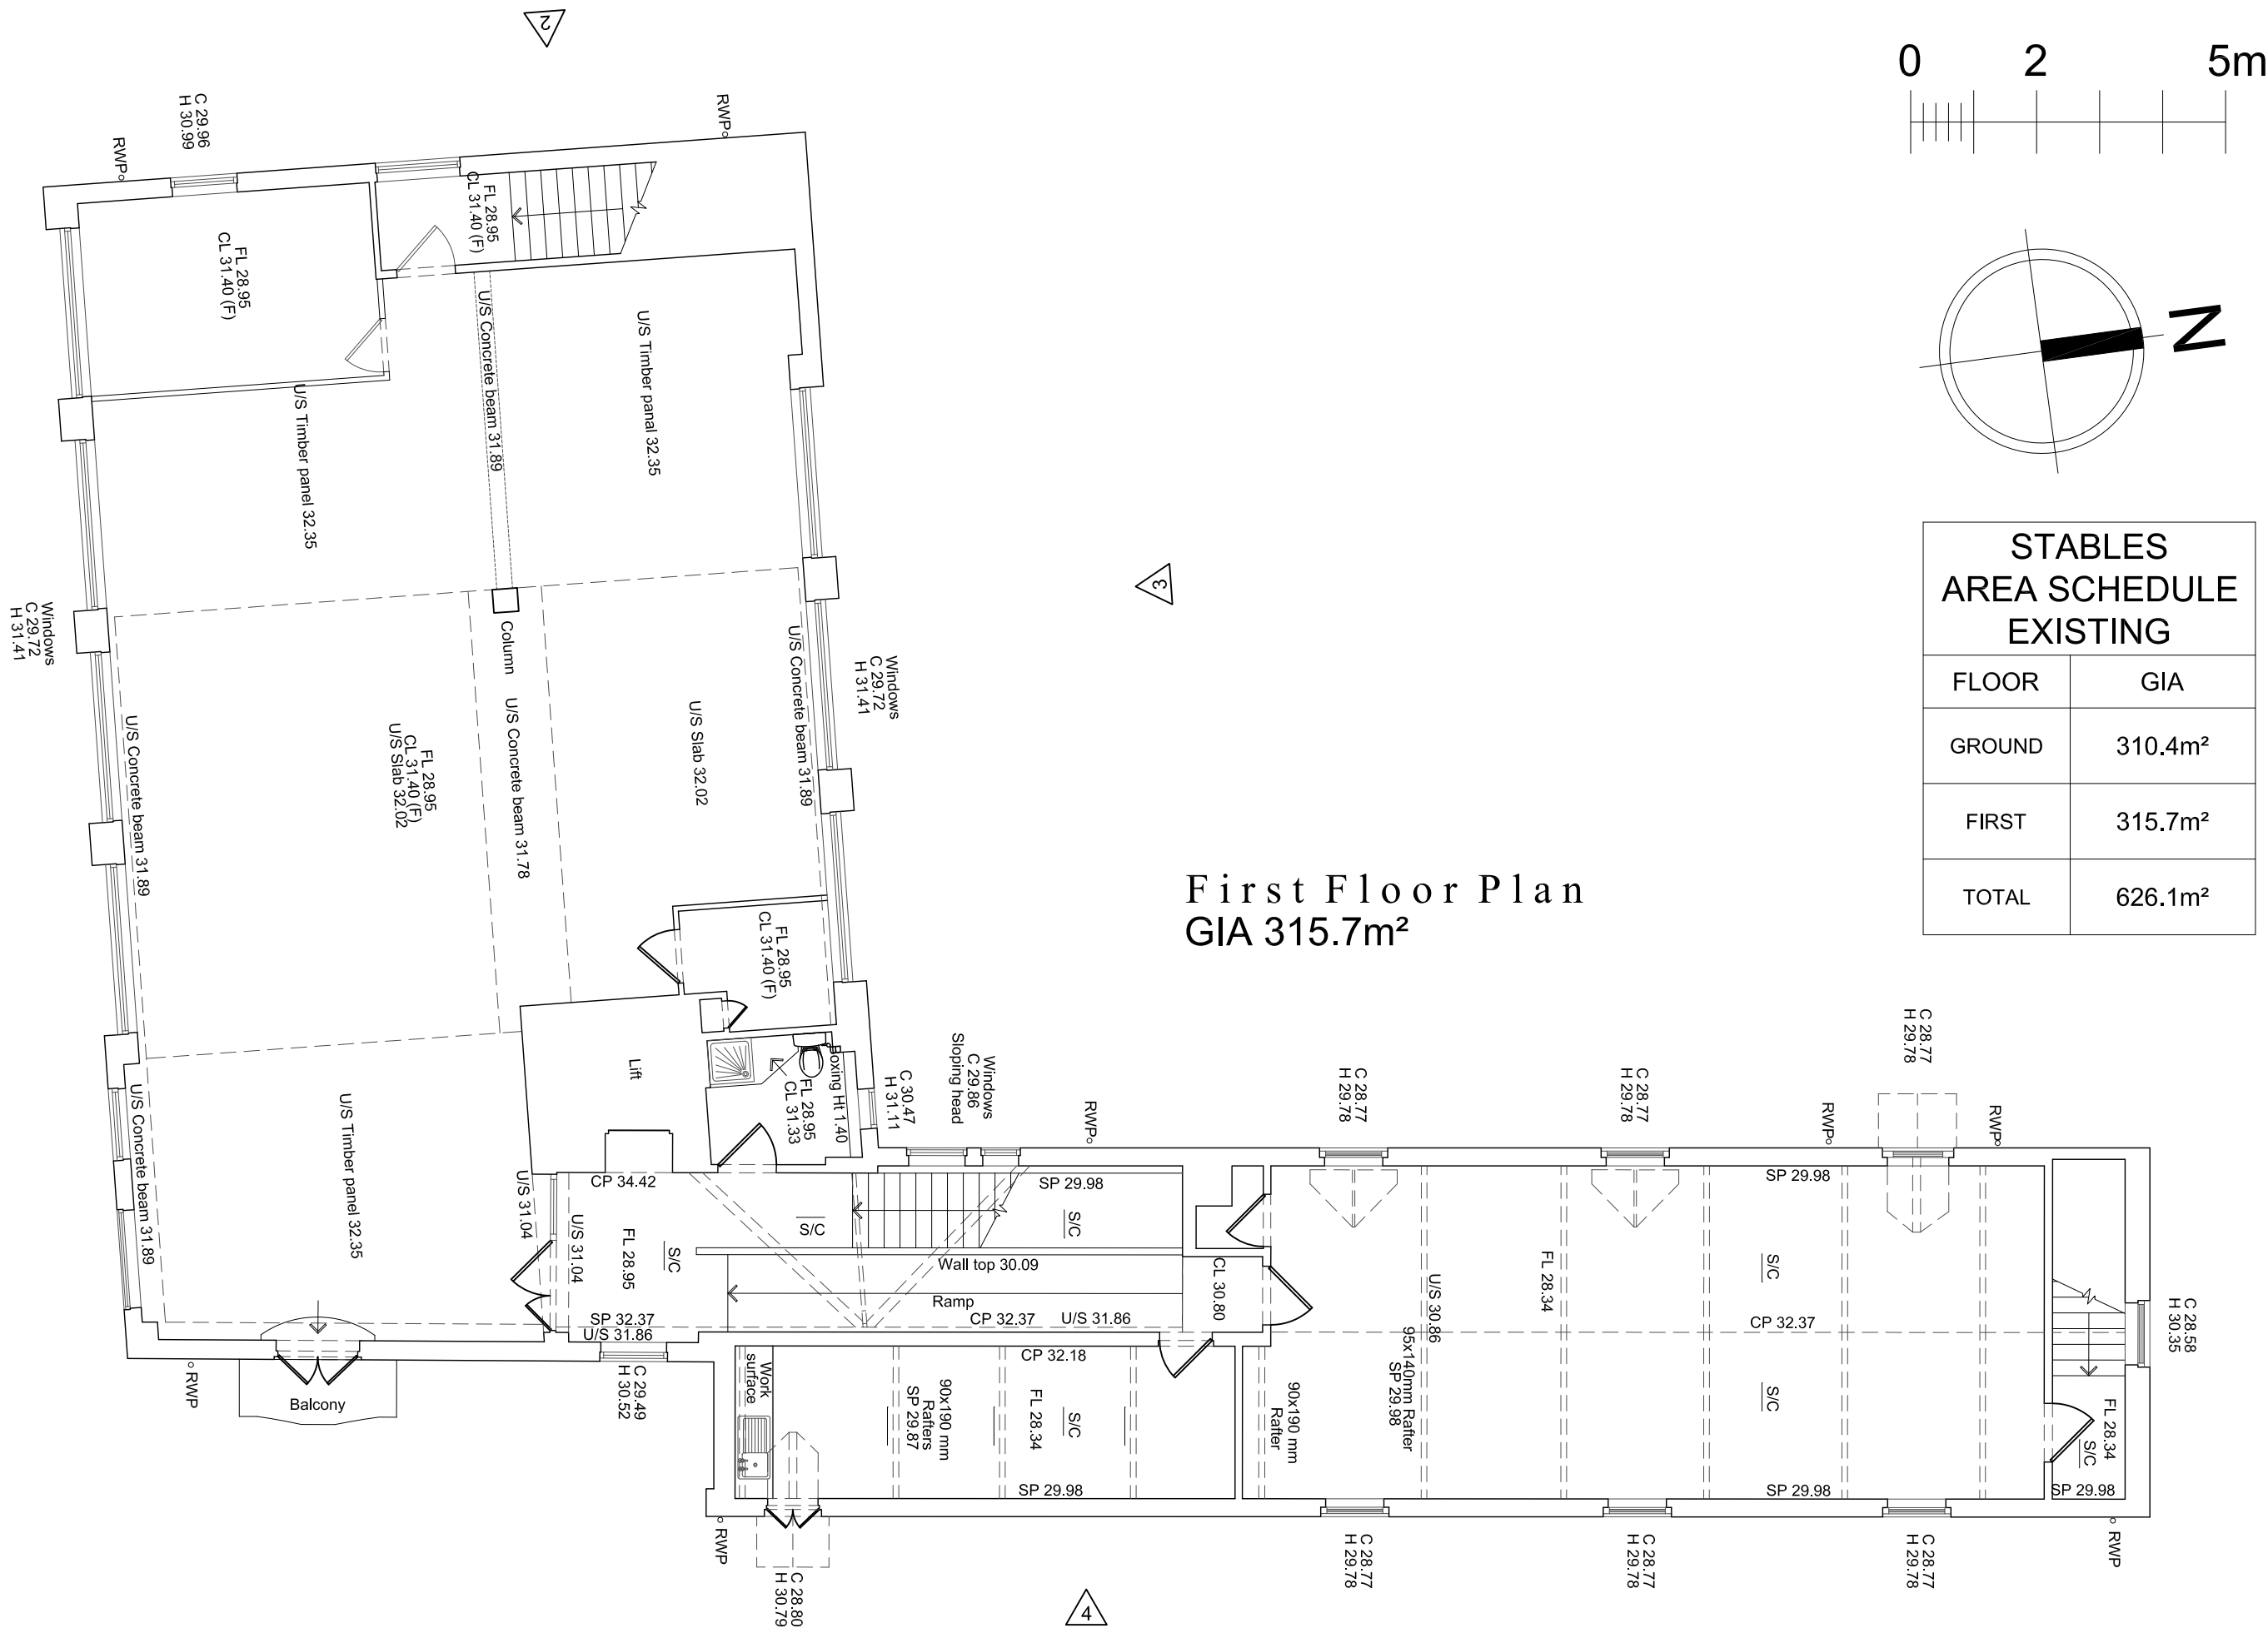

First Floor Plan
GIA 315.7m²

STABLES AREA SCHEDULE EXISTING	
FLOOR	GIA
GROUND	310.4m ²
FIRST	315.7m ²
TOTAL	626.1m ²


Rev.	Date	Details
Project:		
Manor Court		
High Street		
Harmonsworth		
Content:		
E X I S T I N G		
Stables Office Block		
First Floor Plan		
Provided by MK Surveys		
North:		
Drawn By: Date:		
TH APR15		
Scale: Rev:		
1:100@A3 -		
Notes:		
Figured dimensions to be used in preference to scaled.		
The Contractor is to check all site dimensions and setting-out and obtain the Architect's instructions in respect of any discrepancy revealed before work is put in hand.		
Description or illustration of proprietary systems or products is not to be taken as licence in respect of patents or copyright involved or royalties due.		
All rights in drawing and design are reserved to the Architect.		
Copyright; not to be reproduced without the Architect's permission.		
Subject to survey		

The Old School House Bridge Road Hunton Bridge
Kings Langley Hertfordshire WD4 8RQ
T 0 1 9 2 3 2 6 7 4 8 8
w a k e l i n - a d m i n @ w a k e l i n . c o . u k
w w w . w a k e l i n . c o . u k
© Wakelin Associates 2017





Wakelin Associates
Architects

MC/17/EX11

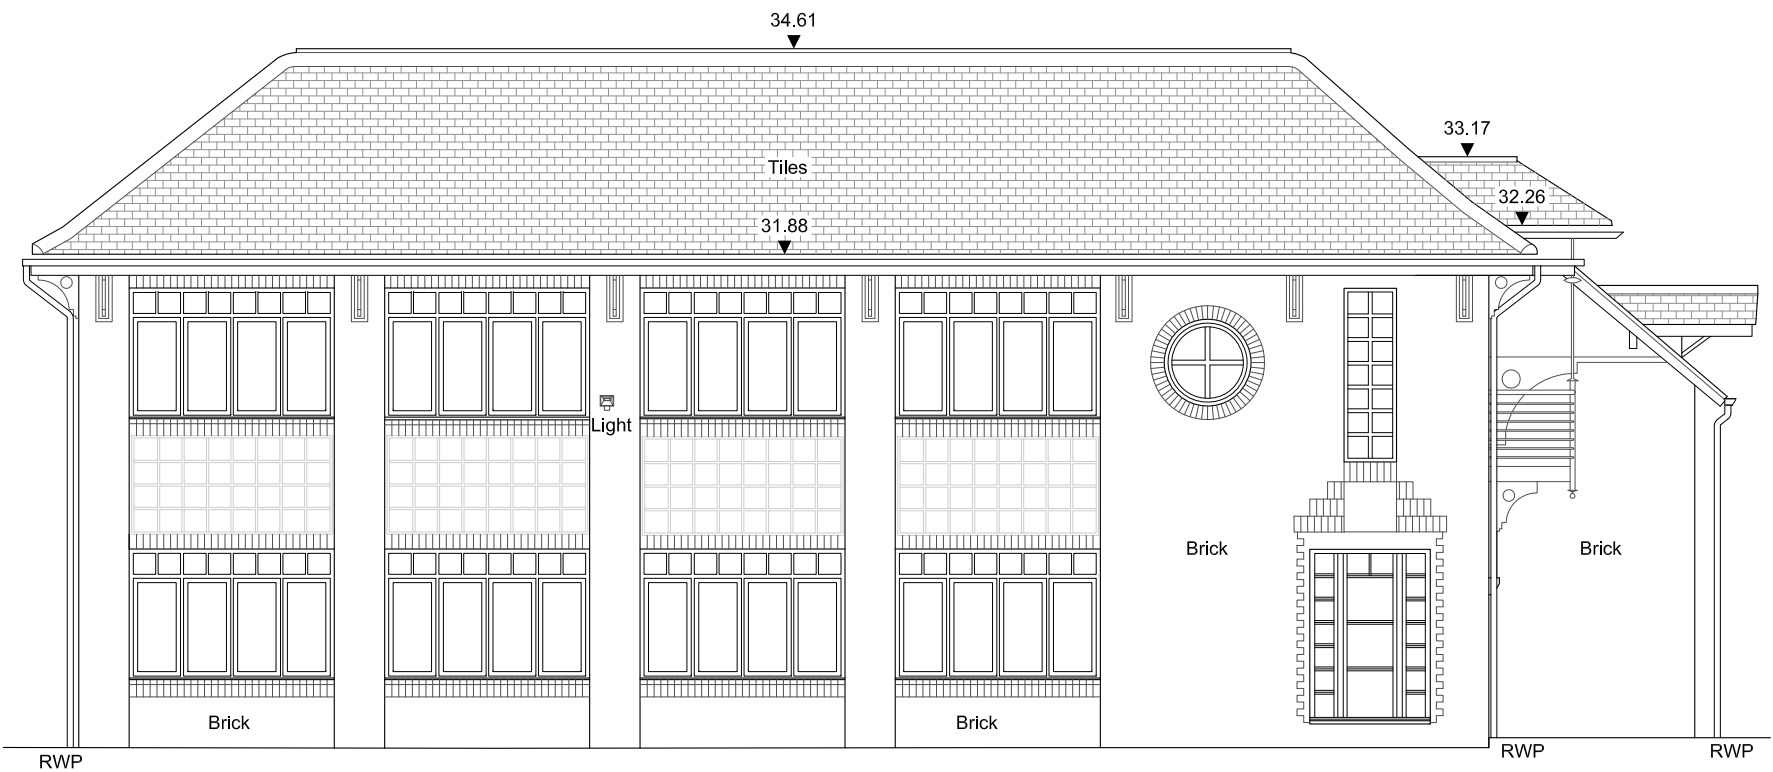

Elevation 1

Datum Line 47.00m

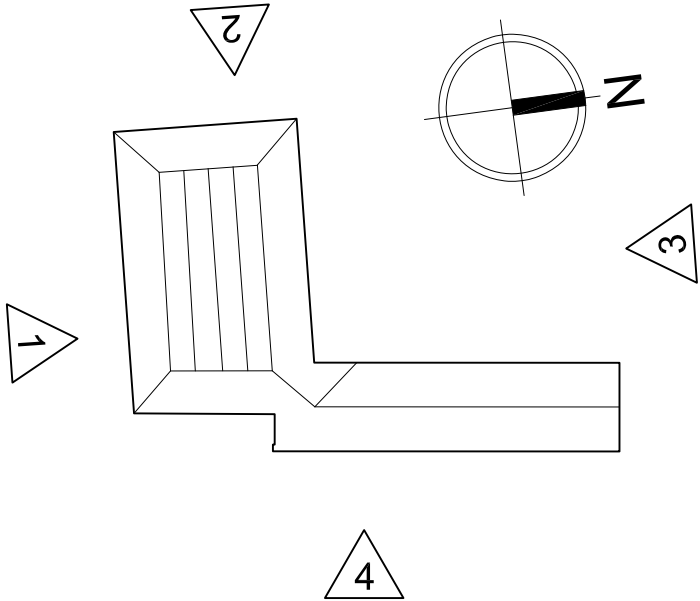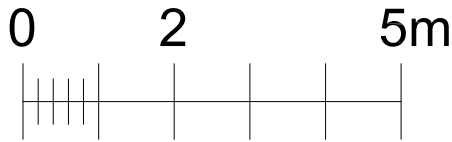

Rev. | Date | Details

Project:
Manor Court
High Street
Harmonsworth

Content:
E X I S T I N G
Stables Office Block
Elevations 1 South Facing
Provided by MK Surveys

North:
Drawn By: Date:
TH APR15
Scale: Rev:
1:100@A3 -

Notes:
Figured dimensions to be used in preference to scaled.
The Contractor is to check all site dimensions and setting-out and obtain the Architect's instructions in respect of any discrepancy revealed before work is put in hand.
Description or illustration of proprietary systems or products is not to be taken as licence in respect of patents or copyright involved or royalties due.
All rights in drawing and design are reserved to the Architect.
Copyright; not to be reproduced without the Architect's permission.
Subject to survey


The Old School House Bridge Road Hunton Bridge
Kings Langley Hertfordshire WD4 8RQ
T 0 1 9 2 3 2 6 7 4 8 8
w a k e l i n - a d m i n @ w a k e l i n . c o . u k
w w w . w a k e l i n . c o . u k

© Wakelin Associates 2017



Wakelin Associates
Architects

MC/17/EX12

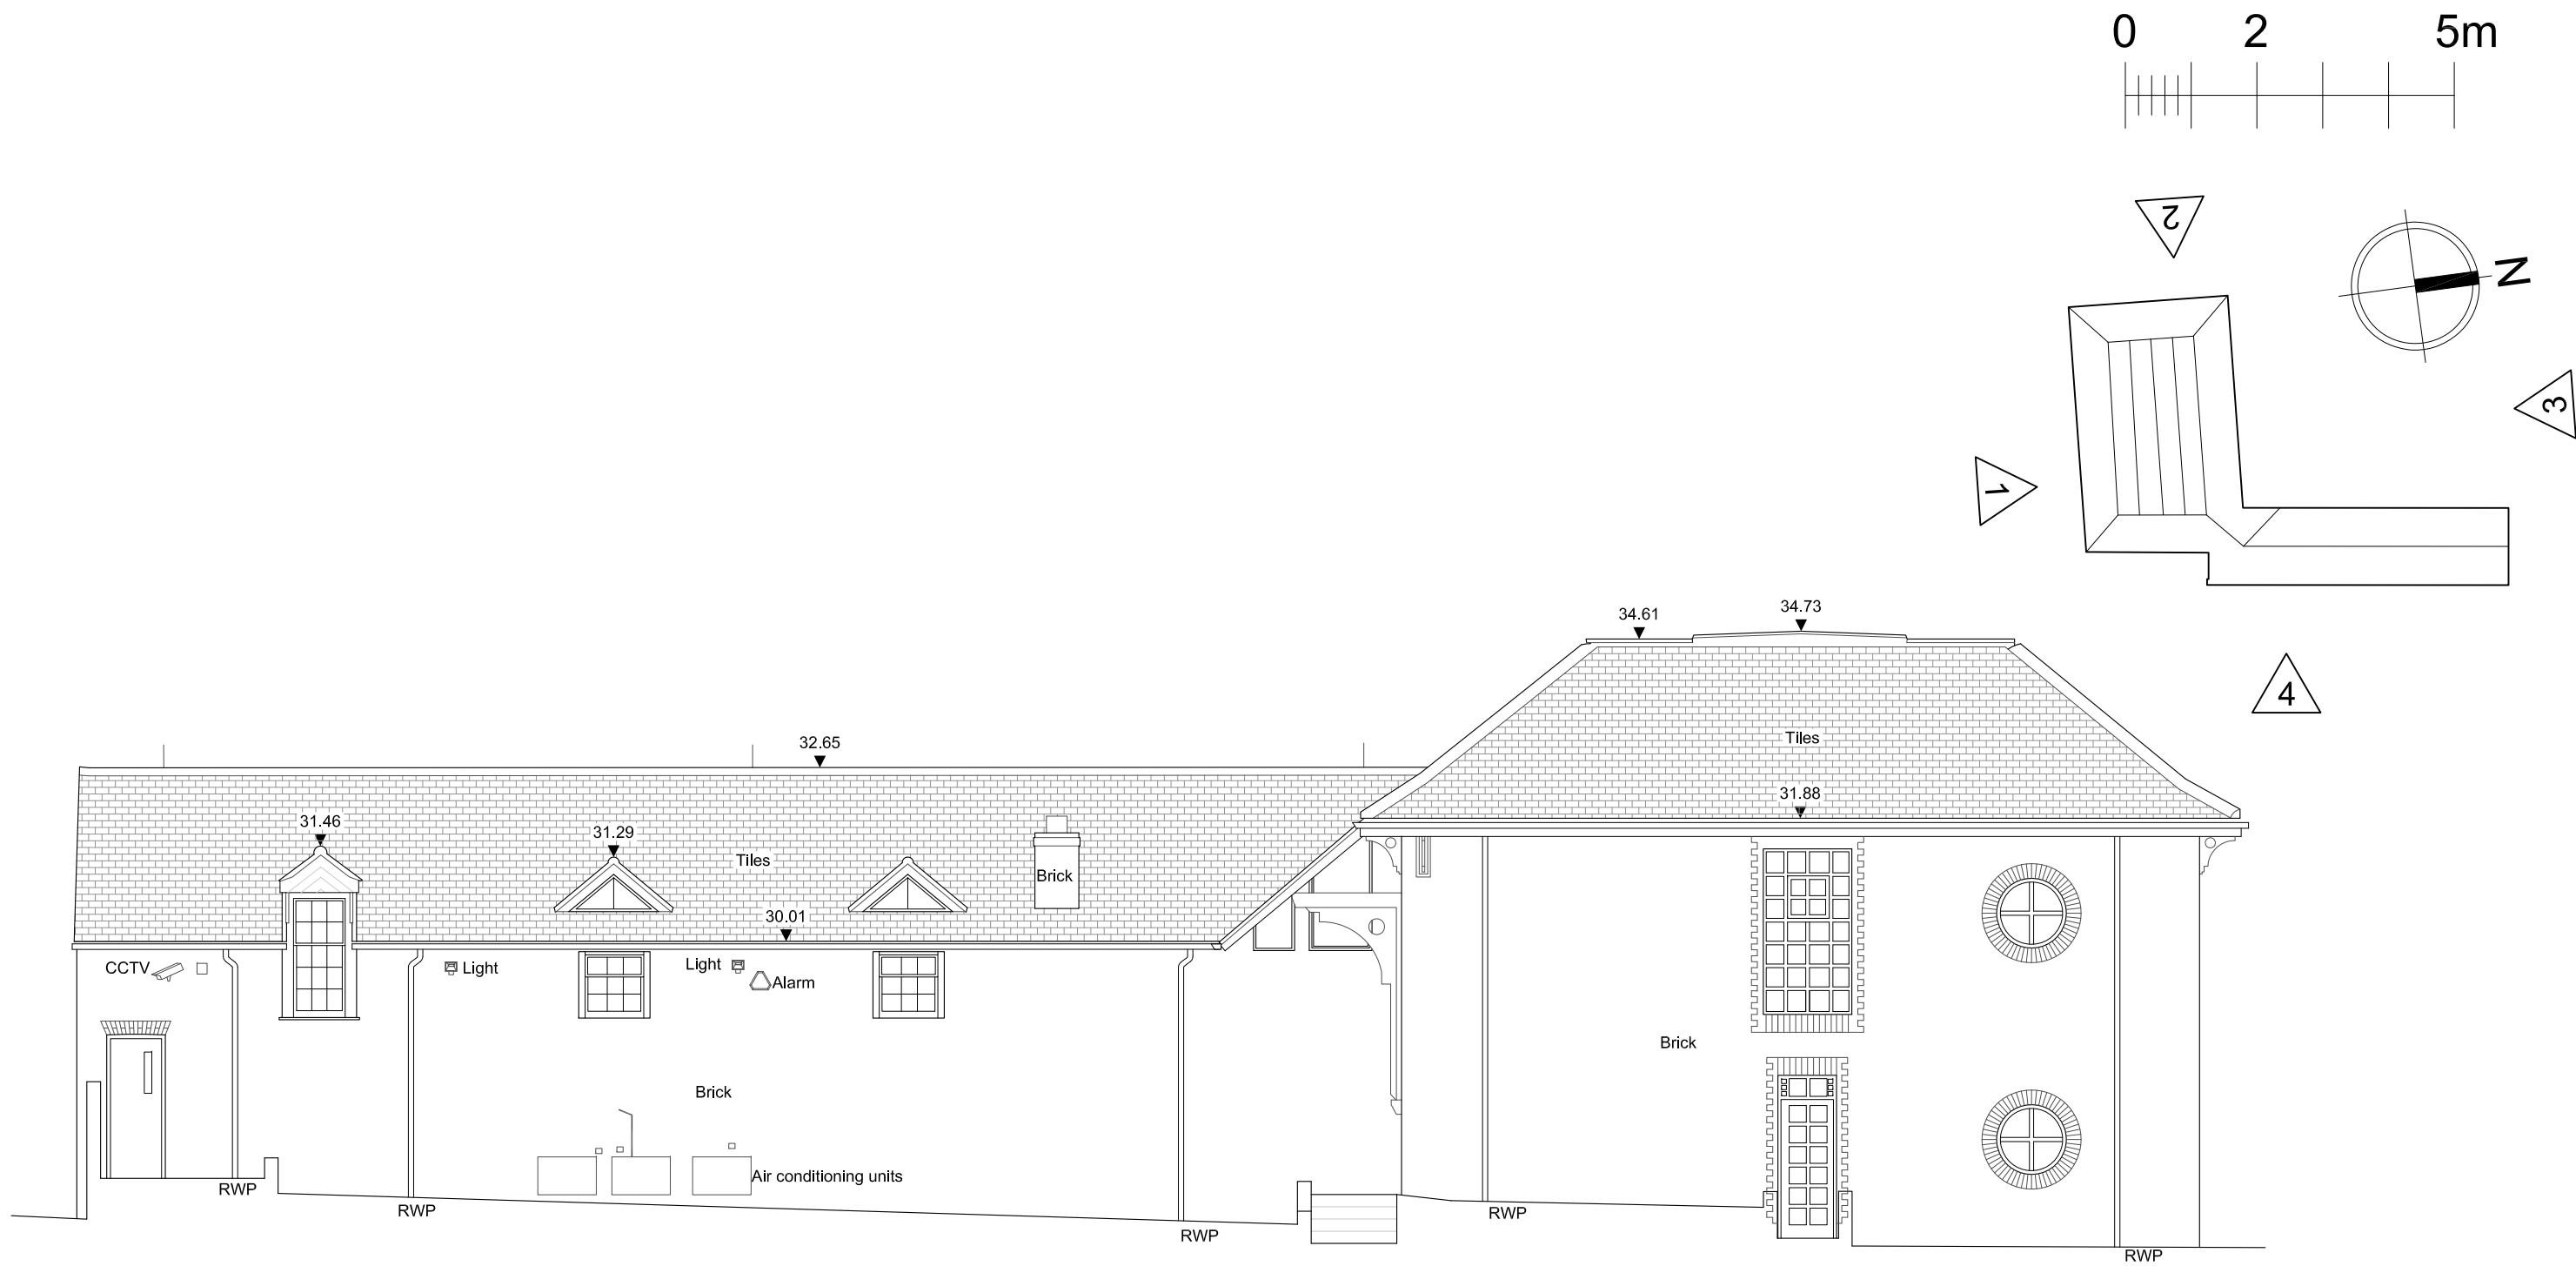

Elevation 2

Datum Line 47.00m



Rev.	Date	Details
Project:		
Manor Court		
High Street		
Harmondsworth		
Content:		
E X I S T I N G		
Stables Office Block		
Elevation 2 West Facing		
Provided by MK Surveys		
North:		
Drawn By: Date:		
TH APR15		
Scale: Rev:		
1:100@A3 -		
Notes:		
Figured dimensions to be used in preference to scaled.		
The Contractor is to check all site dimensions and setting-out and obtain the Architect's instructions in respect of any discrepancy revealed before work is put in hand.		
Description or illustration of proprietary systems or products is not to be taken as licence in respect of patents or copyright involved or royalties due.		
All rights in drawing and design are reserved to the Architect.		
Copyright; not to be reproduced without the Architect's permission.		
Subject to survey		

The Old School House Bridge Road Hunton Bridge
Kings Langley Hertfordshire WD4 8RQ
T 0 1 9 2 3 2 6 7 4 8 8
w a k e l i n - a d m i n @ w a k e l i n . c o . u k
w w w . w a k e l i n . c o . u k
© Wakelin Associates 2017



Wakelin Associates
Architects

MC/17/EX13

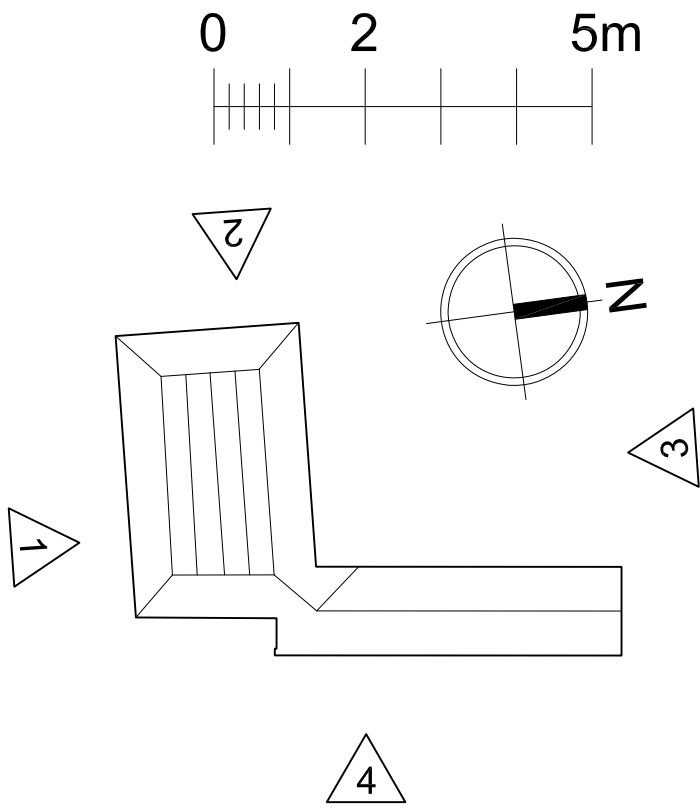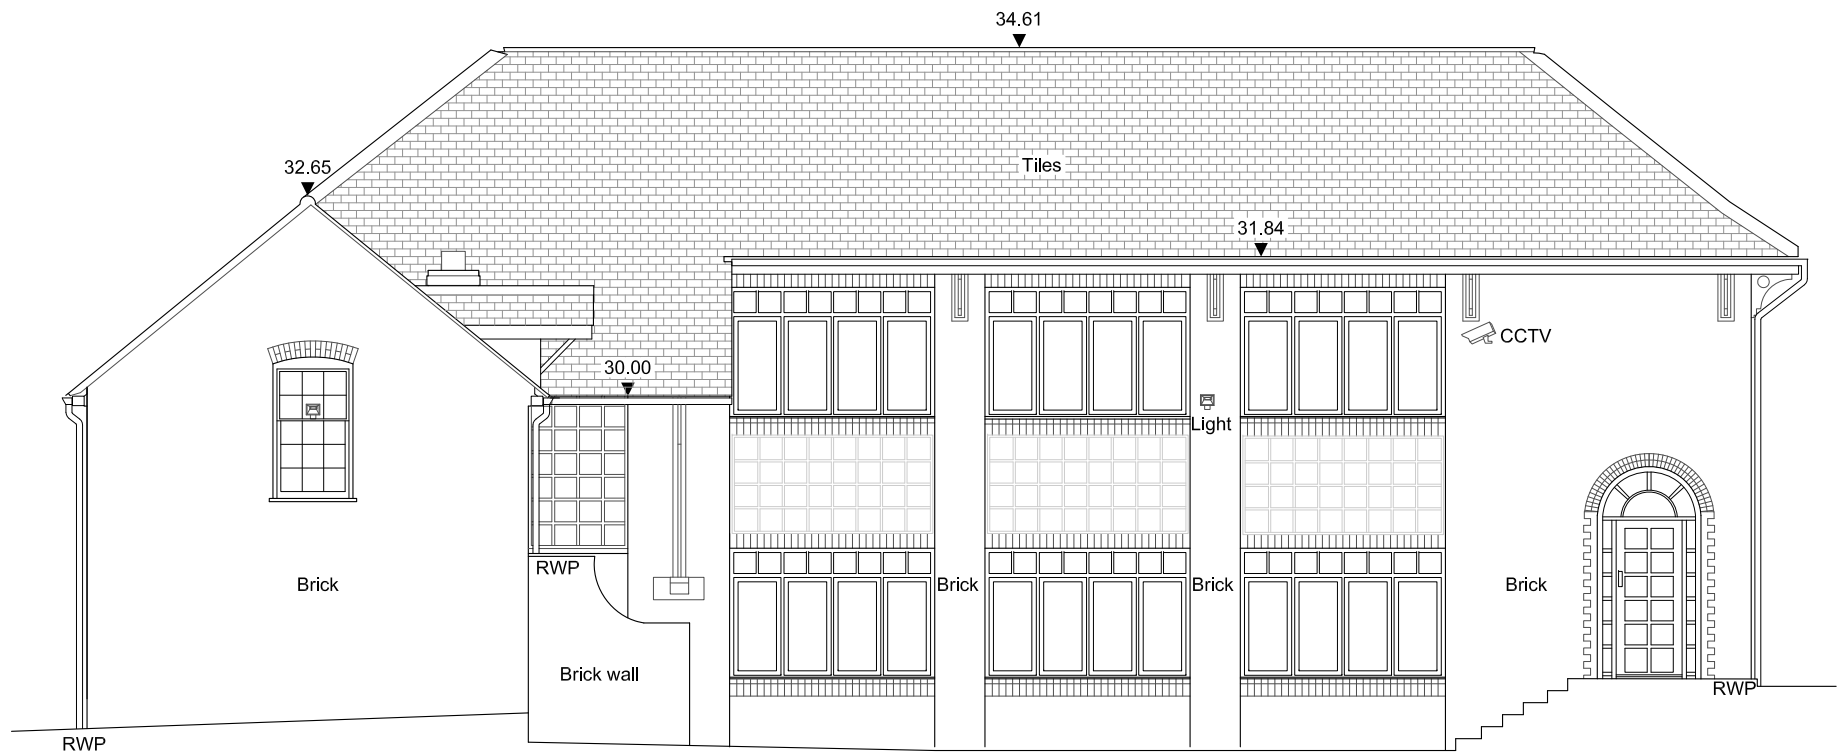

Elevation 3

Datum Line 47.00m

Rev.	Date	Details
Project:		
Manor Court		
High Street		
Harmondsworth		
Content:		
E X I S T I N G		
Stables Office Block		
Elevation 3 North Facing		
Provided by MK Surveys		
North:		
Drawn By:		Date:
TH		APR15
Scale:		Rev:
1:100@A3		-
Notes:		
Figured dimensions to be used in preference to scaled.		
The Contractor is to check all site dimensions and setting-out and obtain the Architect's instructions in respect of any discrepancy revealed before work is put in hand.		
Description or illustration of proprietary systems or products is not to be taken as licence in respect of patents or copyright involved or royalties due.		
All rights in drawing and design are reserved to the Architect.		
Copyright; not to be reproduced without the Architect's permission.		
Subject to survey		

The Old School House Bridge Road Hunton Bridge
Kings Langley Hertfordshire WD4 8RQ
T 0 1 9 2 3 2 6 7 4 8 8
w a k e l i n - a d m i n @ w a k e l i n . c o . u k
w w w . w a k e l i n . c o . u k
© Wakelin Associates 2017



Wakelin Associates
Architects

MC/17/EX14



Elevation 4

Datum Line 47.00m

Rev.	Date	Details
Project:		
Manor Court		
High Street		
Harmondsworth		
Content:		
E X I S T I N G		
Stables Office Block		
Elevation 4 East Facing		
Provided by MK Surveys		
North:		
Drawn By: Date:		
TH APR15		
Scale: Rev:		
1:100@A3 -		
Notes:		
Figured dimensions to be used in preference to scaled.		
The Contractor is to check all site dimensions and setting-out and obtain the Architect's instructions in respect of any discrepancy revealed before work is put in hand.		
Description or illustration of proprietary systems or products is not to be taken as licence in respect of patents or copyright involved or royalties due.		
All rights in drawing and design are reserved to the Architect.		
Copyright; not to be reproduced without the Architect's permission.		
Subject to survey		


The Old School House Bridge Road Hunton Bridge
Kings Langley Hertfordshire WD4 8RQ
T 0 1 9 2 3 2 6 7 4 8 8
w a k e l i n - a d m i n @ w a k e l i n . c o . u k
w w w . w a k e l i n . c o . u k
© Wakelin Associates 2017



Wakelin Associates
Architects

MC/17/EX15

Ground Floor Plan
GIA 274m²

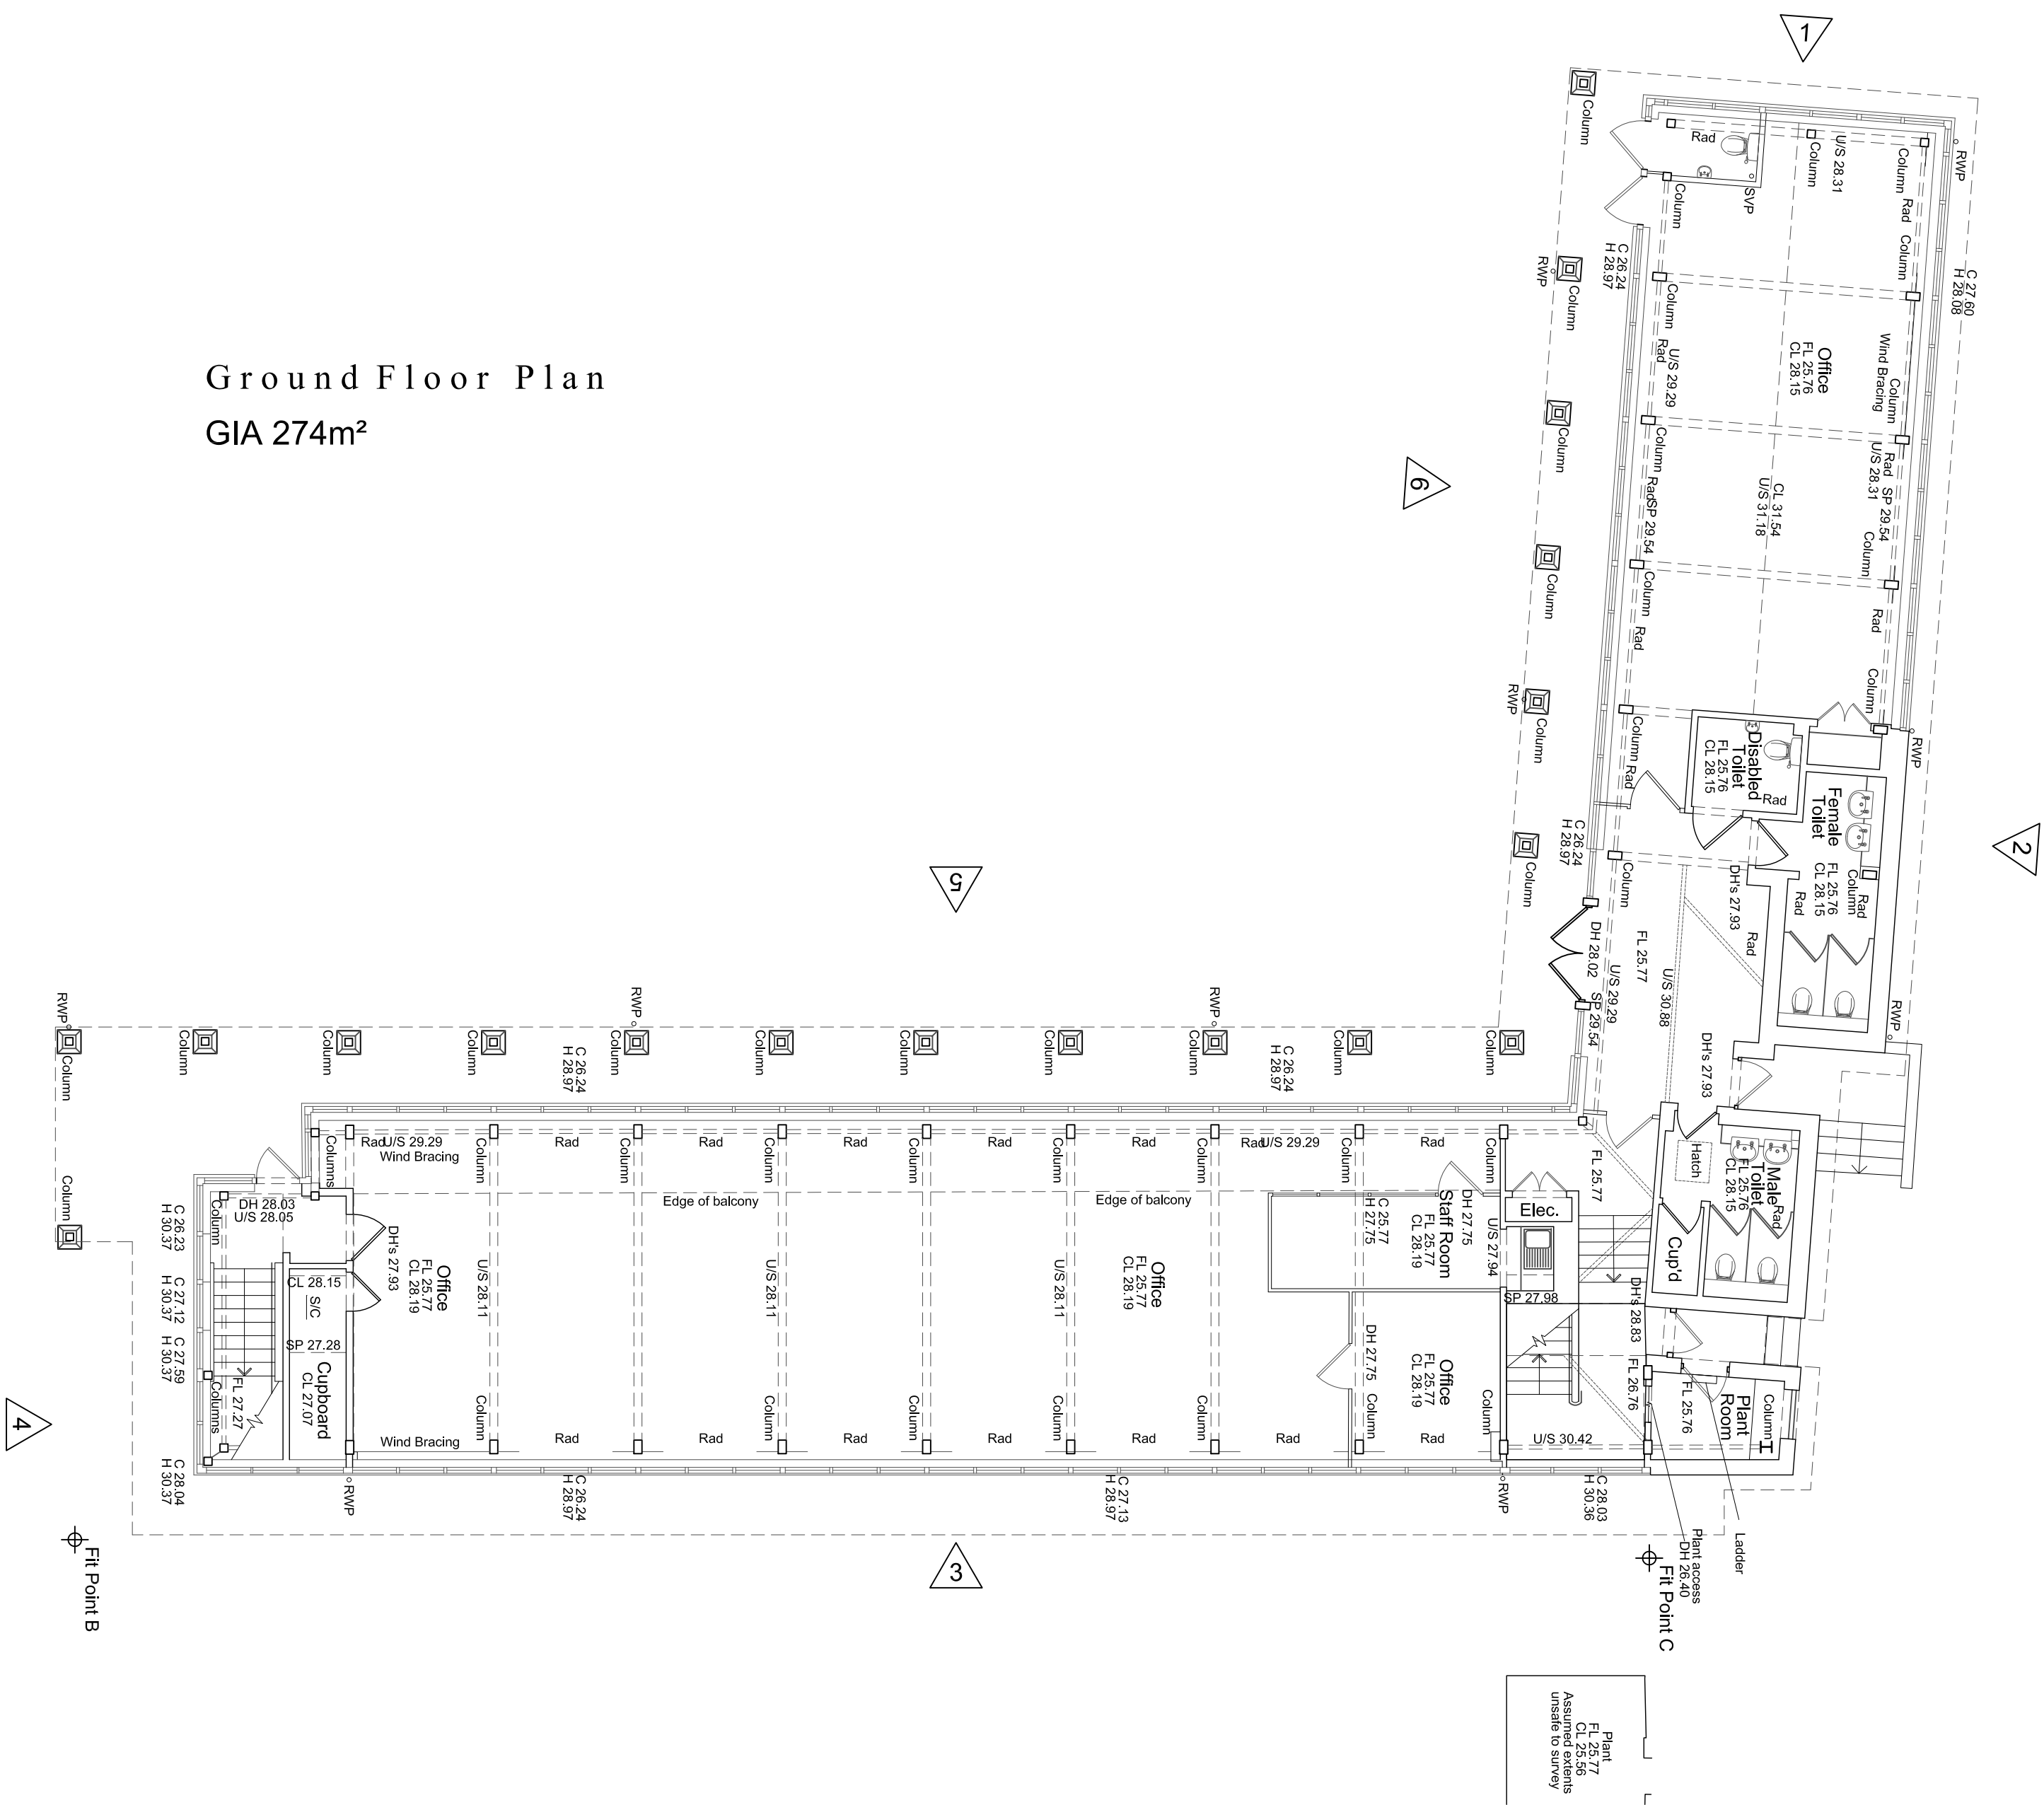

OFFICE BARN AREA SCHEDULE EXISTING	
FLOOR	GIA
GROUND	274m²
FIRST	118m²
TOTAL	392m²


Rev.	Date	Details
Project:		
Manor Court		
High Street		
Harmondsworth		
Content:		
E X I S T I N G		
Office Barn Block		
Ground Floor Plan		
Provided by MK Surveys		
North:		
Drawn By: Date:		
TH APR15		
Scale: Rev:		
1:100@A2 -		
Notes:		
Figured dimensions to be used in preference to scaled.		
The Contractor is to check all site dimensions and setting-out and obtain the Architect's instructions in respect of any discrepancy revealed before work is put in hand.		
Description or illustration of proprietary systems or products is not to be taken as licence in respect of patents or copyright involved or royalties due.		
All rights in drawing and design are reserved to the Architect.		
Copyright; not to be reproduced without the Architect's permission.		
Subject to survey		

The Old School House Bridge Road Hunton Bridge
Kings Langley Hertfordshire WD4 8RQ
T 0 1 9 2 3 2 6 7 4 8 8
w a k e l i n - a d m i n @ w a k e l i n . c o . u k
w w w . w a k e l i n . c o . u k
© Wakelin Associates 2017



Wakelin Associates
Architects

MC/17/EX16

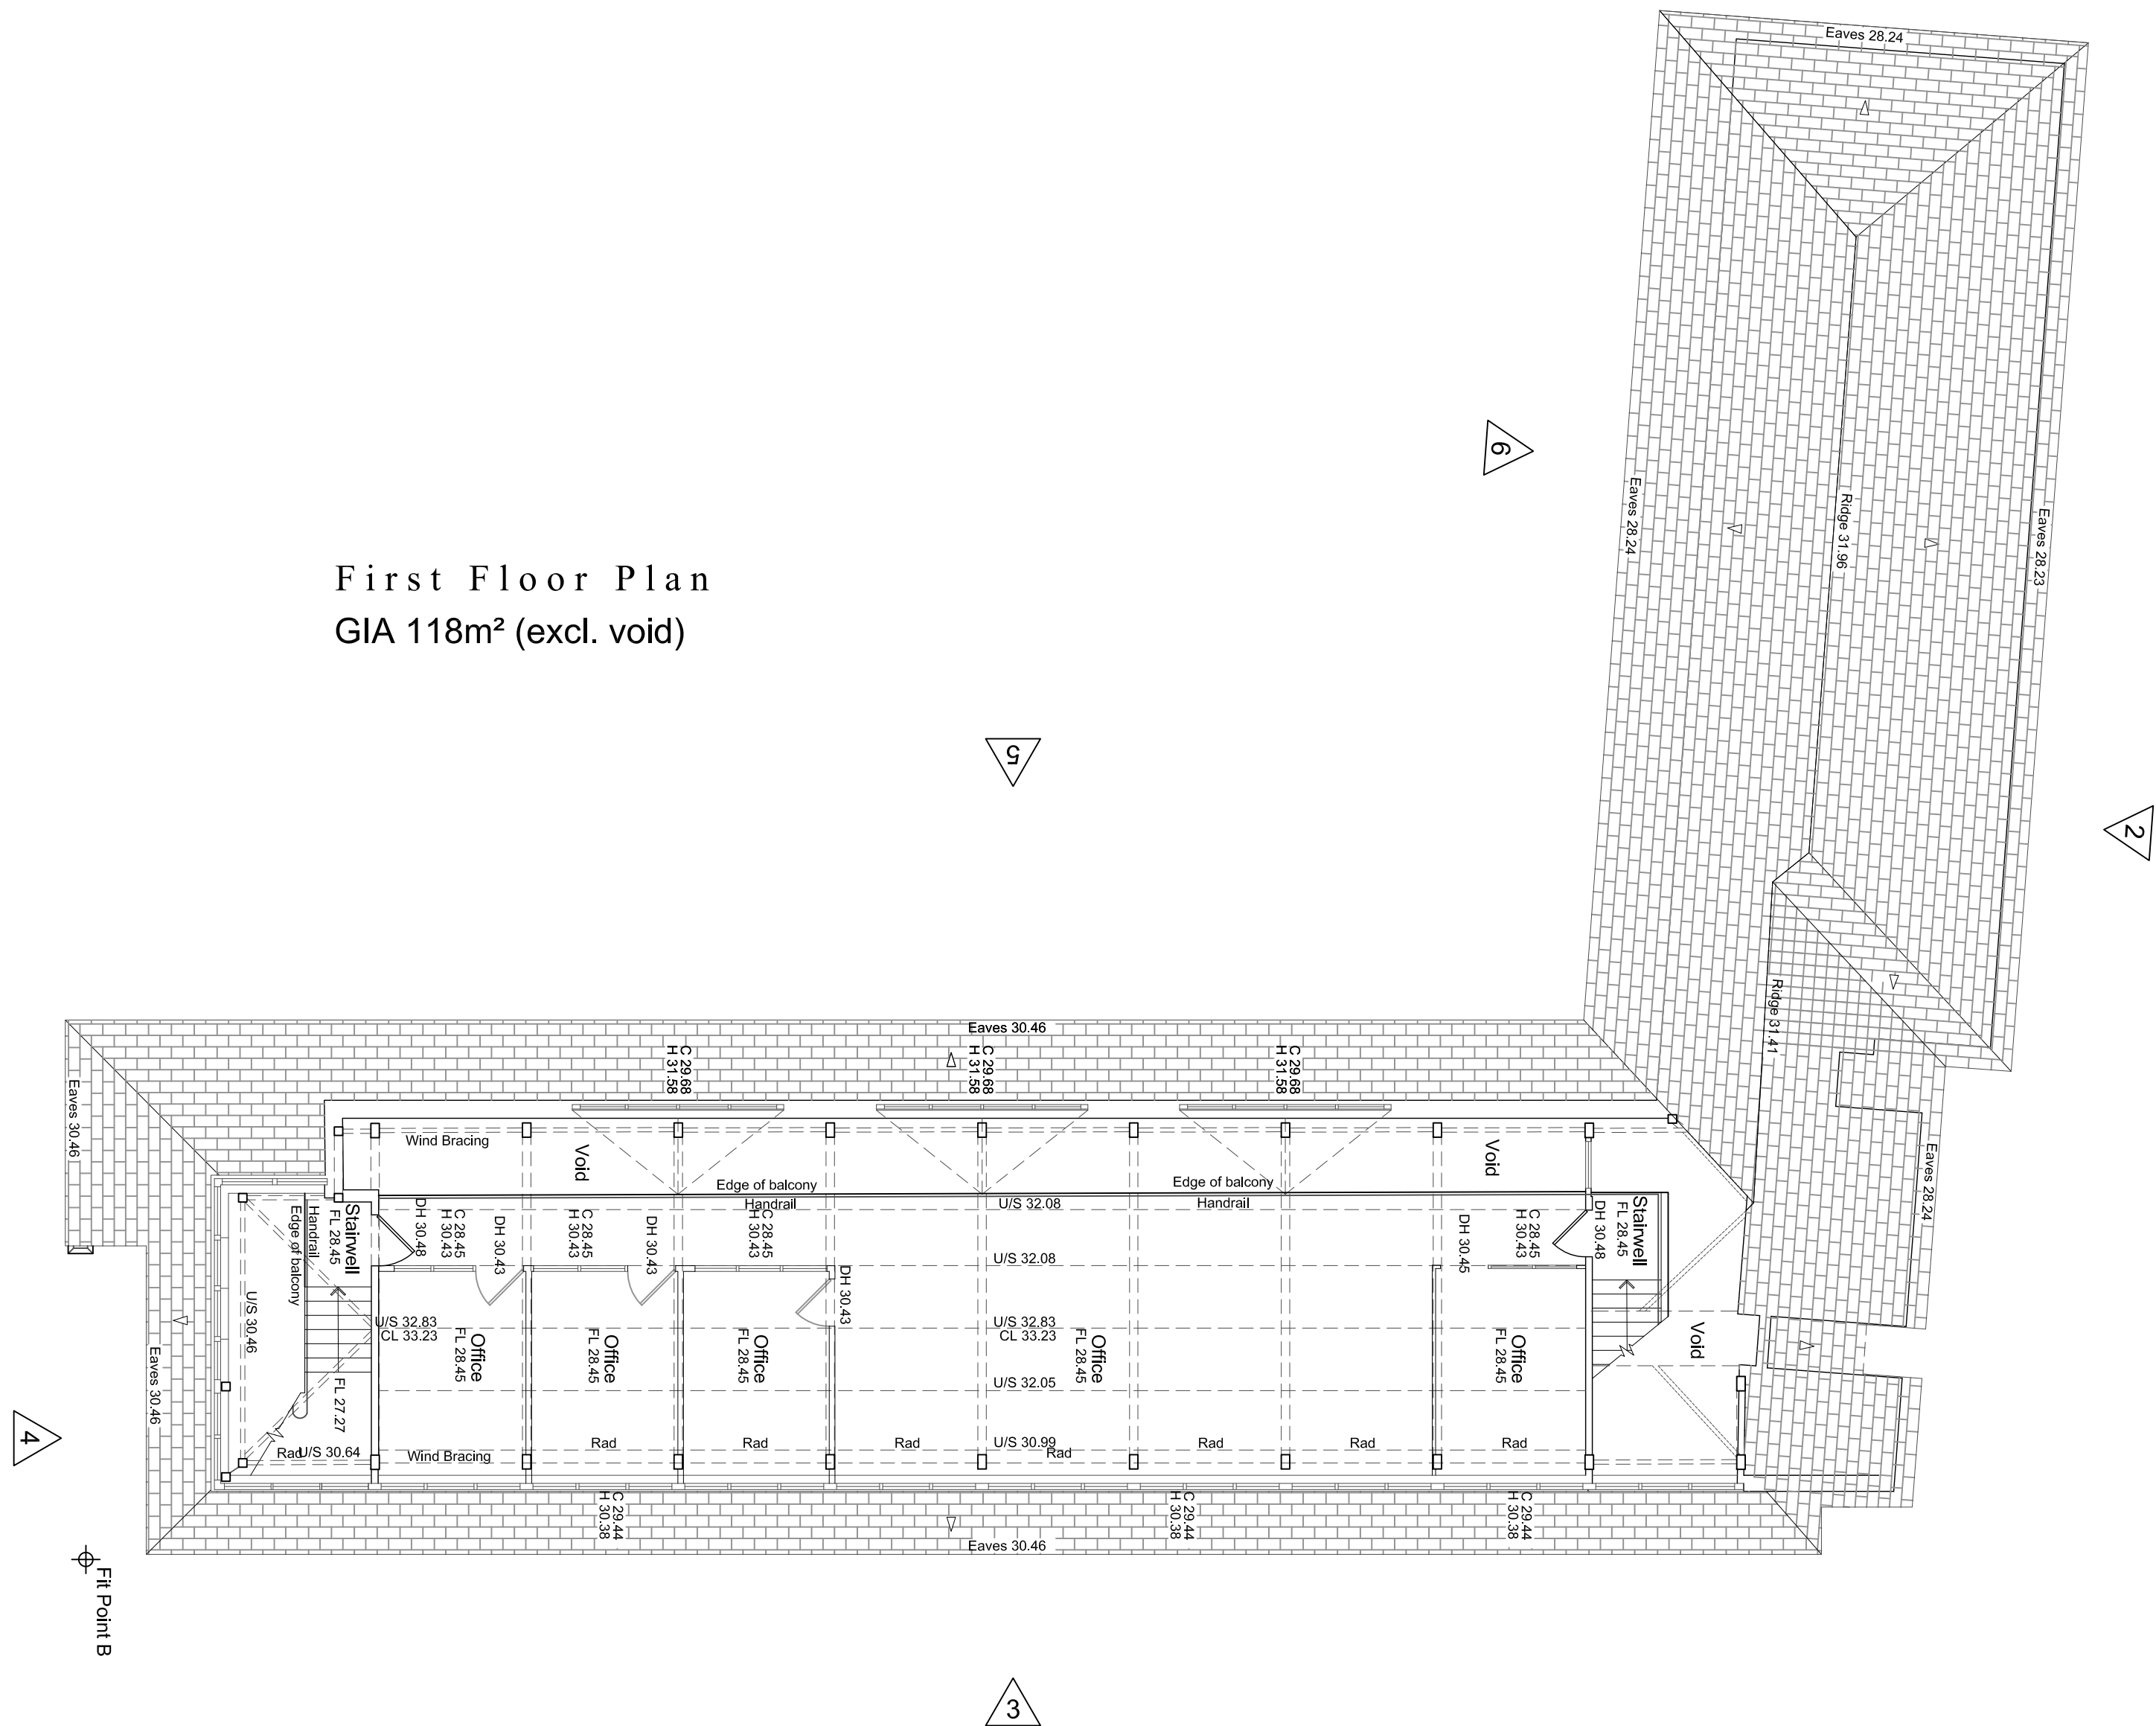

OFFICE BARN AREA SCHEDULE EXISTING	
FLOOR	GIA
GROUND	274m²
FIRST	118m²
TOTAL	392m²


Rev.	Date	Details
Project:		
Manor Court		
High Street		
Harmondsworth		
Content:		
E X I S T I N G		
Office Barn Block		
First Floor Plan		
Provided by MK Surveys		
North:		
Drawn By: Date:		
TH APR15		
Scale: Rev:		
1:100@A2 -		
Notes:		
Figured dimensions to be used in preference to scaled.		
The Contractor is to check all site dimensions and setting-out and obtain the Architect's instructions in respect of any discrepancy revealed before work is put in hand.		
Description or illustration of proprietary systems or products is not to be taken as licence in respect of patents or copyright involved or royalties due.		
All rights in drawing and design are reserved to the Architect.		
Copyright; not to be reproduced without the Architect's permission.		
Subject to survey		

The Old School House Bridge Road Hunton Bridge
Kings Langley Hertfordshire WD4 8RQ
T 0 1 9 2 3 2 6 7 4 8 8
wakelin-admin@wakelin.co.uk
www.wakelin.co.uk
© Wakelin Associates 2017




Wakelin Associates
Architects

MC/17/EX17

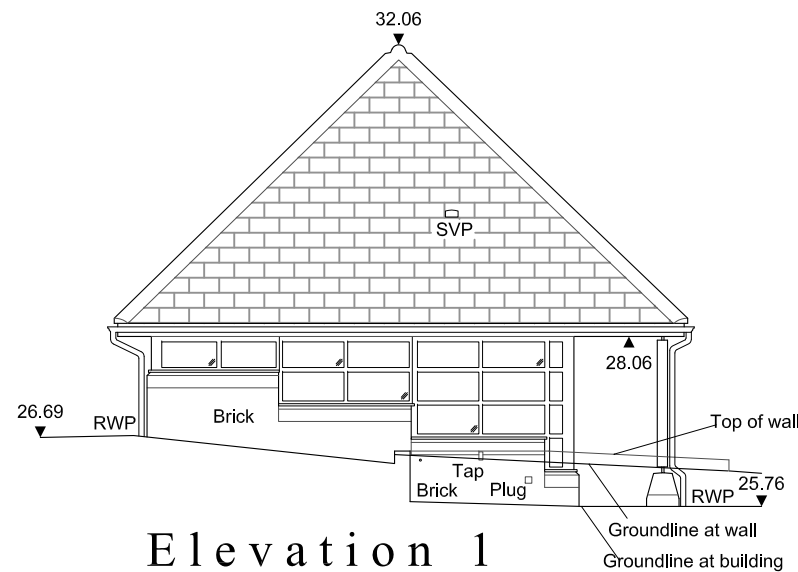




Elevation 1

Datum Line 23.00m

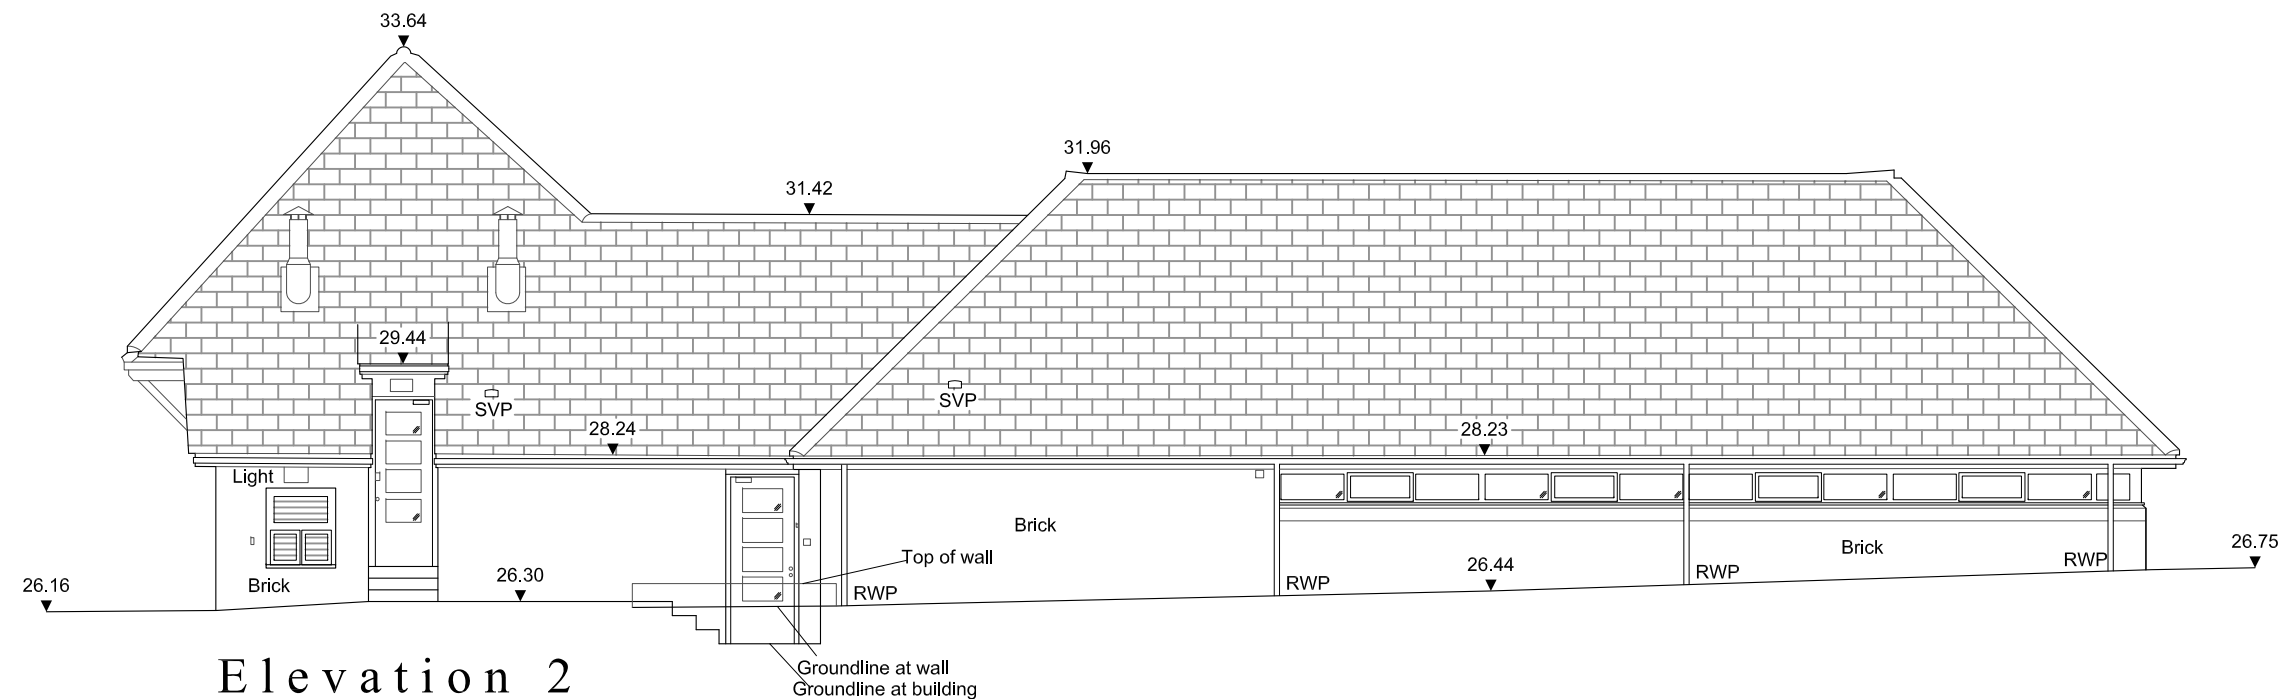

Elevation 2

Datum Line 23.00m

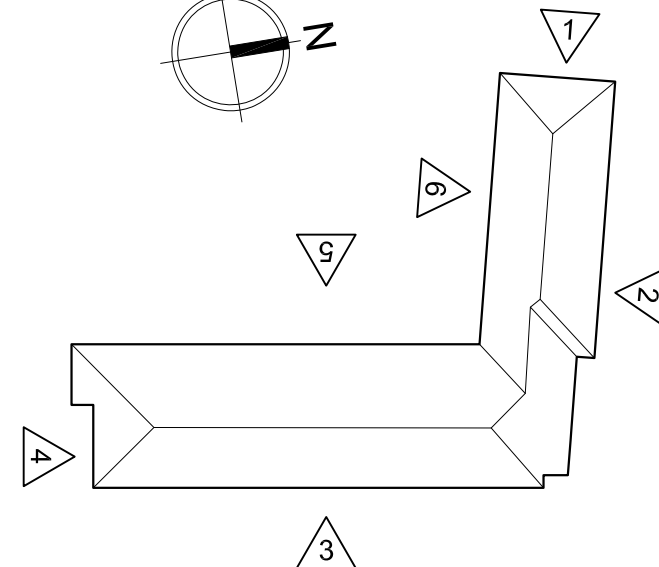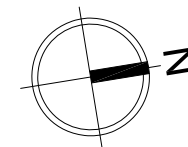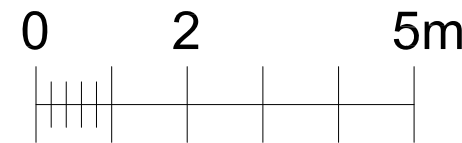





Rev.	Date	Details
Project:	Manor Court	
	High Street	
	Harmondsworth	
Content:	E X I S T I N G	
	Stable Office Block	
	Elevations 1 & 2	
	Provided by MK Surveys	
North:		
Drawn By:	Date:	
TH	APR15	
Scale:	Rev:	
1:100@A3	-	
Notes:		
Figured dimensions to be used in preference to scaled.		
The Contractor is to check all site dimensions and setting-out and obtain the Architect's instructions in respect of any discrepancy revealed before work is put in hand.		
Description or illustration of proprietary systems or products is not to be taken as licence in respect of patents or copyright involved or royalties due.		
All rights in drawing and design are reserved to the Architect.		
Copyright; not to be reproduced without the Architect's permission.		
Subject to survey		

The Old School House Bridge Road Hunton Bridge
Kings Langley Hertfordshire WD4 8RQ
T 0 1 9 2 3 2 6 7 4 8 8
w a k e l i n - a d m i n @ w a k e l i n . c o . u k
w w w . w a k e l i n . c o . u k
© Wakelin Associates 2017



Wakelin Associates
Architects

MC/17/EX18

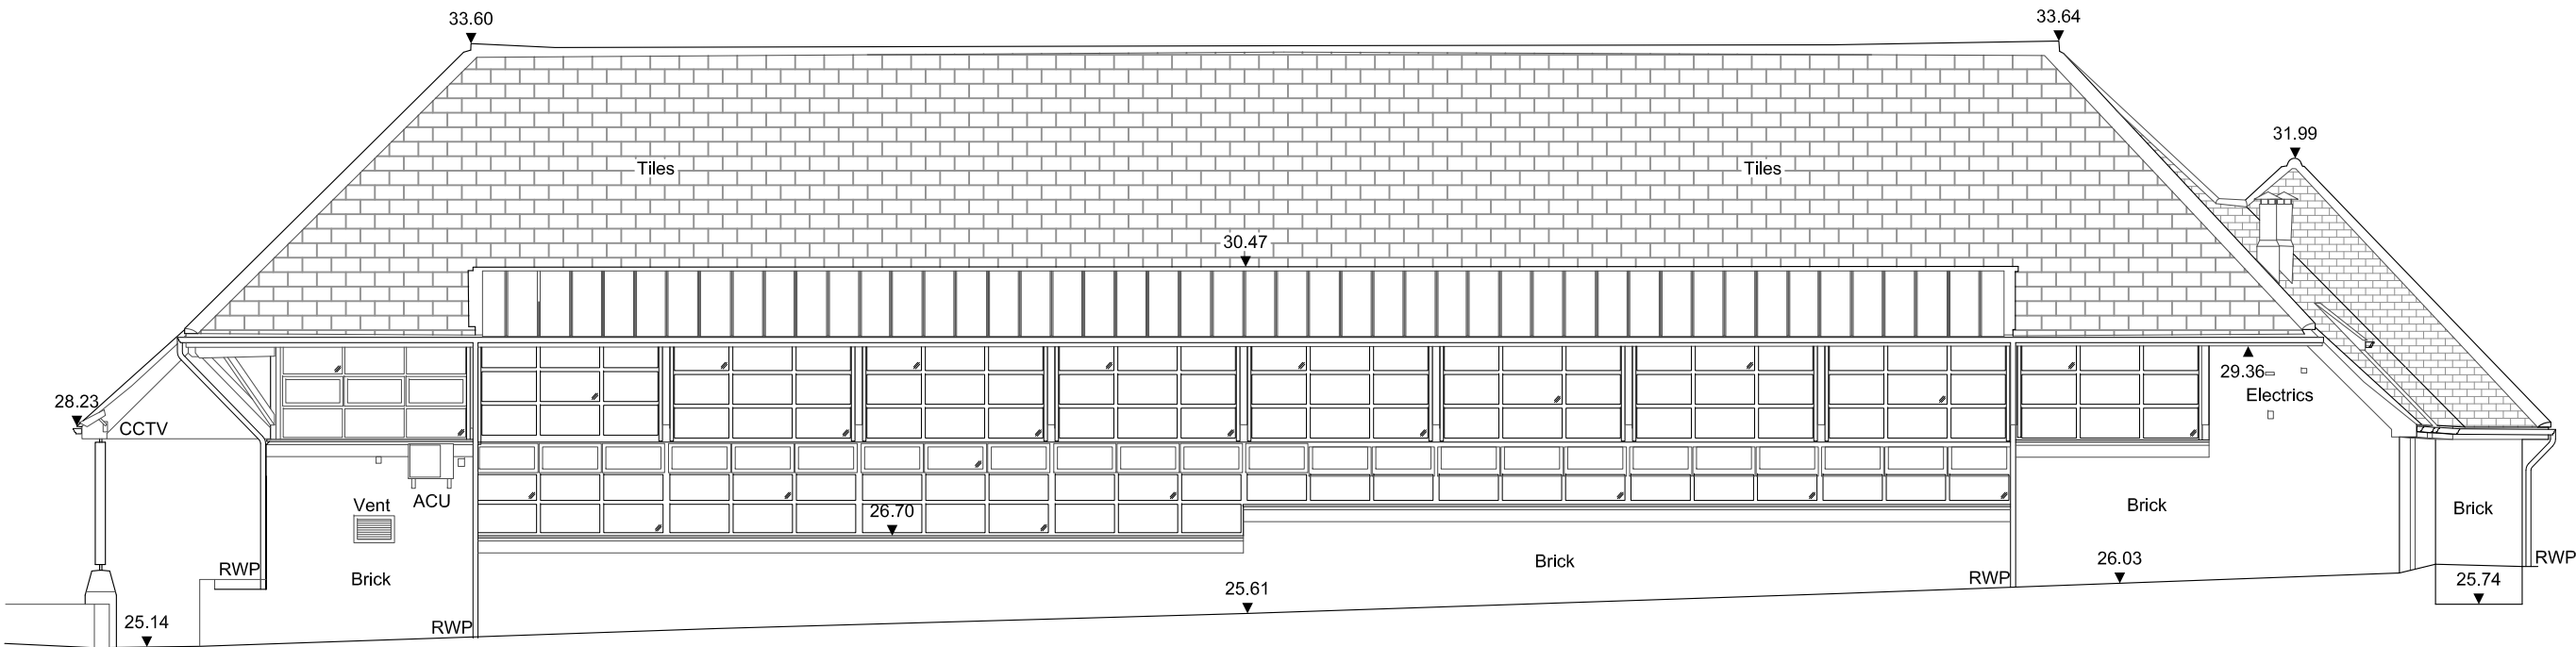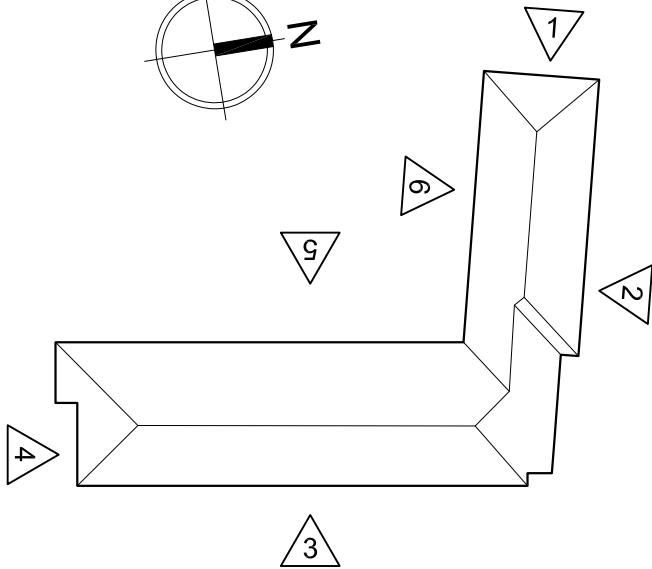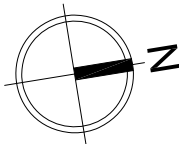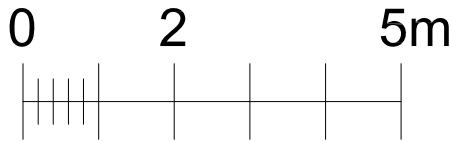

Elevation 3

Datum Line 23.00m





Rev.	Date	Details
Project:		
Manor Court		
High Street		
Harmondsworth		
Content:		
E X I S T I N G		
Stable Office Block		
Elevation 3		
Provided by MK Surveys		
North:		
Drawn By: Date:		
TH APR15		
Scale: Rev:		
1:100@A3 -		
Notes:		
Figured dimensions to be used in preference to scaled.		
The Contractor is to check all site dimensions and setting-out and obtain the Architect's instructions in respect of any discrepancy revealed before work is put in hand.		
Description or illustration of proprietary systems or products is not to be taken as licence in respect of patents or copyright involved or royalties due.		
All rights in drawing and design are reserved to the Architect.		
Copyright; not to be reproduced without the Architect's permission.		
Subject to survey		

The Old School House Bridge Road Hunton Bridge
Kings Langley Hertfordshire WD4 8RQ
T 0 1 9 2 3 2 6 7 4 8 8
w a k e l i n - a d m i n @ w a k e l i n . c o . u k
w w w . w a k e l i n . c o . u k
© Wakelin Associates 2017



Wakelin Associates
Architects

MC/17/EX19

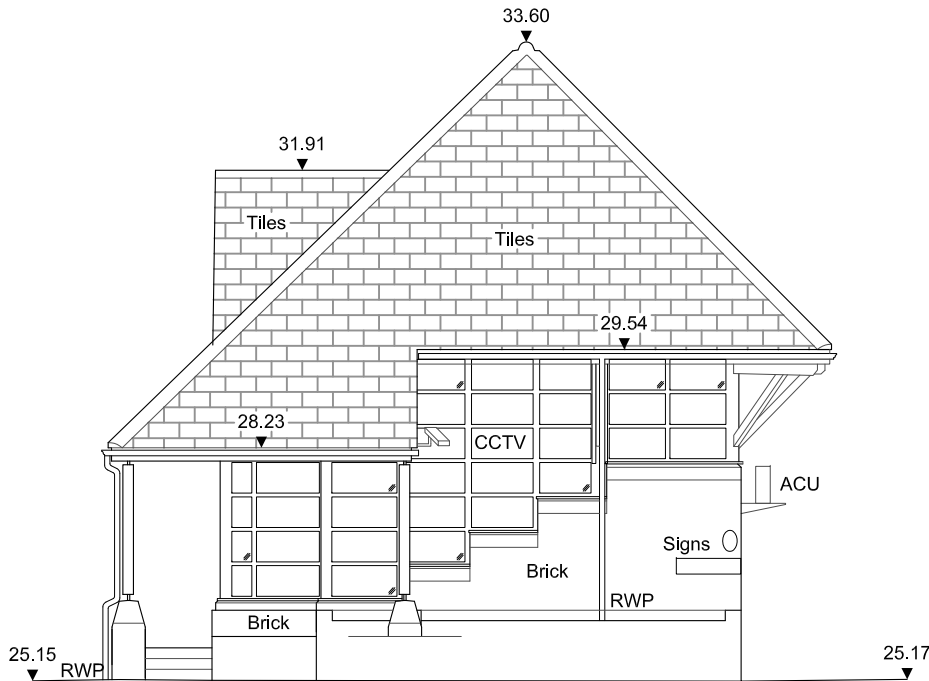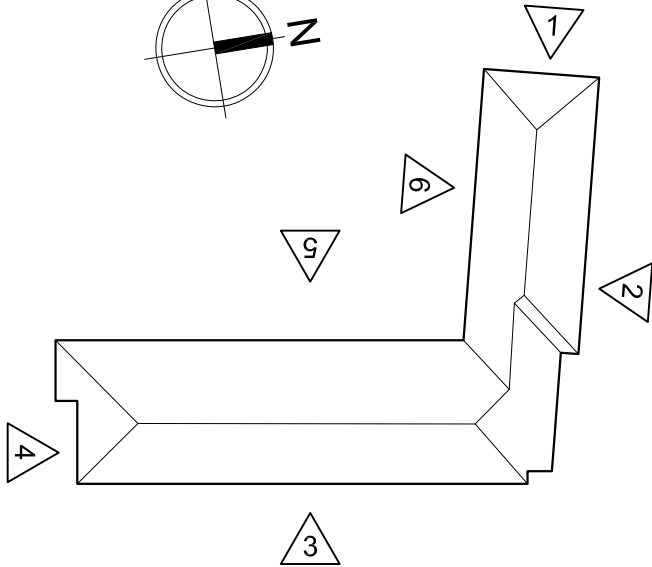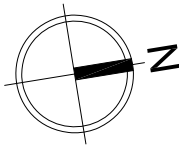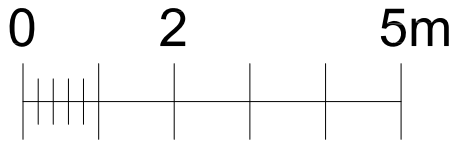

Elevation 4

Datum Line 23.00m

Rev. | Date | Details

Project:	Content:
Manor Court	E X I S T I N G
High Street	Stable Office Block
Harmondsworth	Elevation 4
	Provided by MK Surveys

North:	
Drawn By:	Date:
TH	APR15
Scale:	Rev:
1:100@A3	-




Notes:
Figured dimensions to be used in preference to scaled.
The Contractor is to check all site dimensions and setting-out and obtain the Architect's instructions in respect of any discrepancy revealed before work is put in hand.
Description or illustration of proprietary systems or products is not to be taken as licence in respect of patents or copyright involved or royalties due.
All rights in drawing and design are reserved to the Architect.
Copyright; not to be reproduced without the Architect's permission.
Subject to survey

The Old School House Bridge Road Hunton Bridge
Kings Langley Hertfordshire WD4 8RQ
T 0 1 9 2 3 2 6 7 4 8 8
w a k e l i n - a d m i n @ w a k e l i n . c o . u k
w w w . w a k e l i n . c o . u k
© Wakelin Associates 2017



Wakelin Associates
Architects

MC/17/EX20

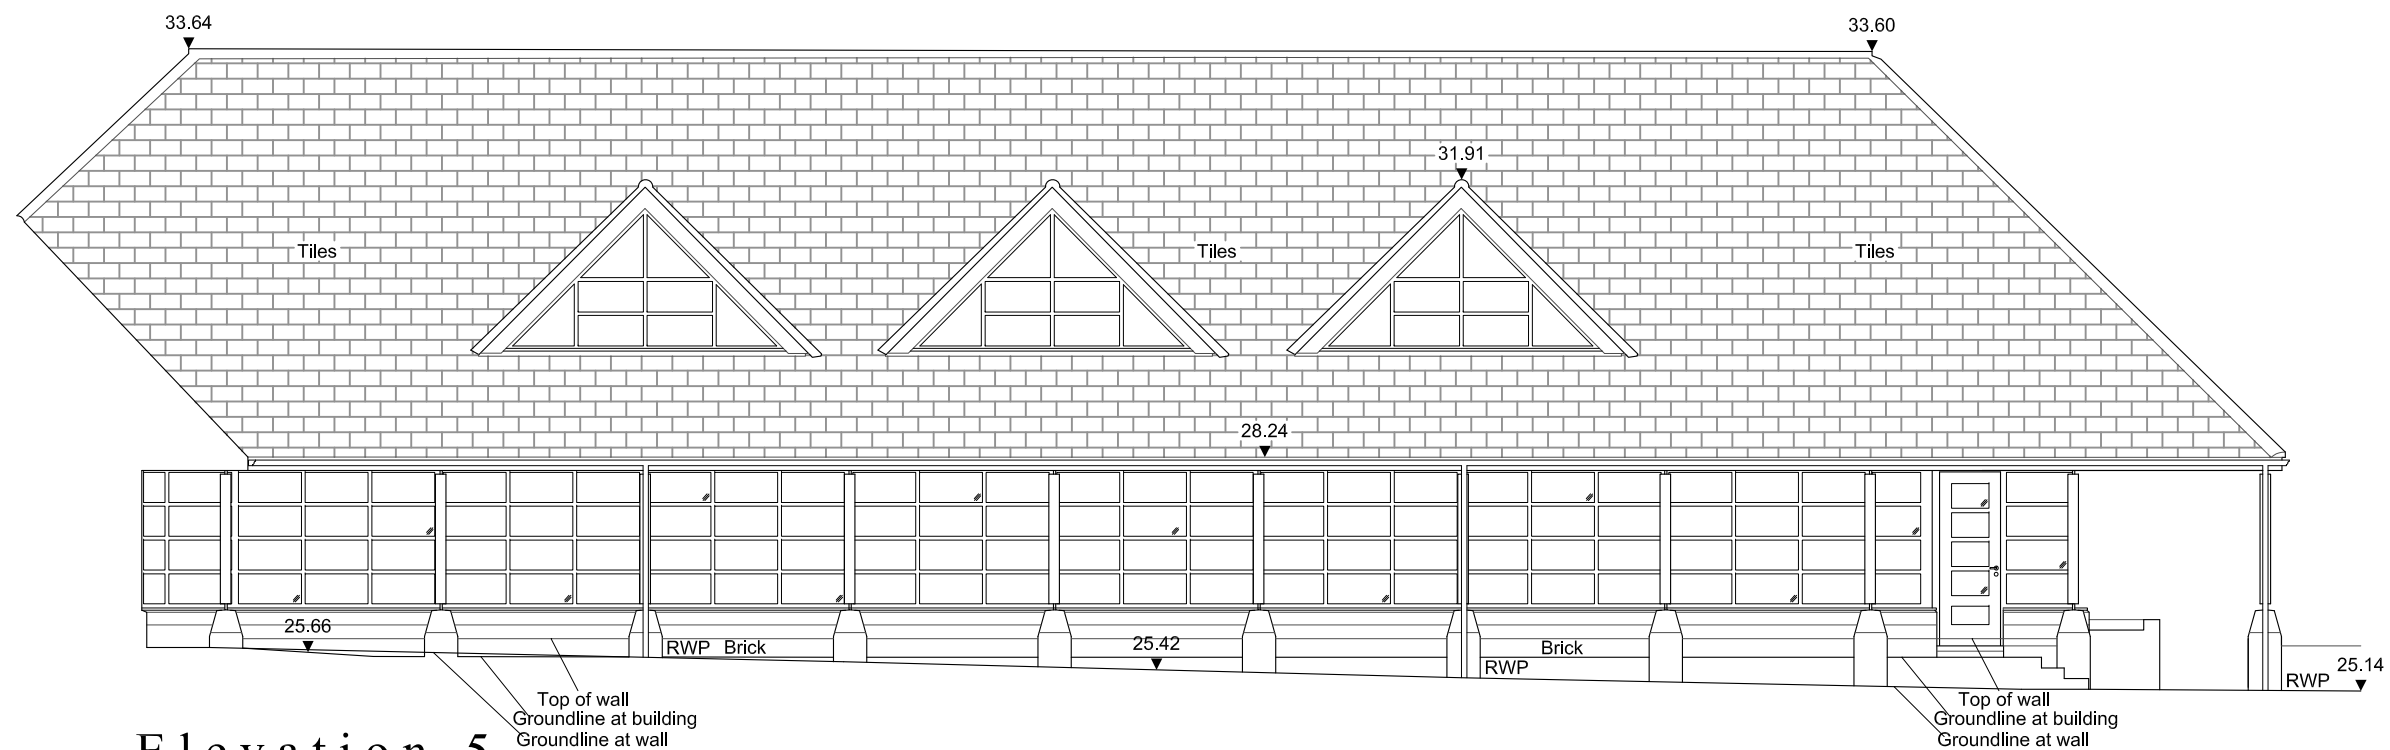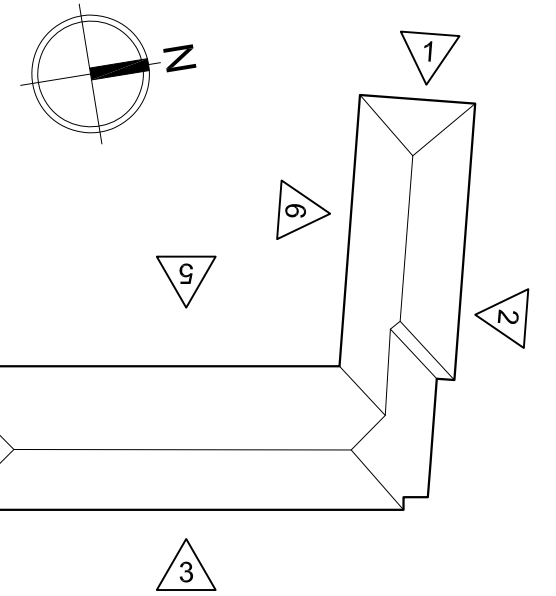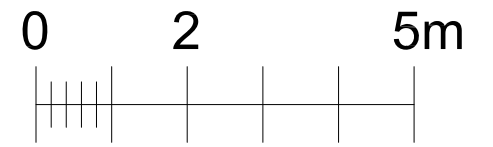

Elevation 5

Datum Line 23.00m




Rev.	Date	Details
Project:		
Manor Court		
High Street		
Harmondsworth		
Content:		
E X I S T I N G		
Stable Office Block		
Elevation 5		
Provided by MK Surveys		
North:		
Drawn By: Date:		
TH APR15		
Scale: Rev:		
1:100@A3 -		
Notes:		
Figured dimensions to be used in preference to scaled.		
The Contractor is to check all site dimensions and setting-out and obtain the Architect's instructions in respect of any discrepancy revealed before work is put in hand.		
Description or illustration of proprietary systems or products is not to be taken as licence in respect of patents or copyright involved or royalties due.		
All rights in drawing and design are reserved to the Architect.		
Copyright; not to be reproduced without the Architect's permission.		
Subject to survey		

The Old School House Bridge Road Hunton Bridge
Kings Langley Hertfordshire WD4 8RQ
T 0 1 9 2 3 2 6 7 4 8 8
w a k e l i n - a d m i n @ w a k e l i n . c o . u k
w w w . w a k e l i n . c o . u k
© Wakelin Associates 2017



Wakelin Associates
Architects

MC/17/EX21

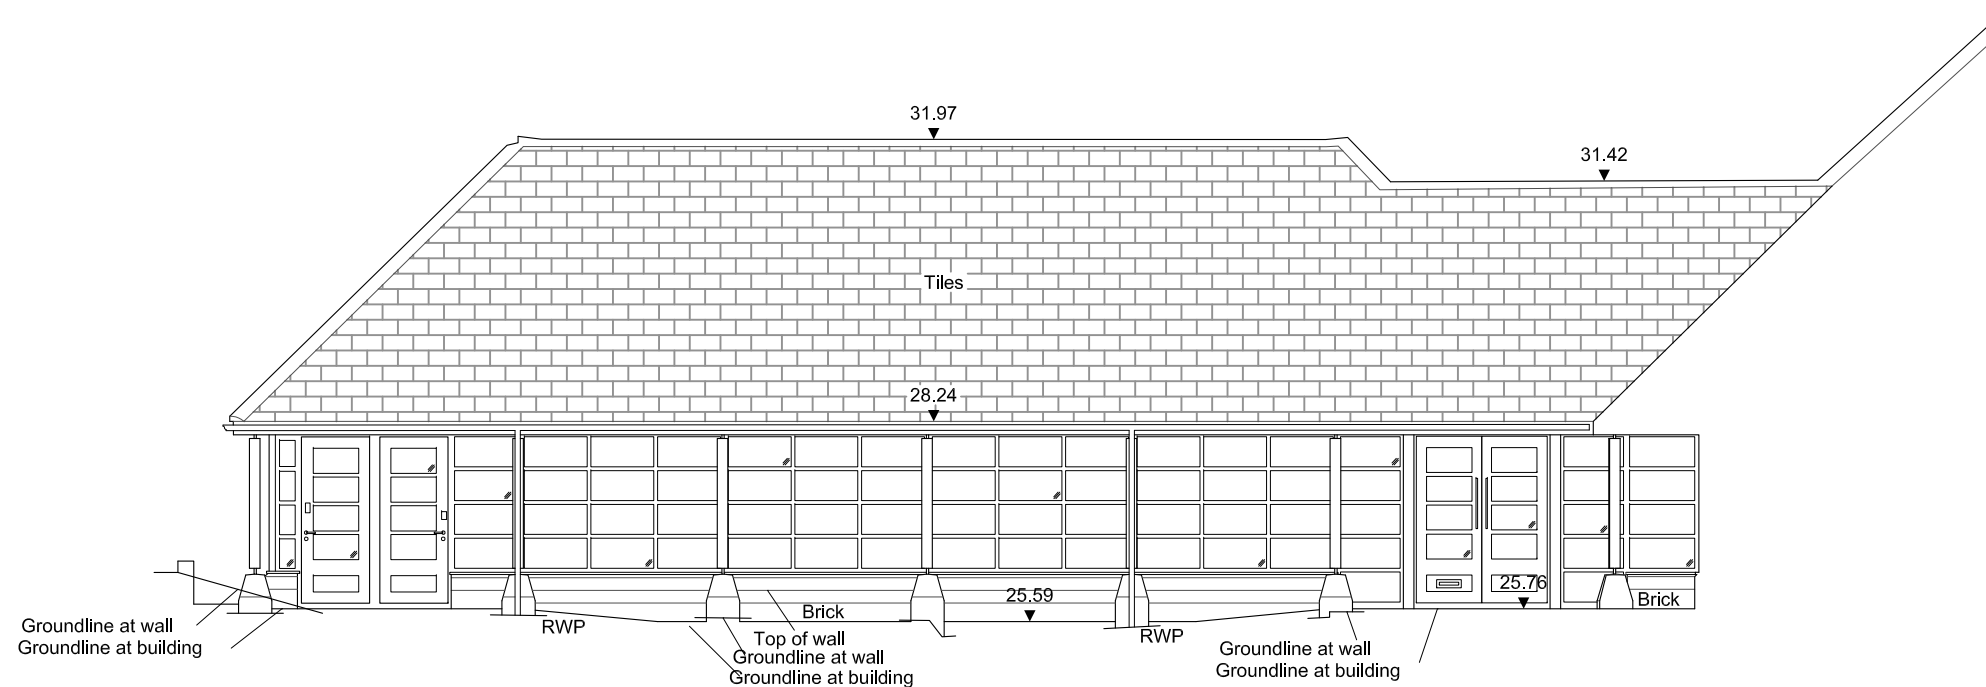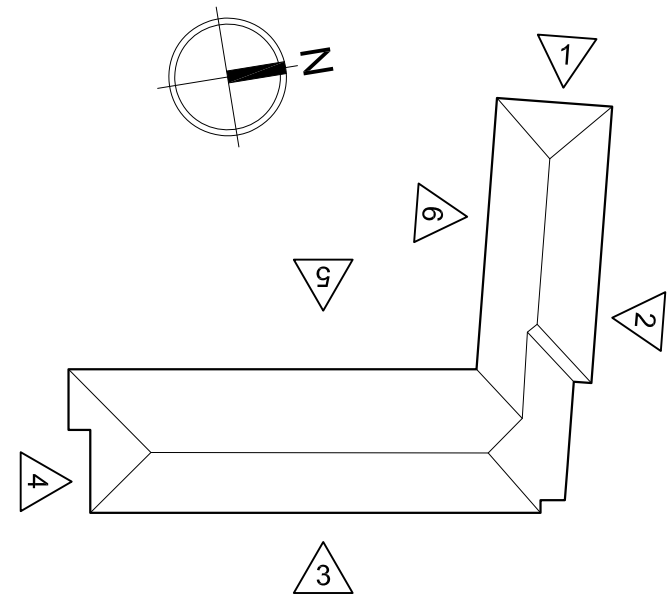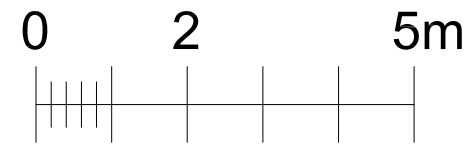

Elevation 6

Datum Line 23.00m

Rev.	Date	Details
Project:	Manor Court	
High Street		
Harmondsworth		
Content:	E X I S T I N G	
Stable Office Block		
Elevation 6		
Provided by MK Surveys		
North:		
Drawn By:	Date:	
TH	APR15	
Scale:	Rev:	
1:100@A3	-	
Notes:		
Figured dimensions to be used in preference to scaled.		
The Contractor is to check all site dimensions and setting-out and obtain the Architect's instructions in respect of any discrepancy revealed before work is put in hand.		
Description or illustration of proprietary systems or products is not to be taken as licence in respect of patents or copyright involved or royalties due.		
All rights in drawing and design are reserved to the Architect.		
Copyright; not to be reproduced without the Architect's permission.		
Subject to survey		

The Old School House Bridge Road Hunton Bridge
Kings Langley Hertfordshire WD4 8RQ
T 0 1 9 2 3 2 6 7 4 8 8
w a k e l i n - a d m i n @ w a k e l i n . c o . u k
w w w . w a k e l i n . c o . u k

© Wakelin Associates 2017



Wakelin Associates
Architects

MC/17/EX22