
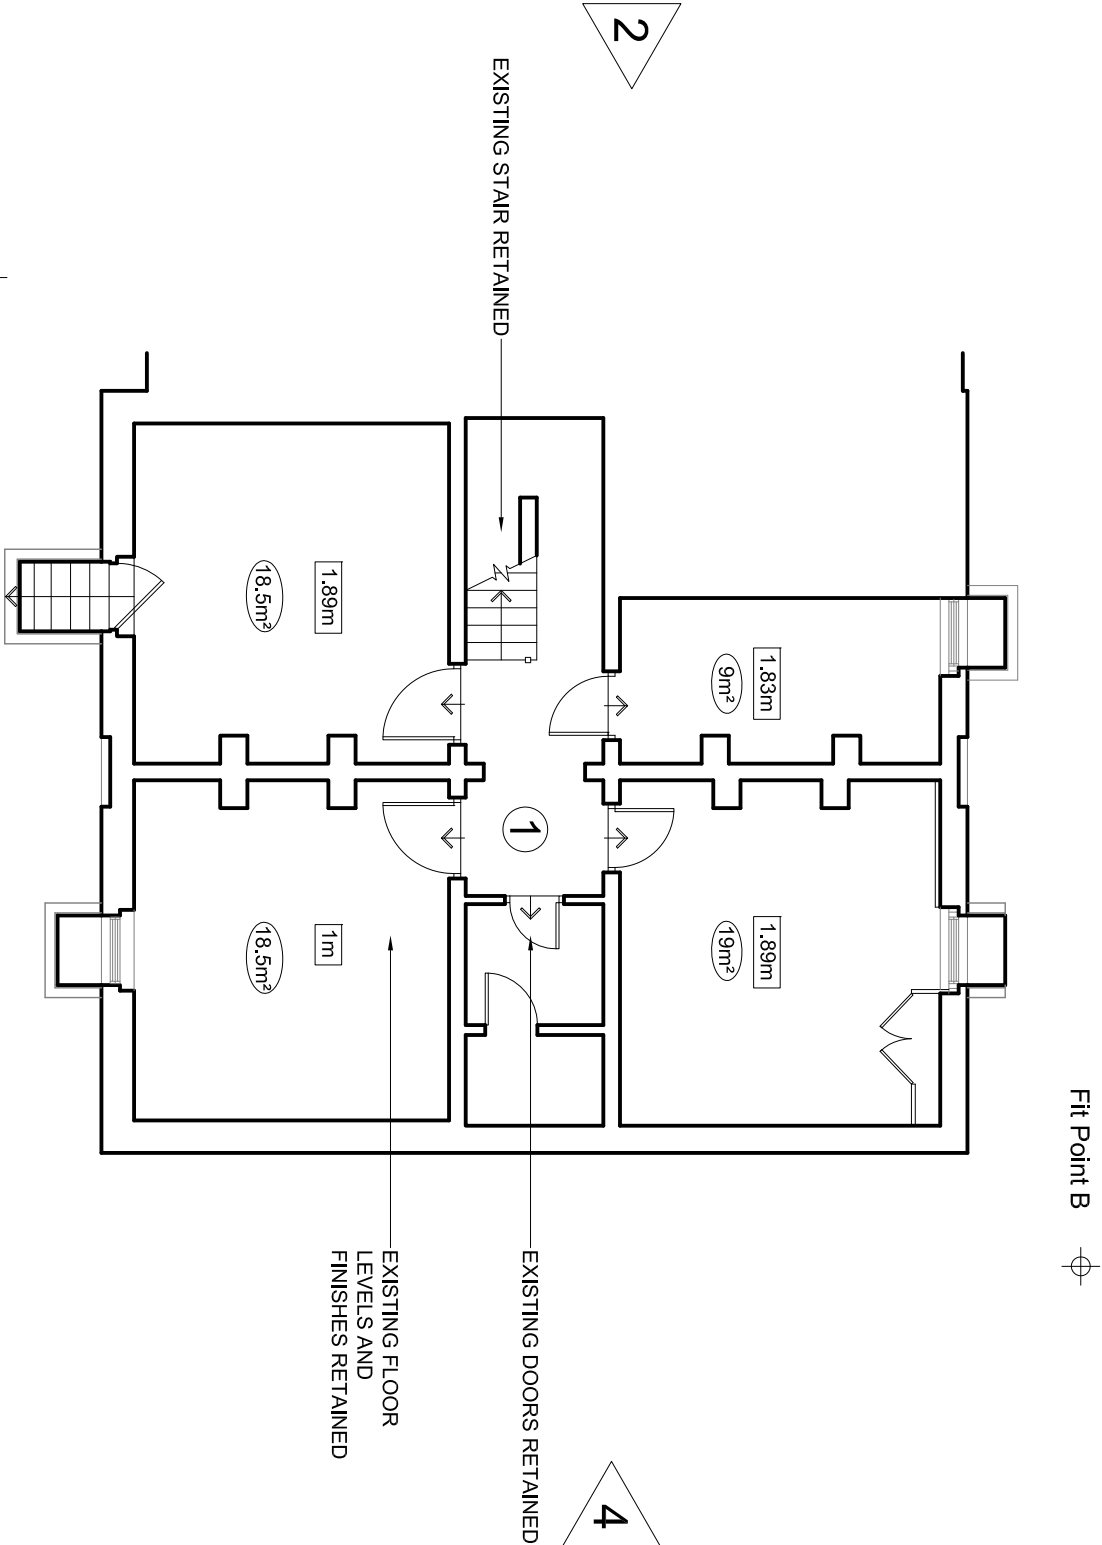
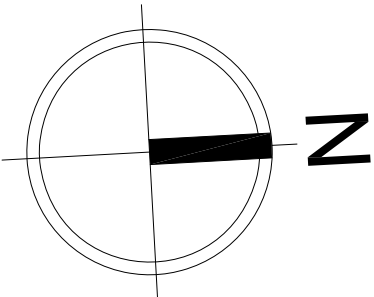


NOTE:
ALL EXISTING HISTORIC FABRIC TO BE RETAINED
ALL EXISTING DOORS TO BE RETAINED
ALL EXISTING LEVELS AND FINISHES TO BE RETAINED
WATERPROOFING OF BASEMENT TO BE AS RECOMMENDED BY SPECIALIST IN LINE WITH ENGLISH HERITAGE RECOMMENDATIONS

Key:
***m Ceiling Height
*m² Room Area

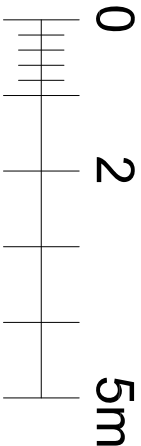

MANOR LODGE AREA SCHEDULE PROPOSED			
UNIT	FLOOR	GIA	
1	BASEMENT	88.6m²	
	GROUND	102m²	
	FIRST	98.2m²	
TOTAL		288.8m²	
2	GROUND	84.3m²	
	FIRST	84.1m²	
	SECOND	30.2m²	
TOTAL		198.6m²	

Basement Floor Plan

Unit 1
GIA 88.6m²

Rev	Date	Details
Project:		
Content:		
North:		
Notes:		
Manor Court		
High Street		
Harmondsworth		
P R O P O S E D		
Manor Lodge		
Basement Floor Plan		
Drawn By: TH		
Date: APR15		
Scale: 1:100@A3		
Rev: -		

The Old School House Bridge Road Hunton Bridge
Kings Langley Hertfordshire WD4 8RQ
T 0 1 9 2 3 2 6 7 4 8 8
w a k e l i n - a d m i n @ w a k e l i n . c o . u k
w w w . w a k e l i n . c o . u k
© Wakelin Associates 2017



Wakelin Associates
Architects

MC/17/L02