

 
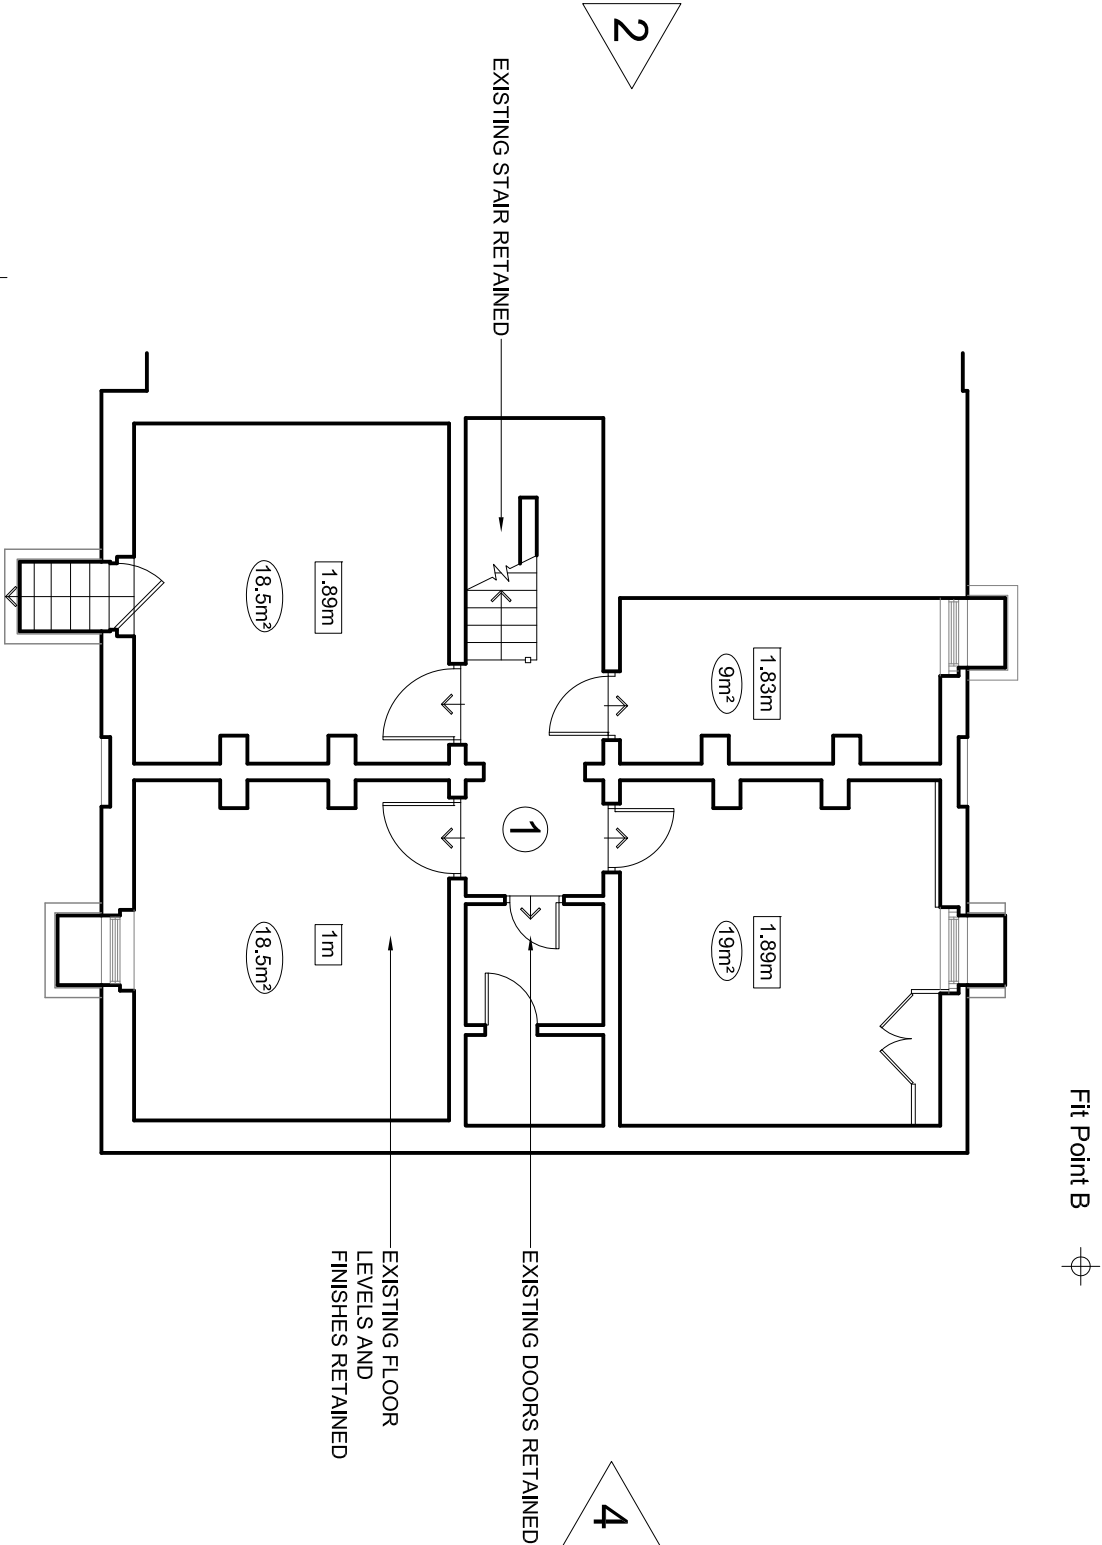


NOTE:
ALL EXISTING HISTORIC FABRIC TO BE RETAINED
ALL EXISTING DOORS TO BE RETAINED
ALL EXISTING LEVELS AND FINISHES TO BE RETAINED

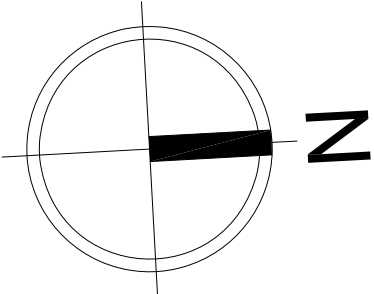

Key:
***m Ceiling Height
*m² Room Area

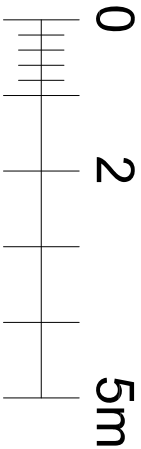

MANOR LODGE AREA SCHEDULE PROPOSED		
UNIT	FLOOR	GIA
1	BASEMENT	88.6m²
	GROUND	102m²
	FIRST	98.2m²
TOTAL		288.8m²
2	GROUND	84.3m²
	FIRST	84.1m²
	SECOND	30.2m²
TOTAL		198.6m²

Unit 1
GIA 88.6m²

Basement Floor Plan

A		18-10-18		Waterproofing note removed following consultee comment	
Rev:	Date	Details	Content:	North:	Notes:
Project:		Manor Court		P R O P O S E D	
High Street		Manor Lodge		TH APR15	
Harmondsworth		Basement Floor Plan		Scale: 1:100@A3	
				Rev: -	

The Old School House Bridge Road Hunton Bridge
Kings Langley Hertfordshire WD4 8RQ
T 0 1 9 2 3 2 6 7 4 8 8
w a k e l i n - a d m i n @ w a k e l i n . c o . u k
w w w . w a k e l i n . c o . u k
© Wakelin Associates 2017



Wakelin Associates
Architects

MC/17/L02A