

NOTE:

ORIGINAL EXISTING DOORS RETAINED
NEW DOORS TO MATCH ORIGINAL DOORS

FIREPLACES TO BE OPENED UP AND RETAINED


ALL EXISTING ARCHITRAVES, SKIRTING AND COVING TO BE RETAINED AND
REFURBISHED

ALL MODERN ARCHITRAVES, SKIRTING AND COVING TO BE REPLACED TO MATCH
ORIGINAL

ALL NEW ARCHITRAVES, SKIRTING AND COVING TO MATCH ORIGINAL

NEW MODERN STAIR TO BE OF SIMPLE DESIGN TO BE SUBSERVIENT TO EXISTING
STAIR IN MAIN PART OF HOUSE



EXISTING RADIAITORS RETAINED OR REPLACED UTILIZING EXISTING SERVICE PIPES.
REPLACEMENT COVERS TO BE IN KEEPING WITH THE PERIOD OF THE PROPERTY

 


Fit Point B

Key:

- Unit No.
- Room Area
- New Fabric
- Existing Structure To Be Removed
- Outline Of Existing Single Storey Modern Extension
- Existing Radiator - see note
- New Radiator

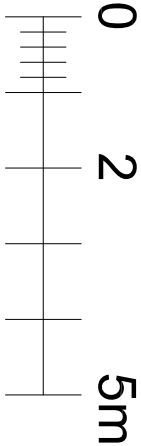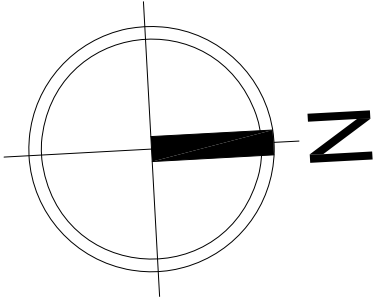


UNIT 2
GIA 30.2m²

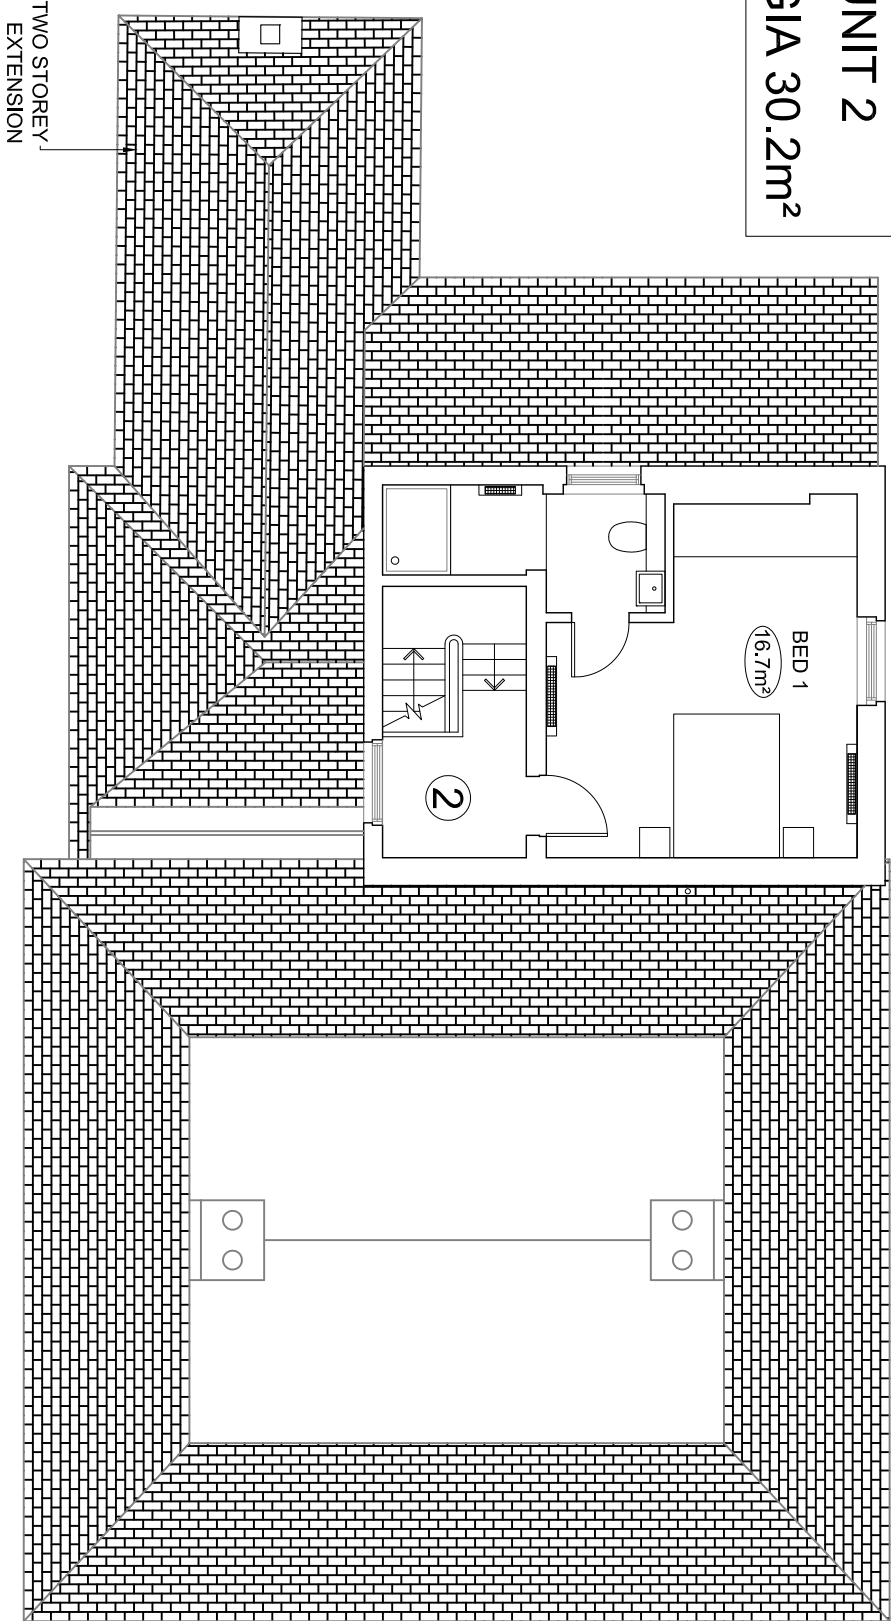

Fit Point A

Second Floor Plan

 

A - 18-10-18 Amendment to stair following consultee comment

Rev: | Date: | Details

Project:

Content:

North:

Notes:

Manor Court
High Street
Harmondsworth

P R O P O S E D
Manor Lodge
Second Floor Plan

Drawn By: TH
Date: APR15

Scale: 1:100@A3
Rev: -

Figured dimensions to be used in preference to scale.
The architect is not responsible for any error or omission in the
Architect's instructions in respect of any discrepancy revealed before work is put in
hand.
Description or illustration of proprietary systems or products is not to be taken as
licence in respect of patents or copyright involved or royalties due.
All rights in drawing and design are reserved to the Architect.
Copyright is to be reproduced without the Architect's permission.
Subject to survey

MANOR LODGE AREA SCHEDULE PROPOSED			
UNIT	FLOOR	GIA	
1	BASEMENT	88.6m²	
	GROUND	102m²	
	FIRST	98.2m²	
TOTAL		288.8m²	
2	GROUND	84.3m²	
	FIRST	84.1m²	
	SECOND	30.2m²	
TOTAL		198.6m²	

The Old School House Bridge Road Hunton Bridge
Kings Langley Hertfordshire WD4 8RQ
T 0 1 9 2 3 2 6 7 4 8 8
w a k e l i n - a d m i n @ w a k e l i n . c o . u k
w w w . w a k e l i n . c o . u k

© Wakelin Associates 2017



Wakelin Associates
Architects

MC/17/L05A