


EXISTING

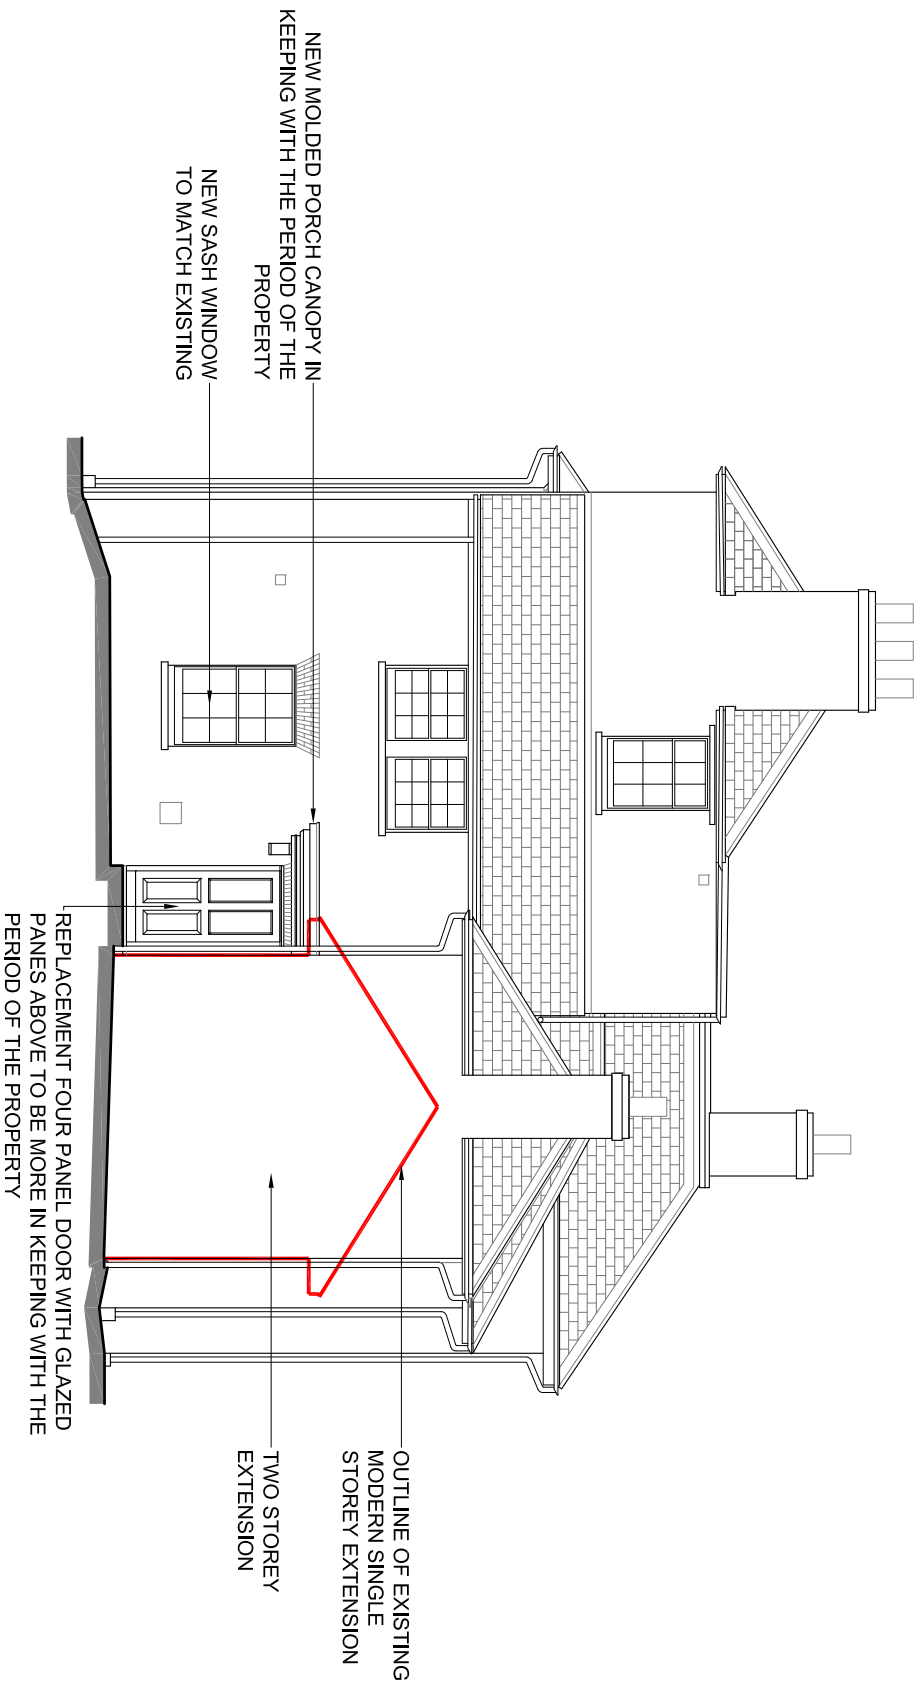

Elevation 2

Datum Line 23.00m


PROPOSED

Project:	B 12-12-18 Existing roofscape reinstated	
	A 6-12-18	Additional notes added, amendments to roof
Rev:	Date	Details
Manor Court	Content:	
High Street	P R O P O S E D	
Hammondsworth	Manor Lodge	
	Elevations 2	
	North:	
	Drawn By:	Date:
	TH	APR15
	Scale:	Rev:
	1:100@A3	-
	Notes:	
	Figured dimensions to be used in preference to scaled.	
	The Contractor is to check all site dimensions and setting-out and obtain the Architect's instructions in respect of any discrepancy revealed before work is put in hand.	
	Description of illustration of proprietary systems or products is not to be taken as licence in respect of patents or copyright involved or royalties due.	
	All drawings are copyright of the Architect and are not to be reproduced without the Architect's permission.	
	Subject to survey	


The Old School House Bridge Road Hunton Bridge
Kings Langley Hertfordshire WD4 8RQ



Wakelin Associates
Architects

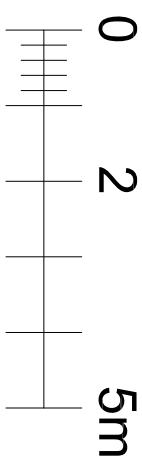

Roof Plan

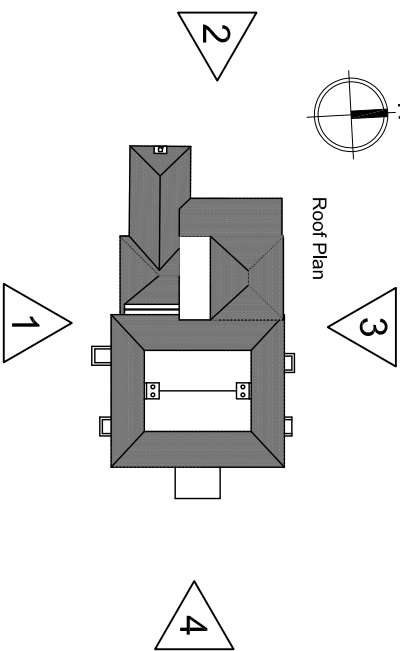

NOTE:

ORIGINAL EXISTING DOORS RETAINED
NEW DOORS TO MATCH ORIGINAL DOORS
EXISTING WINDOWS TO BE RETAINED AND
REFURBISHED WHERE NECESSARY
PROPOSED SASH WINDOWS TO MATCH EXISTING
EXISTING CAMERAS, SERVICES AND CABLING
REMOVED
PLASTIC PIPEWORK TO BE REPLACED WITH CAST
METAL
SNORKEL BOILER FLUES TO BE REPLACED WITH
DISCREET FLUES
OBSCURED GLAZING TO BE TRADITIONAL ETCHED
GLASS

