


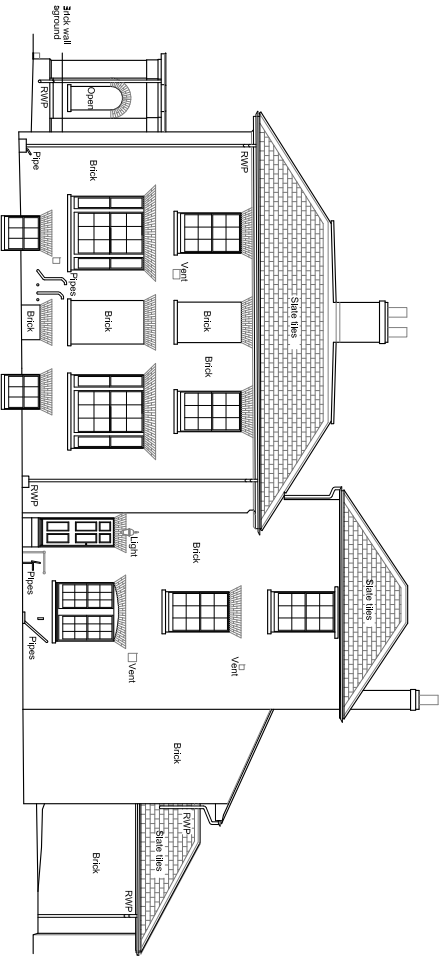

Elevation 3

Datum Line 23.00m

EXISTING

- NOTE:
- ORIGINAL EXISTING DOORS RETAINED
 - NEW DOORS TO MATCH ORIGINAL DOORS
 - EXISTING WINDOWS TO BE RETAINED AND REFURBISHED WHERE NECESSARY
 - PROPOSED SASH WINDOWS TO MATCH EXISTING
 - EXISTING CAMERAS, SERVICES AND CABLING REMOVED
 - PLASTIC PIPEWORK TO BE REPLACED WITH CAST METAL
 - SNORKEL BOILER FLUES TO BE REPLACED WITH DISCREET FLUES
 - OBSURED GLAZING TO BE TRADITIONAL ETCHED GLASS





Elevation 3


Datum Line 23.00m

PROPOSED

B	12-12-18 Existing roofscape reinstated	
	A	6-12-18 Additional notes added, amendments to roof
Rev	Date	Details
Project:		
Manor Court		
High Street		
Harmondsworth		
Content:		
P R O P O S E D		
Manor Lodge		
Elevations 3		
North:		
Drawn By: TTH Date: APR 15		
Scale: 1:100@A3 Rev: -		
Notes:		
Figured dimensions to be used in preference to scale. The Contractor is to check all site dimensions and setting-out and obtain the Architect's instructions in respect of any discrepancy revealed before work is put in hand. Description or illustration of proprietary systems or products is not to be taken as licence in respect of patents or copyright involved or royalties due. All rights in drawing and design are reserved to the Architect. Copyright in the drawings and design is not to be reproduced without the Architect's permission. Subject to survey		

 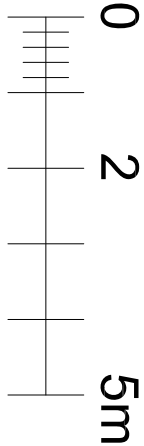

Roof Plan

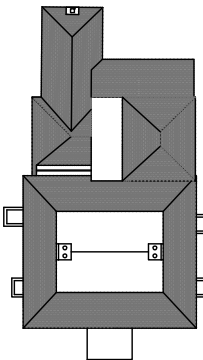

The Old School House Bridge Road Hunton Bridge
Kings Langley Hertfordshire WD4 8RQ
T 0 1 9 2 3 2 6 7 4 8 8
w a k e l i n - a d m i n @ w a k e l i n . c o . u k
w w w . w a k e l i n . c o . u k

© Wakelin Associates 2017



Wakelin Associates
Architects

MC/17/L08B