
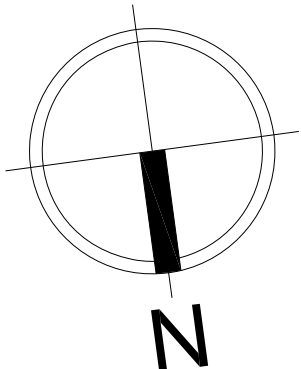


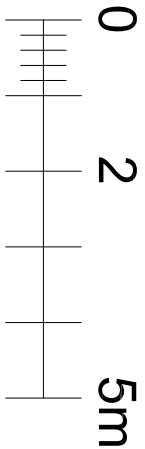

| STABLE BLOCK<br>AREA SCHEDULE |             |         |  |
|-------------------------------|-------------|---------|--|
| UNIT                          | TYPE        | GIA     |  |
| 3                             | 2 BED FLAT  | 54m²    |  |
| 4                             | 1 BED FLAT  | 51m²    |  |
| 5                             | 1 BED FLAT  | 50m²    |  |
| 6                             | 2 BED FLAT  | 54m²    |  |
| 7                             | 1 BED FLAT  | 52m²    |  |
| 8                             | 1 BED FLAT  | 60m²    |  |
| 9                             | 2 BED HOUSE | 110.4m² |  |
| 10                            | 2 BED HOUSE | 115.5m² |  |

Key:

?

Unit No.

1m²

Room Area

New Fabric


Existing Structure To Be Removed

---

2m High Ceiling Line

# Ground Floor Plan

## GIA 315.7m²

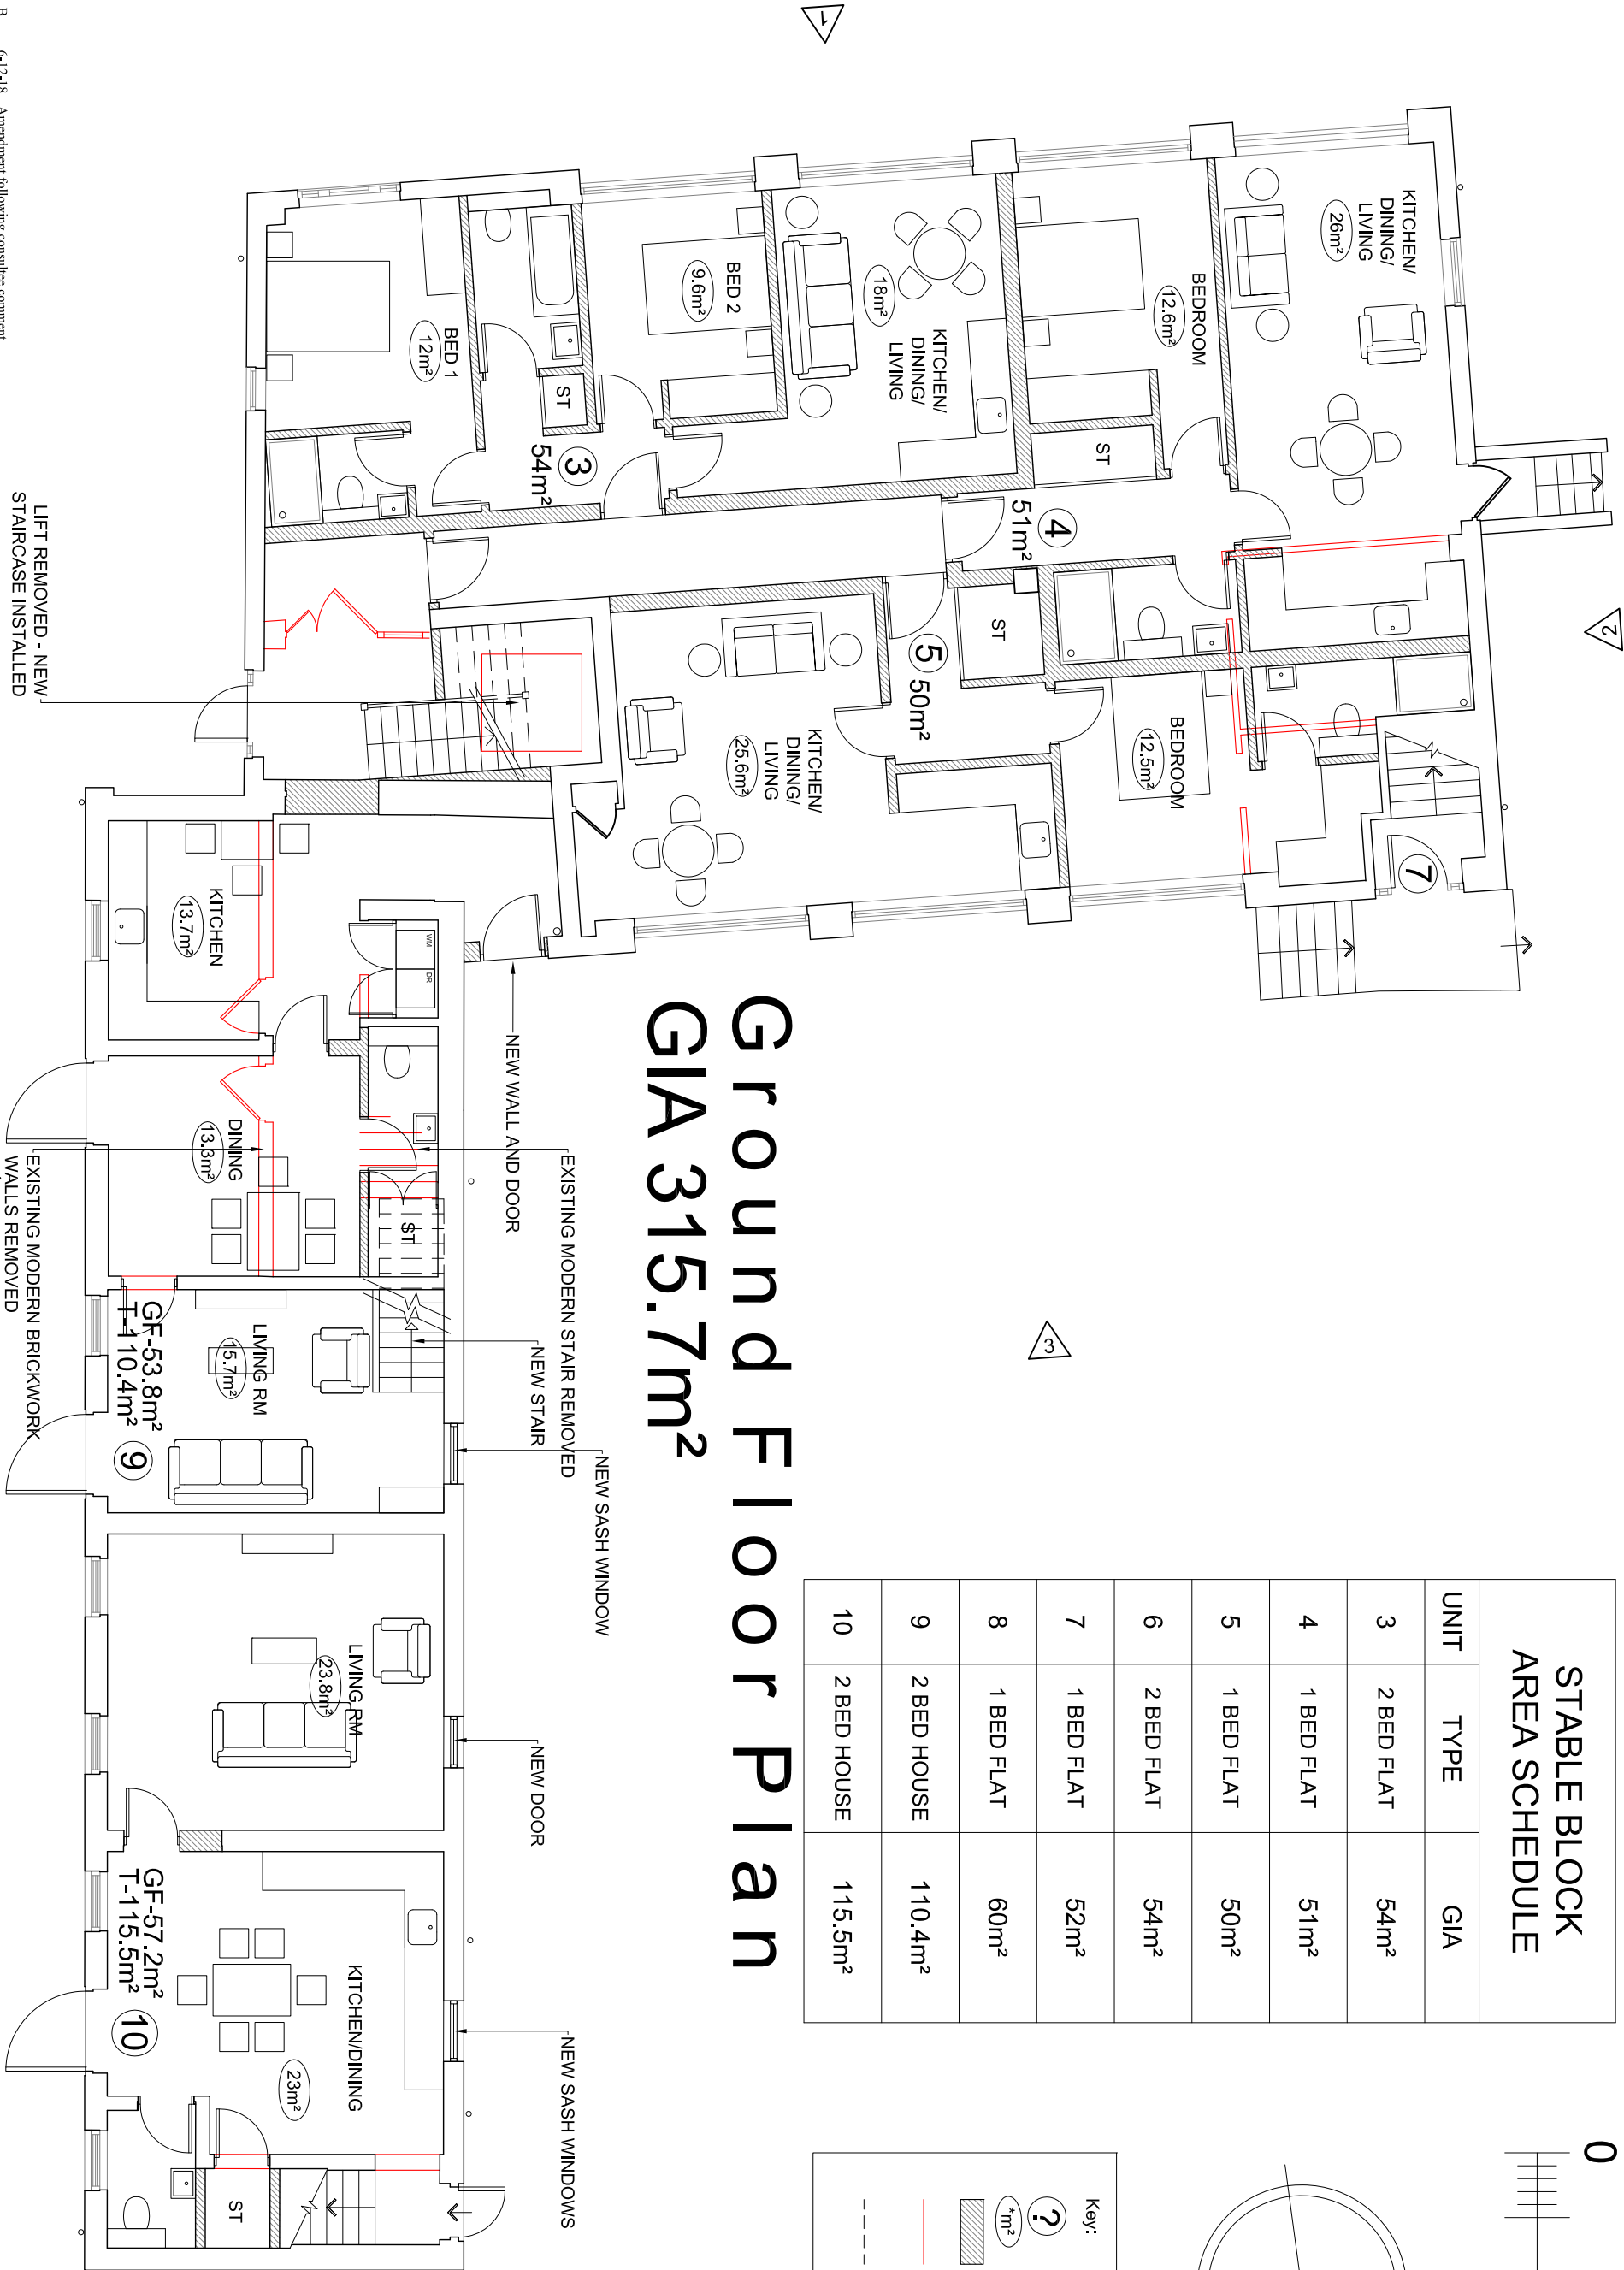

|     |          |                                       |
|-----|----------|---------------------------------------|
| B   | 6-12-18  | Amendment following consultee comment |
| A   | 18-10-18 | Amendment following consultee comment |
| Rev | Date     | Details                               |

Project: Manor Court  
High Street  
Harmondsworth

Content: P R O P O S E D  
Stables Office Block  
Ground Floor Plan

North: Drawn By: Date: TH APR 15  
Scale: 1:100@A3 Rev: -

Notes:

Figured dimensions to be used in preference to scaled dimensions.

The Client is responsible for ensuring that the Architect's instructions in respect of any discrepancy revealed before work is put in hand.

Description or illustration of proprietary systems or products is not to be taken as licence in respect of patents or copyright involved or royalties due.

All rights in drawing and design are reserved to the Architect.

Copyright is to be reproduced without the Architect's permission.

Subject to survey

The Old School House Bridge Road Hunton Bridge  
Kings Langley Hertfordshire WD4 8RQ  
T 0 1 9 2 3 2 6 7 4 8 8  
w a k e l i n - a d m i n @ w a k e l i n . c o . u k  
w w w . w a k e l i n . c o . u k