
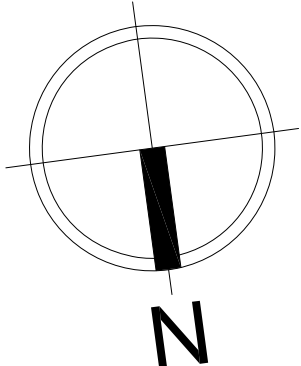


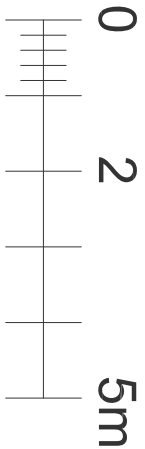

STABLE BLOCK AREA SCHEDULE			
UNIT	TYPE	GIA	
3	1 BED FLAT	54m²	
4	1 BED FLAT	51m²	
5	1 BED FLAT	50m²	
6	1 BED FLAT	54m²	
7	1 BED FLAT	52m²	
8	1 BED FLAT	60m²	
9	2 BED HOUSE	110.4m²	
10	2 BED HOUSE	115.5m²	

Key:

?

Unit No.

1m²

Room Area


New Fabric

Existing Structure To Be Removed

2m High Ceiling Line

Ground Floor Plan

GIA 315.7m²

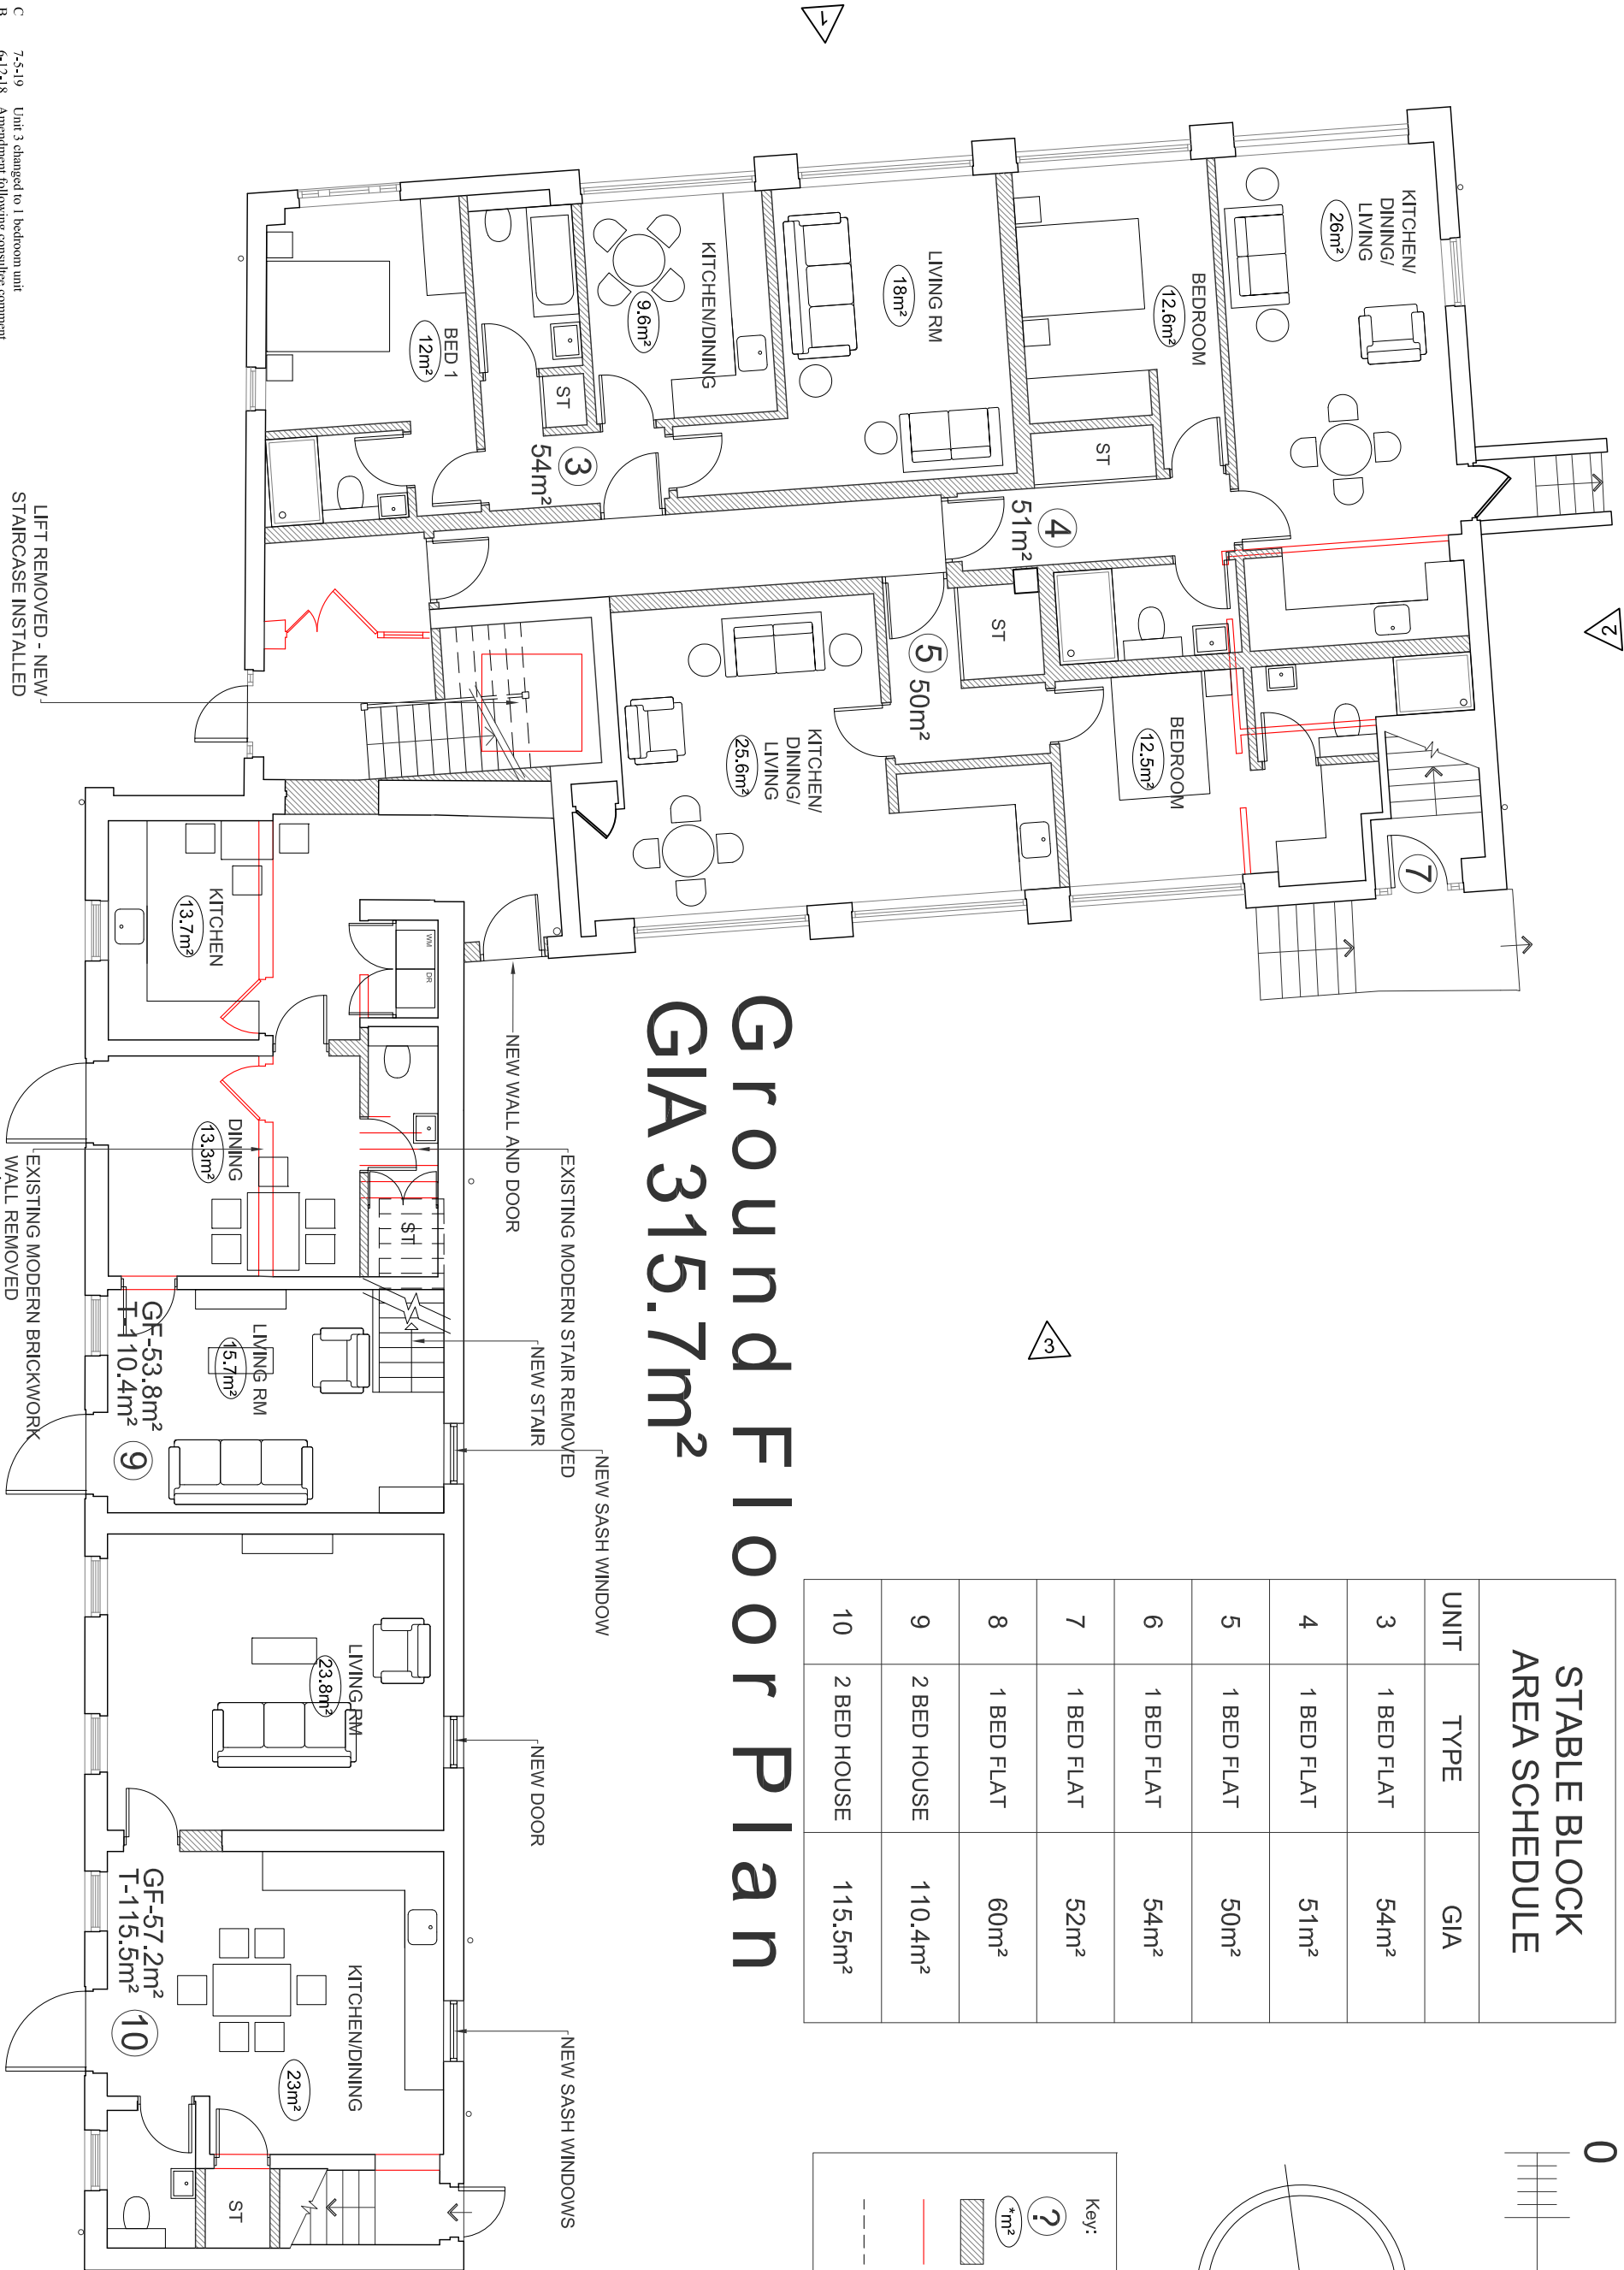

Project:

Manor Court
High Street
Harmondsworth

Content:

P R O P O S E D
Stables Office Block
Ground Floor Plan

North:

Drawn By: TH
Date: APR 15
Scale: 1:100@A3

Notes:

7-5-19 Unit 3 changed to 1 bedroom unit
6-12-18 Amendment following consultee comment
18-10-18 Amendment following consultee comment

Notes:

Figured dimensions to be used in preference to scaled dimensions. The architect's instructions in respect of any discrepancy revealed before work is put in hand. Description of illustration of proprietary systems or products is not to be taken as licence in respect of patents or copyright involved or royalties due. All rights in drawing and design are reserved to the architect. Copying or reproduction without the architect's permission. Subject to survey.

The Old School House Bridge Road Hunton Bridge
Kings Langley Hertfordshire WD4 8RQ
T 0 1 9 2 3 2 6 7 4 8 8
w a k e l i n - a d m i n @ w a k e l i n . c o . u k
w w w . w a k e l i n . c o . u k

Wakelin Associates
Architects

MC/17/L10C