
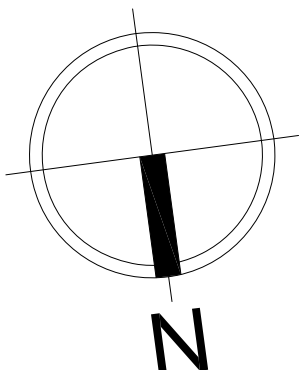


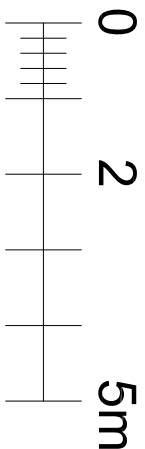

STABLE BLOCK AREA SCHEDULE			
UNIT	TYPE	GIA	
3	2 BED FLAT	54m²	
4	1 BED FLAT	51m²	
5	1 BED FLAT	50m²	
6	2 BED FLAT	54m²	
7	1 BED FLAT	52m²	
8	1 BED FLAT	60m²	
9	2 BED HOUSE	110.4m²	
10	2 BED HOUSE	115.5m²	

Key:

?

Unit No.


14m²

Room Area

New Fabric

Existing Structure To Be Removed

2m High Ceiling Line

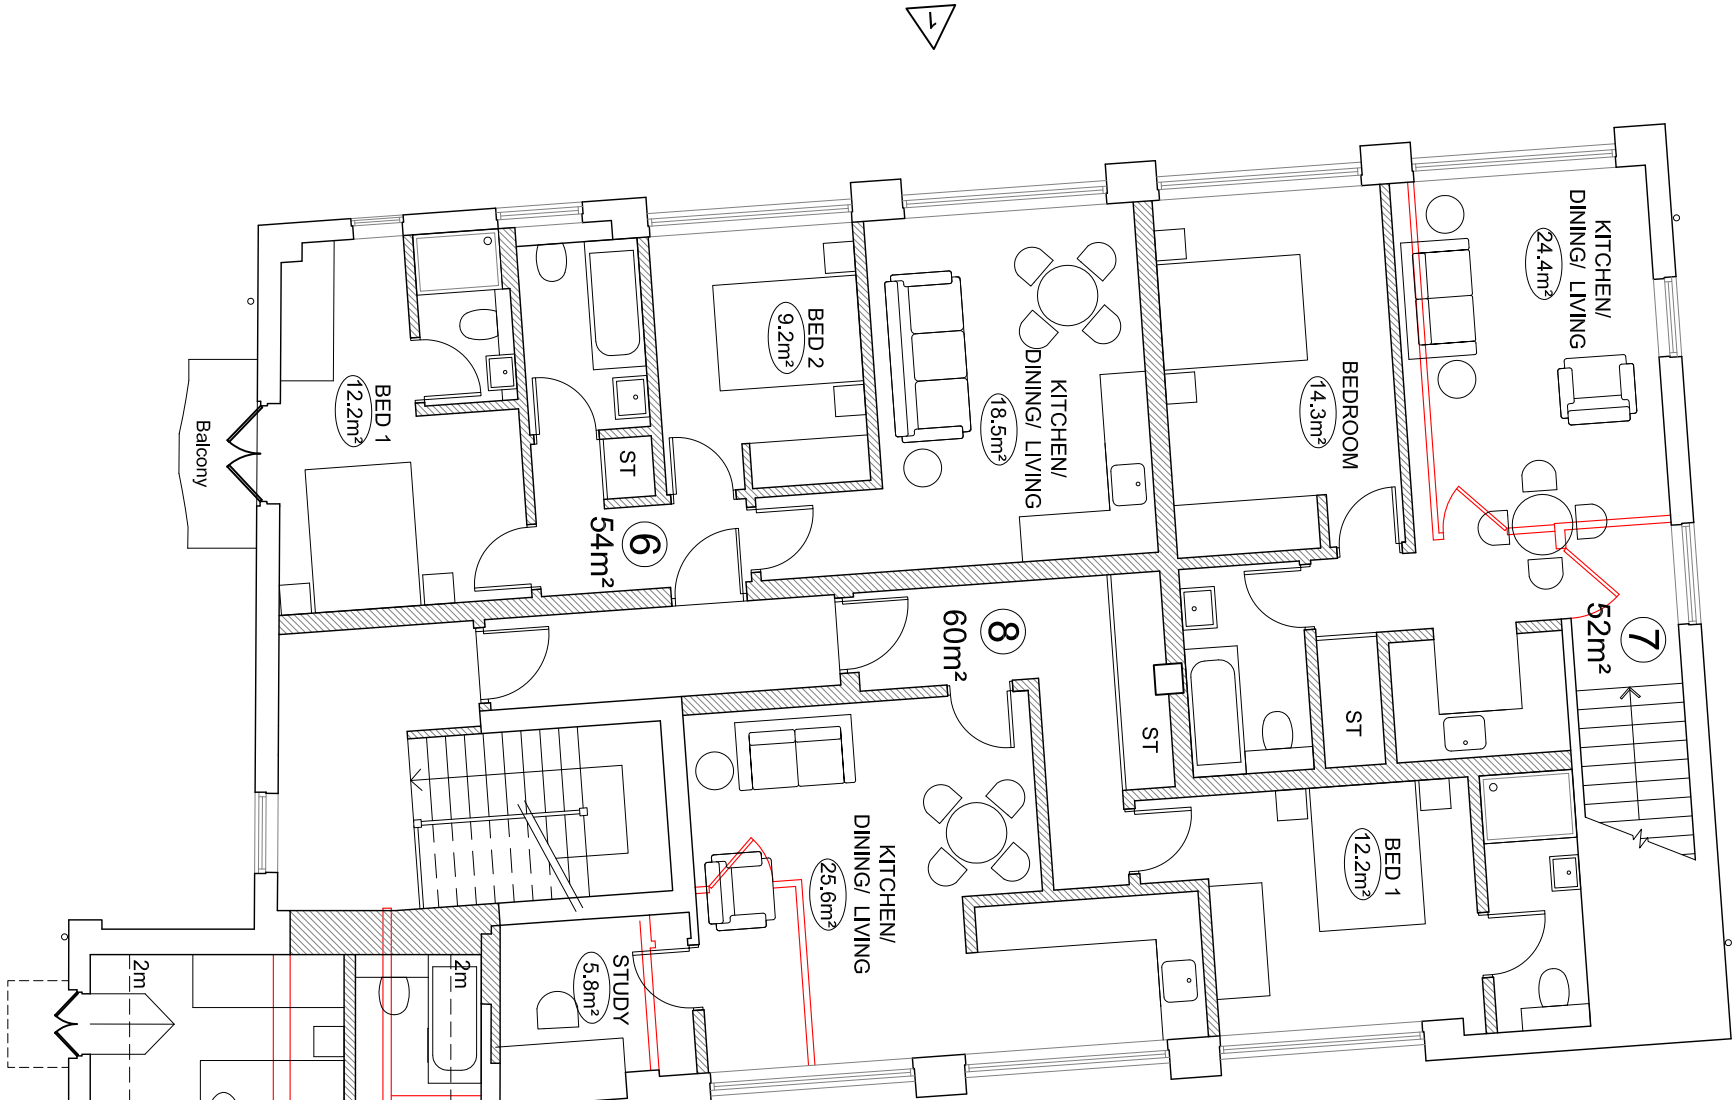

First Floor Plan

GIA 315.7m²

A - 6-12-18 Additional notes added, amendments following consultee comments

Rev: | Date: | Details

Project:

Manor Court
High Street
Harmondsworth

Content:

P R O P O S E D
Stables Office Block
First Floor Plan

North:

Drawn By: Date:
TH APR 15
Scale: Rev:
1:100@A3 -

Notes:

Figured dimensions to be used in preference to scale.
The architect is not responsible for any error and claims the
Architect's instructions in respect of any discrepancy revealed before work is put in
hand.
Description or illustration of proprietary systems or products is not to be taken as
licence in respect of patents or copyright involved or royalties due.
All rights in drawing and design are reserved to the Architect.
Copyright is to be reproduced without the Architect's permission.
Subject to survey

NEW WINDOW
EXISTING MODERN BRICKWORK
WALL REMOVED

EXISTING MODERN STAIR REMOVED
NEW STAIRS

EXISTING STAIR RETAINED

The Old School House Bridge Road Hunton Bridge
Kings Langley Hertfordshire WD4 8RQ
T 0 1 9 2 3 2 6 7 4 8 8
w a k e l i n - a d m i n @ w a k e l i n . c o . u k
w w w . w a k e l i n . c o . u k
© Wakelin Associates 2017

Wakelin Associates
Architects

MC/17/L11A