
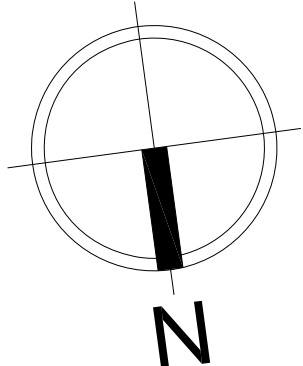


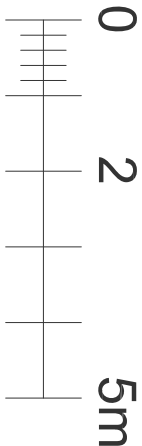

STABLE BLOCK AREA SCHEDULE			
UNIT	TYPE	GIA	
3	1 BED FLAT	54m ²	
4	1 BED FLAT	51m ²	
5	1 BED FLAT	50m ²	
6	1 BED FLAT	54m ²	
7	1 BED FLAT	52m ²	
8	1 BED FLAT	60m ²	
9	2 BED HOUSE	110.4m ²	
10	2 BED HOUSE	115.5m ²	

Key:

?

Unit No.


14m²

Room Area

New Fabric

Existing Structure To Be Removed

2m High Ceiling Line

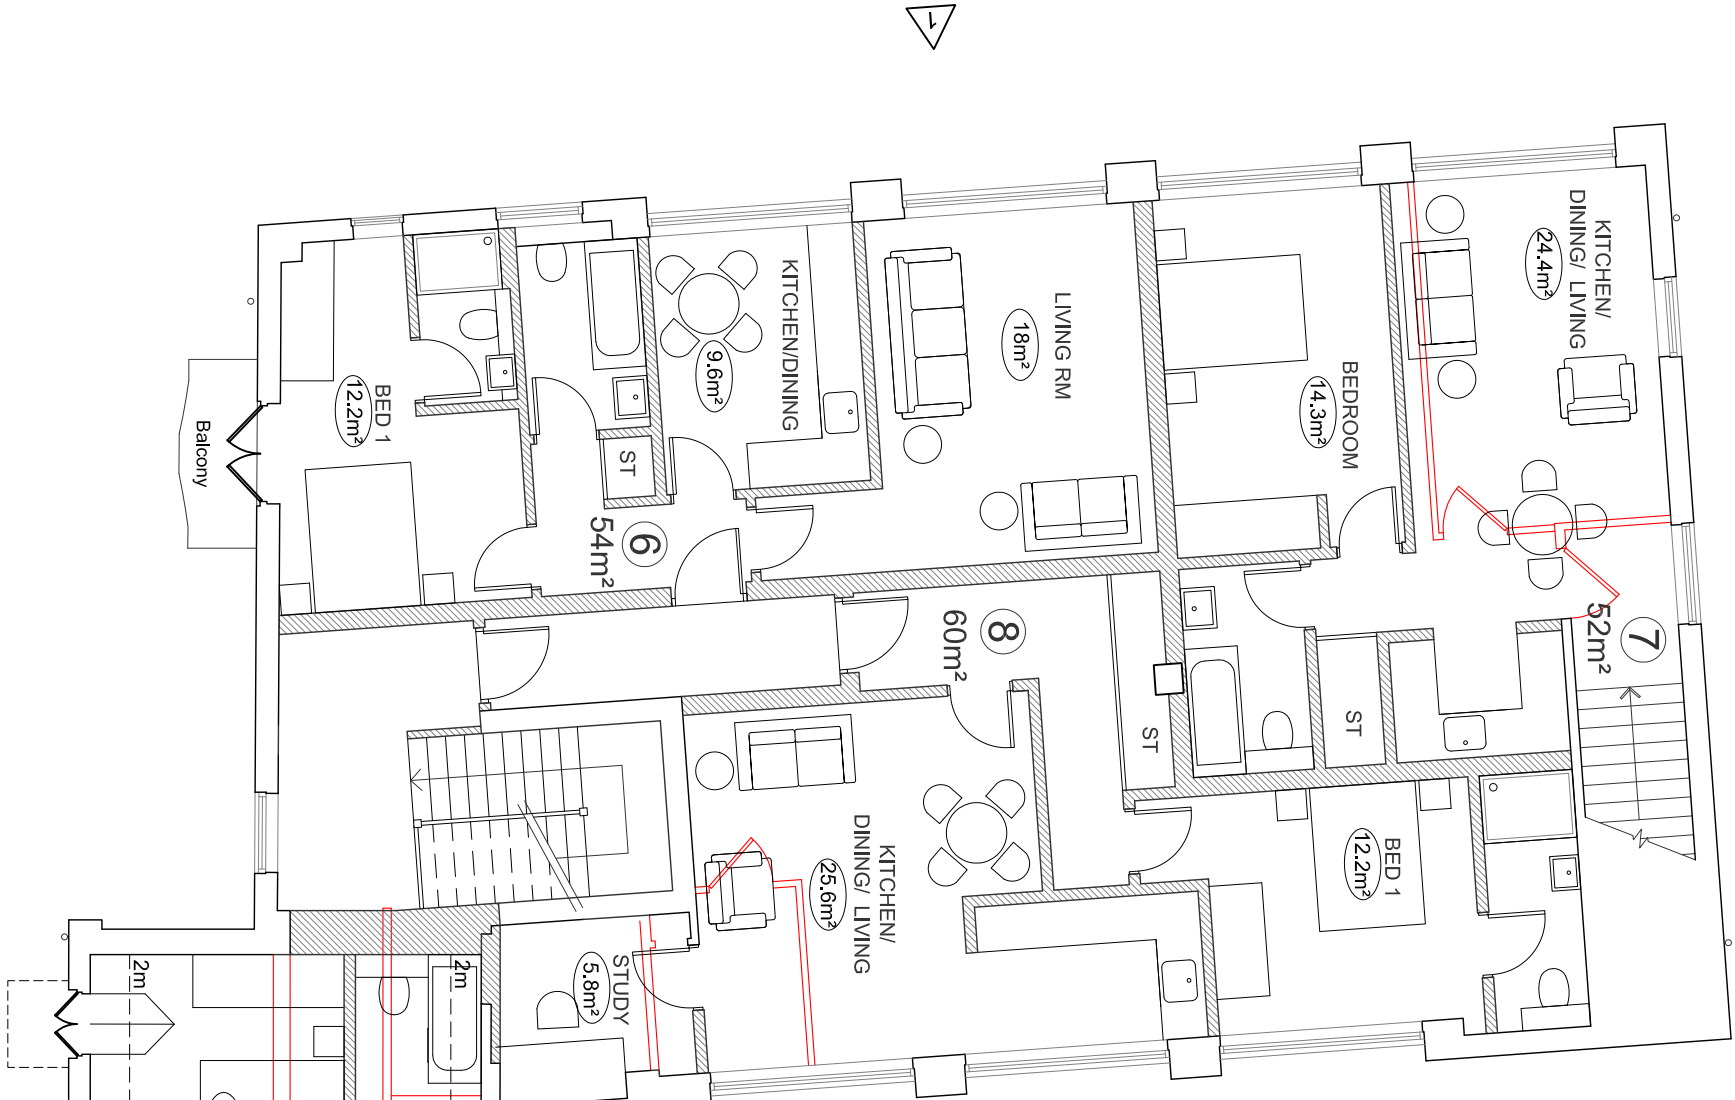

First Floor Plan

GIA 315.7m²

7-5-19 Unit 6 changed to 1 bedroom unit
6-12-18 Additional notes added, amendments following consultee comments

Project: Manor Court
High Street
Harmondsworth

Content: P R O P O S E D
Stables Office Block
First Floor Plan

Drawn By: TH
Date: APR15

Scale: 1:100@A3
Rev: -

Notes:

Figured dimensions to be used in preference to scaled dimensions. The architect is not responsible for any discrepancy revealed before work is put in hand.

Description or illustration of proprietary systems or products is not to be taken as licence in respect of patents or copyright involved or royalties due.

All rights in drawing and design are reserved to the Architect.

Copyright is to be reproduced without the Architect's permission.

Subject to survey

The Old School House Bridge Road Hunton Bridge
Kings Langley Hertfordshire WD4 8RQ

T 0 1 9 2 3 2 6 7 4 8 8
w a k e l i n - a d m i n @ w a k e l i n . c o . u k
w w w . w a k e l i n . c o . u k

© Wakelin Associates 2017

Wakelin Associates
Architects

MC/17/L11B