


OFFICE BLOCK AREA SCHEDULE		
UNIT	TYPE	GIA
11	3 BED HOUSE	109m²
12	2 BED HOUSE	89m²
13	2 BED HOUSE	93m²
14	1 BED FLAT	50m²
15	STUDIO FLAT	37m²

Key:		
	Unit No.	GIA
	Room Area	m²
	New Fabric	
	Overhead Structure	

Fit Point A

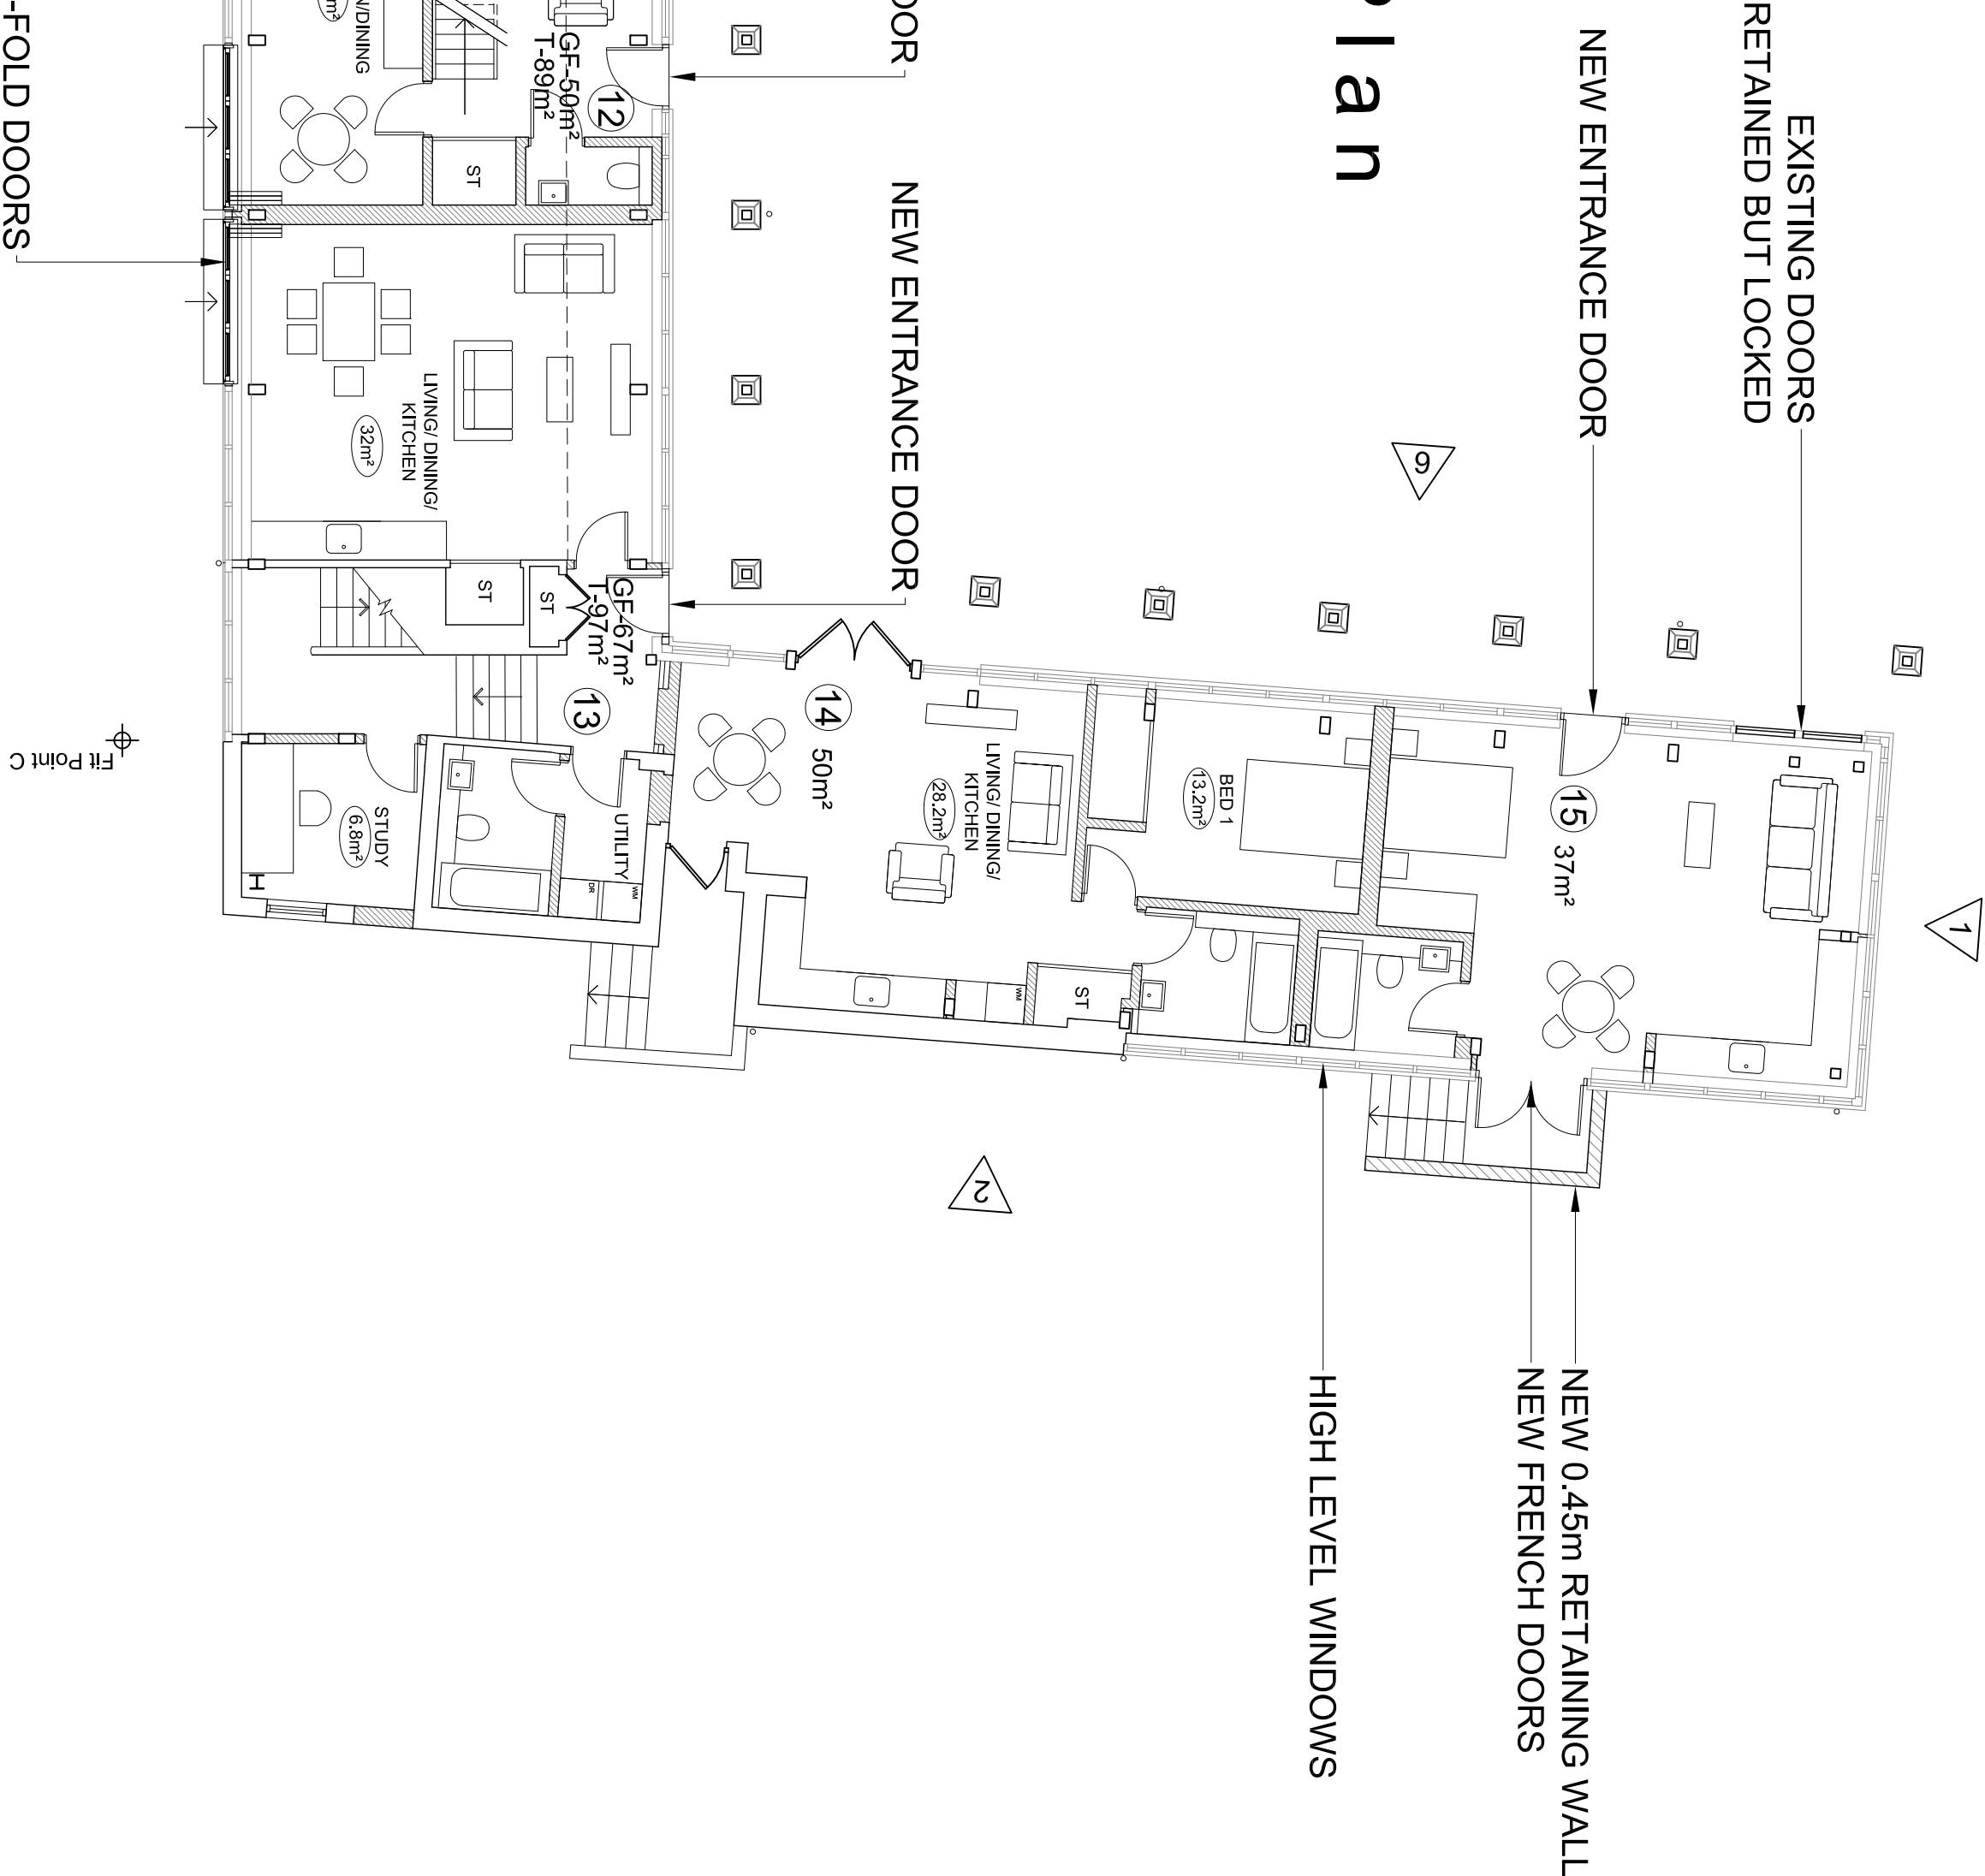

5

2

6

1

EXISTING DOORS
RETAINED BUT LOCKED

NEW ENTRANCE DOOR

NEW 0.45m RETAINING WALL

NEW FRENCH DOORS

HIGH LEVEL WINDOWS

LINE OF BALCONY ABOVE

NEW ENTRANCE DOOR

NEW ENTRANCE DOOR

NEW BI-FOLD DOORS

NEW BI-FOLD DOORS

Fit Point B

NEW BI-FOLD DOORS

3

A 18-10-18 Amendment following consultee comment

Rev. | Date | Details

Project:

Manor Court

High Street

Hammondsworth

Content:

P R O P O S E D

Office Bam Block

Ground Floor Plan

North:

Drawn By: TH

Date: APR 15

Scale: 1:100@A2

Notes:

Figured dimensions to be used in preference to scaled.
The Contractor is to check all site dimensions and setting-out and obtain the Architect's instructions in respect of any discrepancy revealed before work is put in.
Description or illustration of proprietary systems or materials is not to be taken as licence in respect of patents or copyright involved or royalties due.
All rights in drawing and design are reserved to the Architect.
Copyright not to be reproduced without the Architect's permission.
Subject to survey.

The Old School House Bridge Road Hunton Bridge
Kings Langley Hertfordshire WD4 8RQ

T 0 1 9 2 3 2 6 7 4 8 8
w a k e l i n - a d m i n @ w a k e l i n . c o . u k
w w w . w a k e l i n . c o . u k



Wakelin Associates
Architects

MC/17/L16A